


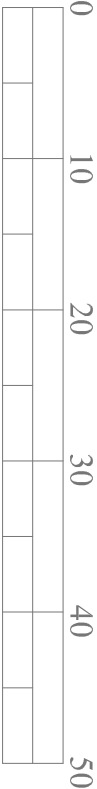

PHYSICAL SCALE IN METERS @ 1:1250



PHYSICAL SCALE IN METERS @ 1:500

NOTES:
This drawing has been produced solely for PLANNING/DESIGN.
Do not scale from this Drawing except for planning purposes.
Any drainage shown is presumed and to be checked on site before commencement of works.
This drawing is the copyright of MF Designs Ltd.



Produced on 27 August 2025 from the Ordnance Survey National Geographic Database and incorporating surveyed revision available at this date.
This map shows the area bounded by 473689, 106167, 473831, 106309, 473689, 106309, 473689, 106167.
Crown copyright and database rights 2025 OS 100054135. Supplied by copie, ltd trading as UKPlanningMaps.com a licensed Ordnance Survey partner (OS 100054135).
Data licence expires 27 August 2026. Unique plan reference: v2f/1303716/1748058

Location



Block



mf designs ltd

Chartered Architects



36 Grove Road • Havant • Hampshire • PO9 1AR

Director: Martin Farrer RIBA • Co Registration No.4507379

t/f 02382 470967

e admin@mfdesigns.org.uk

Date: Sep 2025

Scale: 1:1250/500 @ A3 size

Job No: 3372

Dwg No: EX_02

EXISTING GARDEN ANNEXE - 2 Nore Crescent, Emsworth. PO10 7NB