



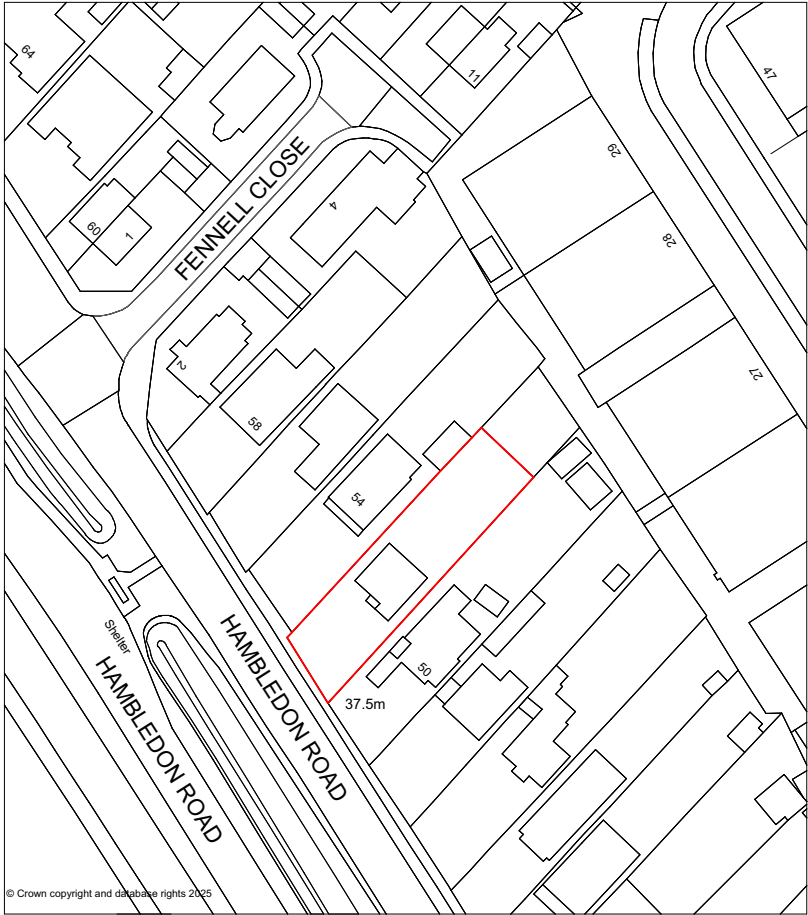

Plan Number: TQRQM25209120345575
Map Produced for: C Hardy
OS Licence number: 100042766
Date Produced: 28-07-2025

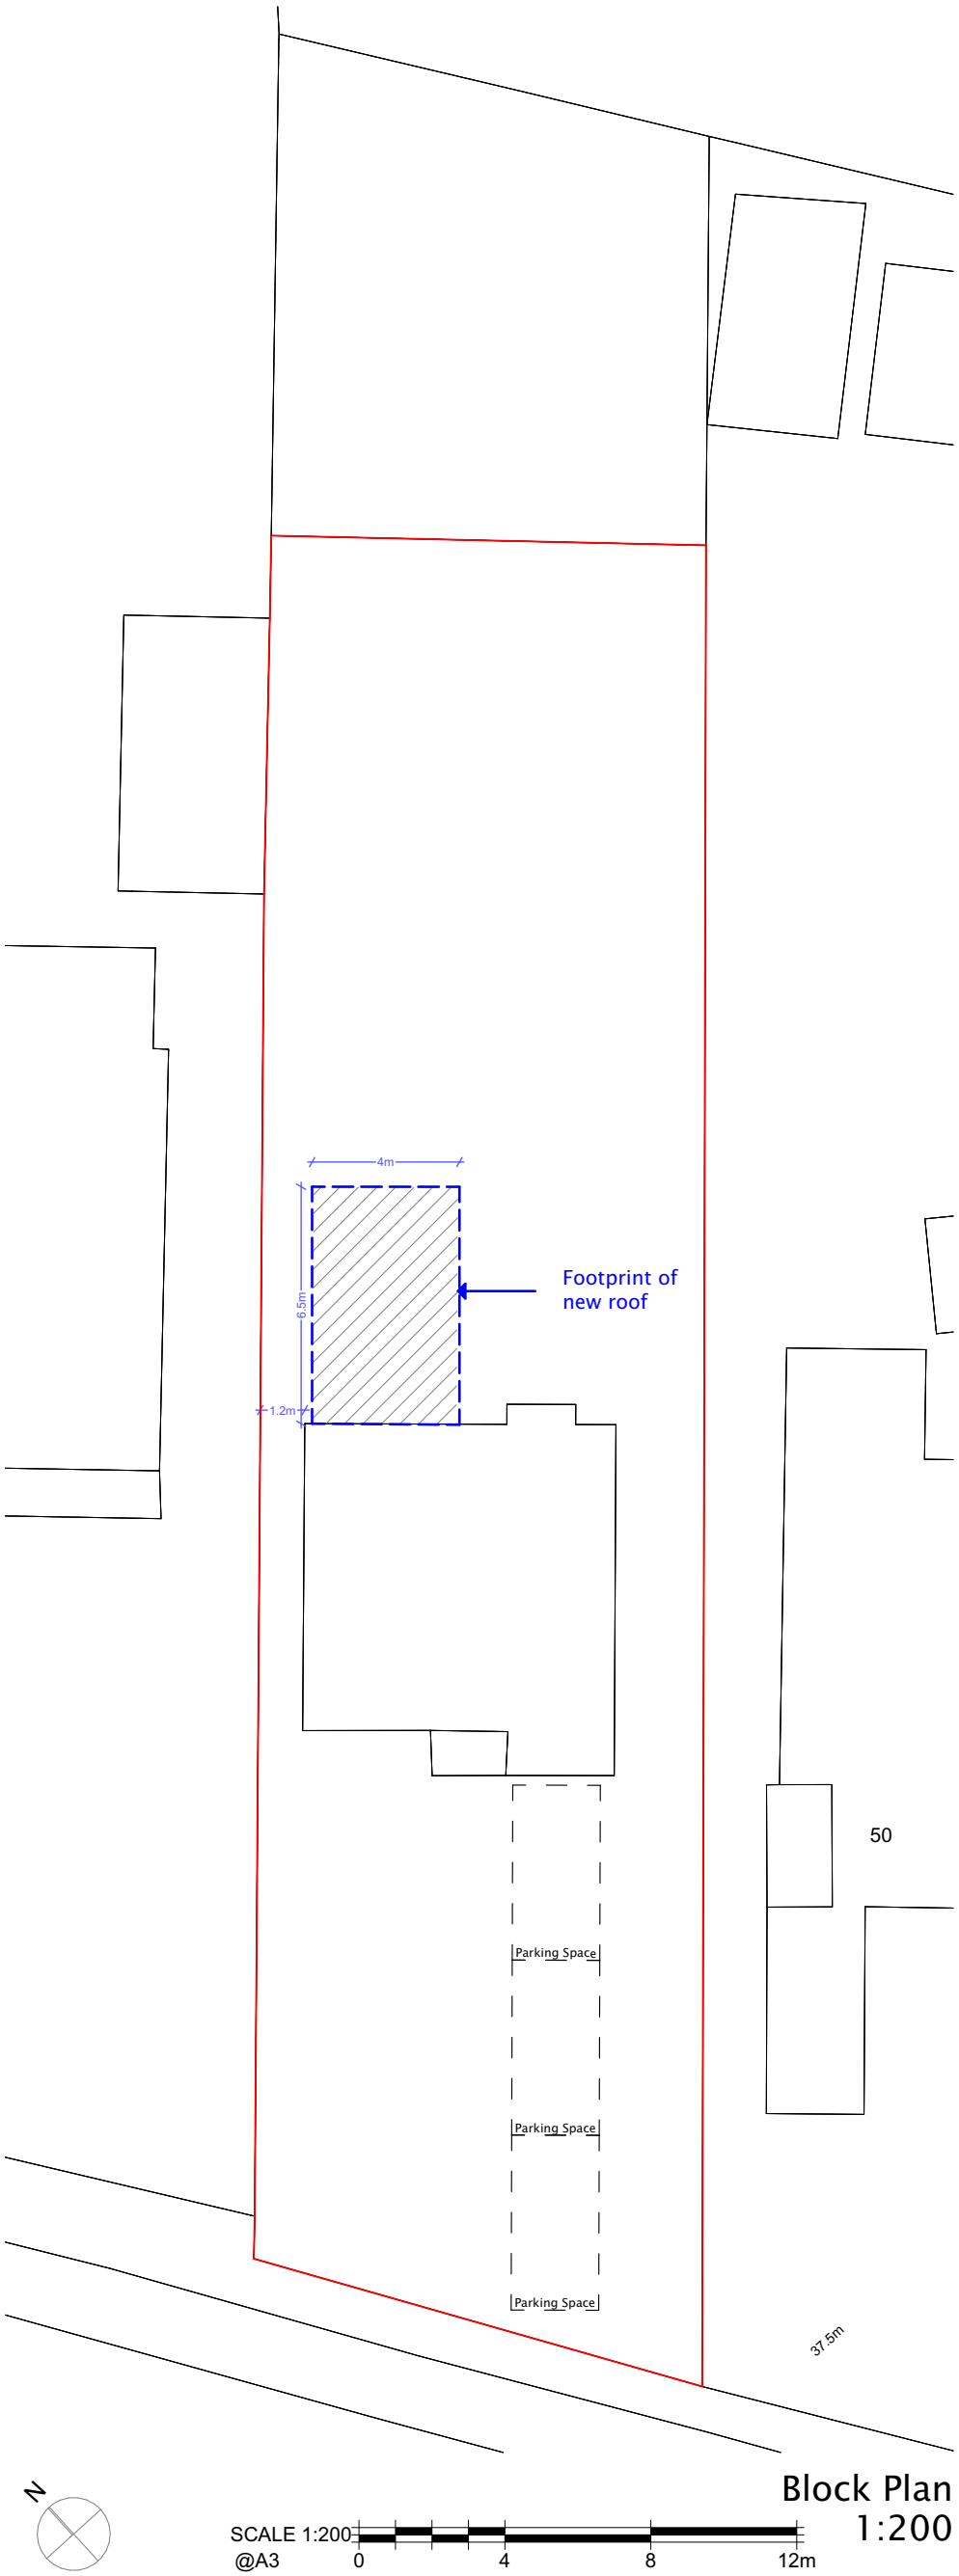

Design information is work in progress and subject to detail development & Client approval. Dimensions must be checked on site with any discrepancies reported to the Architect for confirmation prior to any construction. Costings should not be finalised until approval /confirmation by relevant authorities and Client. This drawing does not indicate the structural integrity/requirement of existing or proposed works, all alterations must be confirmed by a qualified structural engineer.

Rev	Date	Description	CLIENT C Hardy PROJECT 52 Hambledon Road TITLE Location and Block Plans	DRAWN BY RW DATE 11.06.25 SCALE @A3 1:1250, 1:200	<div>jlrw ARCHITECTURE</div> <div>25005 100</div> <div>jlrw.co.uk</div>
01	28.07.25				