
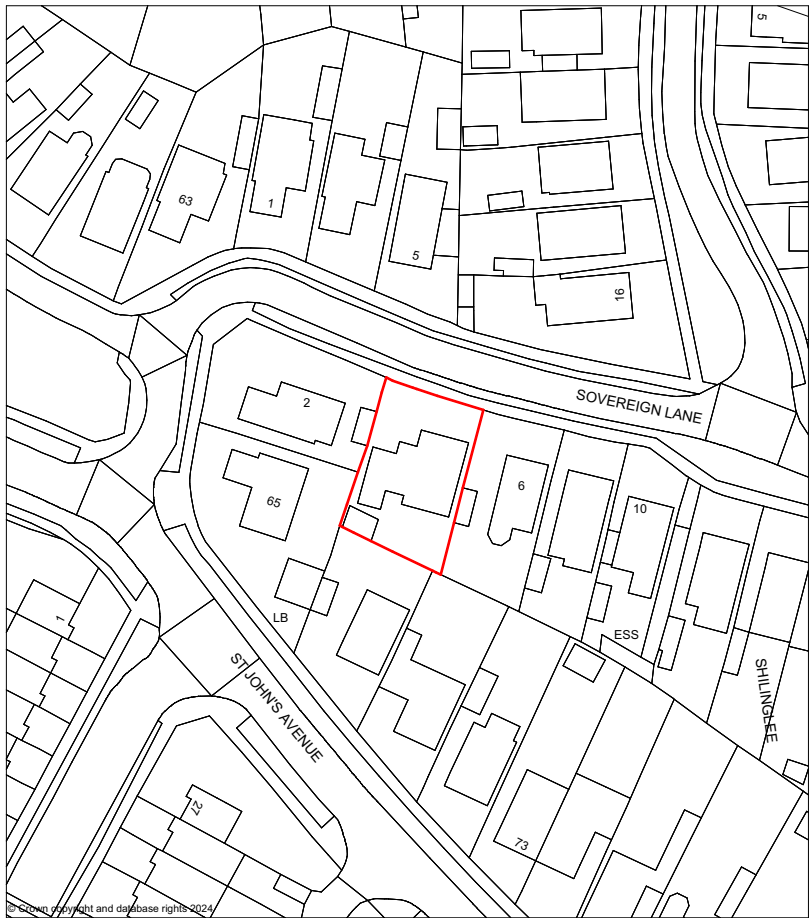
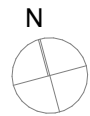


SCALE 1:1250
@A3 0 25 50m

Plan Number: TQRQM24124233108969
Map Produced for: P Cabe-Spanner
OS Licence number: 100042766
Date Produced: 03-05-2024

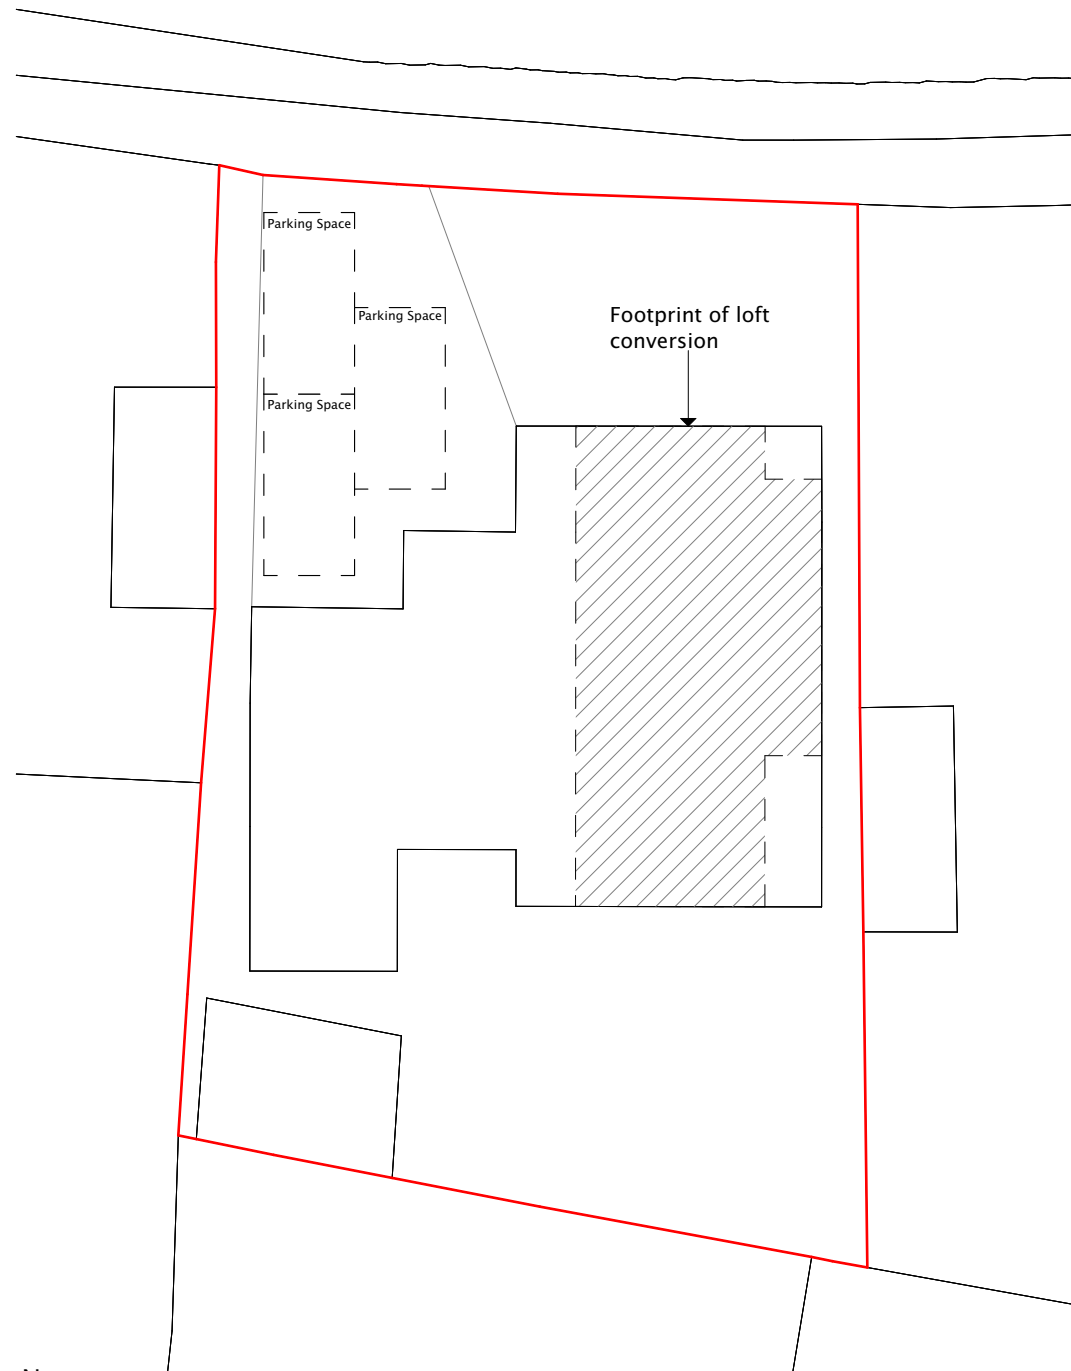

Block Plan
1:200

SCALE 1:200
@A3 0 4 8 12m

Design information is work in progress and subject to detail development & Client approval. Accommodation schedules and figures provided are subject to amendments following coordinated input by others in the design team. Dimensions must be checked on site with any discrepancies reported to the Architect for confirmation prior to any construction. Costings should not be finalised until approval /confirmation by relevant authorities and Client. Any topographical / Ordnance Survey information visible has prepared by a third party, no responsibility will be accepted for accuracy or completeness of the survey.

Rev	Date	Description	CLIENT P Cabe-Spanner PROJECT 4 Sovereign Lane TITLE	DRAWN BY RW DATE 03.05.24 SCALE @A3 1:1250, 1:200	jlrw ARCHITECTURE jlrw.co.uk
B	15.08.25	Dormer footprint reduced			
(c) JLRW Architecture 2025			Location and Block Plans		
			PLANNING		
			PROJECT 23022 DRAWING 100 REVISION B		