




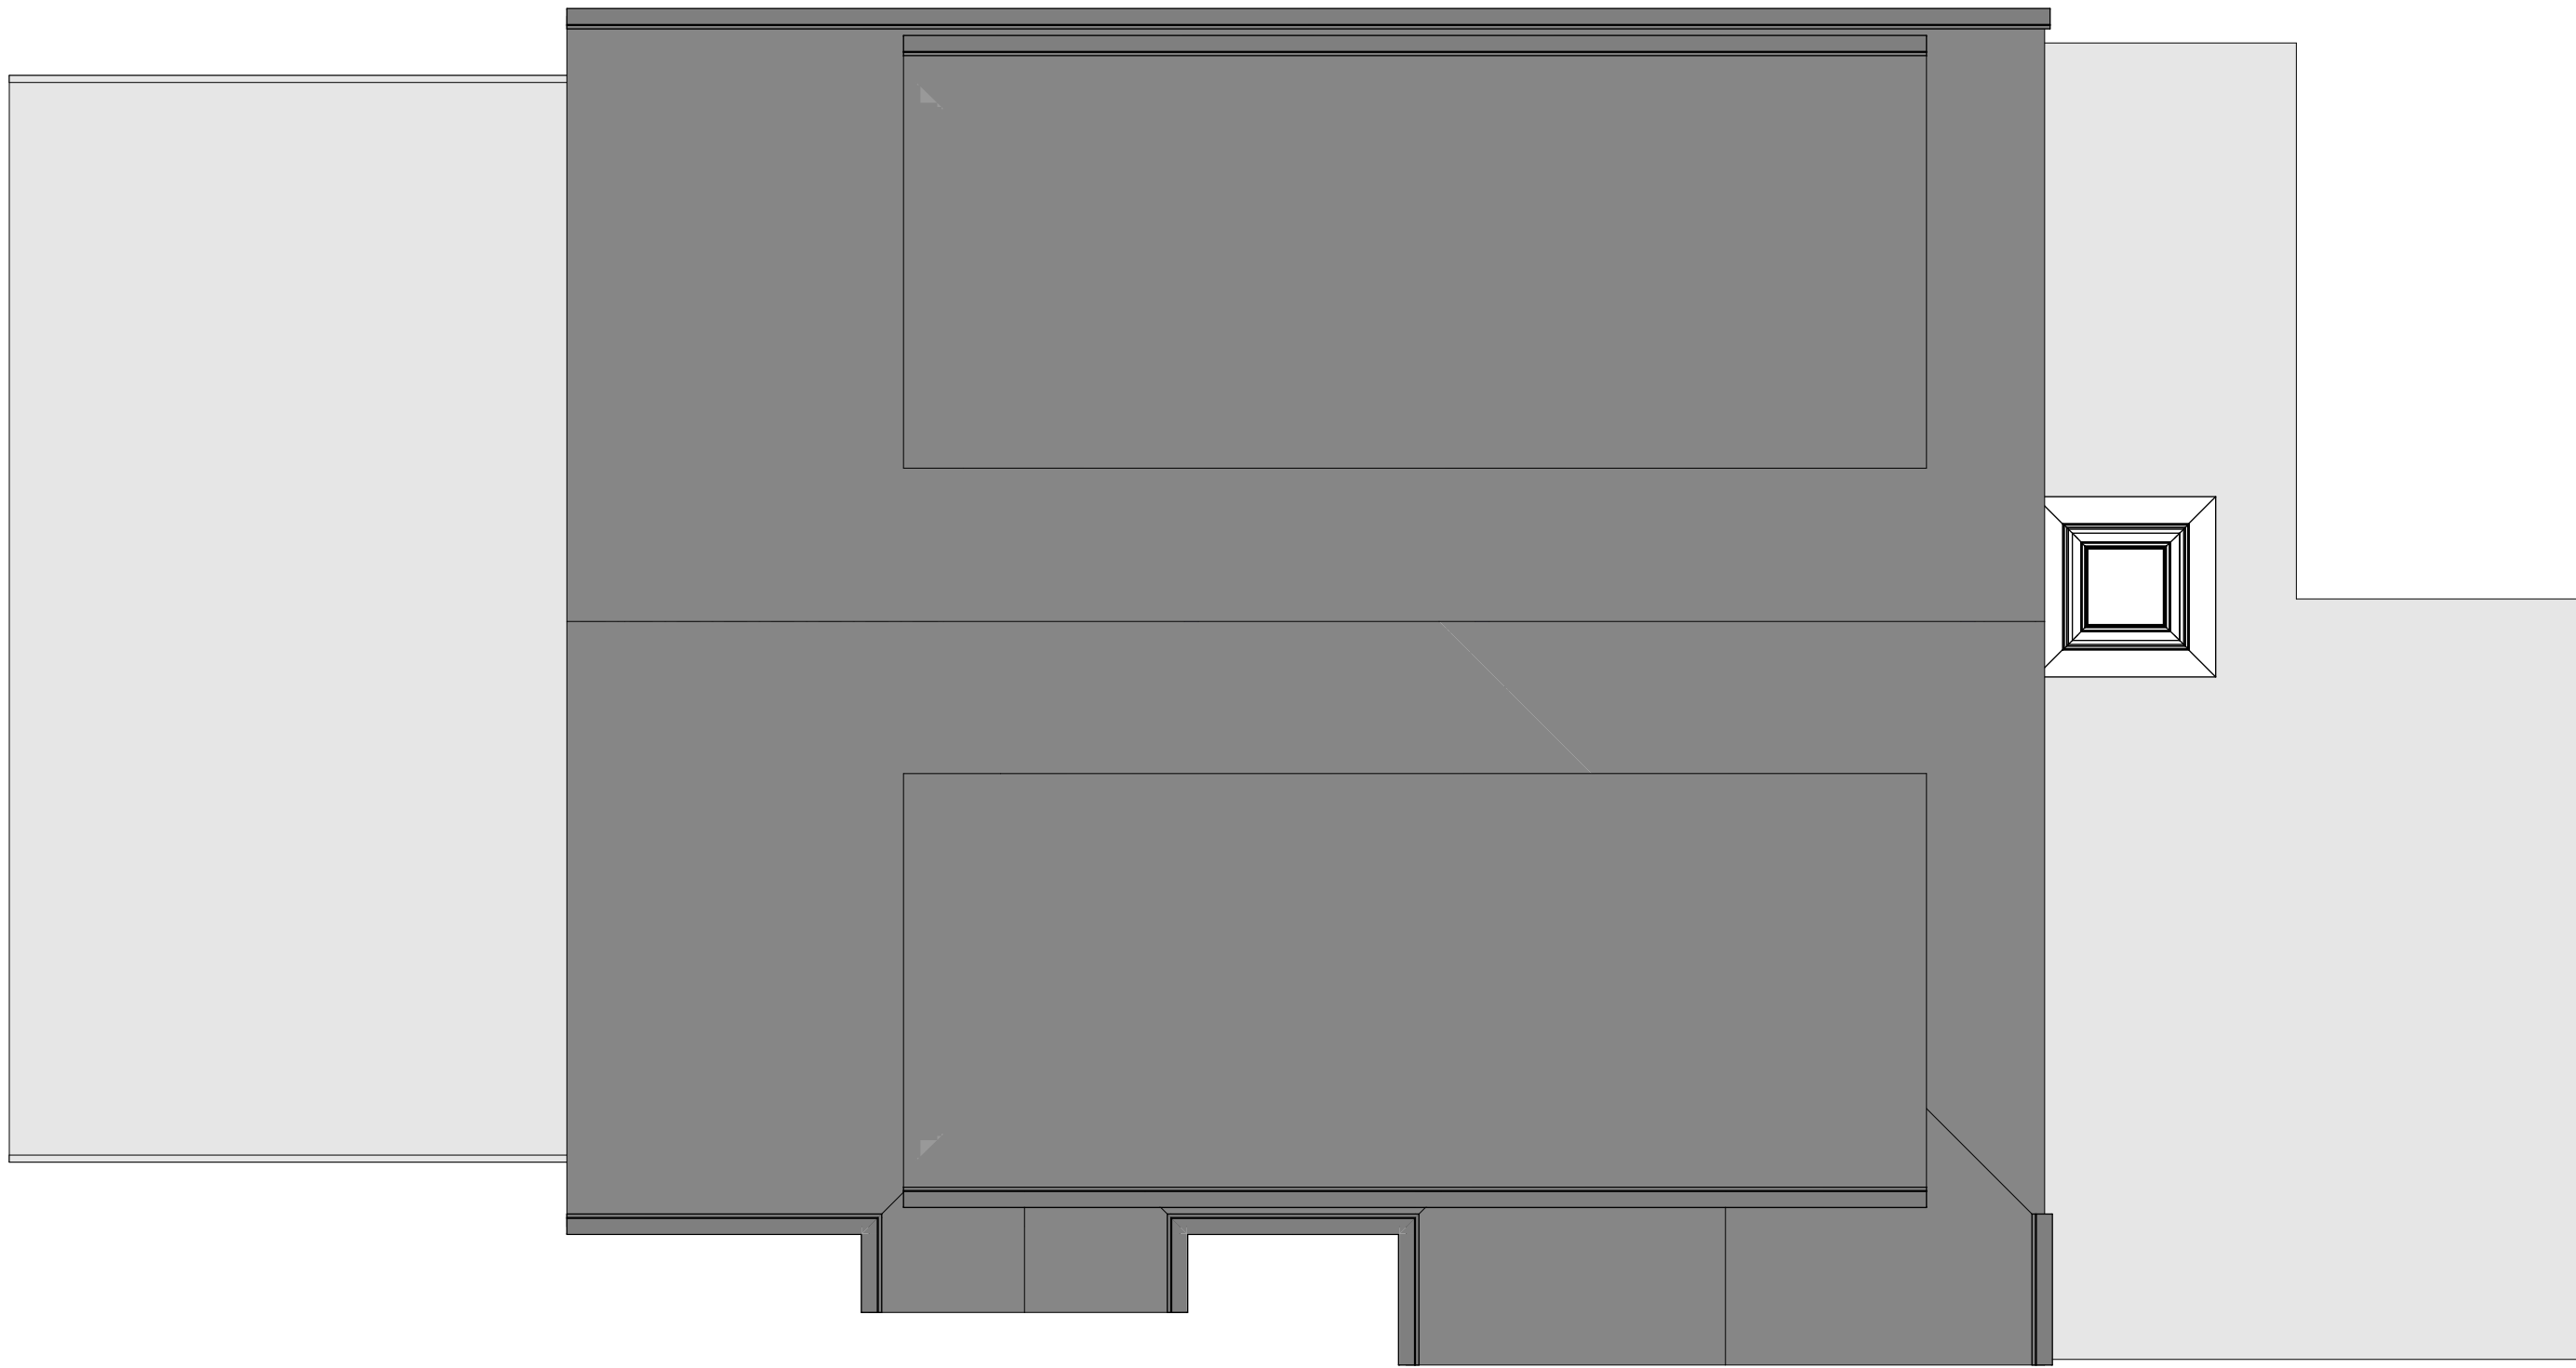

Proposed Roof
1:50

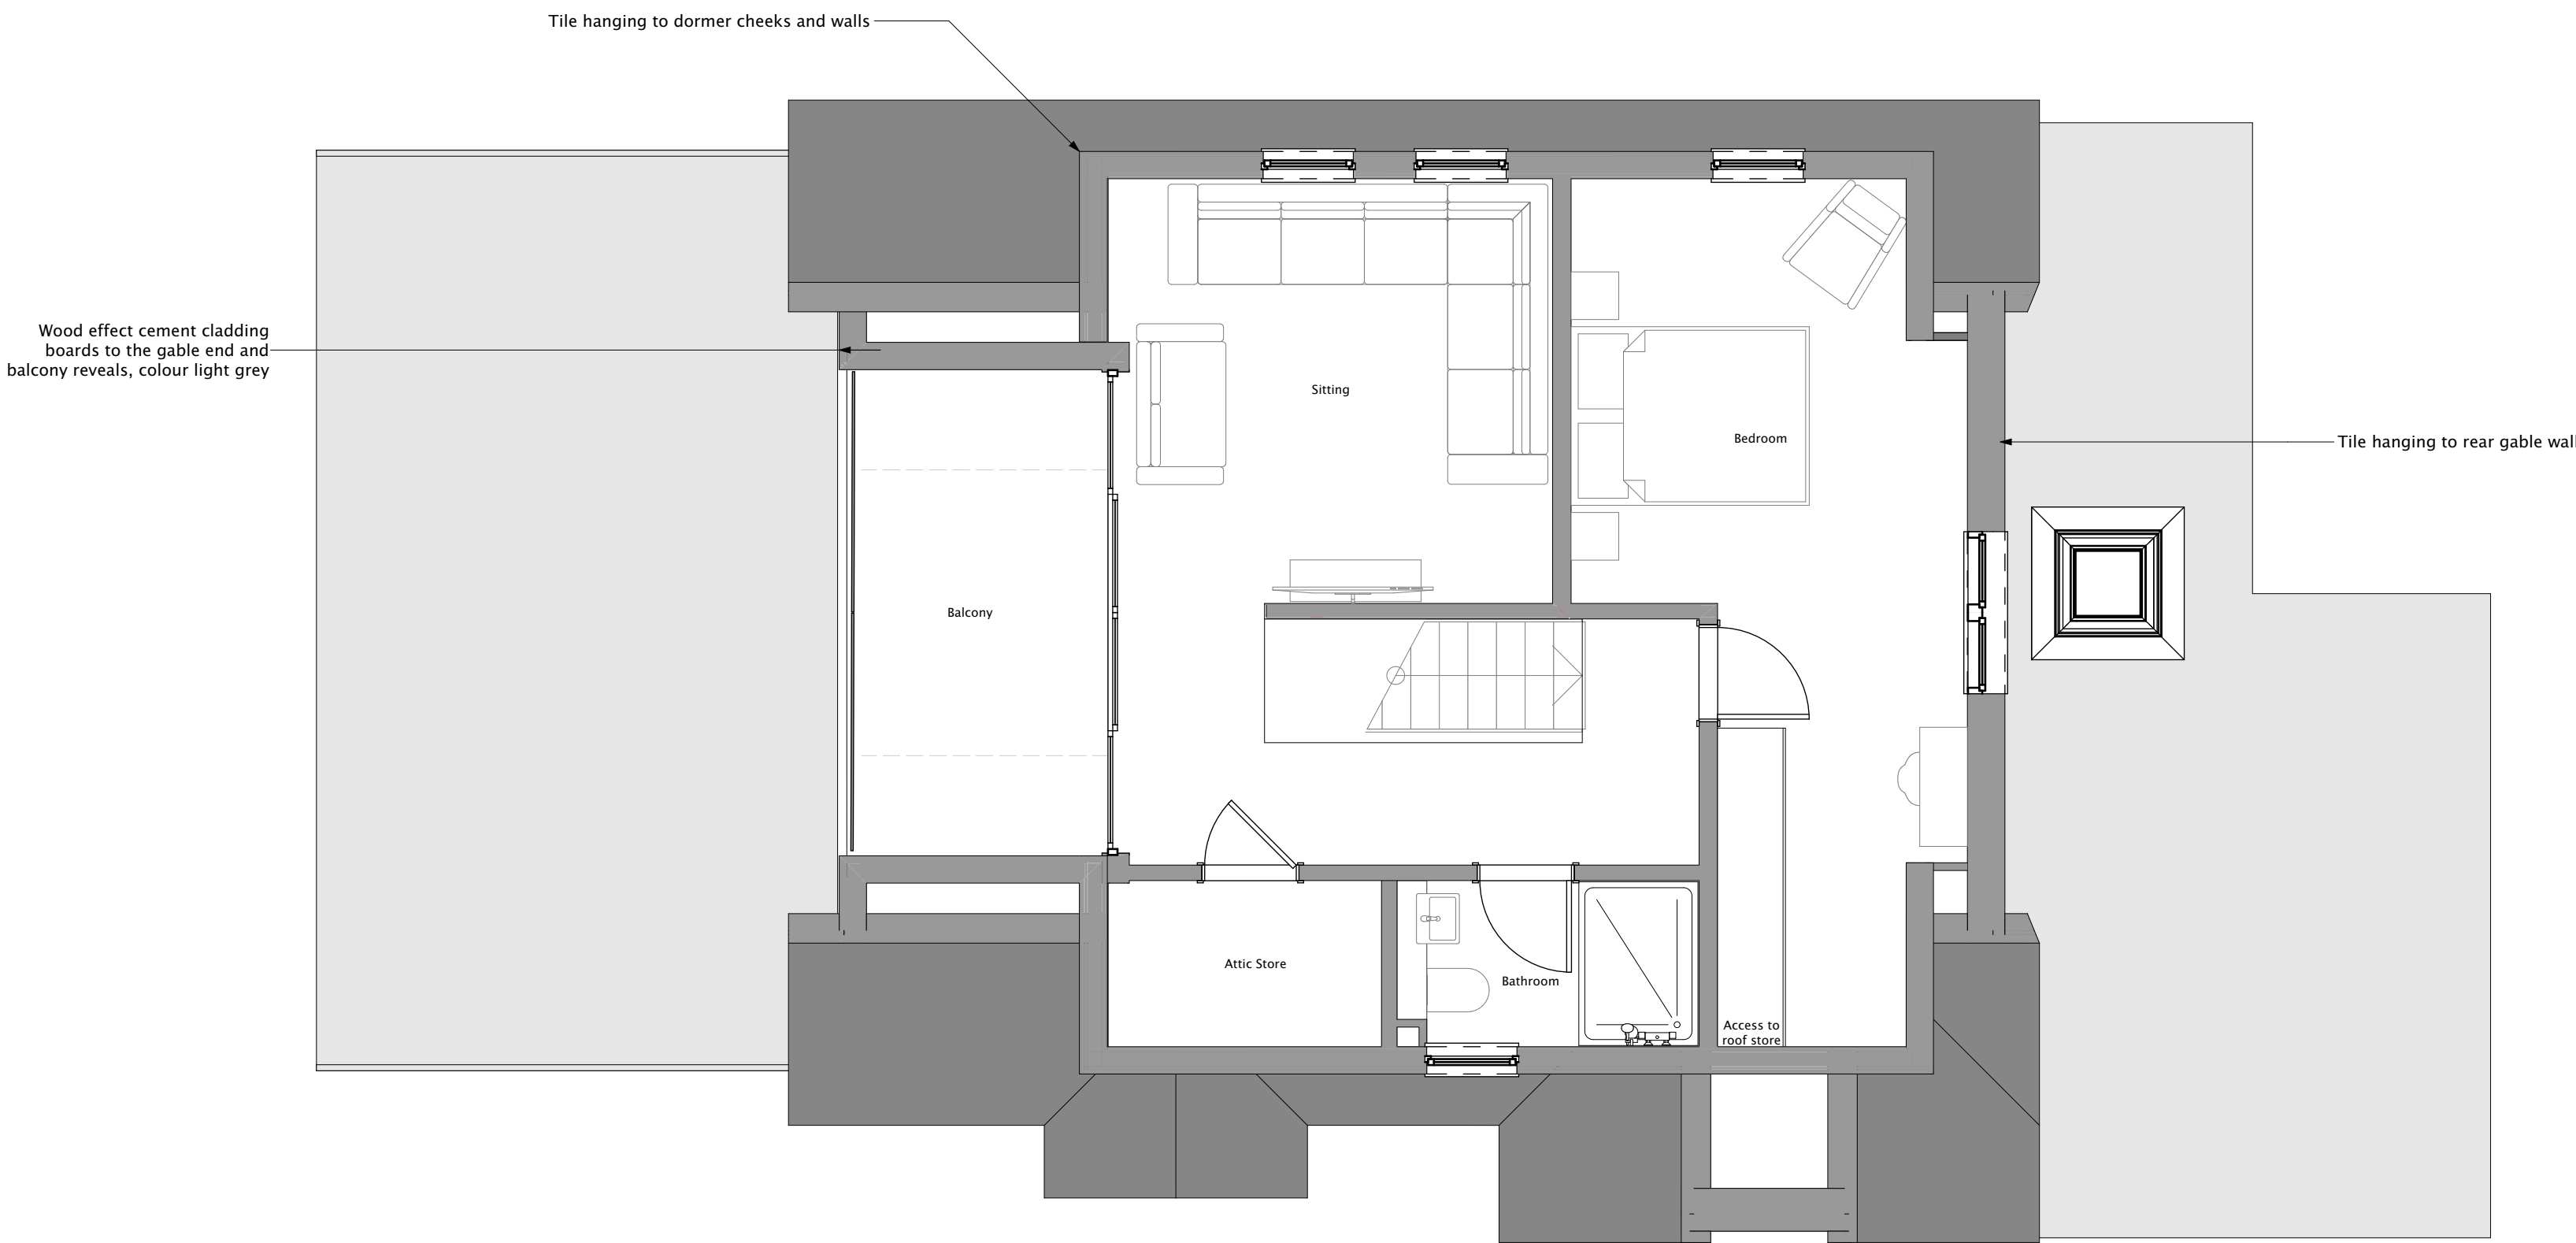

Proposed First Floor
1:50

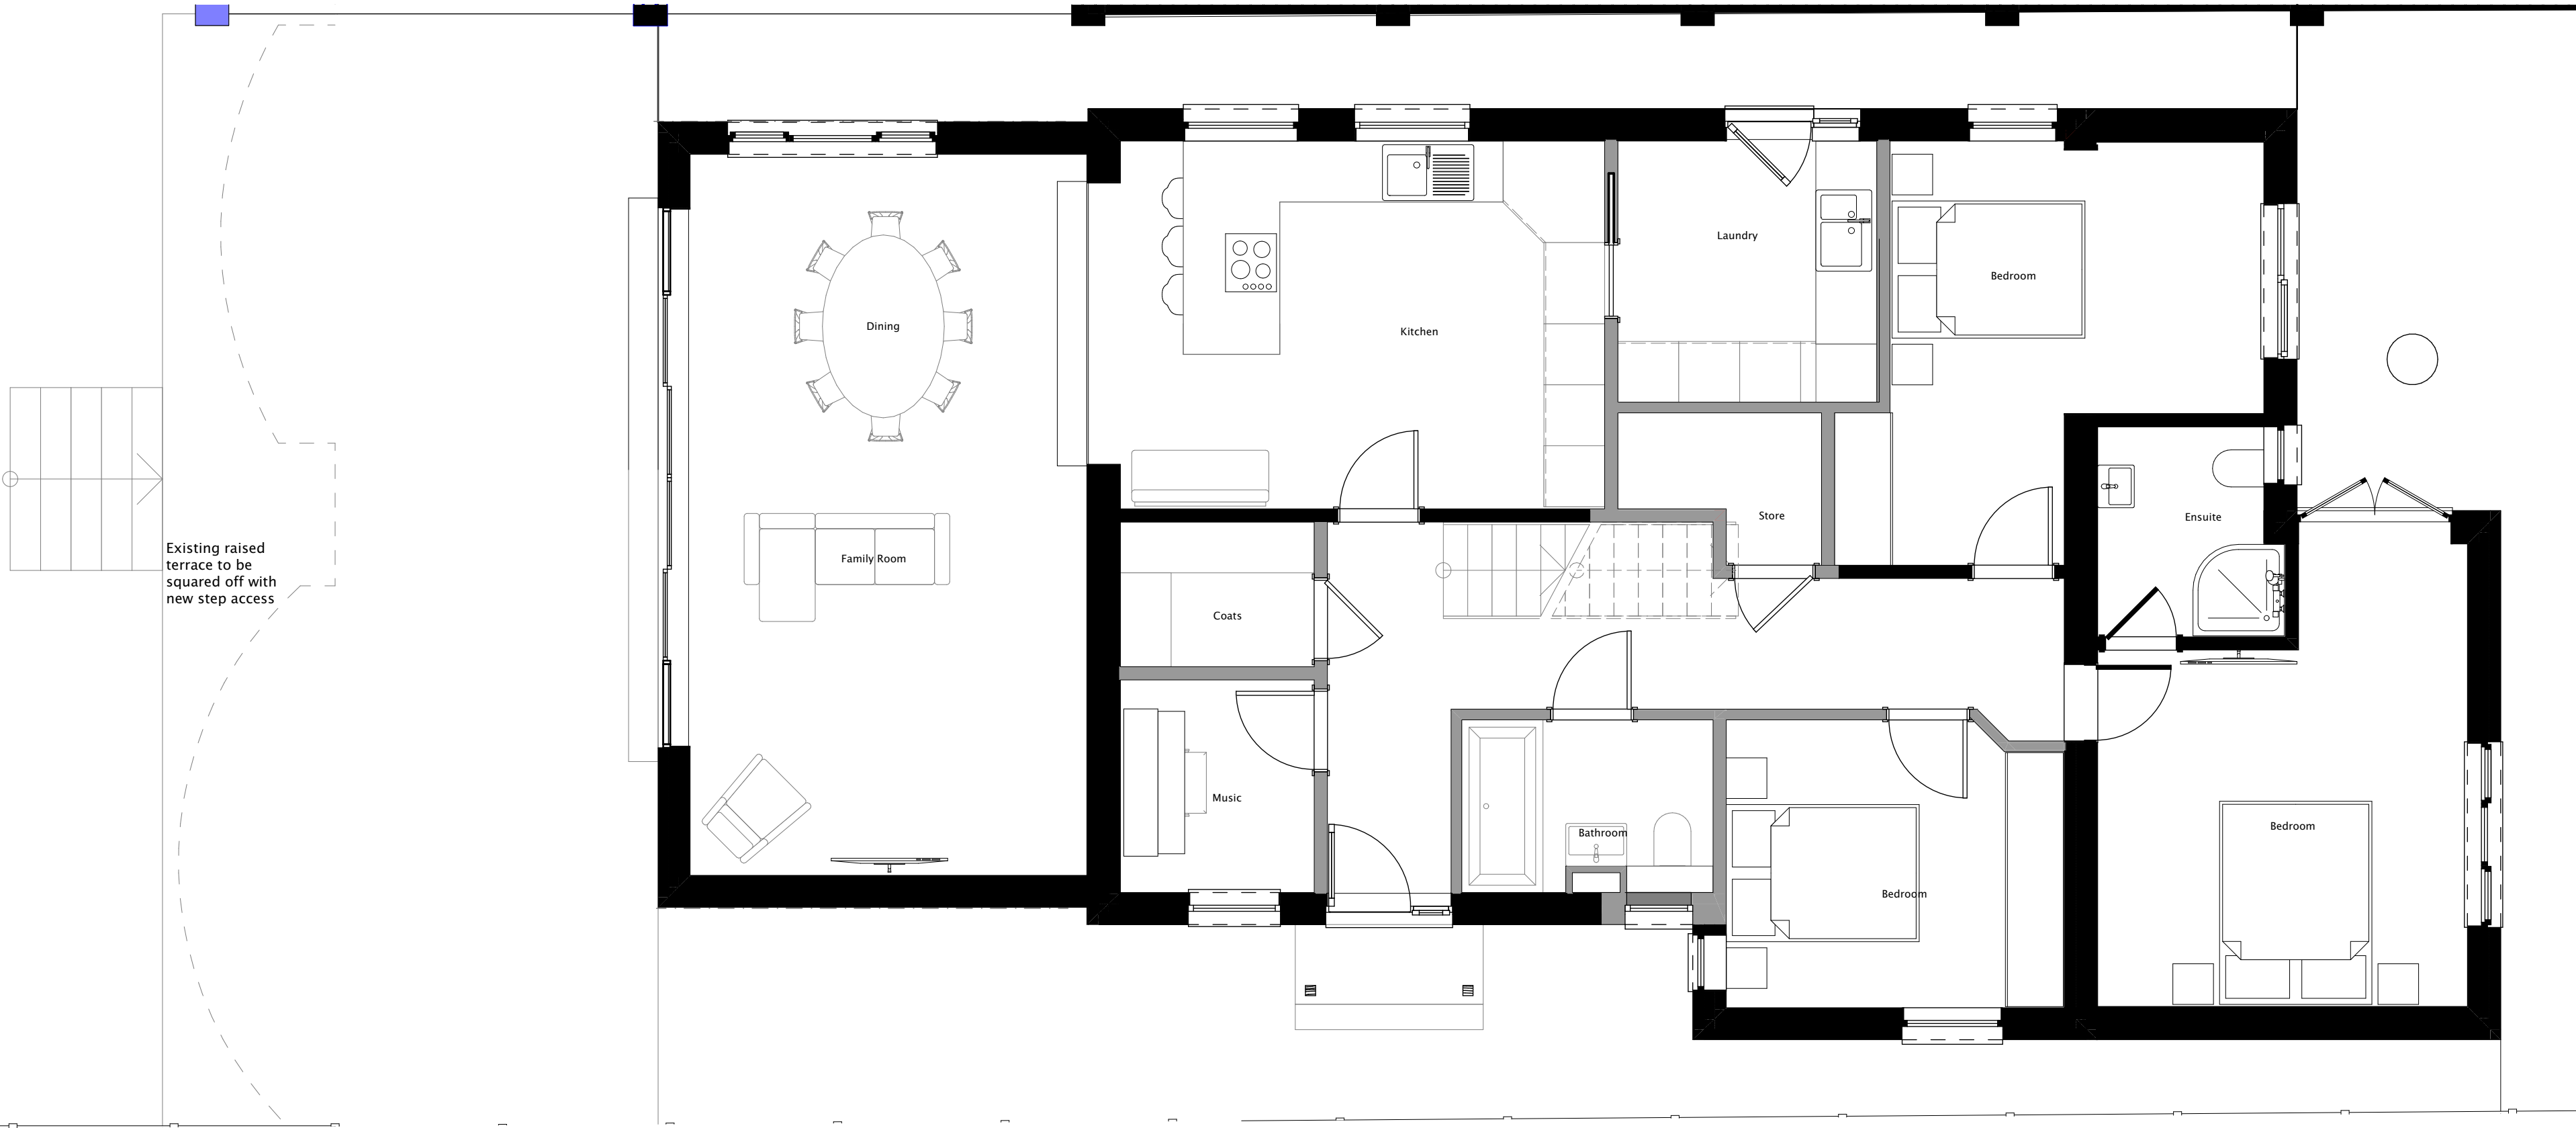

Proposed Ground Floor
1:50

Design information is work in progress and subject to detail development & Client approval. Accommodation schedules and figures provided are subject to amendments following coordinated input by others in the design team. Dimensions must be checked on site with any discrepancies reported to the Architect for confirmation prior to any construction. Costings should not be finalised until approval/confirmation by relevant authorities and Client. Any topographical / Ordnance Survey information visible has been prepared by a third party, no responsibility will be accepted for accuracy or completeness of the survey.

Rev	Date	Description
A	08.09.25	Roof ridge raised

SCALE 1:50
@A1 0 1000 2000 3000mm

CLIENT
J Johns
PROJECT
17 Bembridge Drive
DRAWN BY
RW
DATE
11.06.25
SCALE @A1
1:50
TITLE

Proposed Plans

jlrw
ARCHITECTURE
jlrw.co.uk
PLANNING
25001 102 A