
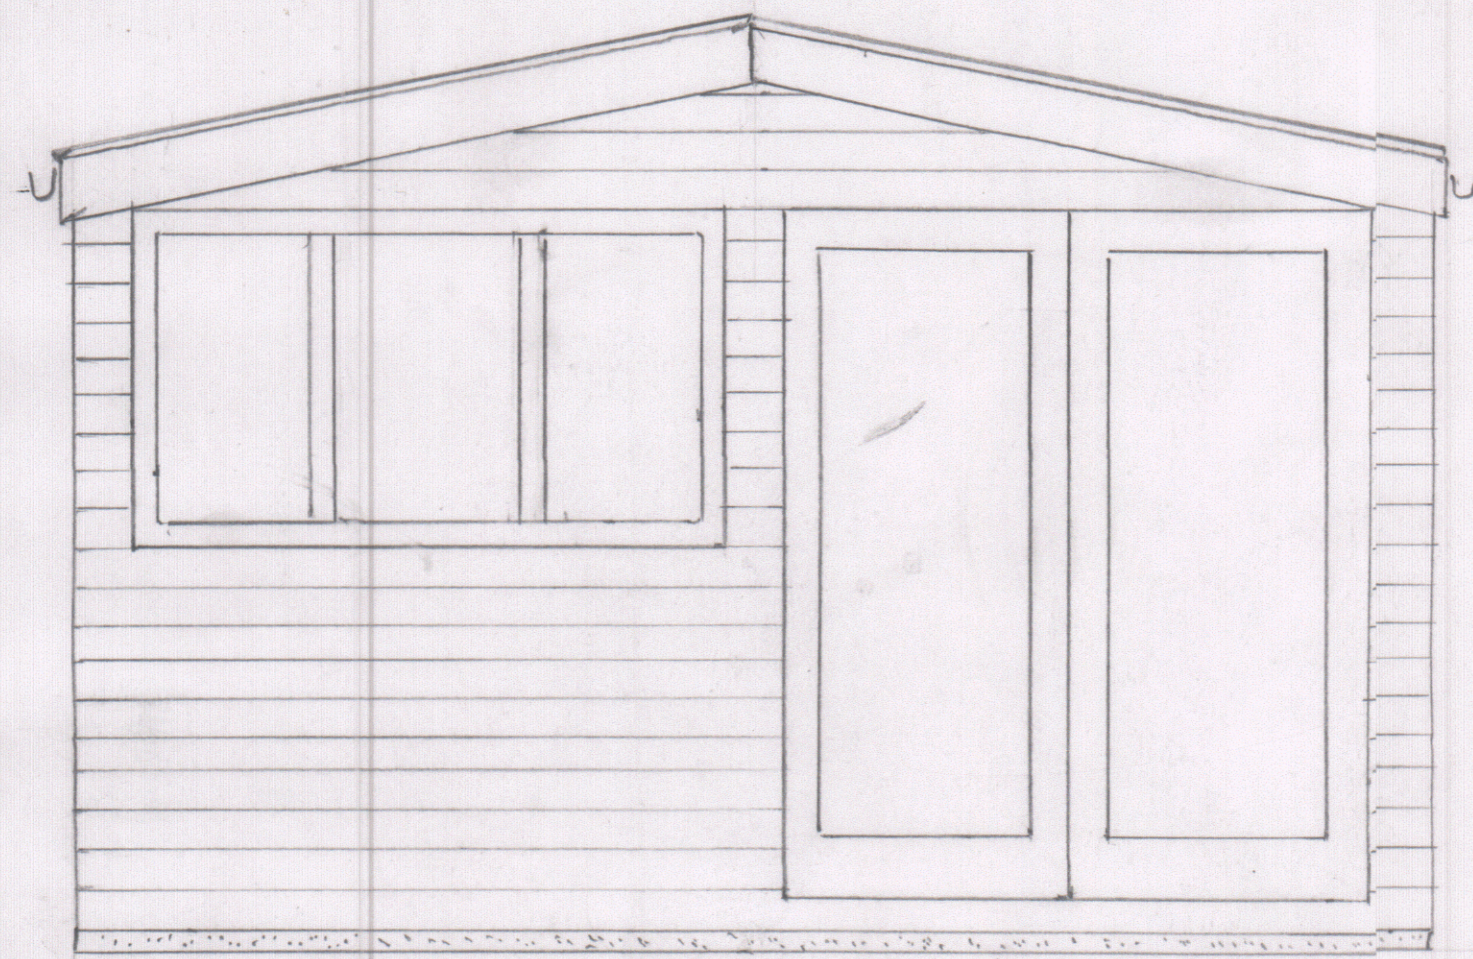
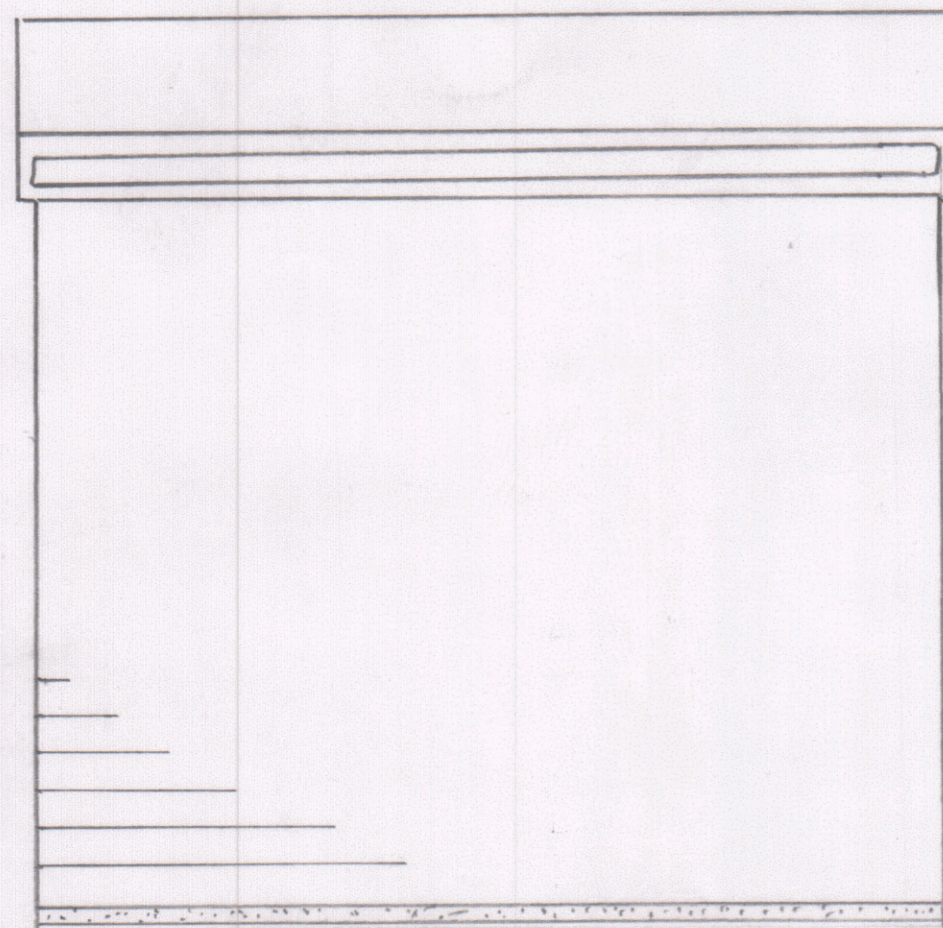


Proposed shed to the rear garden of
Sea Breeze Cottage, Beach Road, Hayling Island, PO11 9DT

The tree with the preservation order is not near the proposed site.

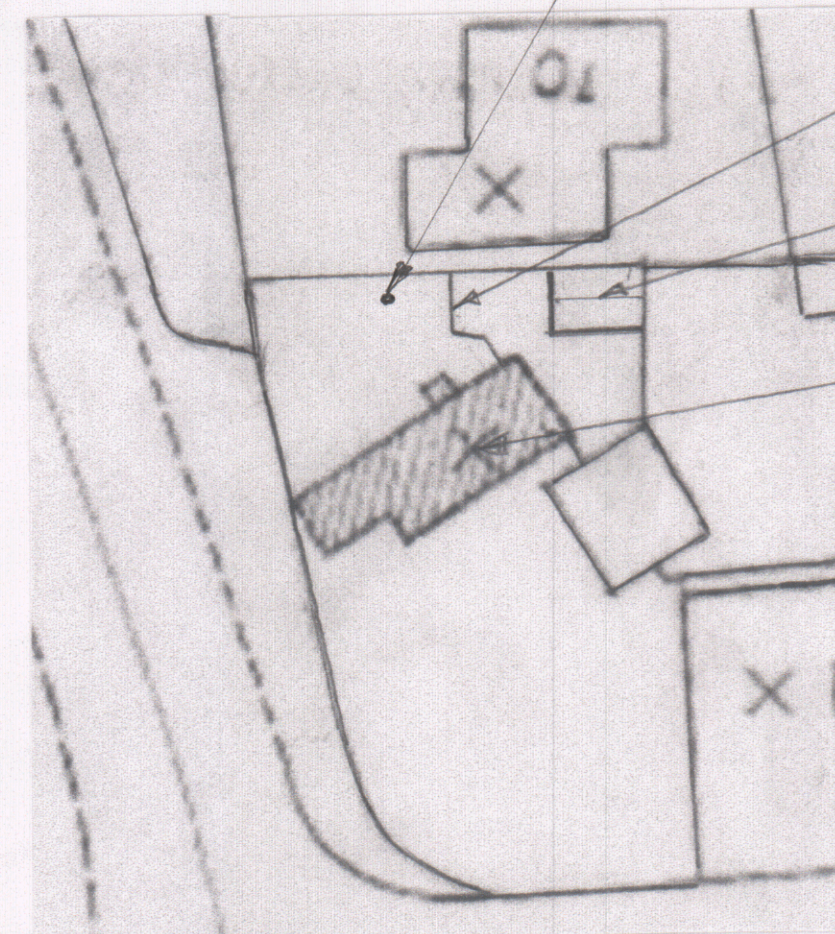

Existing 6 foot fence

Proposed Shed

Existing property



Green mineral torch on felt applied to the roof.

75mm x 75mm timber stud work to form walls.

Wooden feather edge boarding to external walls to match existing property.

Black wood preserver to be applied to all external walls to match existing property.

Toughened glass to french doors. Windows and doors to be wood and stained black.




100mm concrete slab to form shed base.

Shed flooring 45mm x 45mm battens to form floor frame work, then applied with 18mm sterling board.

Black plastic guttering together with down pipes to water butts.

I have approached both the neighbours about the proposed shed and they are both in agreement to allowing me to go ahead.

The existing fence between the proposed shed site and the view from the road is 6 foot in height.

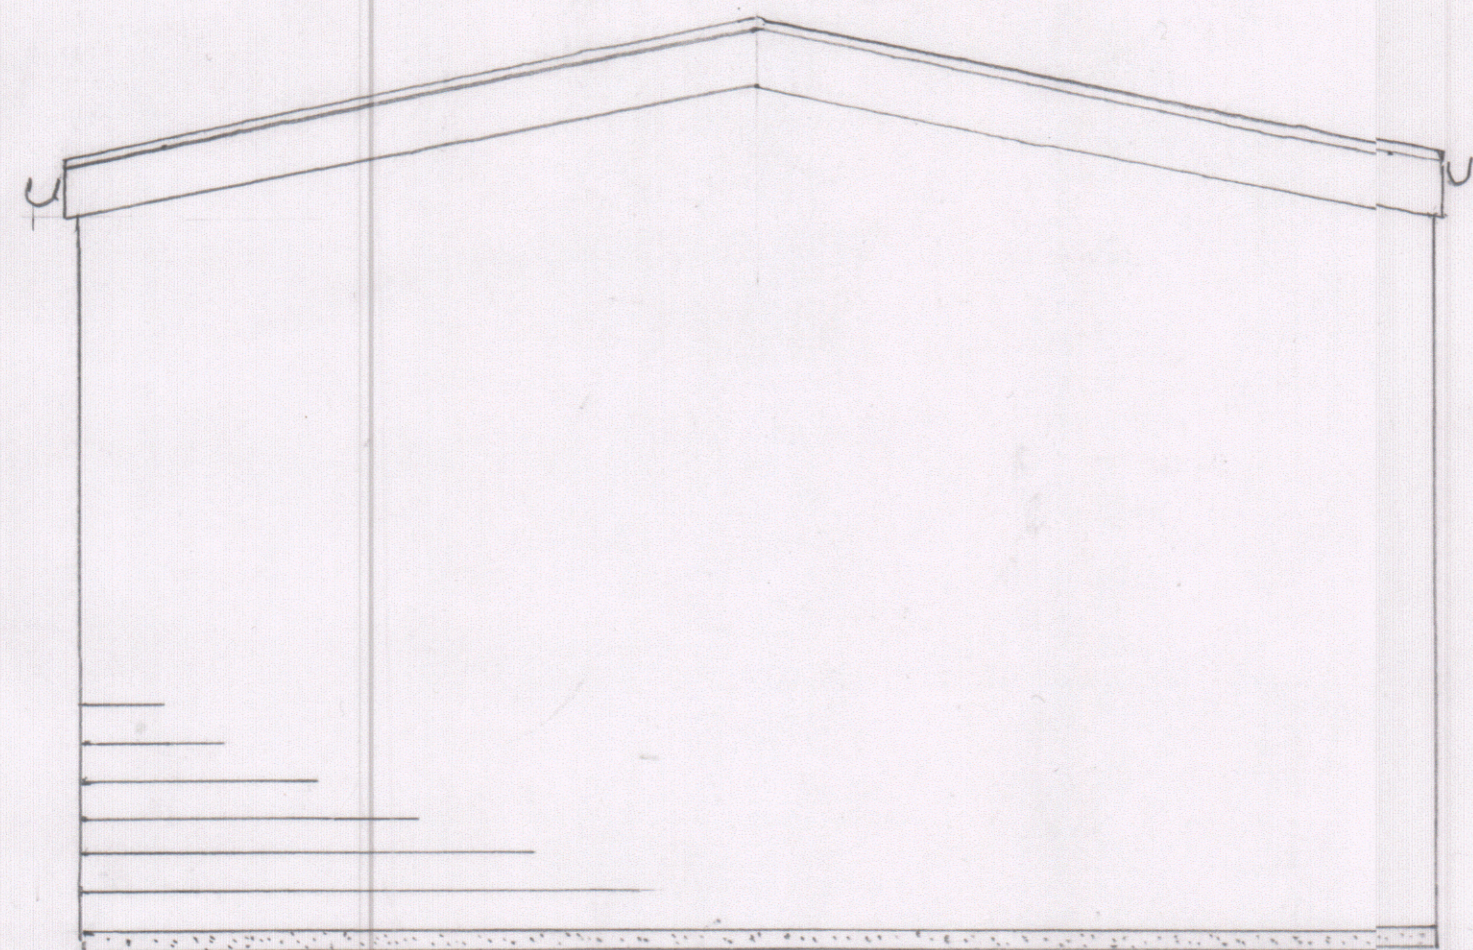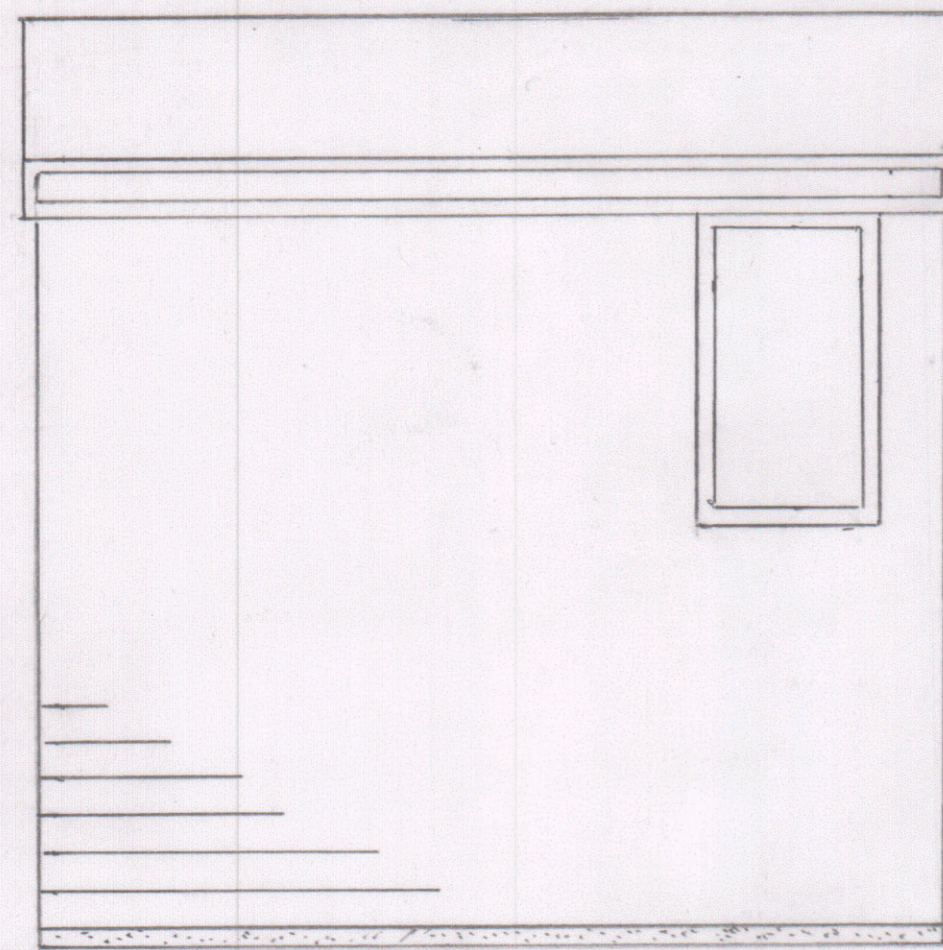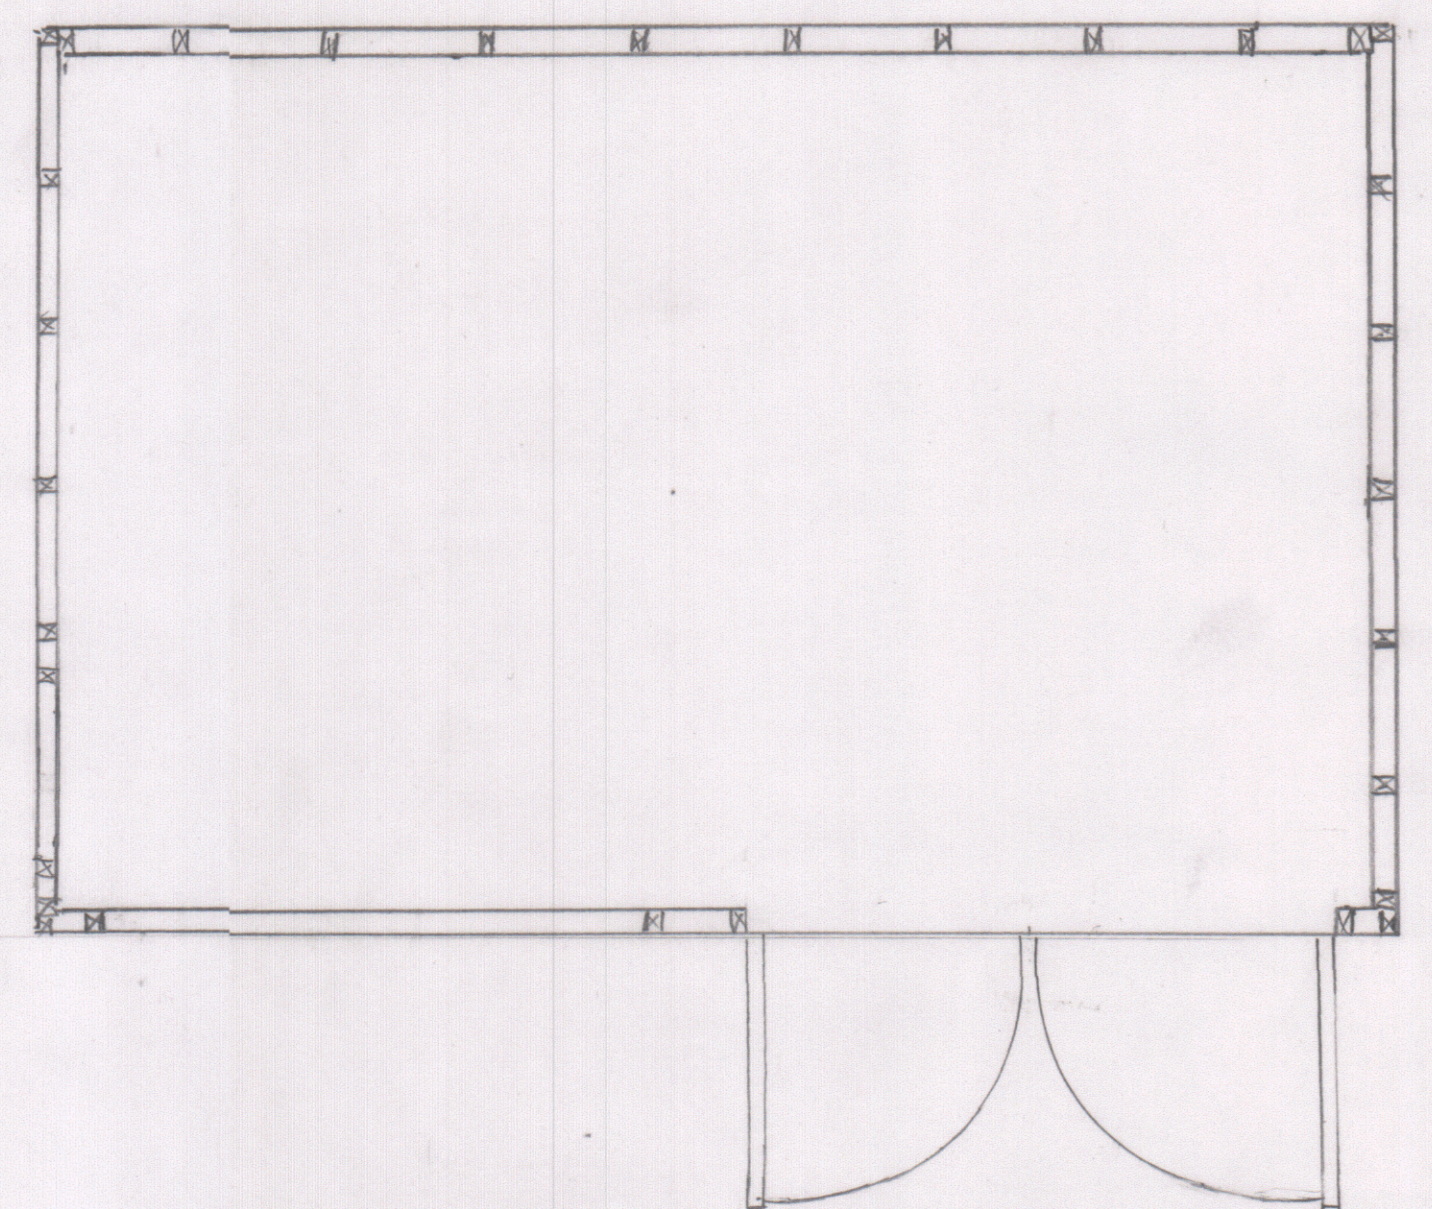

Scale 1:2500

Case No: GEN/24/01034