



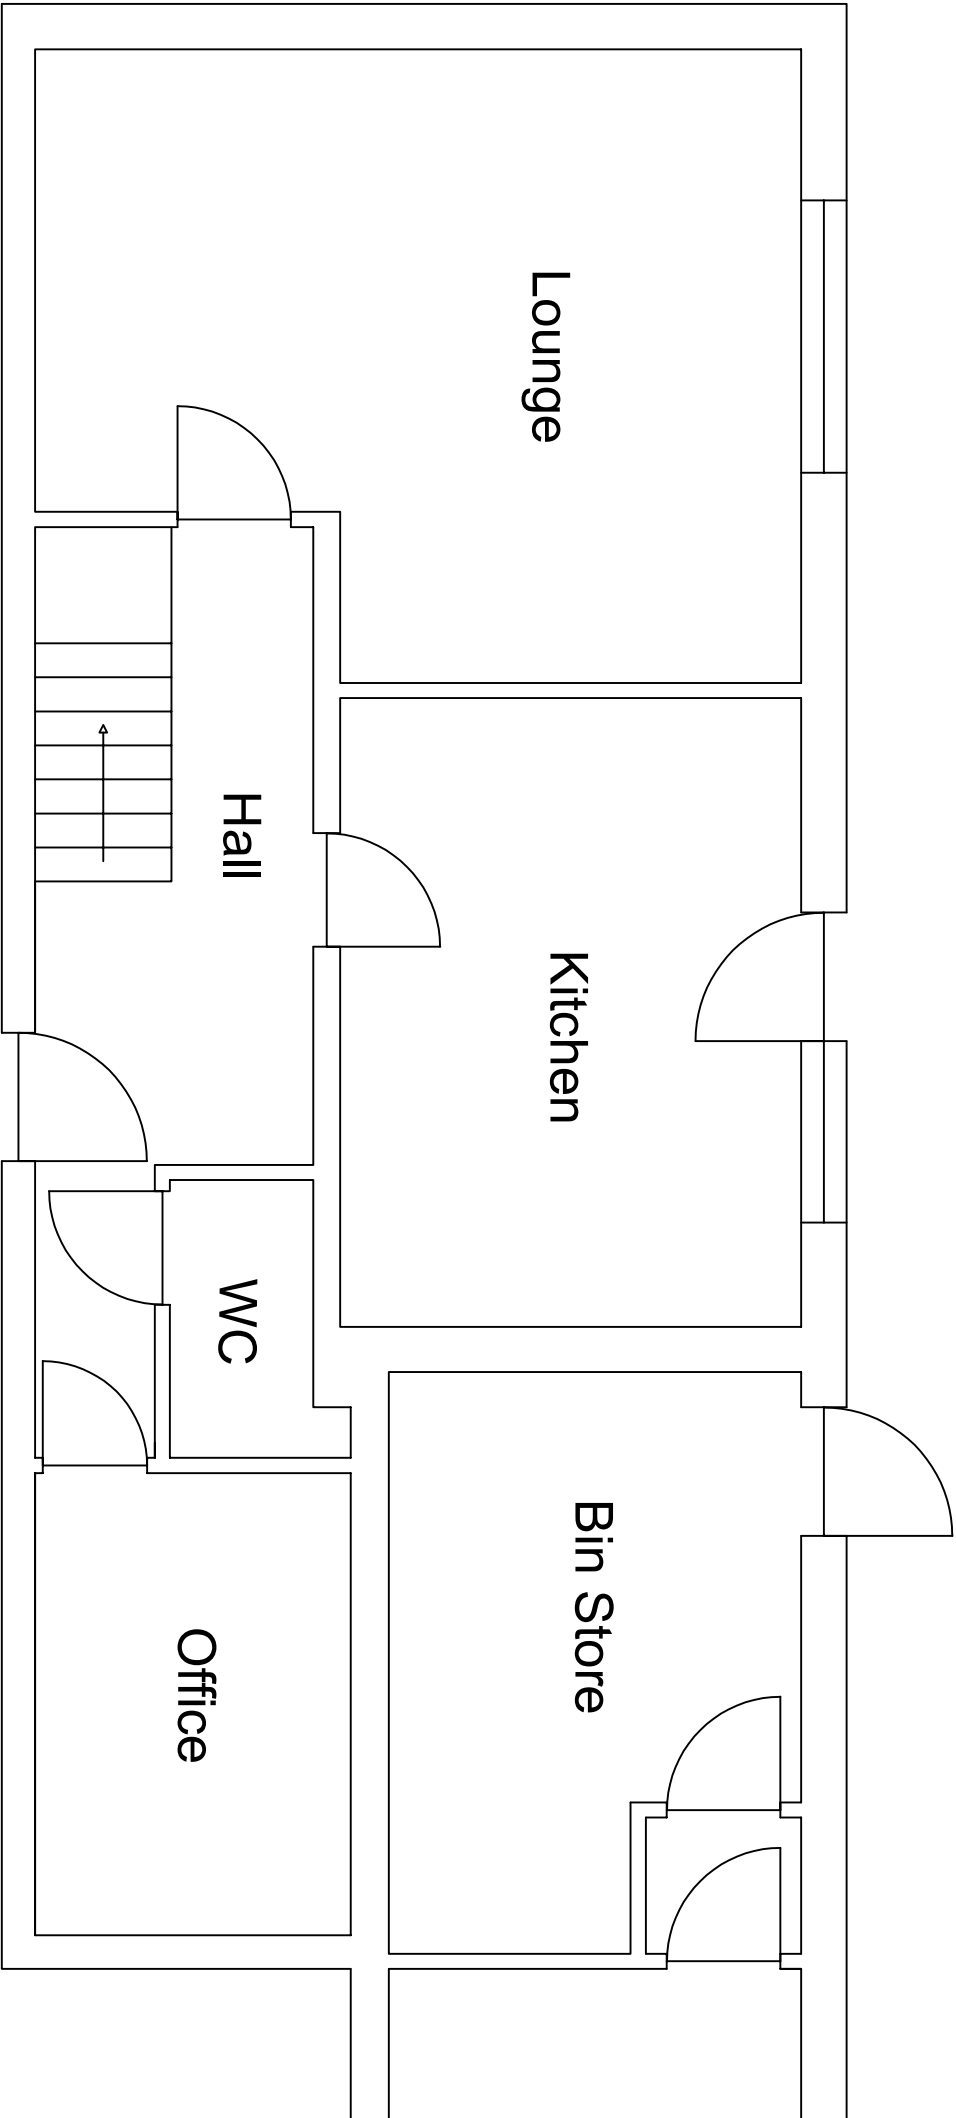

N

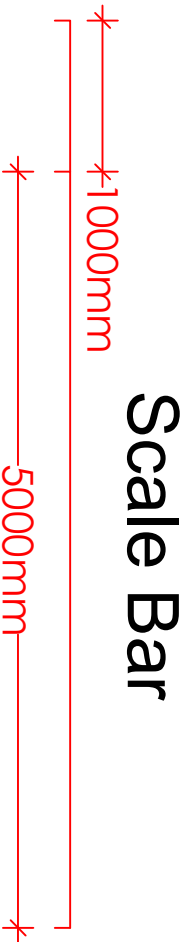

Notes:

Site Address:	
Flat 1, Patrick Howard Dobson Court	
Drawing: Existing GF Plan	
Revision: 1a	
Date: 1st September 2025	
Scale: 1:50	