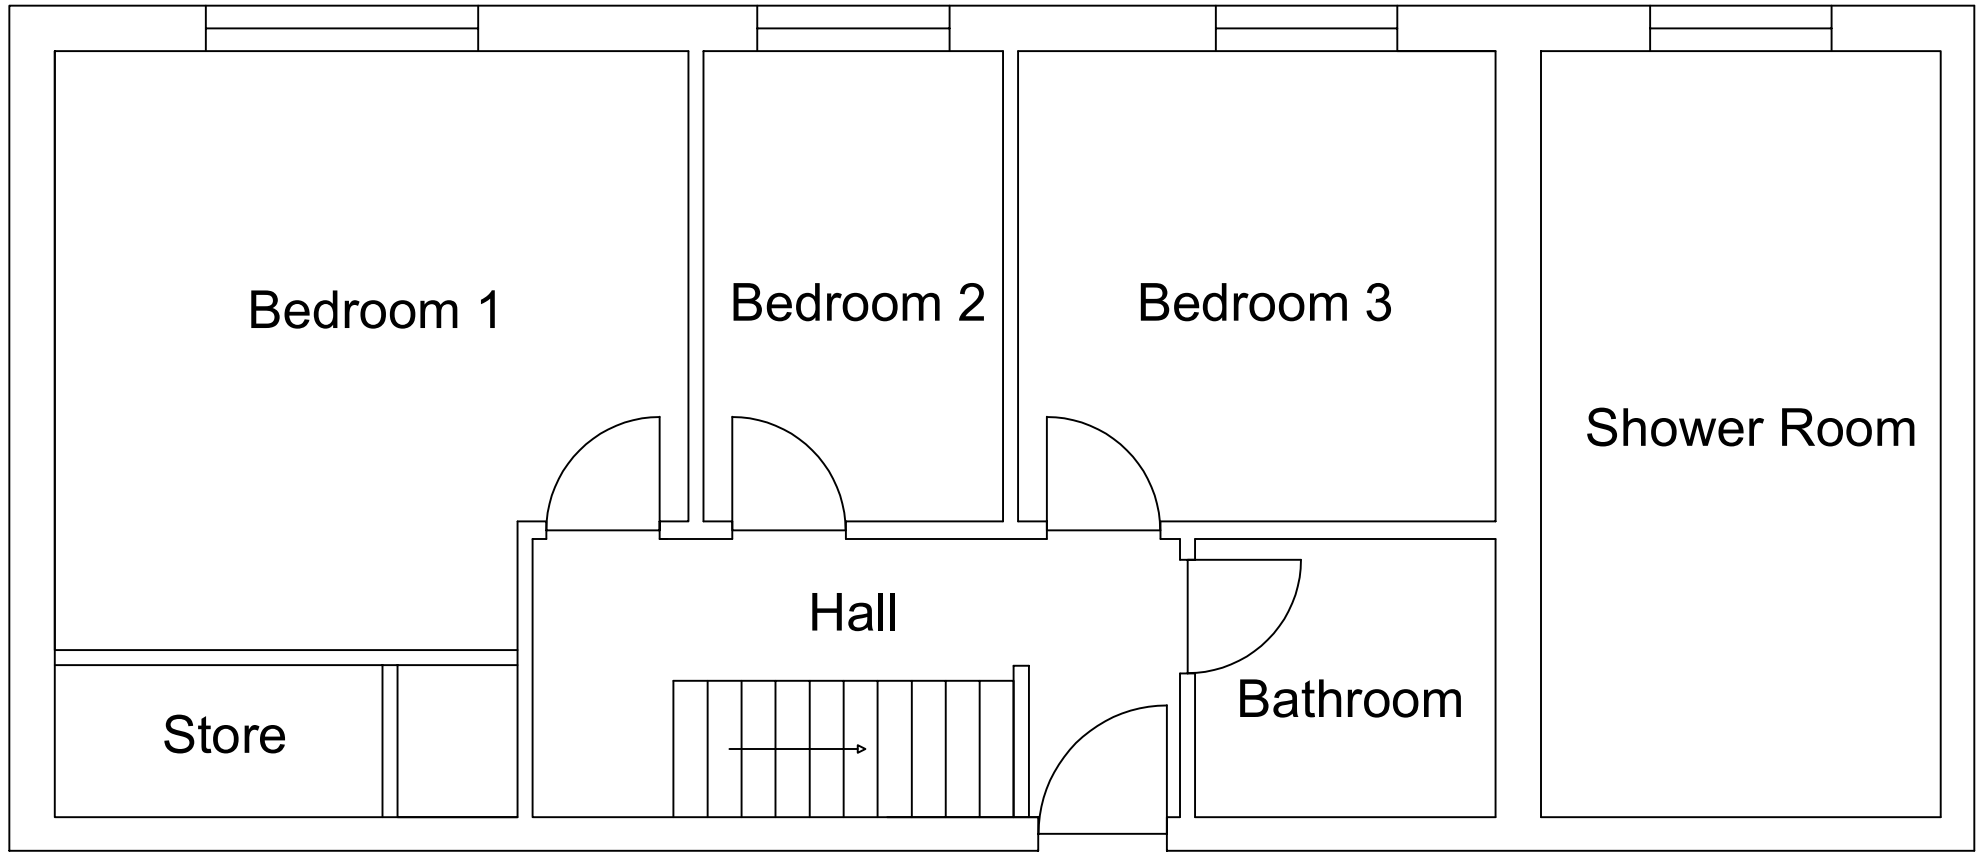

N

Scale Bar

1000mm

5000mm

Notes:

Site Address:
Flat 1, Patrick Howard Dobson Court

Drawing: Existing FF Plan

Revision: 1a

Date: 1st September 2025

Scale: 1:50