


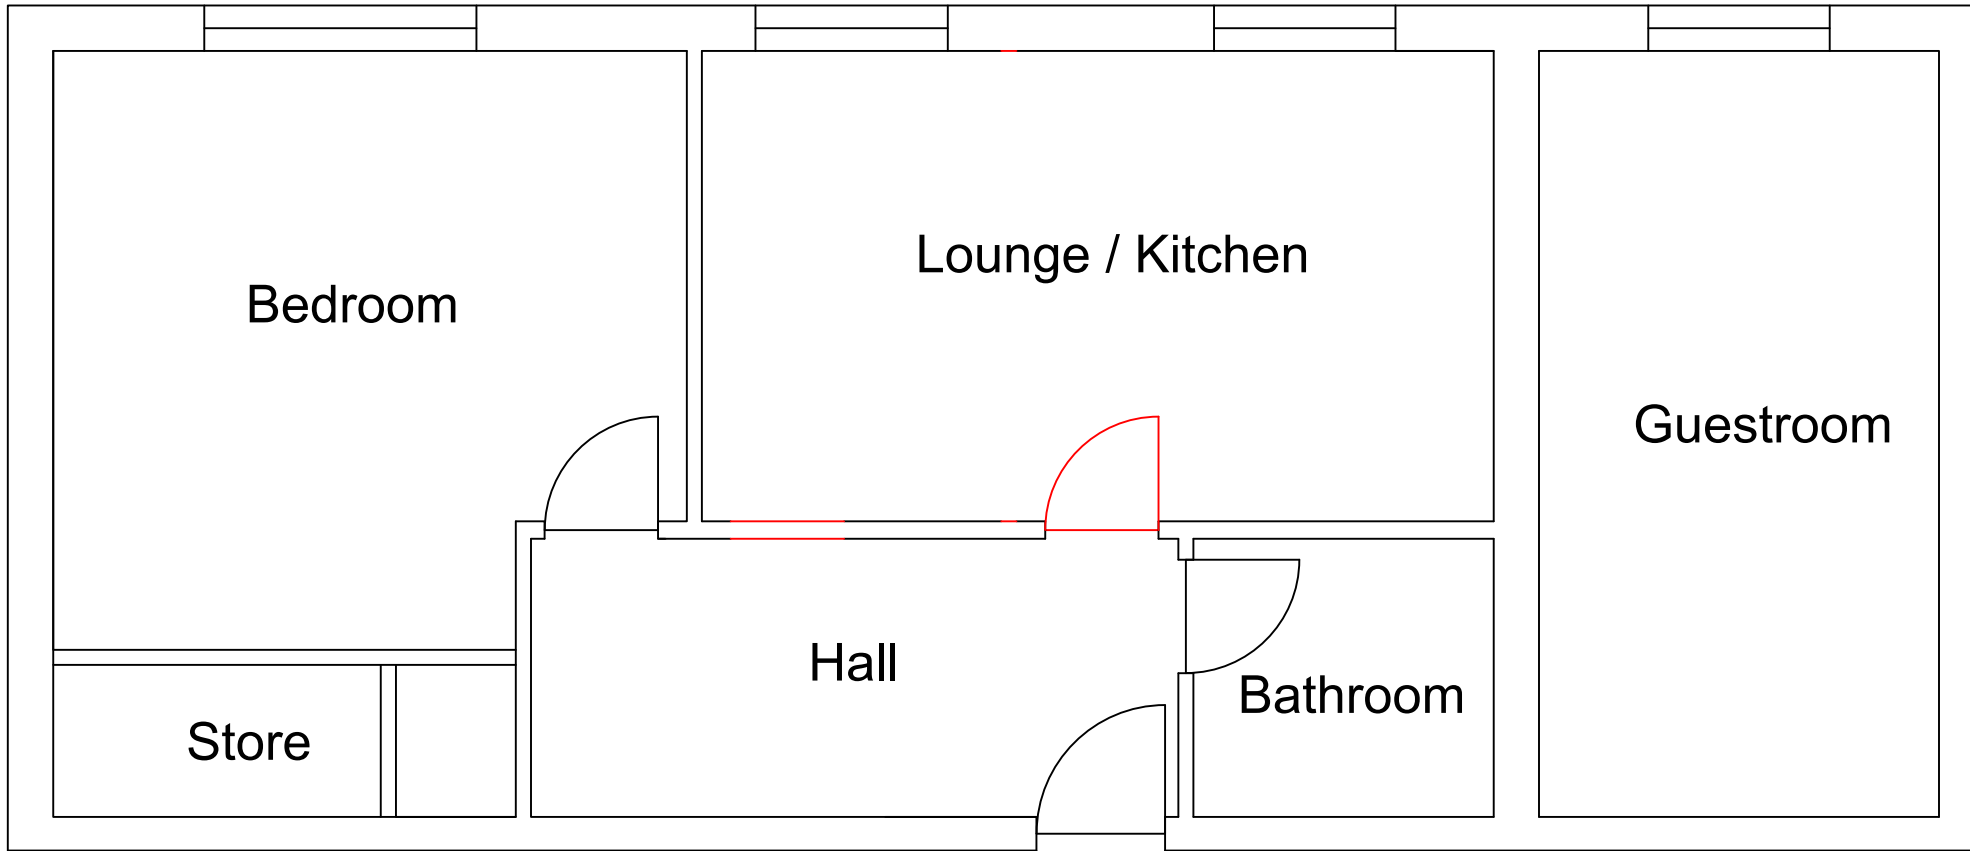

N



Scale Bar

Notes:

Site Address:
Flat 1, Patrick Howard Dobson Court

Drawing: Proposed FF Plan Flat 1b

Revision: 1a

Date: 1st September 2025

Scale: 1:50