



Site Address: Dovercourt And The Oven Camp Site, Manor Road, Hayling Island, PO11 0QX

 

Scale: 1:2500 @A4

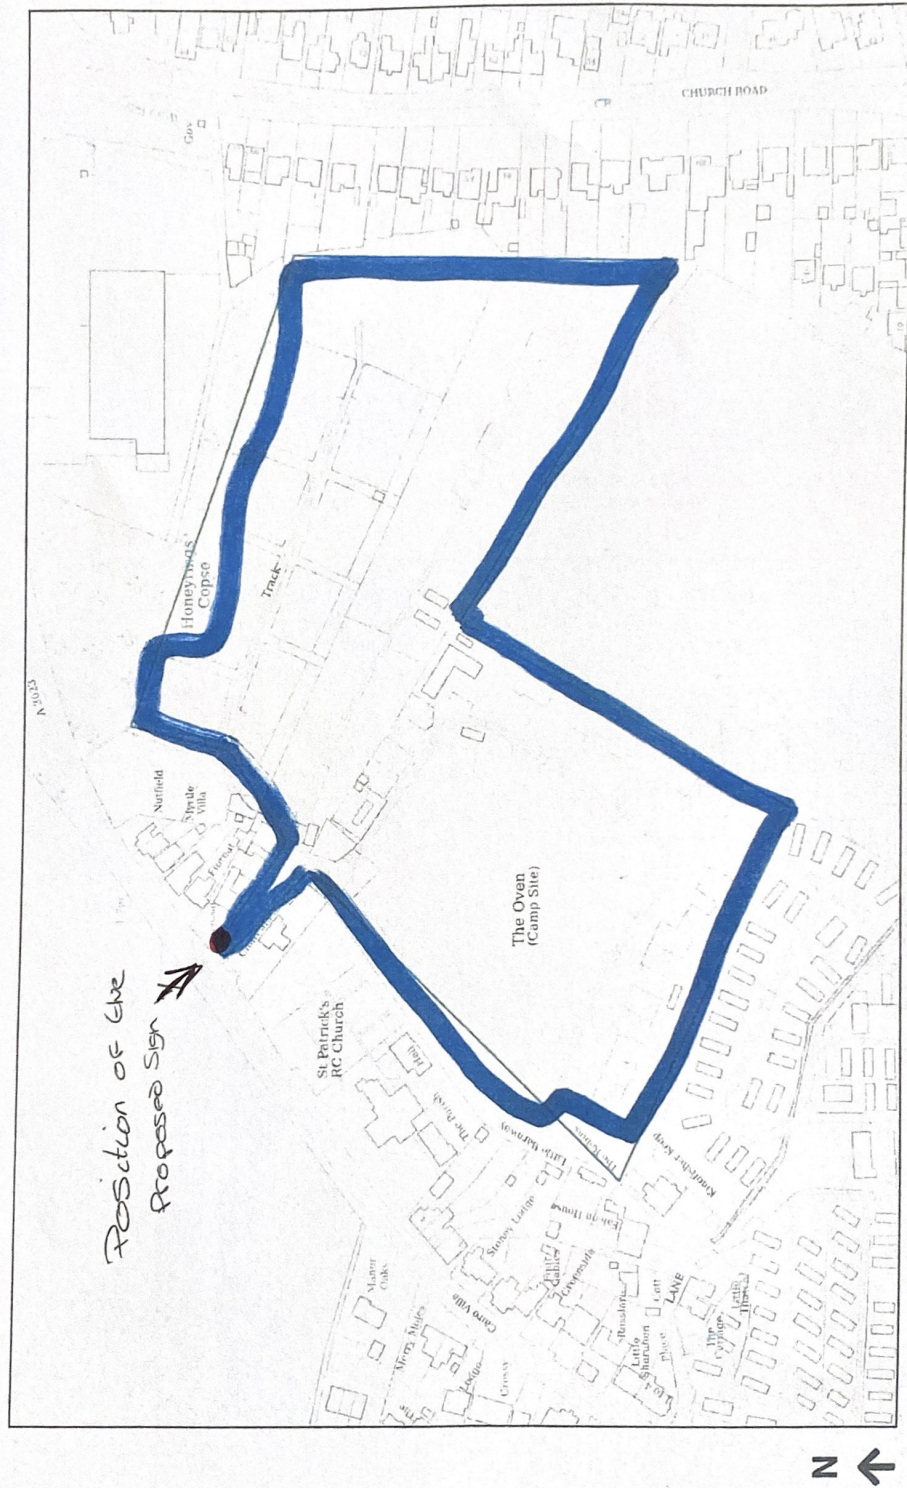

Planning Portal Reference: PP-13960644v1



© Crown copyright and database rights 2025 OS 100042766