




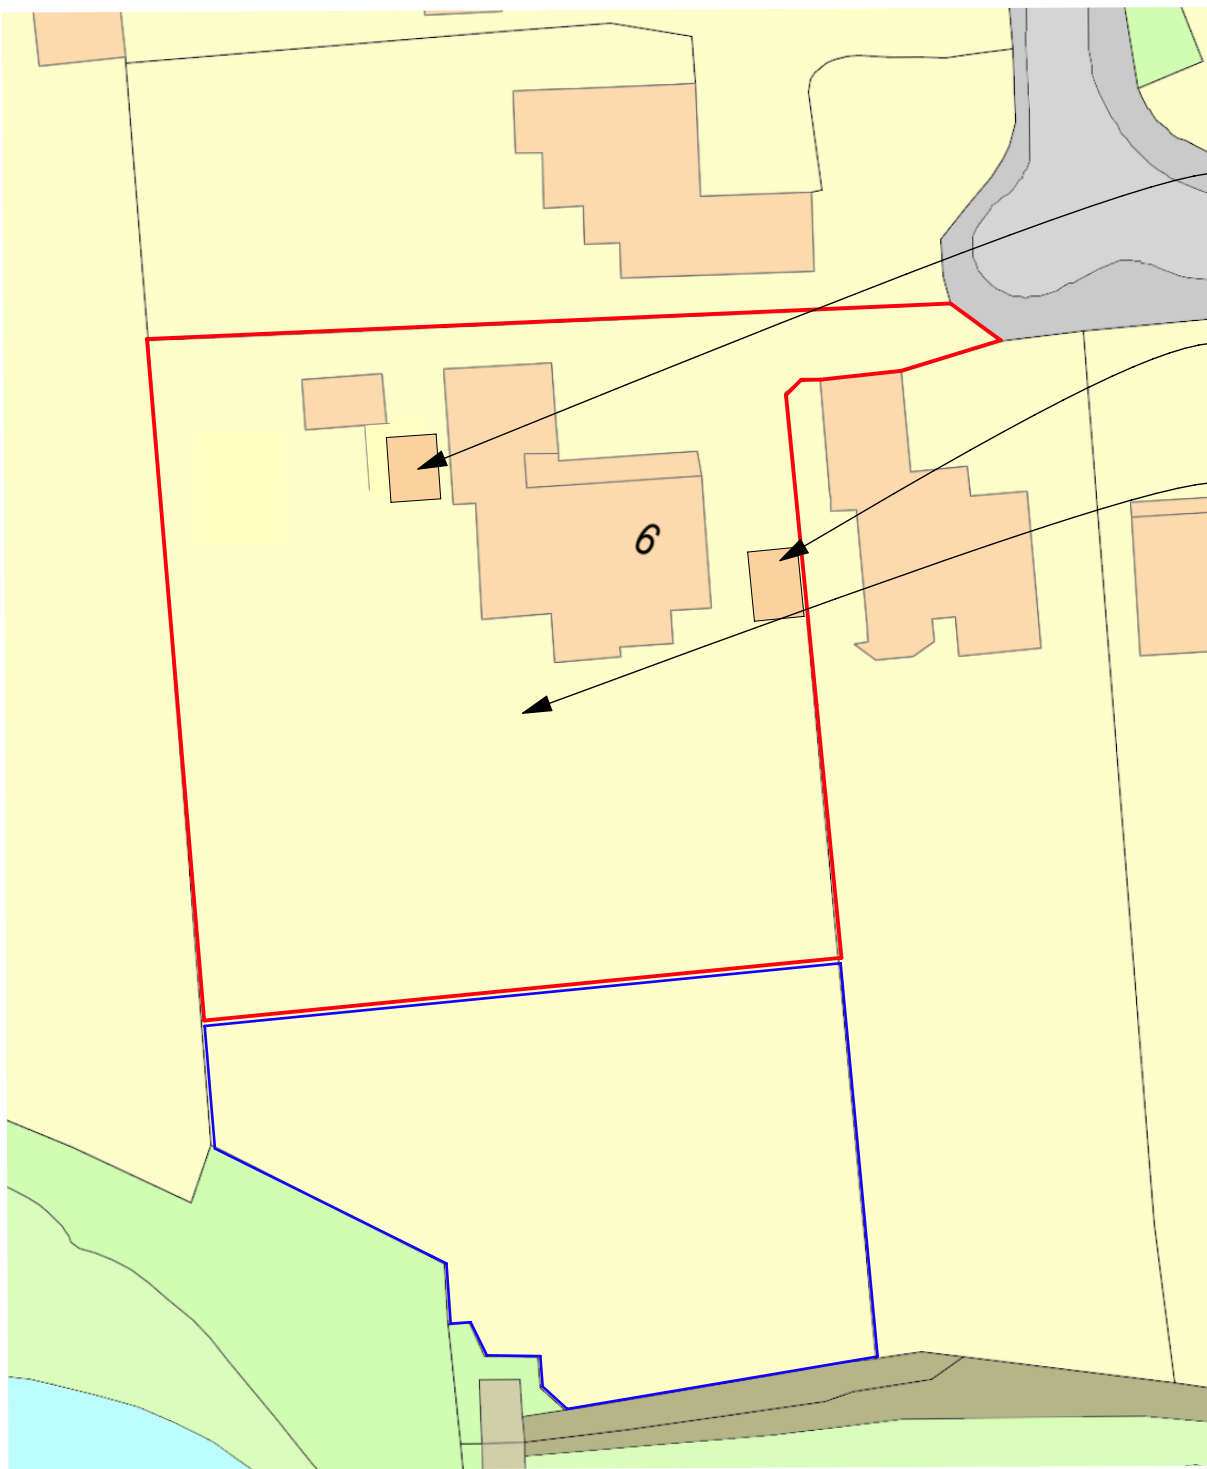

1:500 Block Plan (proposed)

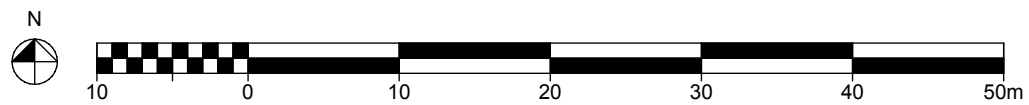

9, Harbourside, Havant, Hampshire, PO9 1TJ

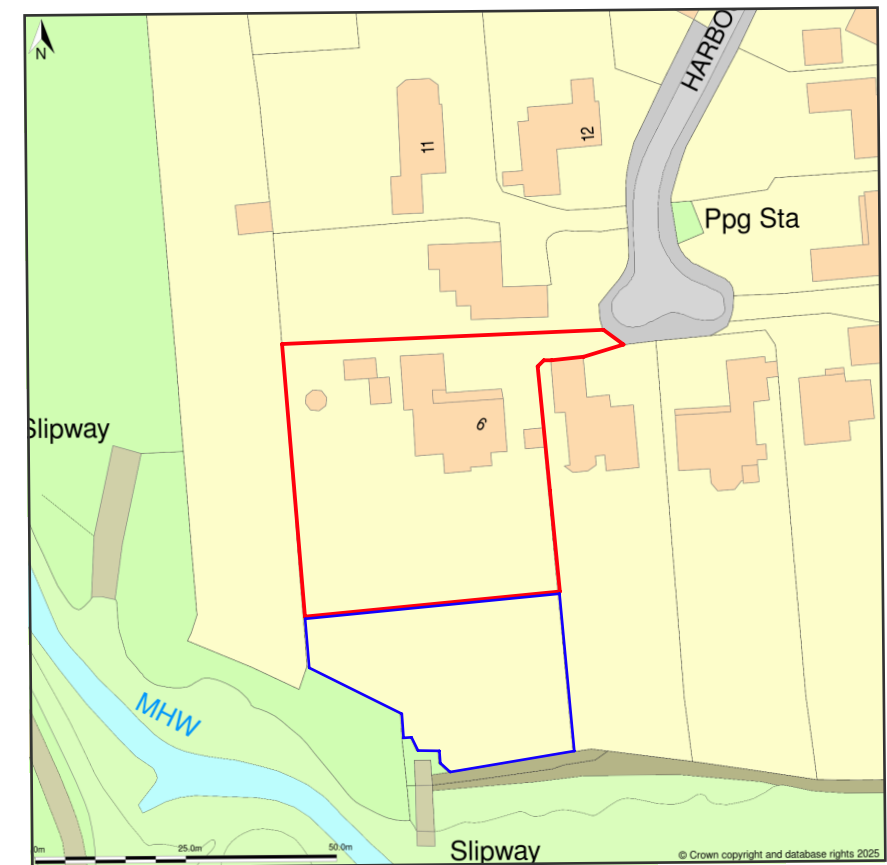

1:1250 Location Plan (existing)

Location and Block Plan		Date 16/09/2025
9 Harbourside Langstone Havant PO9 1TJ		Rev: A
For: Mr Carrell	Scale	1:200, 1:1250, 1:500@A3
©Peter Ford Associates Ltd	EX_099	