



NOTES
ERRORS AND OMISSIONS TO BE REPORTED TO THE ARCHITECT.
THIS DRAWING IS COPYRIGHT.


REVISIONS		
A	Issue for Planning	15/09/2025

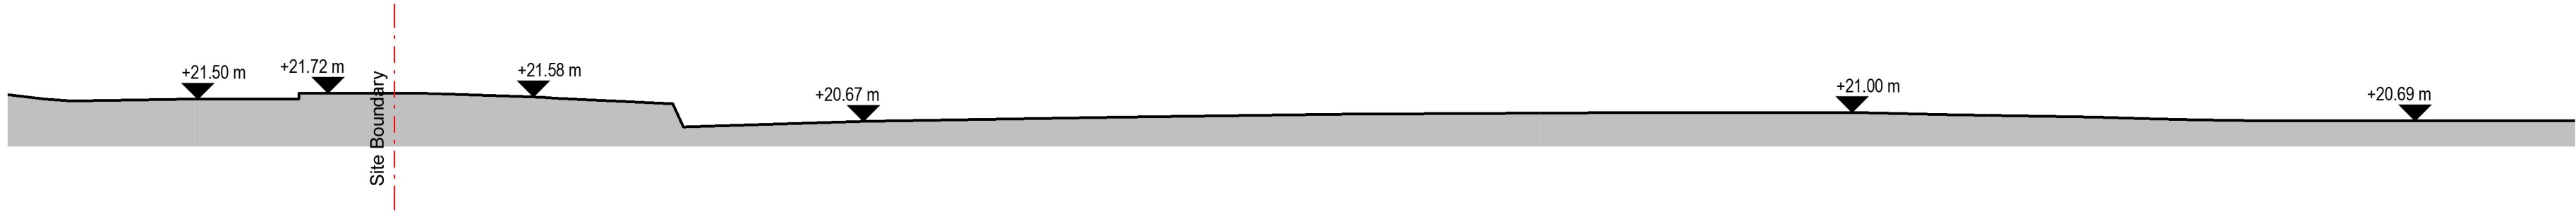



Section A - A (1:200)

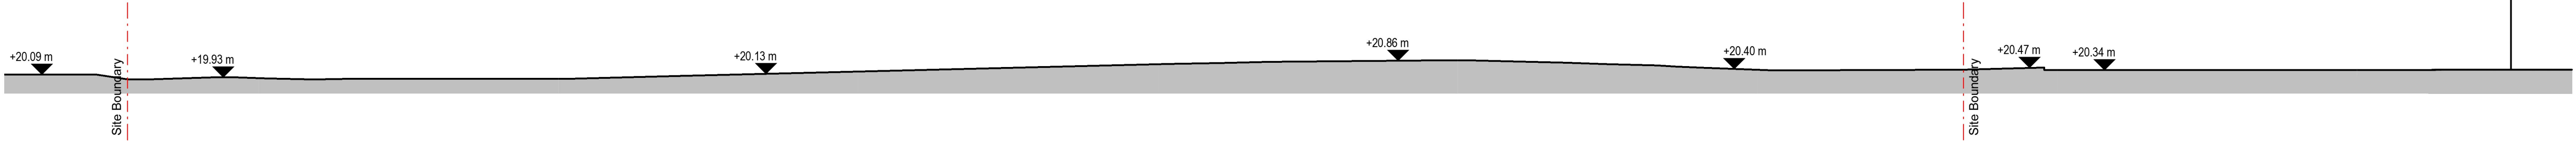

Section B-B (1:200)

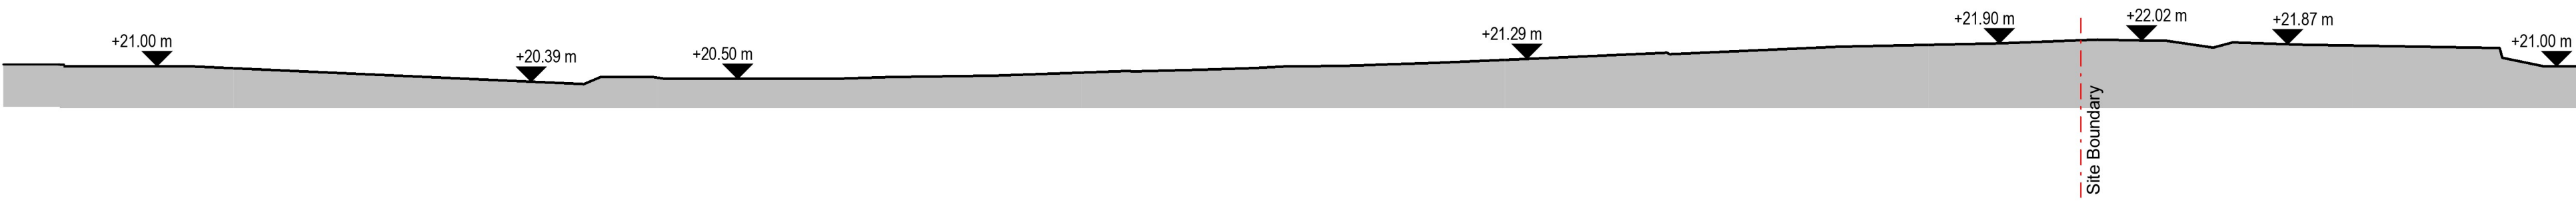

Section C-C (1:200)

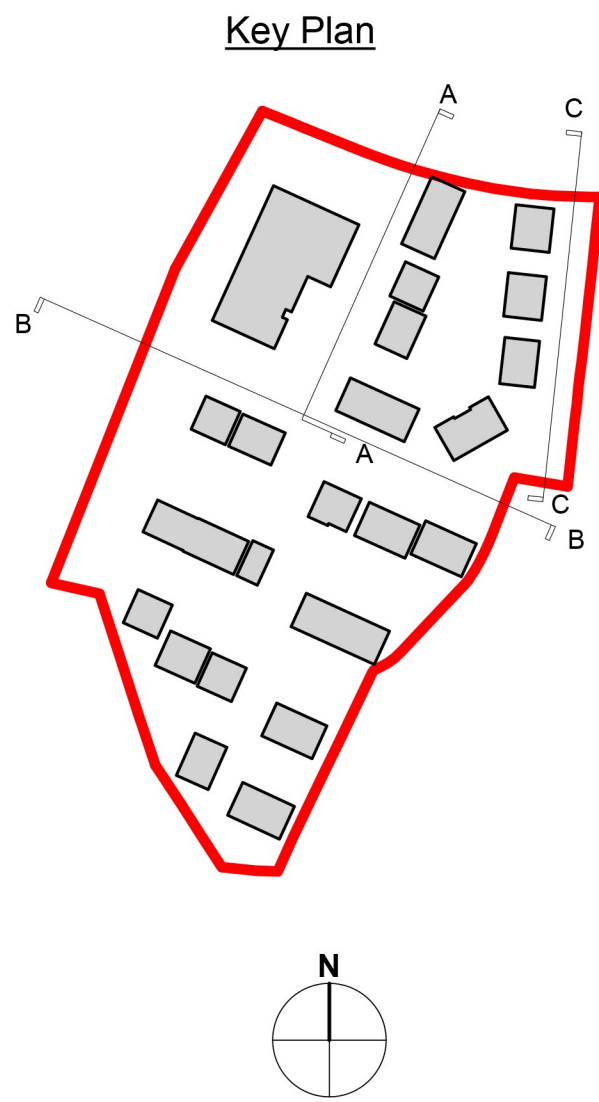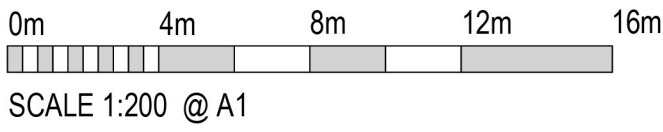

EDGINGTONS
ARCHITECTS

meridian house | 2 russell street | windsor | berkshire | SL4 1HQ
t: +44 (0)1753 857092 | e: mail@edgingtons.co.uk
web: http://www.edgingtons.co.uk

Stonebond Properties (Guildford) Limited
Former SSE Offices
Bartons Road, Havant

Existing Sections
A, B & C

PROJECT STATUS Planning

SCALE (A1) As indicated

DATE 15/09/25 DRAWN AG

JOB No. 6087 DWG No. 1310 REV. A