
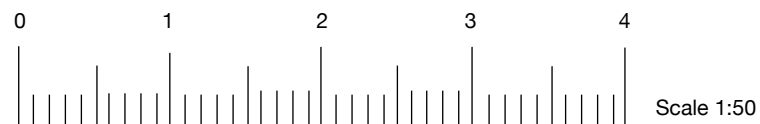


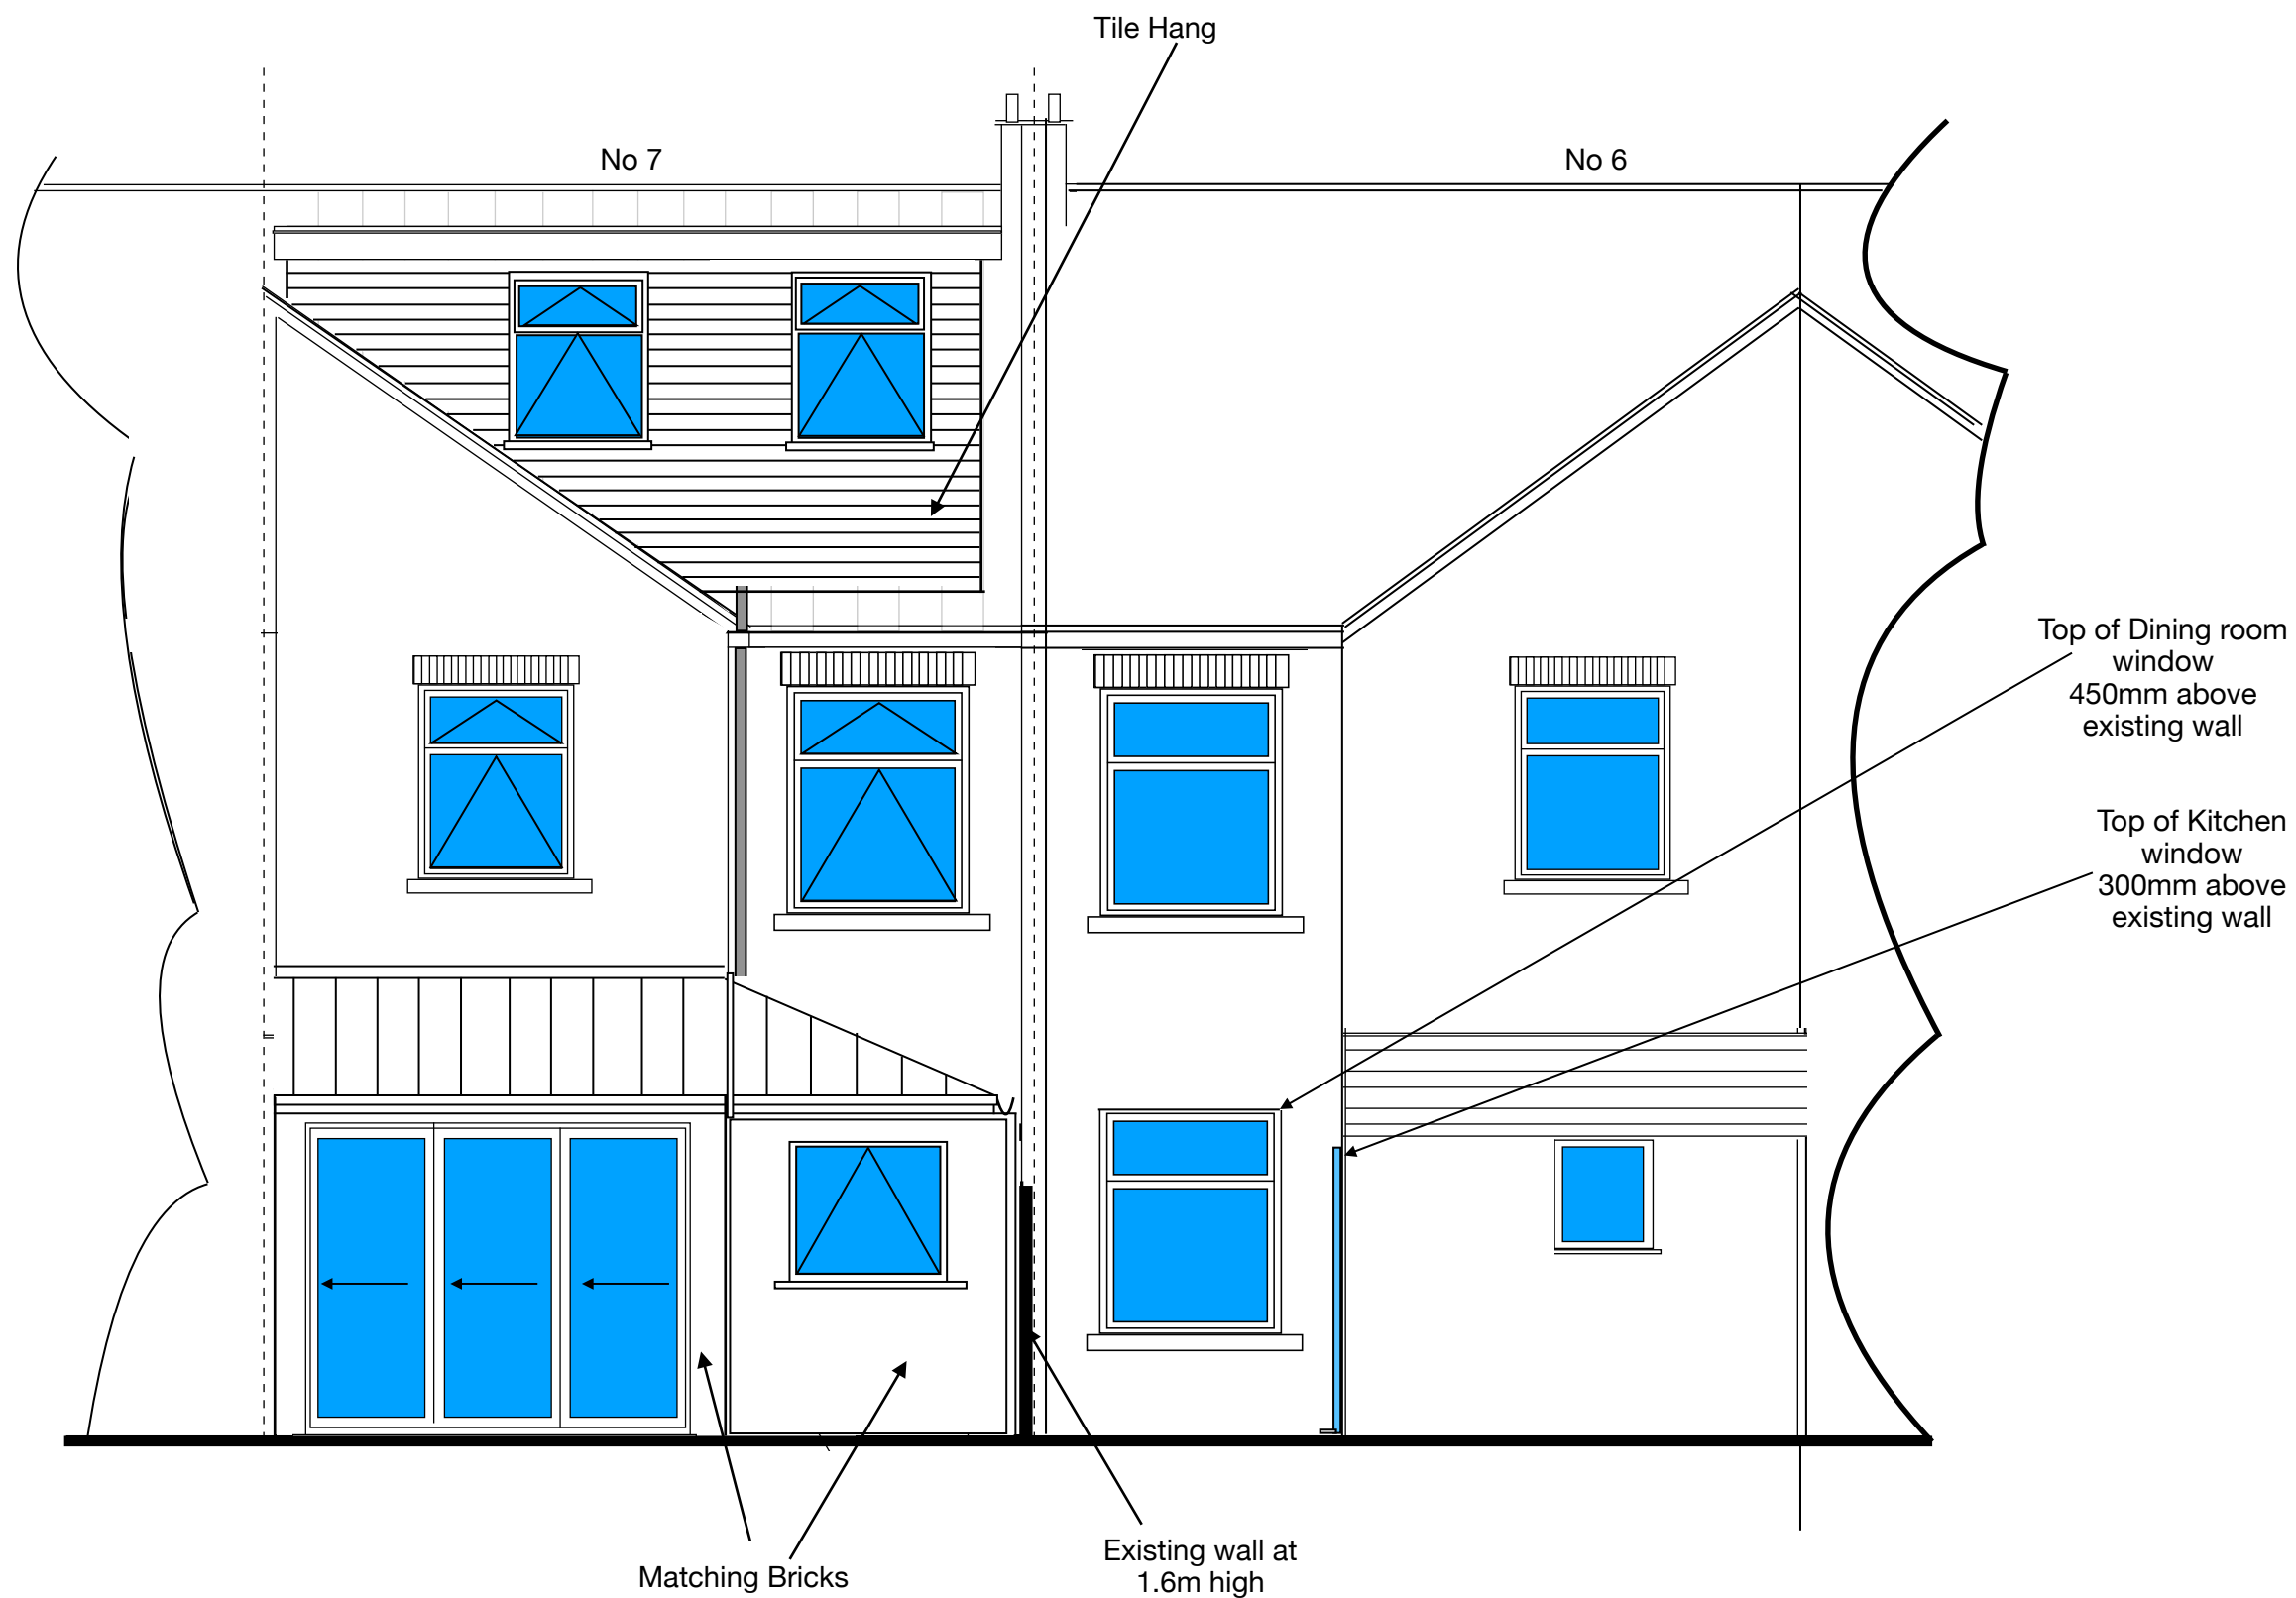

224 Havant Road Drayton Portsmouth Hampshire PO6 1PA

Tel: 023 92 375100 E-mail: info@bhibuildingservices.co.uk

7 Western Road Havant

Proposed Rear

Scale 1:50