0 1 2 3 4

Scale 1:50

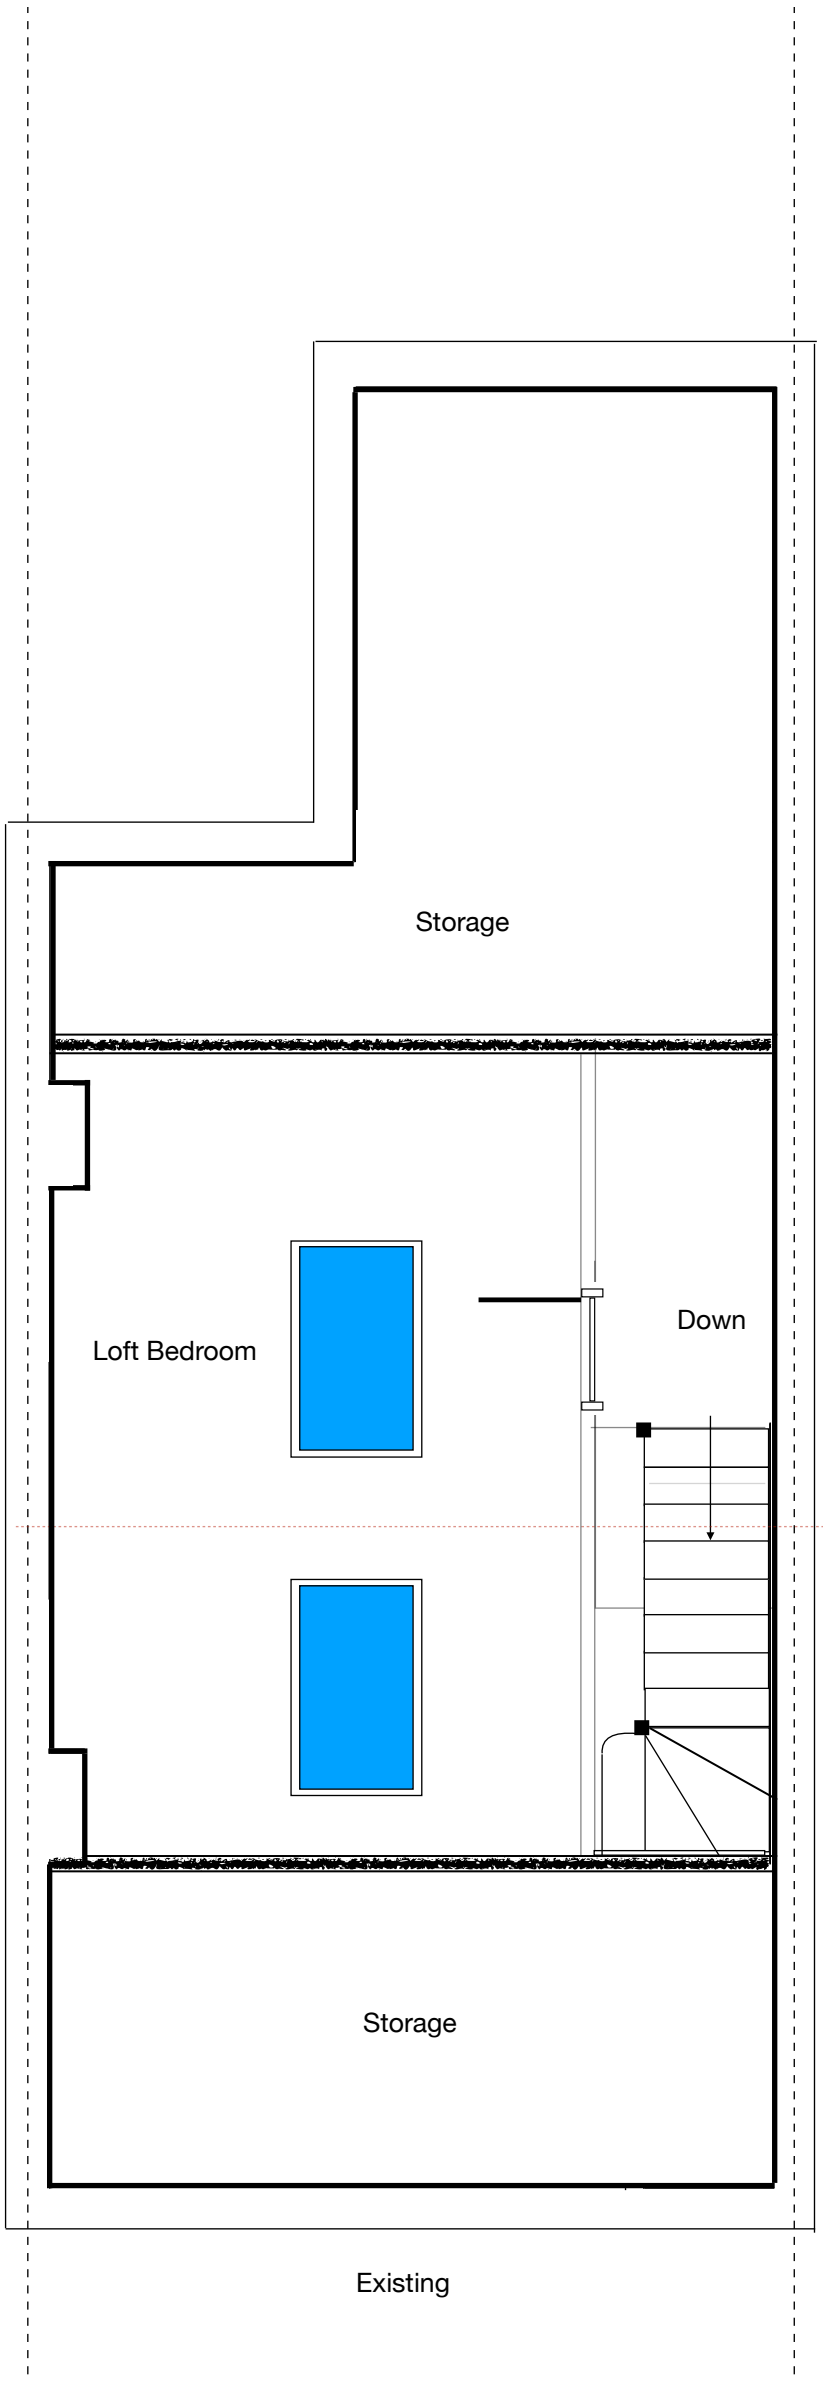

Existing

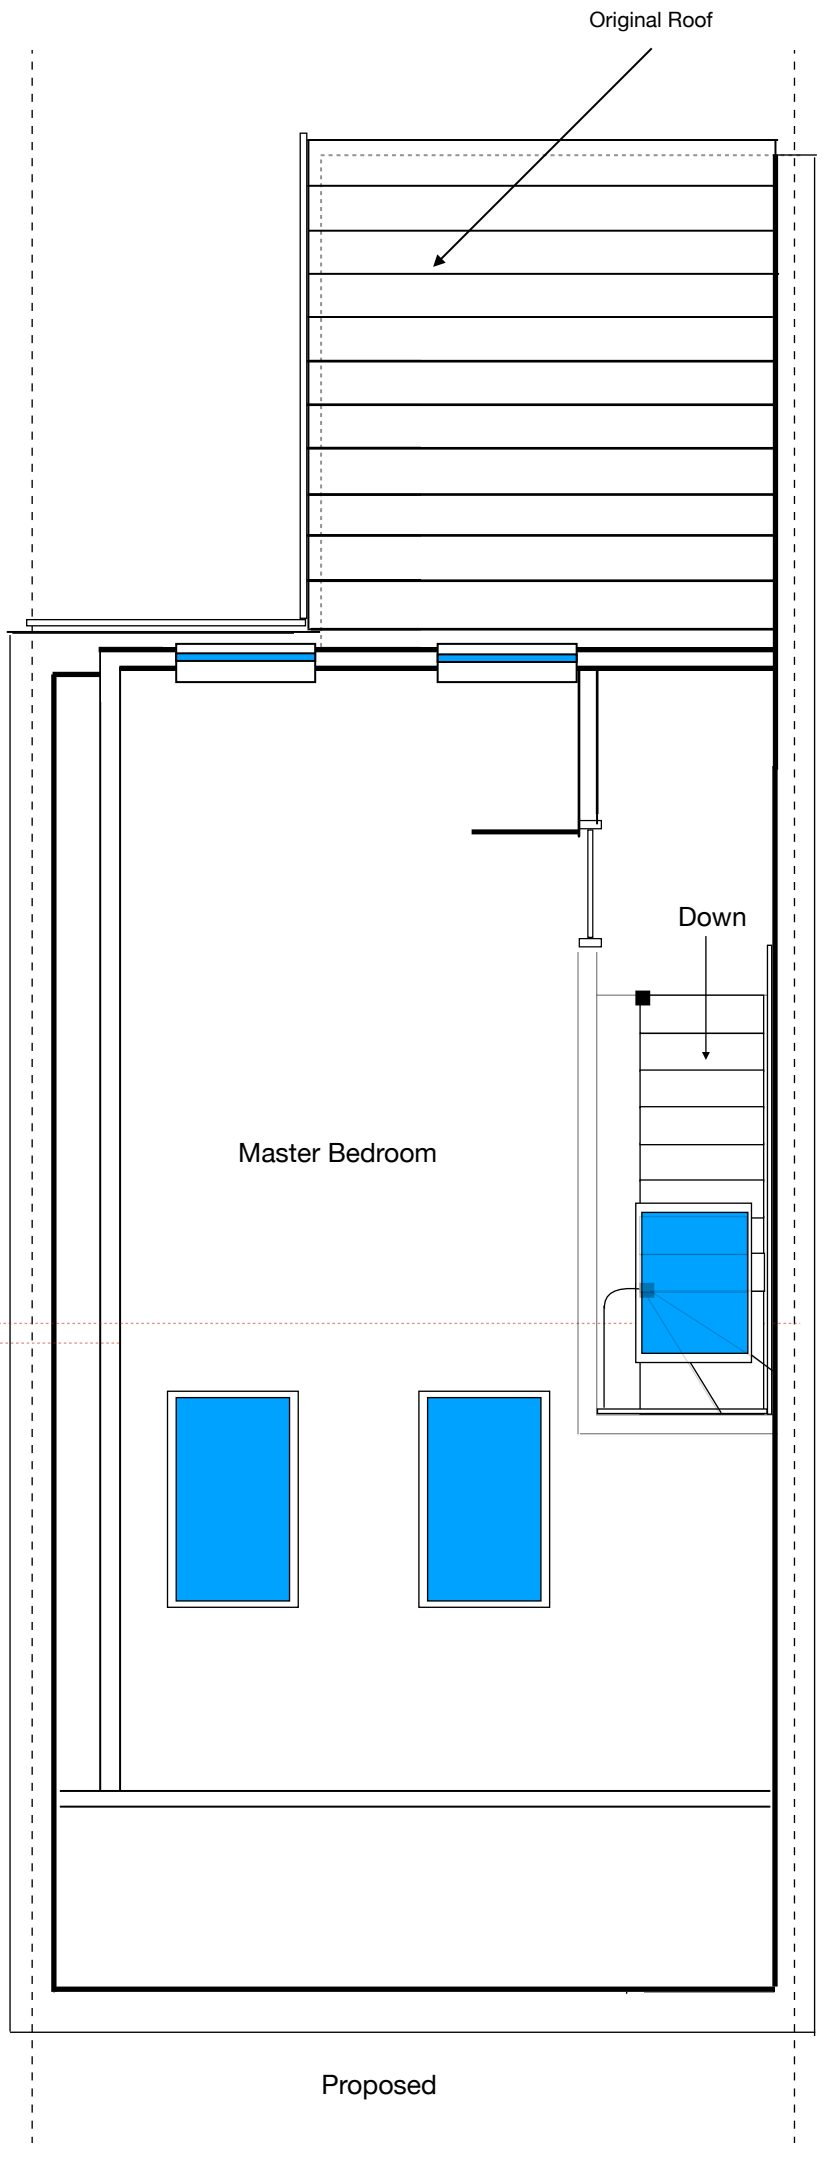

Proposed

224 Havant Road Drayton Portsmouth Hampshire PO6 1PA	7 Western Road Havant
Tel: 023 92 375100 E-mail: info@bhibuildingservices.co.uk	Existing & Proposed Loft floor Plan 1:50 Scale

BHI BUILDING SERVICES