


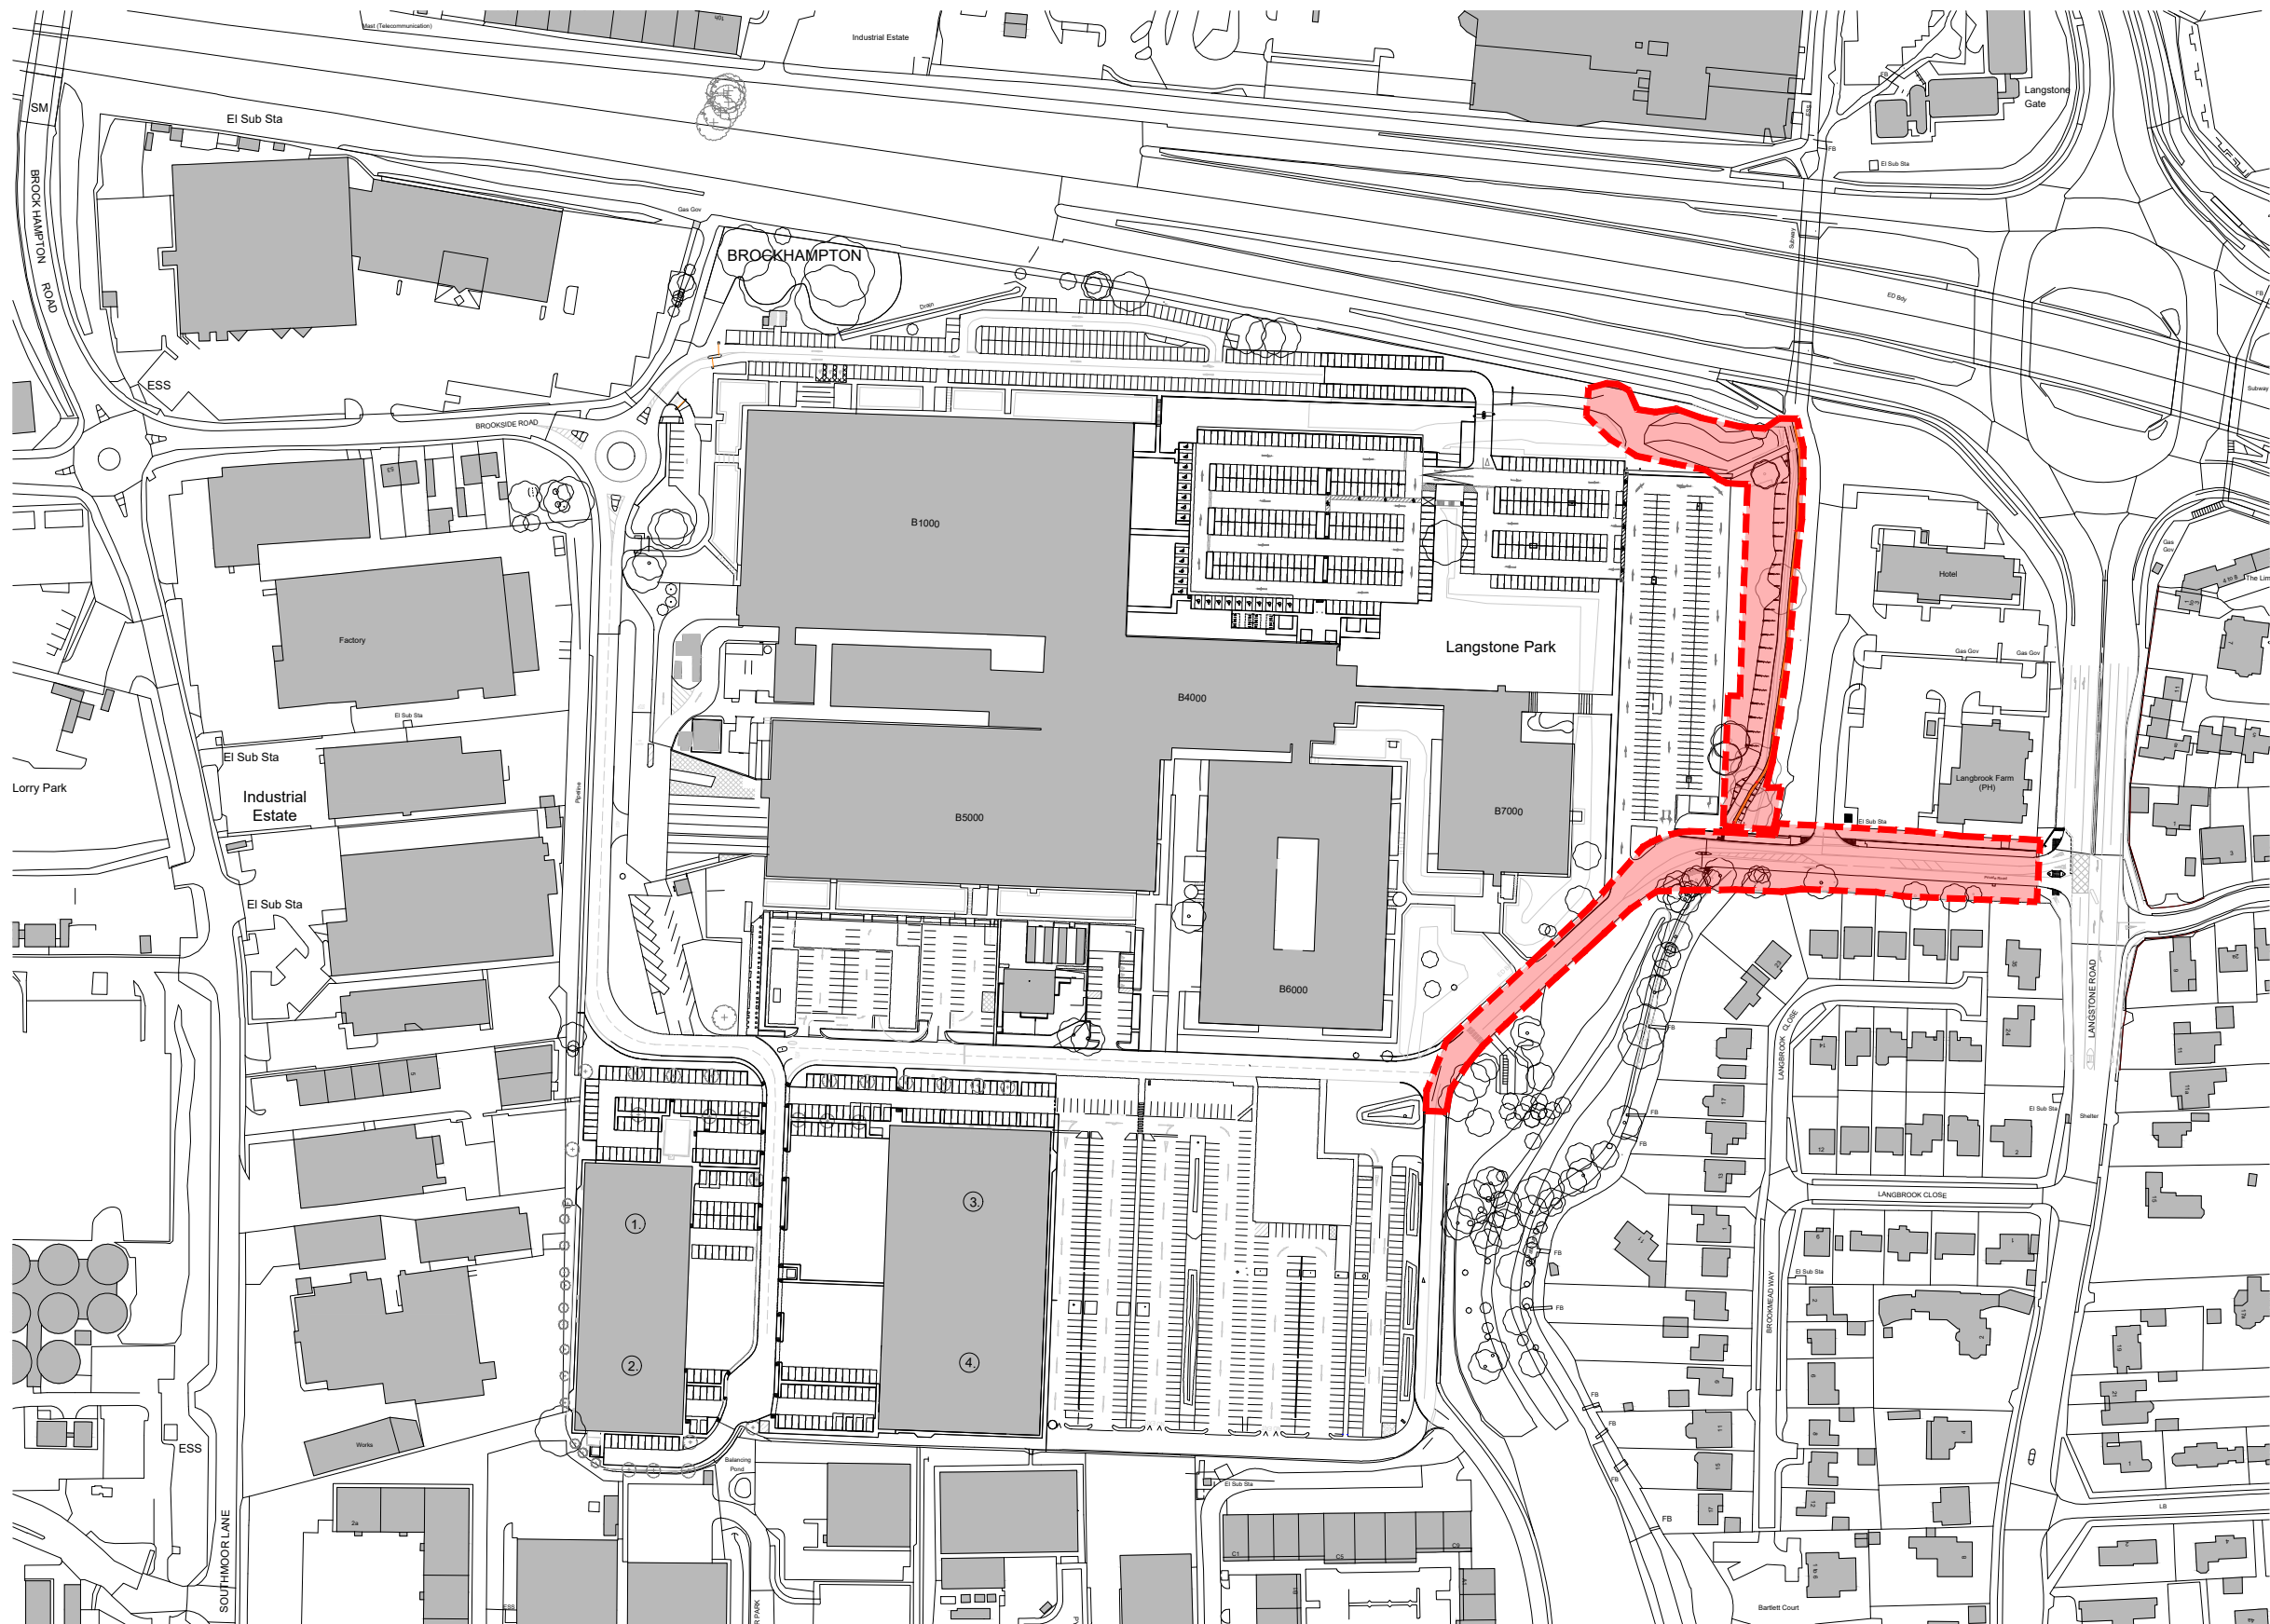

ffices
king
ndon
lton Keynes
rsaw

Architecture
Planning
Master Planning
Urban Design
Interiors
Landscape

12 Warren Yard,
Warren Park,
Milton Keynes,
MK12 5NW
01908 305 246

info@prc-group.com
www.prc-group.com

Revisions:
**REV A. RMA BOUNDARY
LINE AMENDED**

Drawn/Chkd: Date:
MT JUNE 24

Figured dimensions only are to be used. All dimensions to be checked onsite. Differences between drawings and between drawings and specification or bills of quantities to be reported to the PRC Group. The copyright of the drawings and designs contained therein remains vested in the PRC Group

Client:
XLB LLP
Project:
LANGSTONE PHASE 2
Drawing Title:
PHASE 2a_2b SITE LOCATION PLAN

Scale @ A3: 1:2500	Checked by :	Date : JUNE 25
Job No: 11629	Stage : PL	Drawing No : 021
Construction ☐	Preliminary ☐	Information ☐
Approval ☐	Tender ☐	

PRC Architecture & Planning

PRC