




PHYSICAL SCALE IN METERS @ 1:100

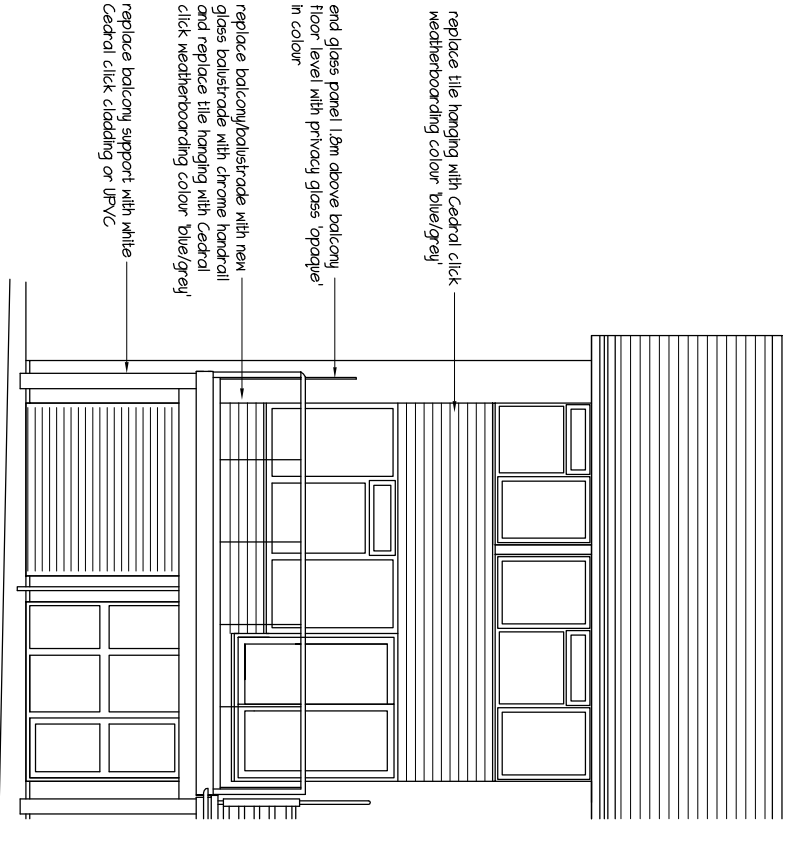


Proposed West (front)

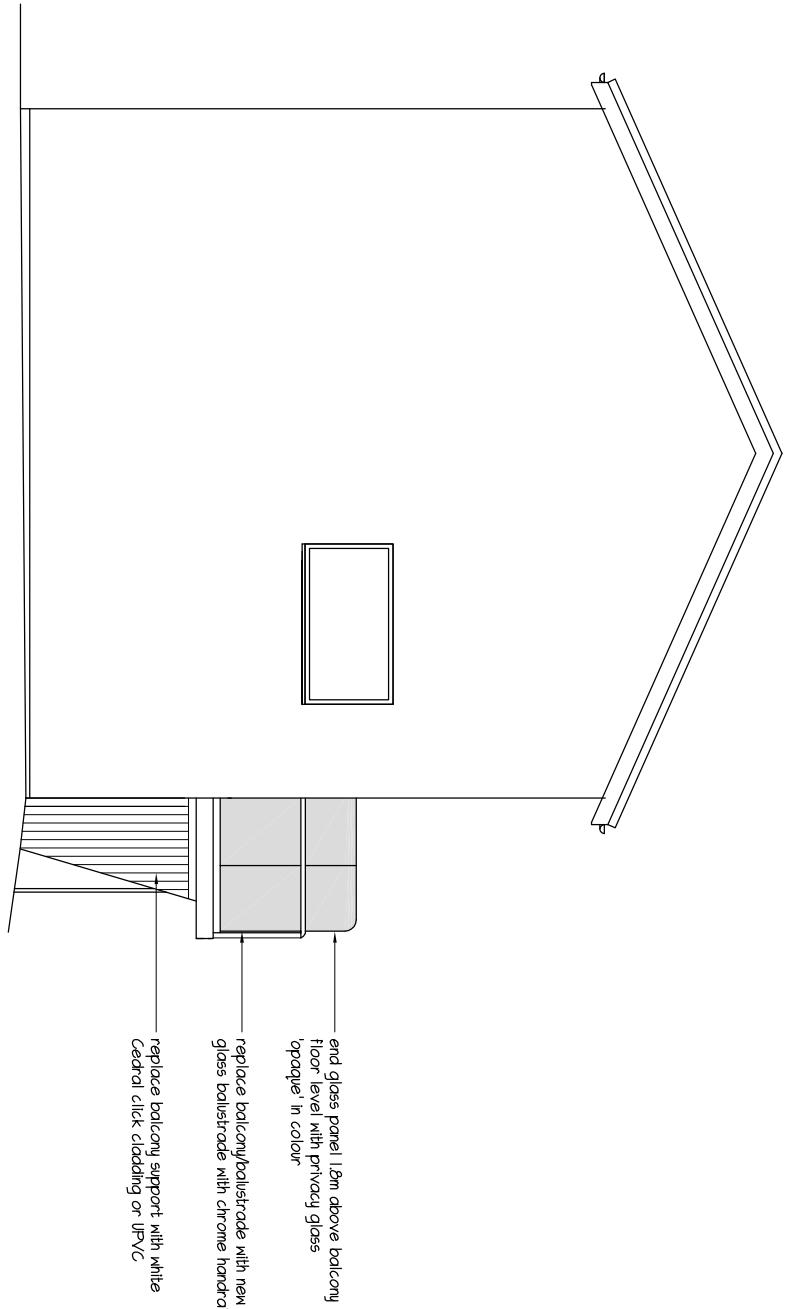


Proposed North

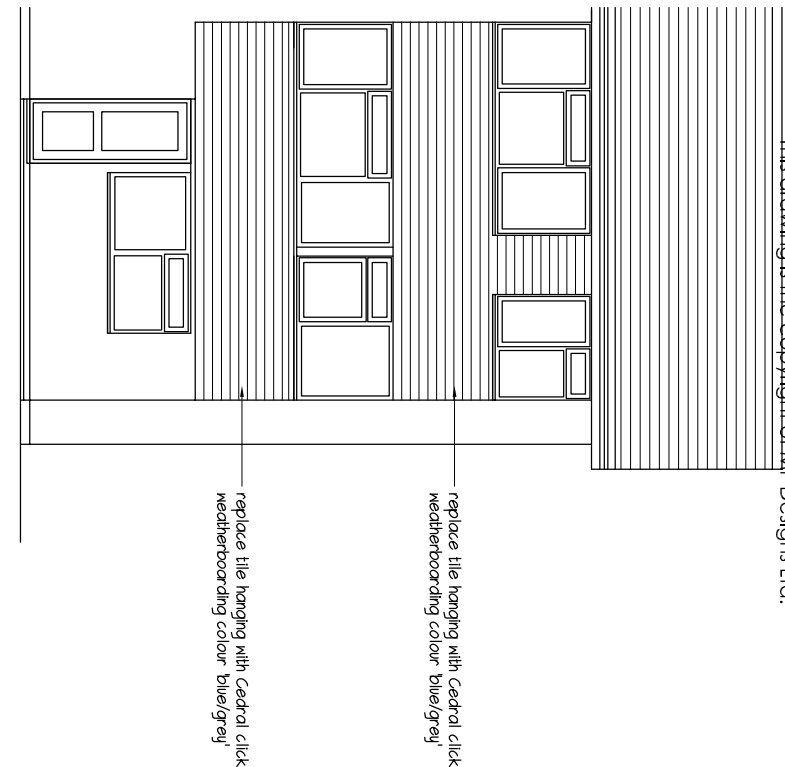


Proposed East (rear)

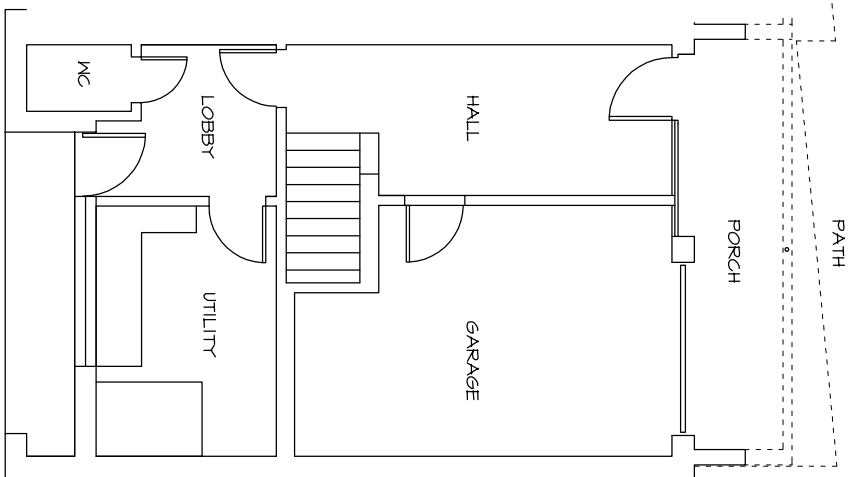

Proposed Ground

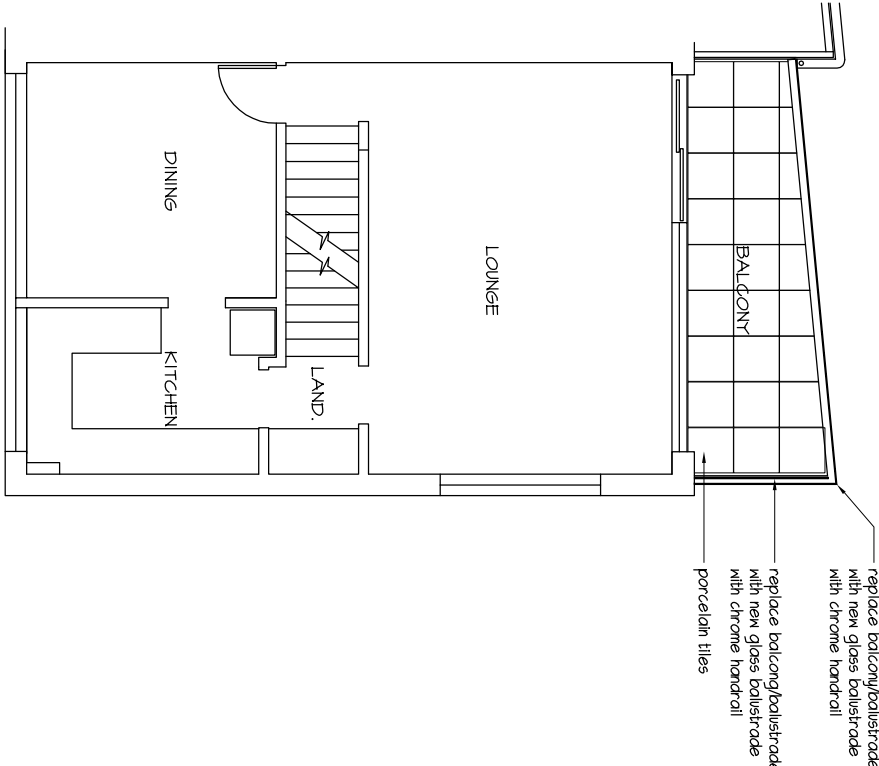

Proposed First

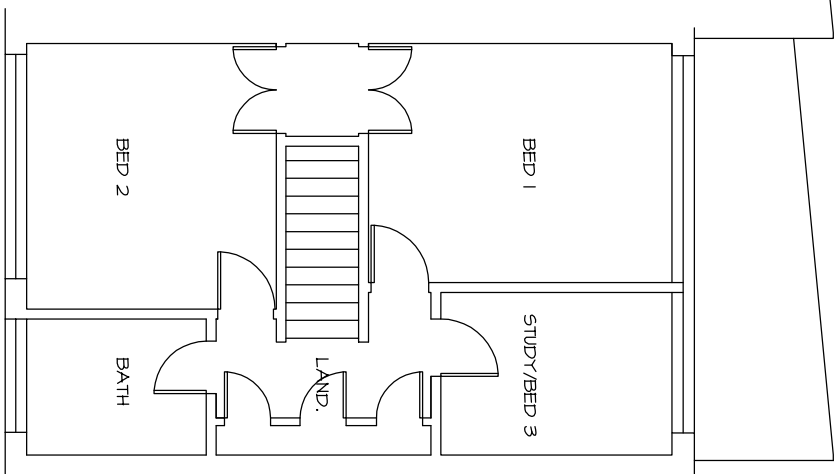

Proposed Second

NOTES:
This drawing has been produced solely for PLANNING/DESIGN.
Do not Scale from this Drawing except for planning purposes.
Any drainage shown is presumed and to be checked on site before commencement of works.
This drawing is the copyright of MF Designs Ltd.



mf designs ltd

Chartered Architects



36 Grove Road • Havant • Hampshire • PO9 1AR
Director: Martin Farrer RIBA • Co Registration No.4507379

t/f 02382 470967
e admin@mfdesigns.org.uk

Date: July 2025
Scale: 1:100 @ A3

Job No: 3369
Dwg No: P_01

REPLACEMENT BALUSTRADE & CLADDING - 58 King Street, Emsworth. PO10 7AZ