



PHYSICAL SCALE IN METERS @ 1:1250

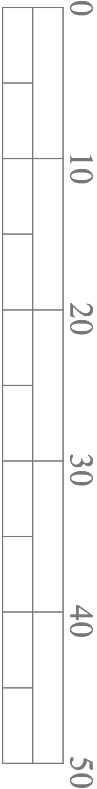


PHYSICAL SCALE IN METERS @ 1:500

NOTES:
This drawing has been produced solely for PLANNING/DESIGN.
Do not scale from this Drawing except for planning purposes.
Any drainage shown is presumed and to be checked on site before commencement of works.
This drawing is the copyright of MF Designs Ltd.

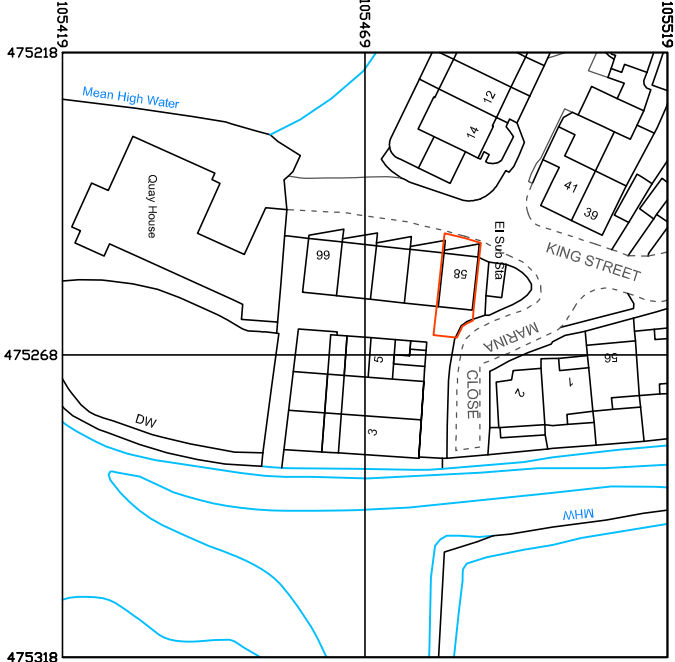

Produced on 06 March 2025 from the Ordnance Survey National Geographic Database and incorporating surveyed revision available at this date.
This map shows the area bounded by 475218 105419, 475318 105419, 475318 105519, 475218 105419.
Crown copyright and database rights 2025. OS 100054135. Supplied by copia, ltd trading as UKterrainplans.com a licensed Ordnance Survey partner (OS 100054135).
Data licence expires 06 March 2026. Unique plan reference: v1f/1220574/1639074

Location

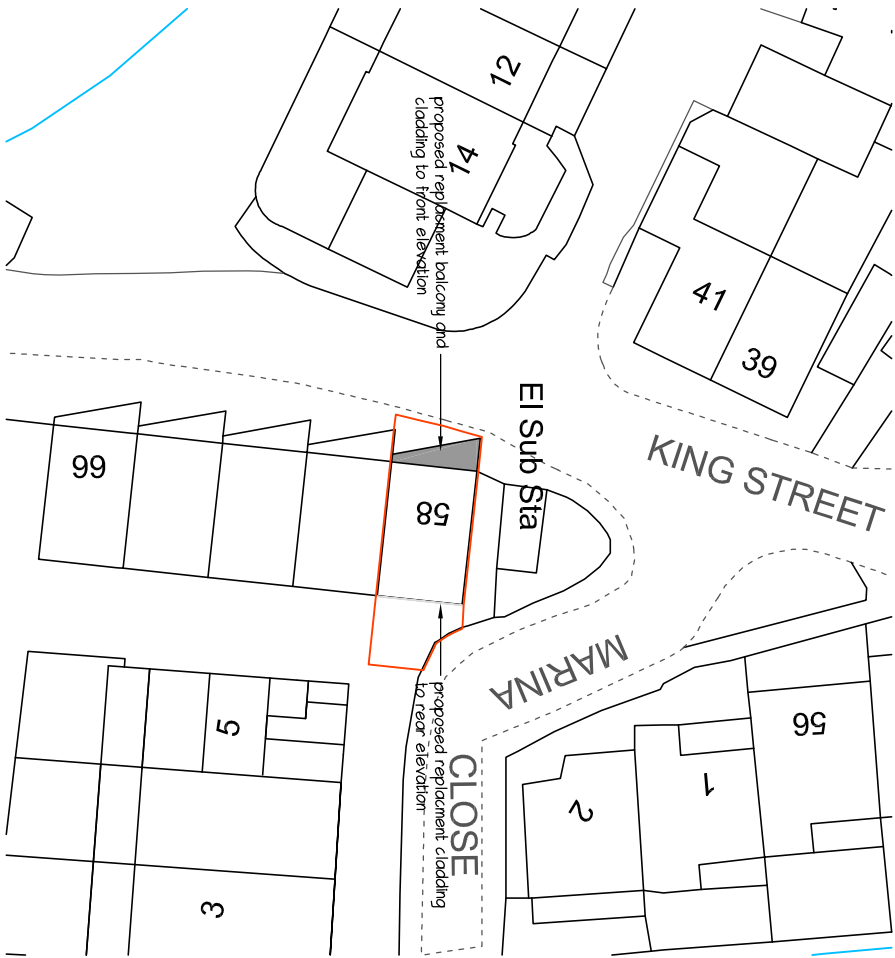

Block



mf designs ltd

Chartered Architects



36 Grove Road • Havant • Hampshire • PO9 1AR

t/f 02392 470967

Director: Martin Farrer RIBA • Co Registration No.4507379

e admin@mfdesigns.org.uk

Date: July 2025

Job No: 3369

Scale: 1:1250/500

Dwg No: P_02

REPLACEMENT BALUSTRADE & CLADDING - 58 King Street, Emsworth. PO10 7AZ