




PHYSICAL SCALE IN METERS @ 1:100

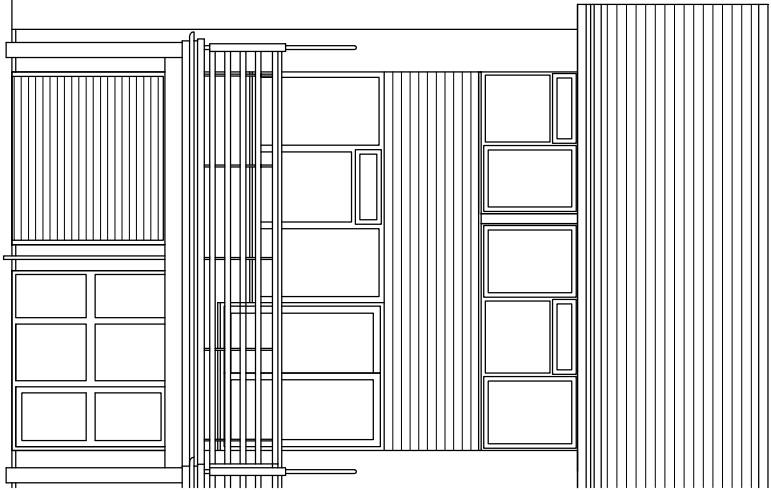

Existing West (front)

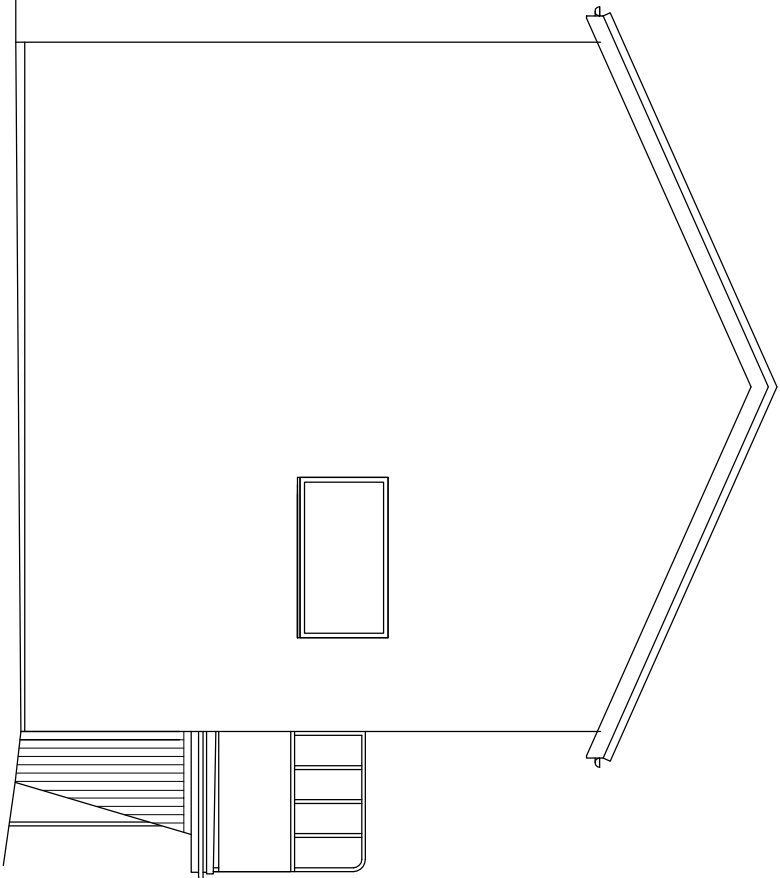


Existing North

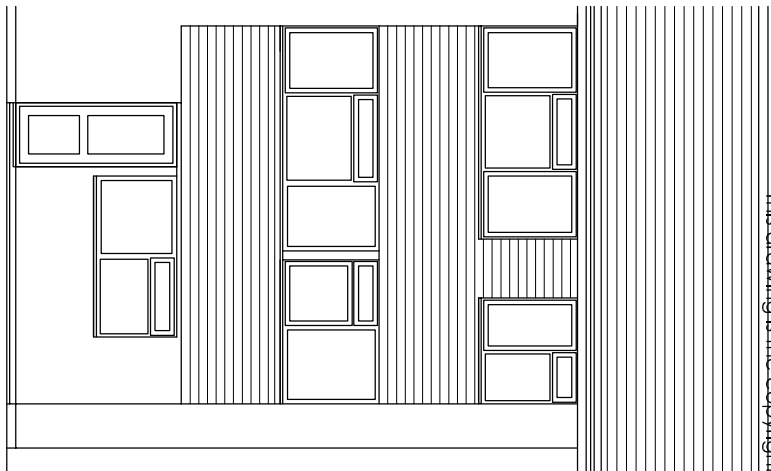


Existing East (rear)


NOTES:
This drawing has been produced solely for PLANNING/DESIGN.
Do not Scale from this Drawing except for planning purposes.
Any drainage shown is presumed and to be checked on site before commencement of works.
This drawing is the copyright of MF Designs Ltd.

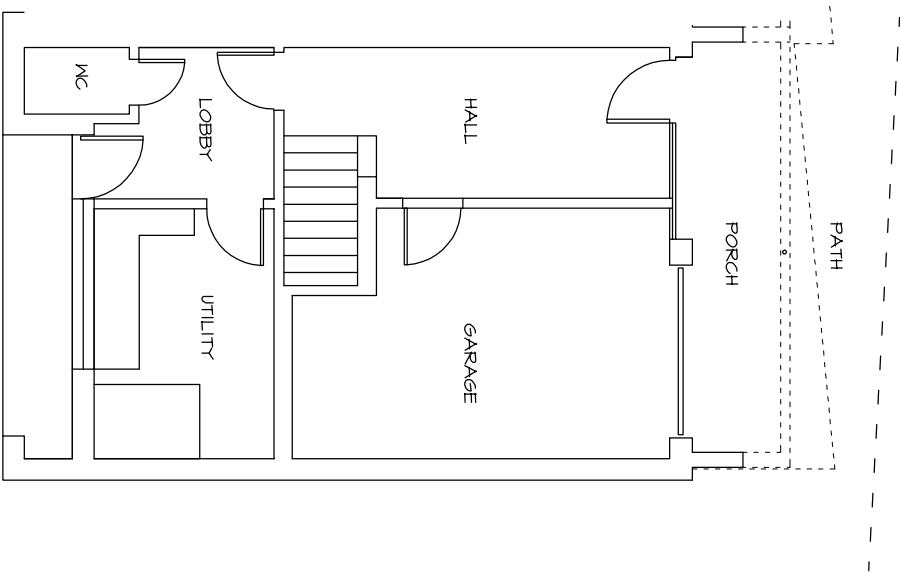

Existing Ground

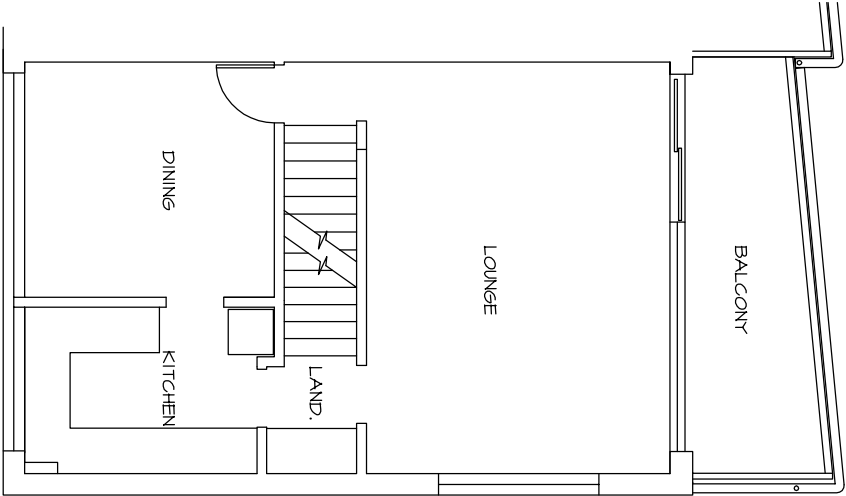

Existing First

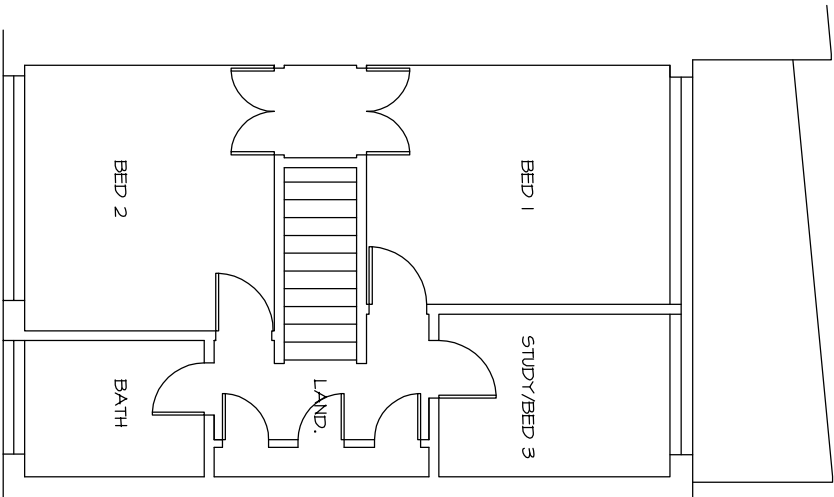

Existing Second



mf designs ltd

Chartered Architects



36 Grove Road • Havant • Hampshire • PO9 1AR
Director: Martin Farrer RIBA • Co Registration No.4507379

t/f 02392 470967
e admh@mfdesigns.org.uk

Date: July 2025
Scale: 1:100 @ A3

Job No: 3369
Dwg No: EX_01

EXISTING SURVEY - 58 King Street, Emsworth. PO10 7AZ