




Proposed Elevations

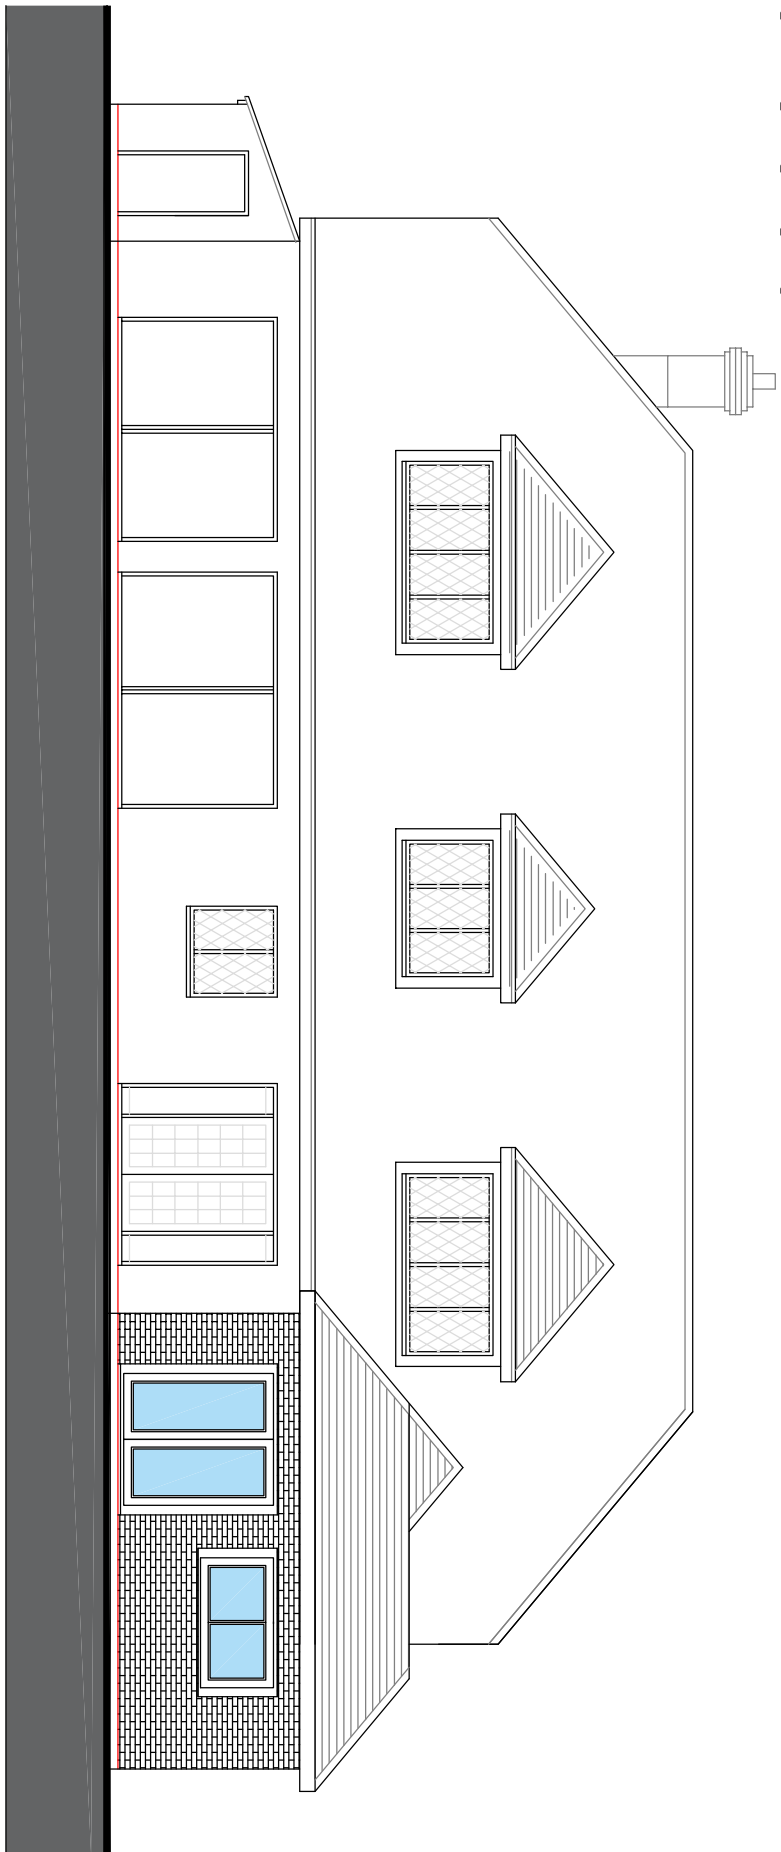


East Elevation (rear)

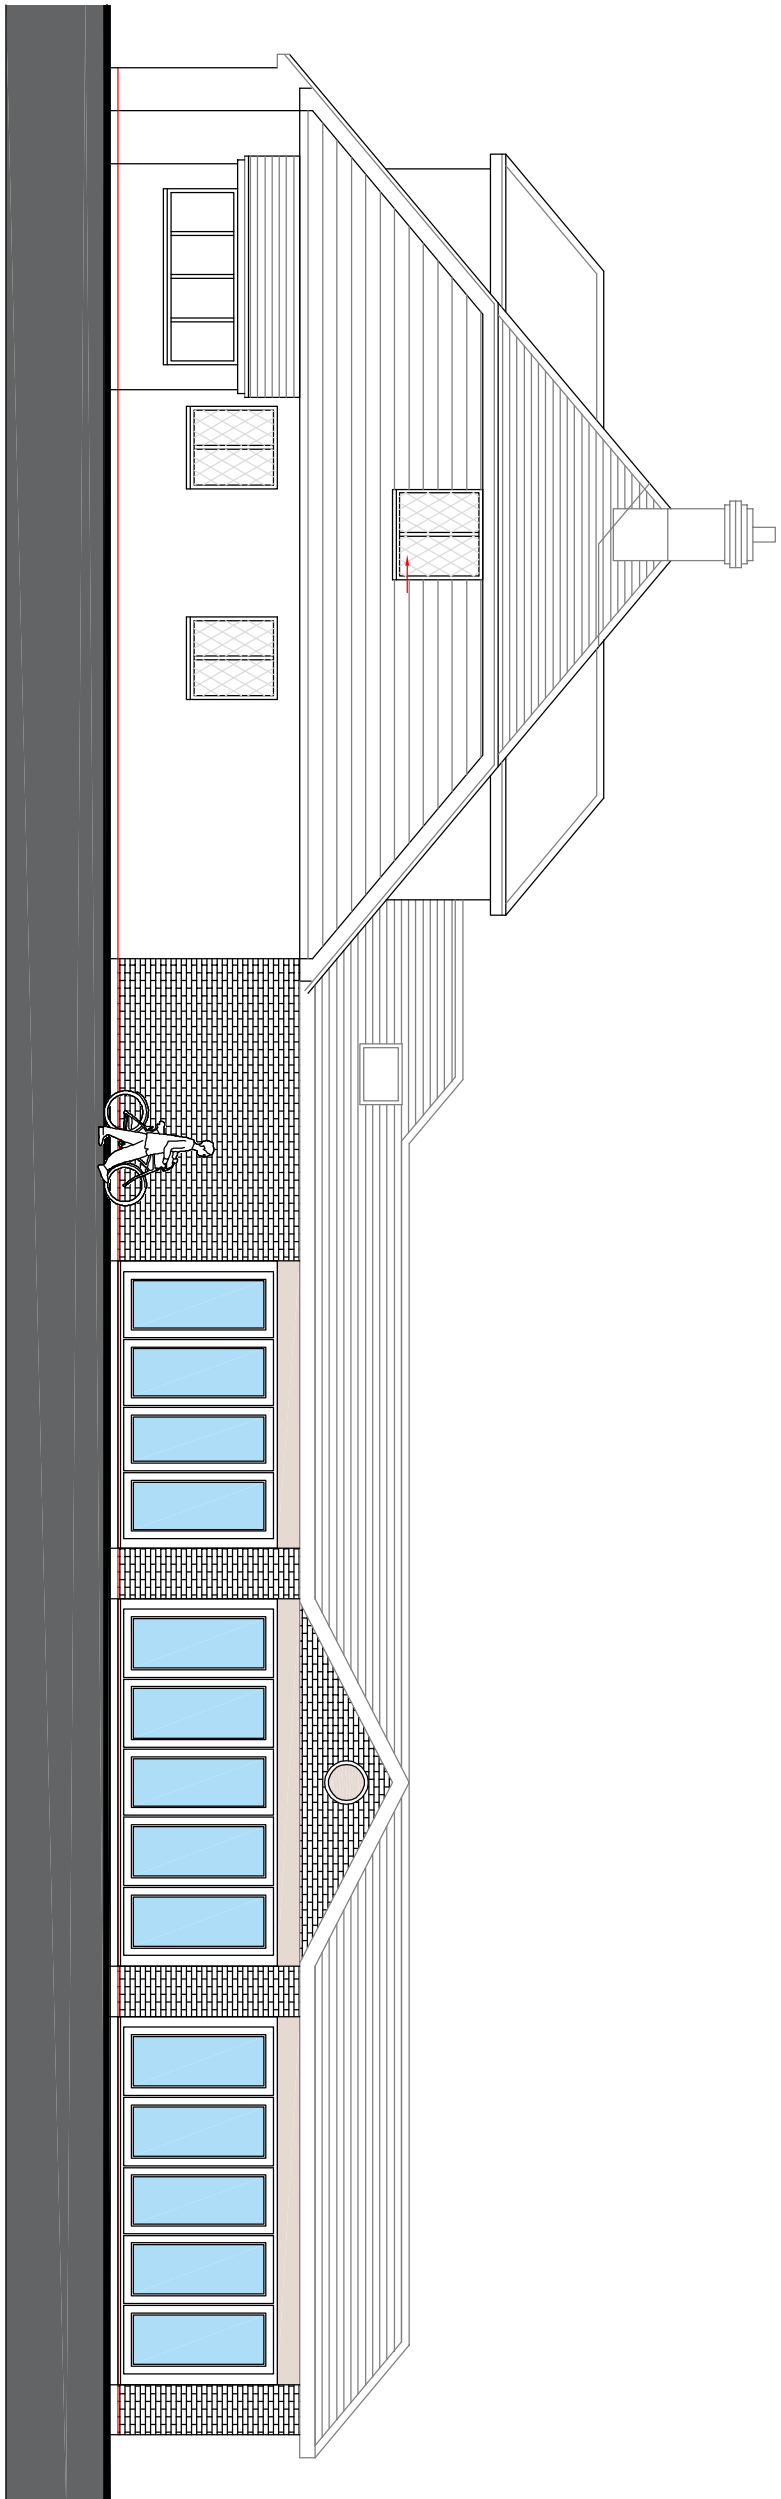


South elevation (side)

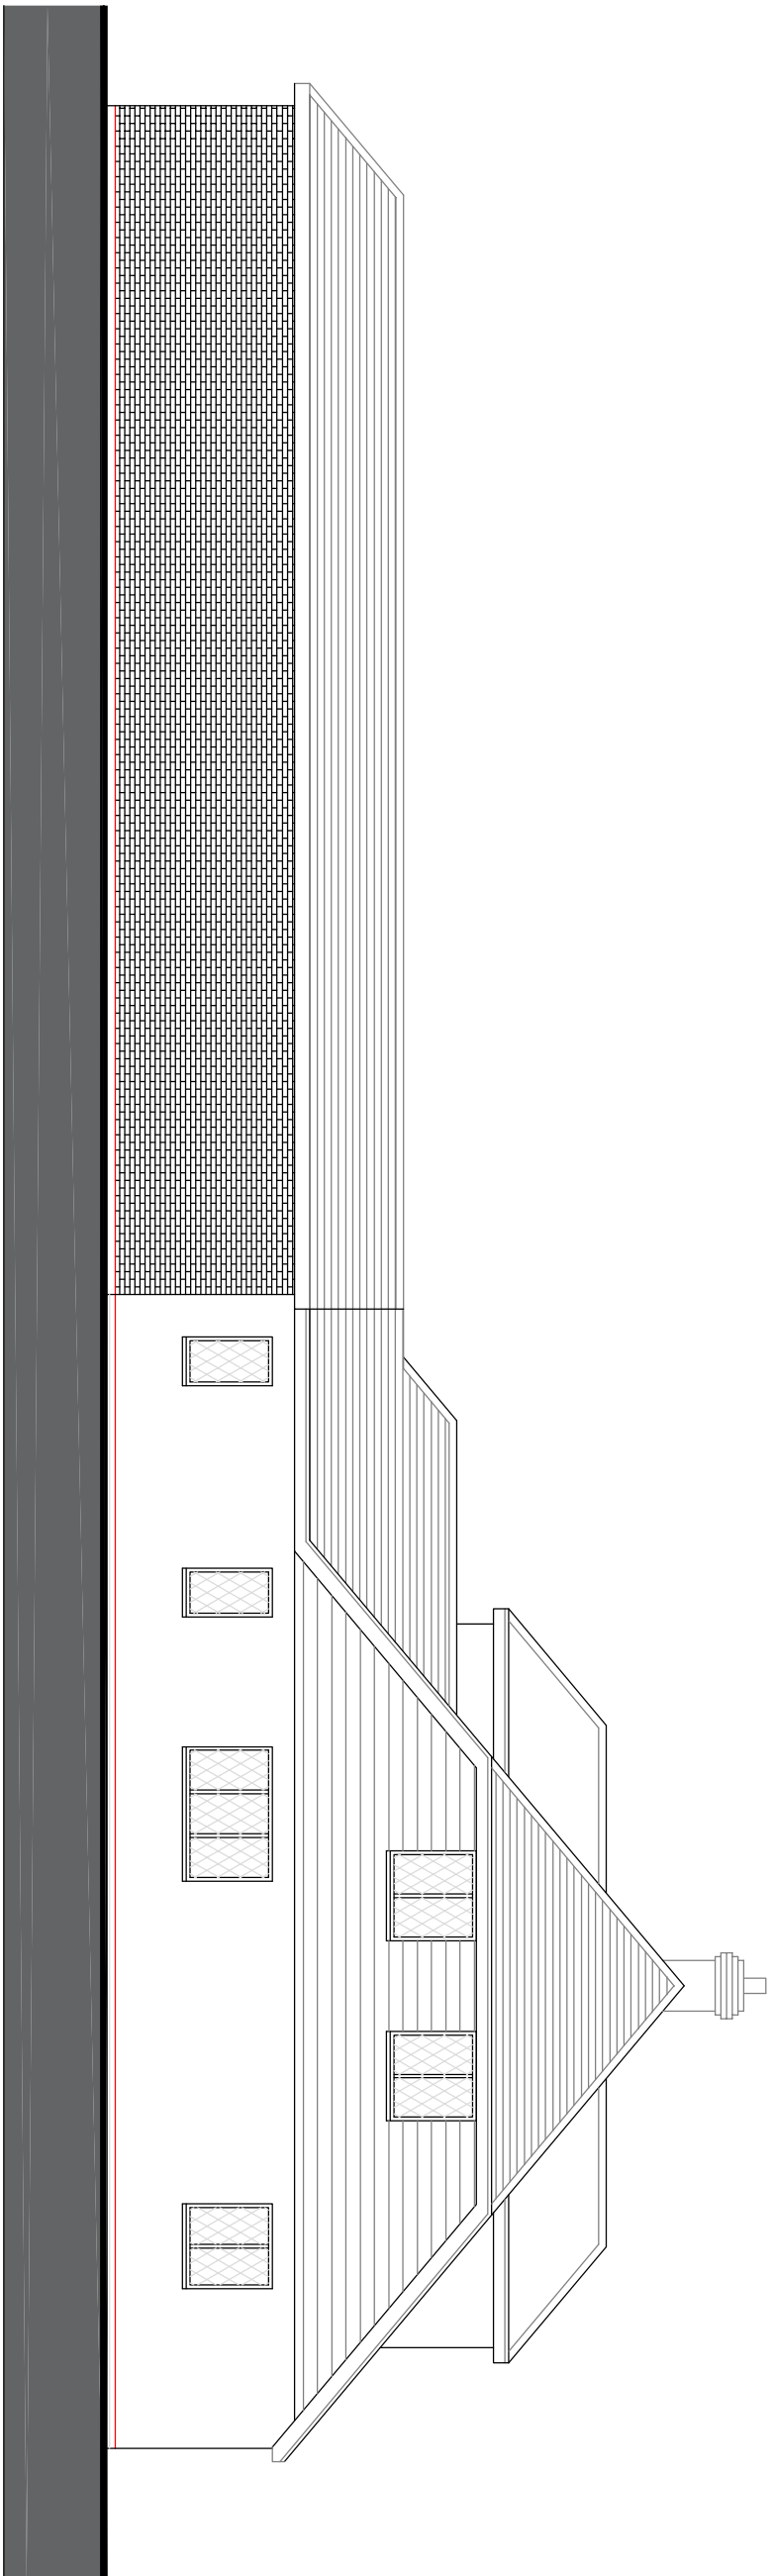


North Elevation (side)

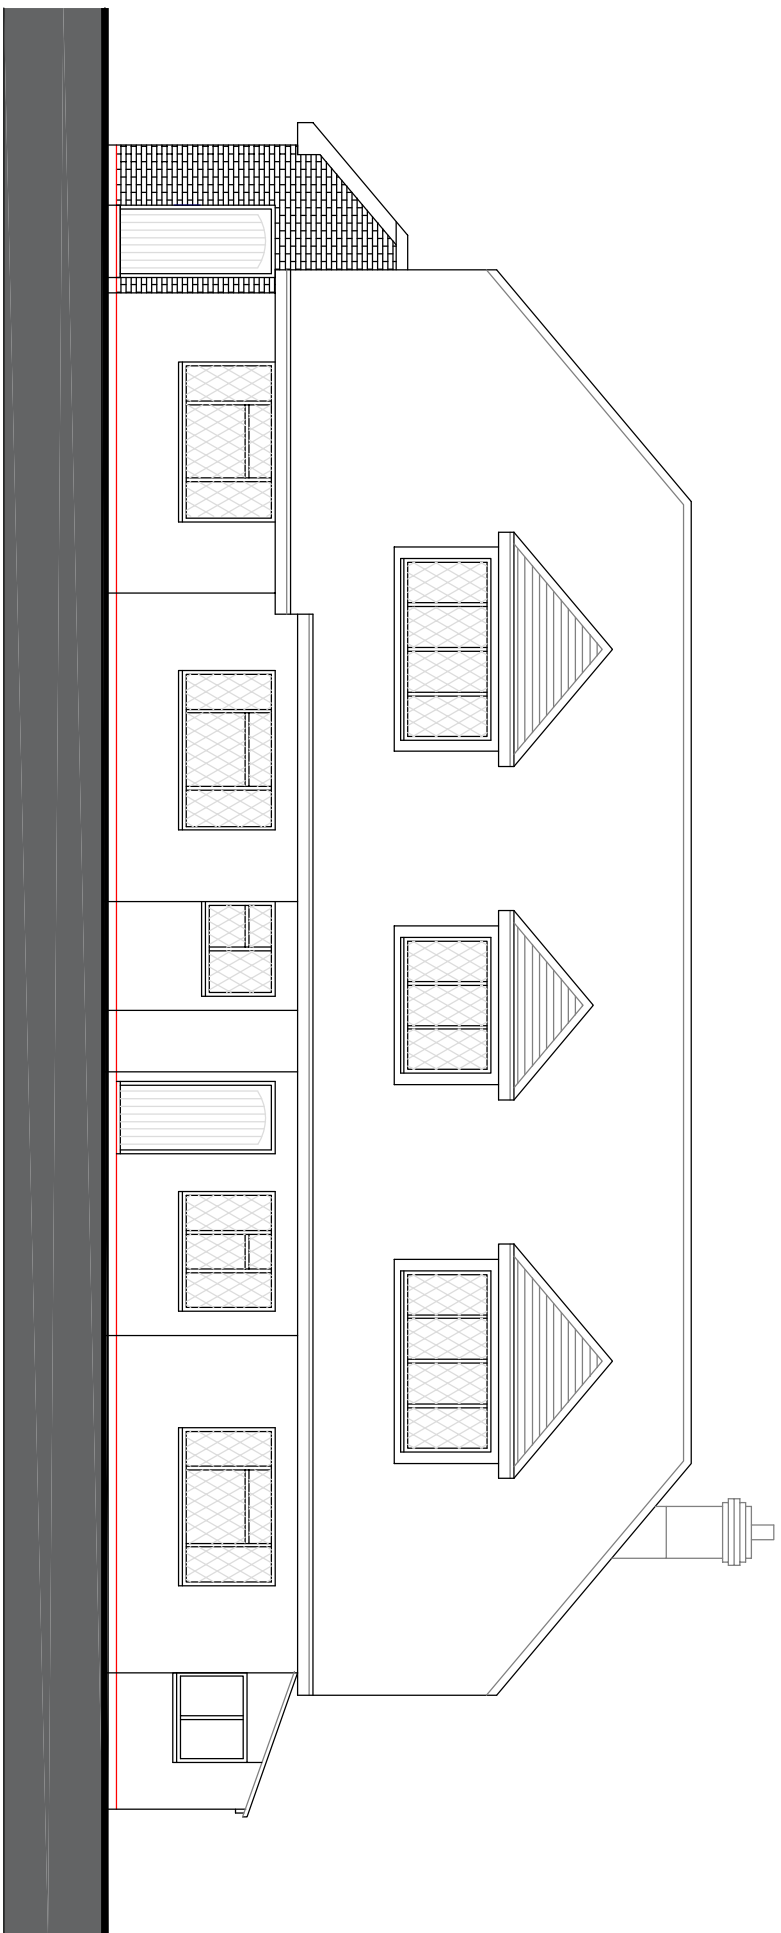


West Elevation (front)

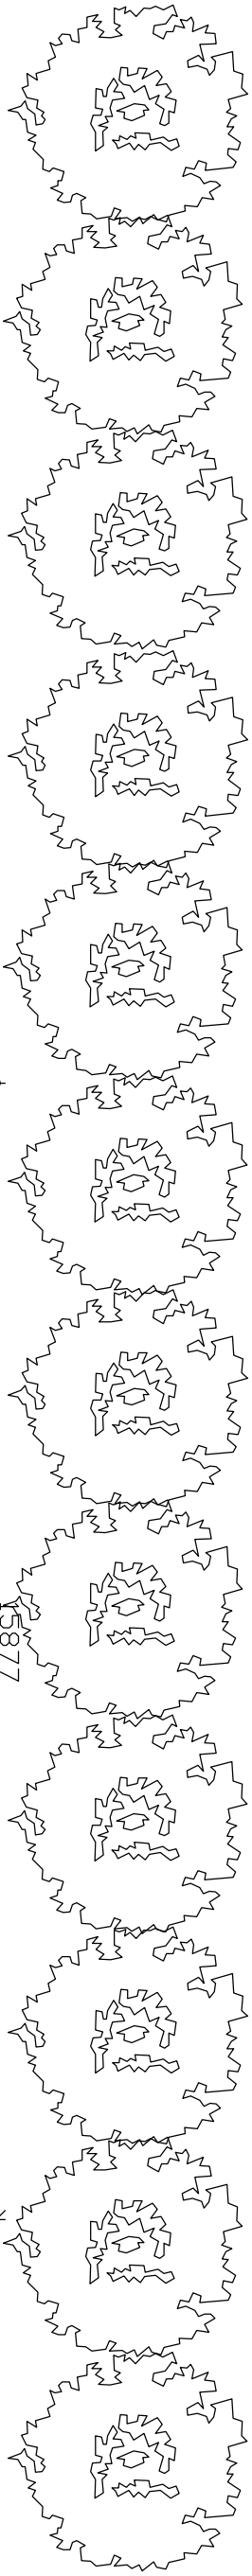

Ground Floor Plan

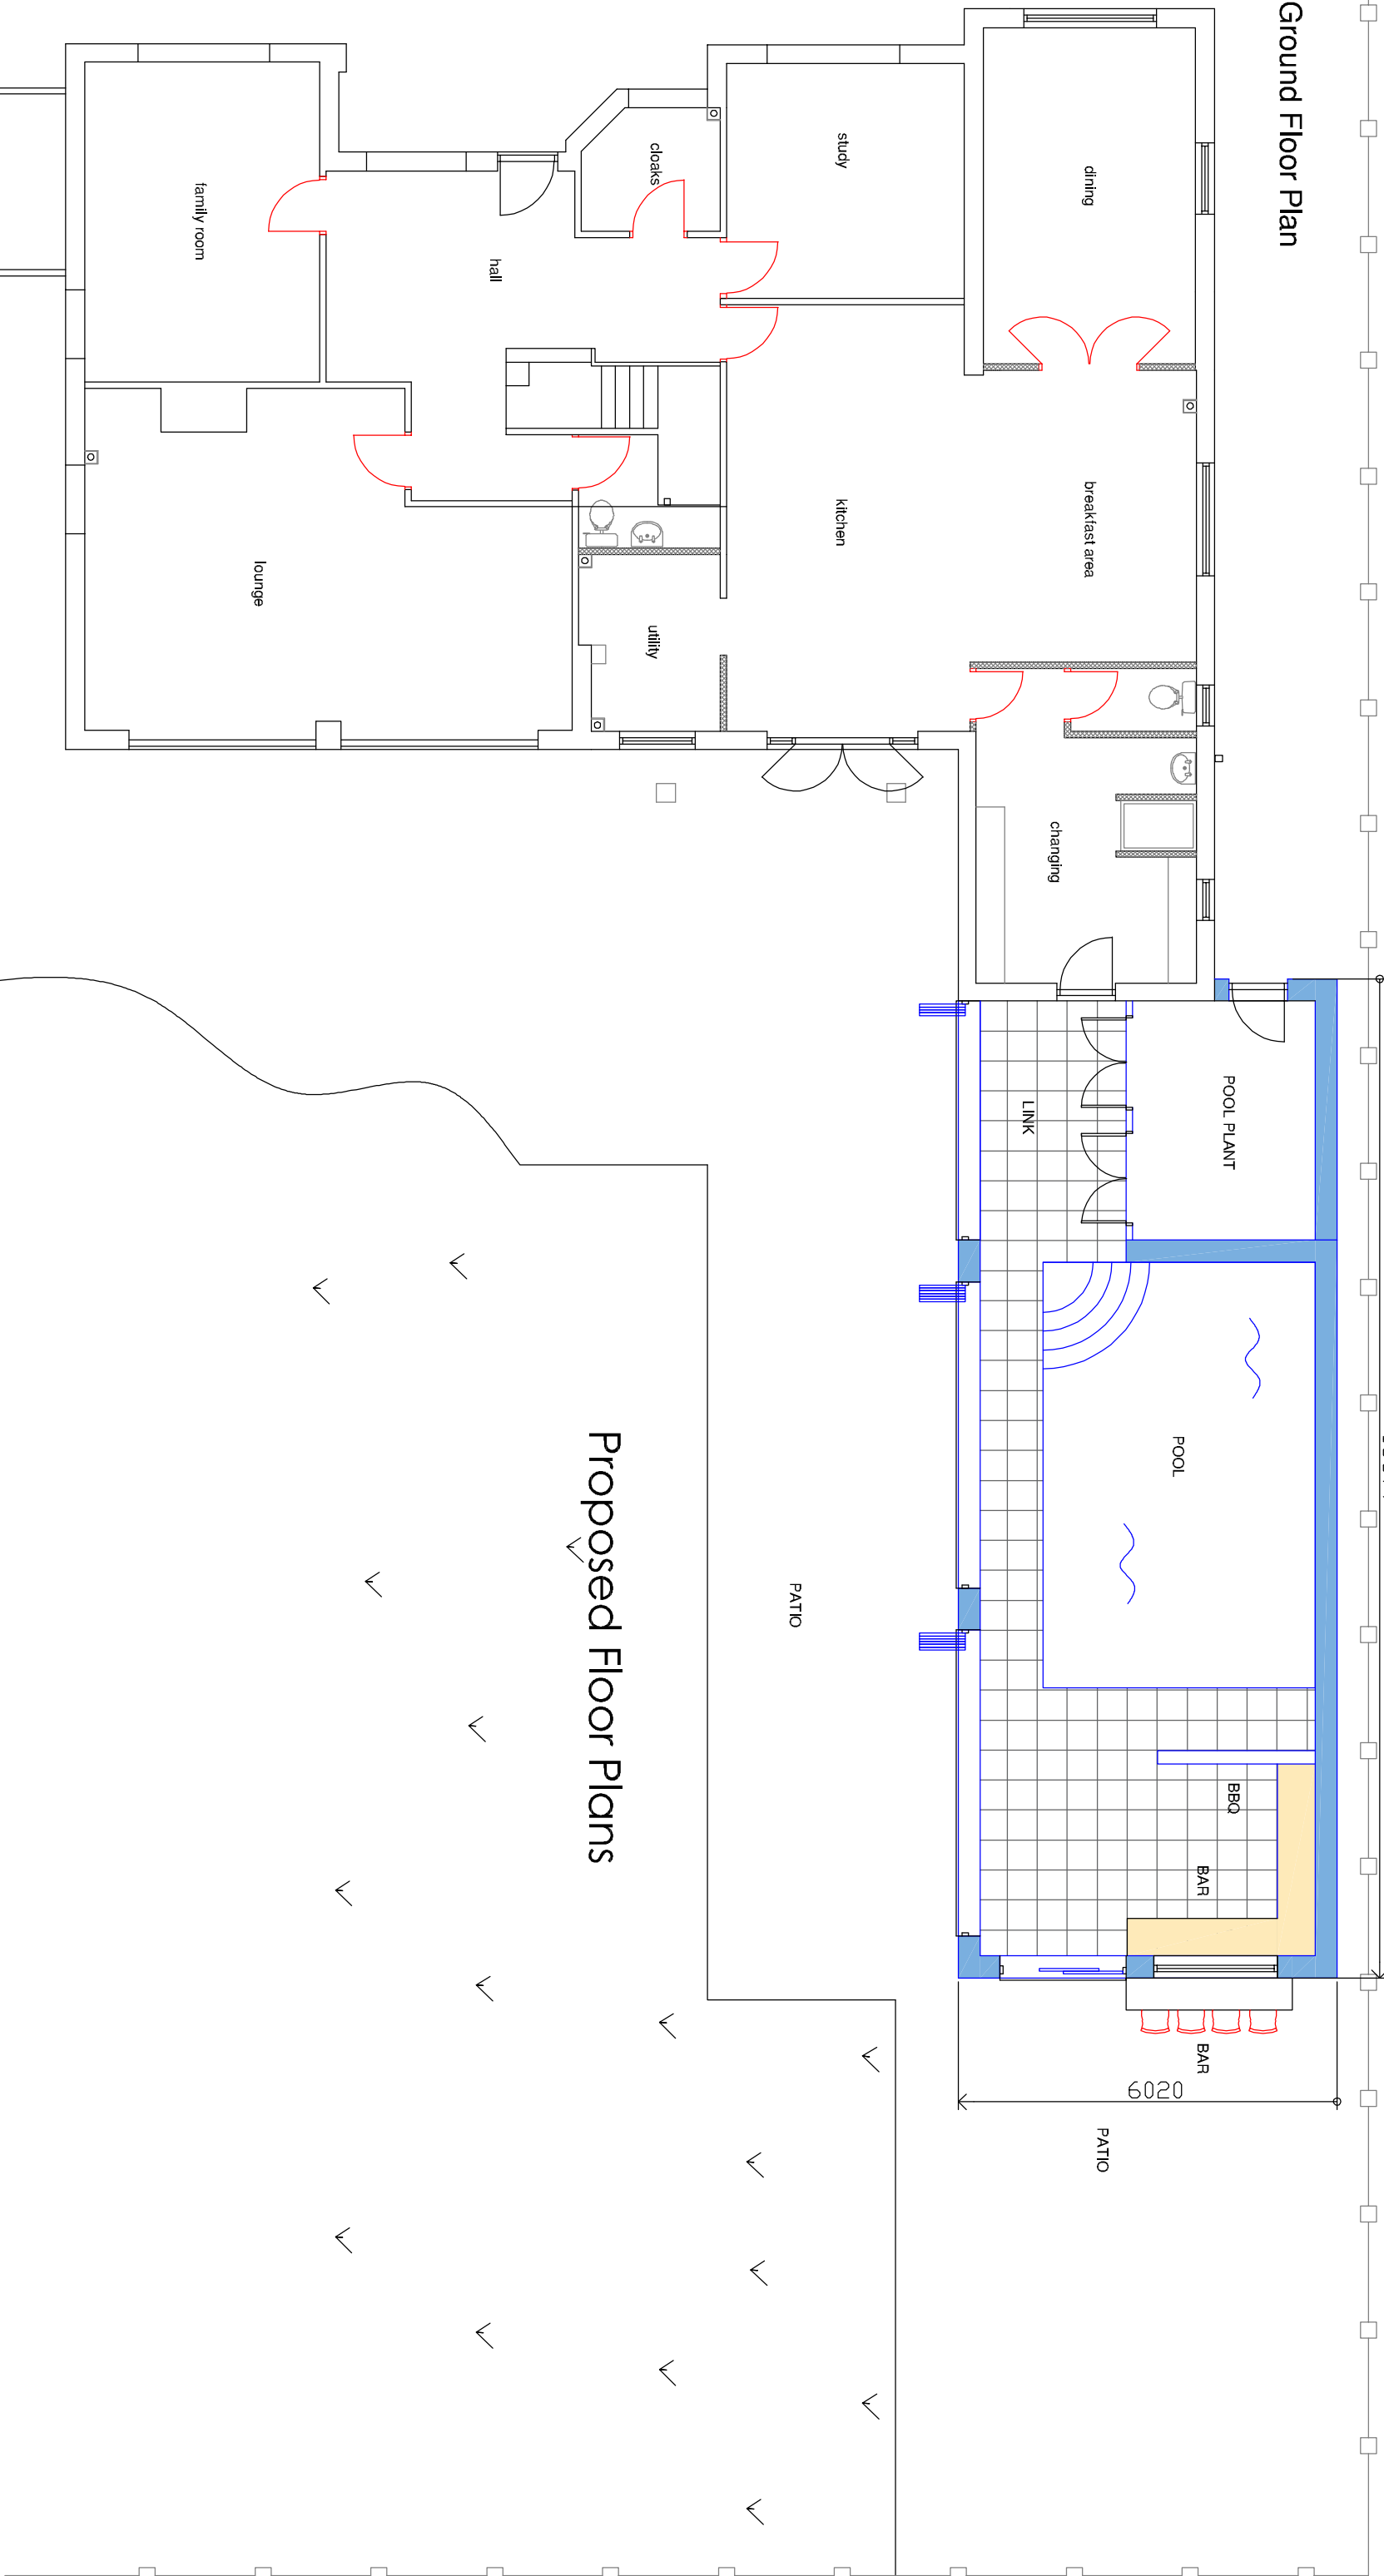

Proposed Floor Plans

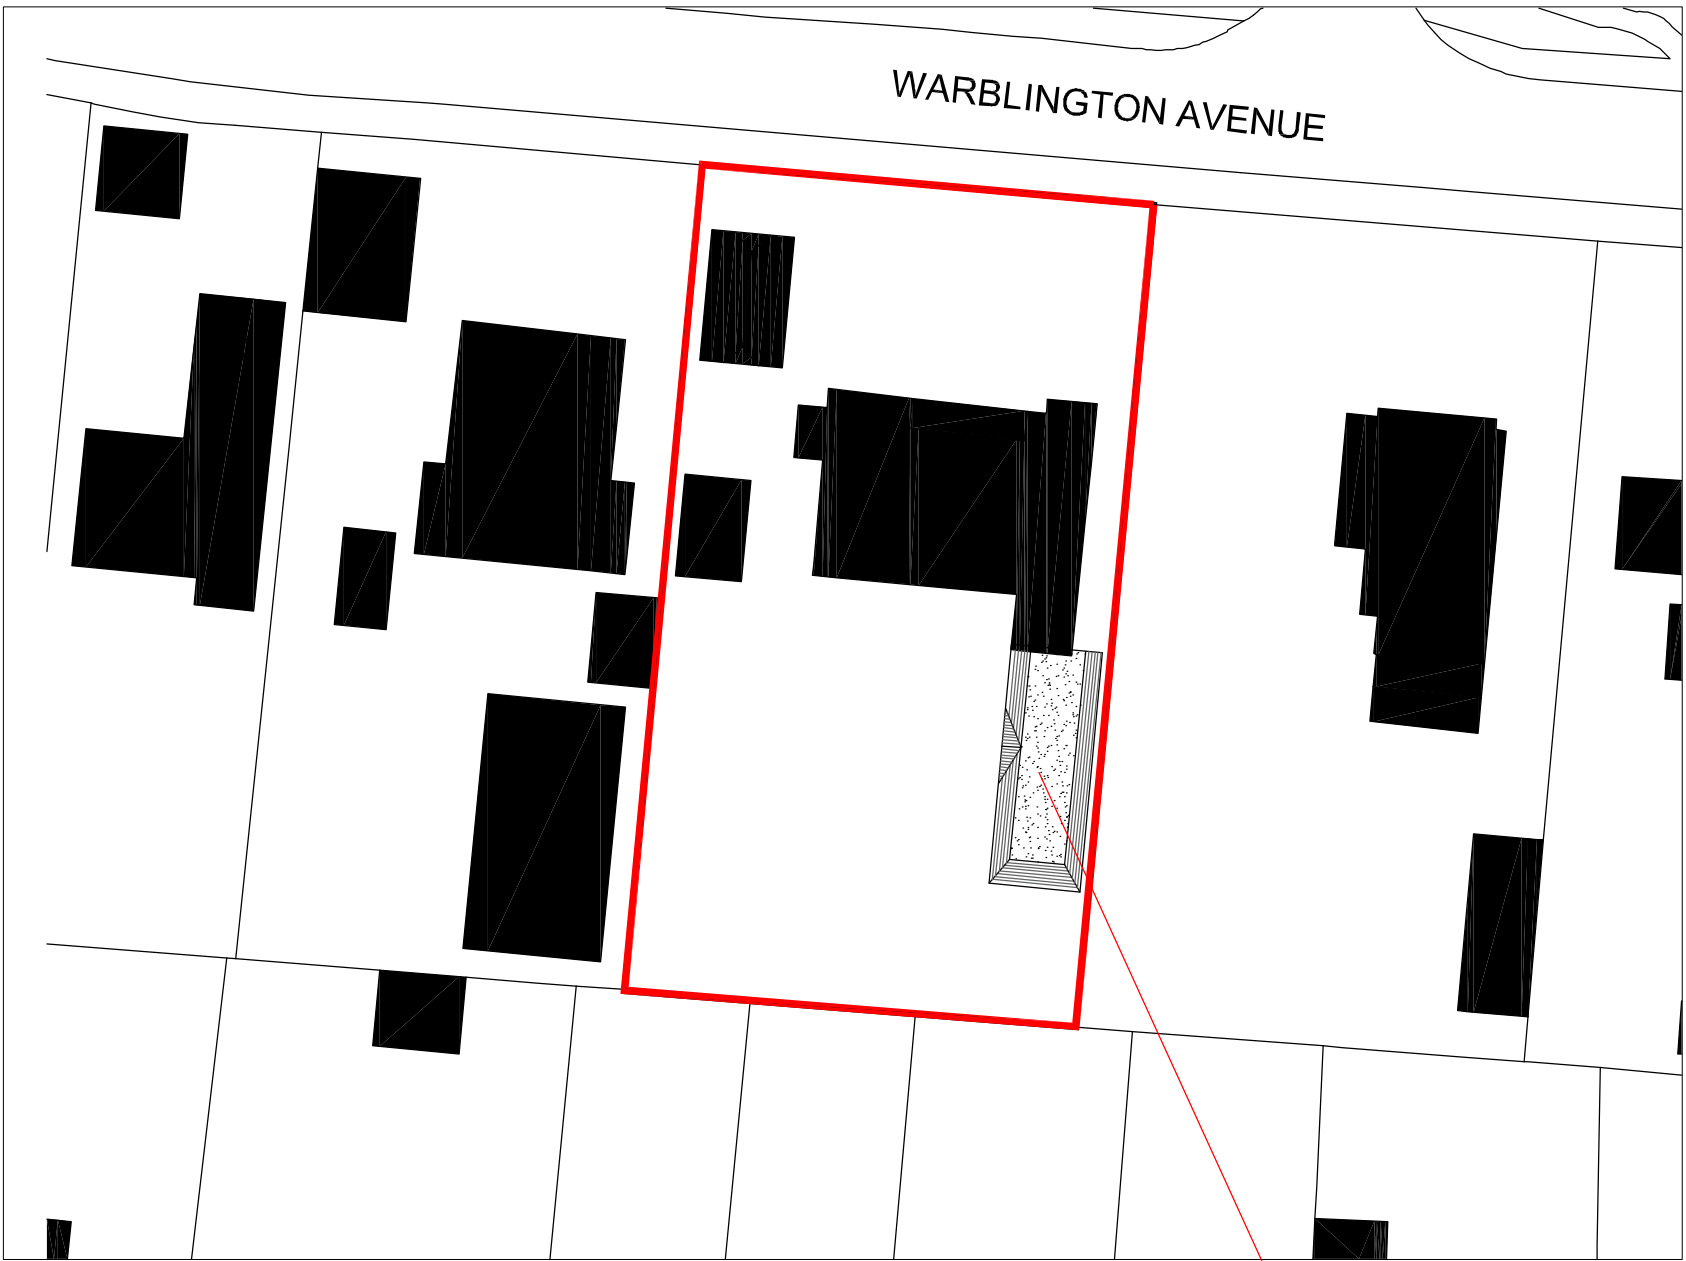

Proposed Single Storey Rear/Side Extension

