



Ordnance Survey, (c) Crown Copyright 2025. All rights reserved. Licence number 100022432

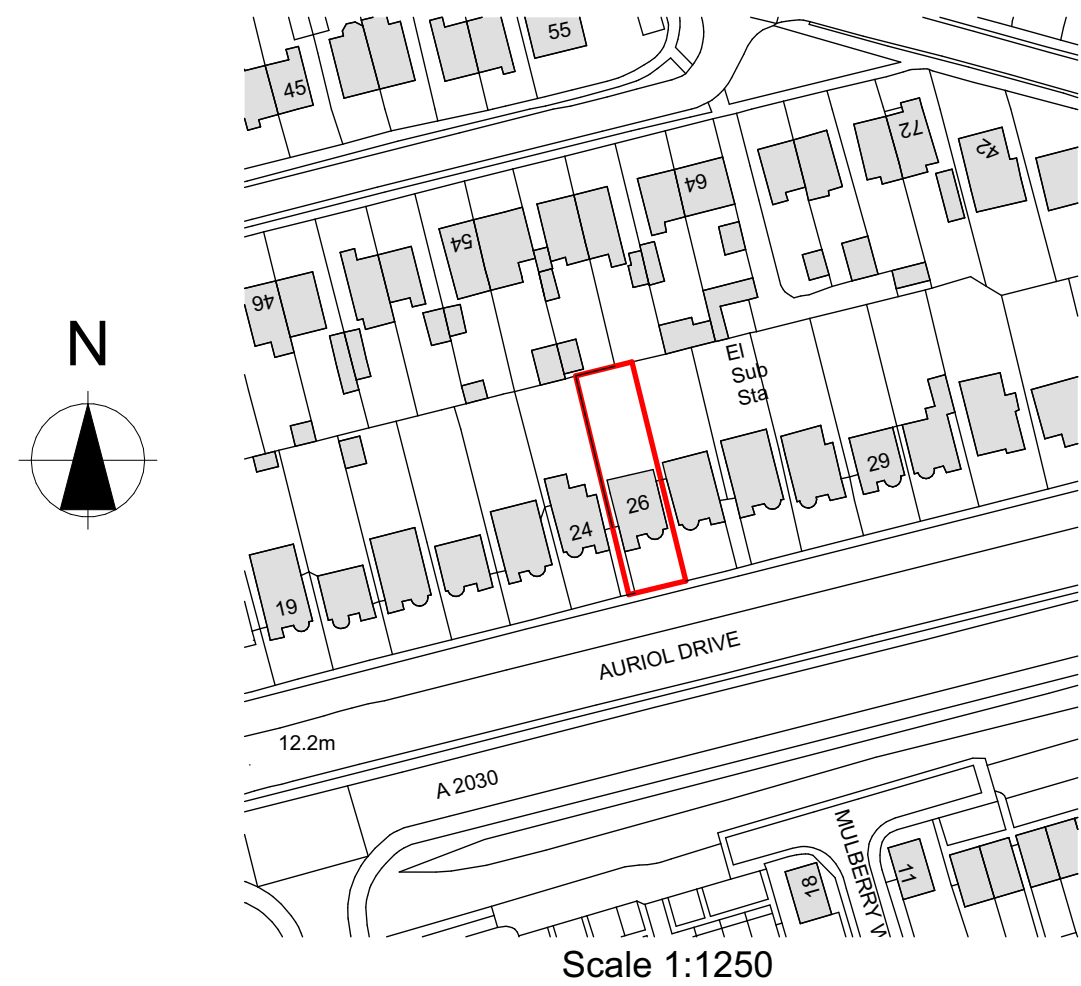

PLANNING APPROVAL			
P2	Updates following client review and further site visits	01.09.25	PR
P1	Preliminary Issue	29.06.25	PR
Revision	Description	Date	Drawn

Designer :

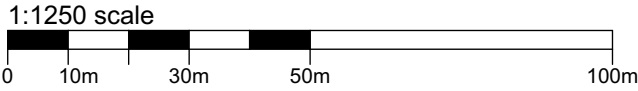

Project :
26 Auriol Drive, Havant
Proposed Rear Outbuilding

Drawing :
Location Plan

Date : June 2025	Scale : 1:1250 @ A3	Revision:
Drawing No. : 25 / 414 / 102	Status : PLANNING	P2