


Little



0 50
Metres

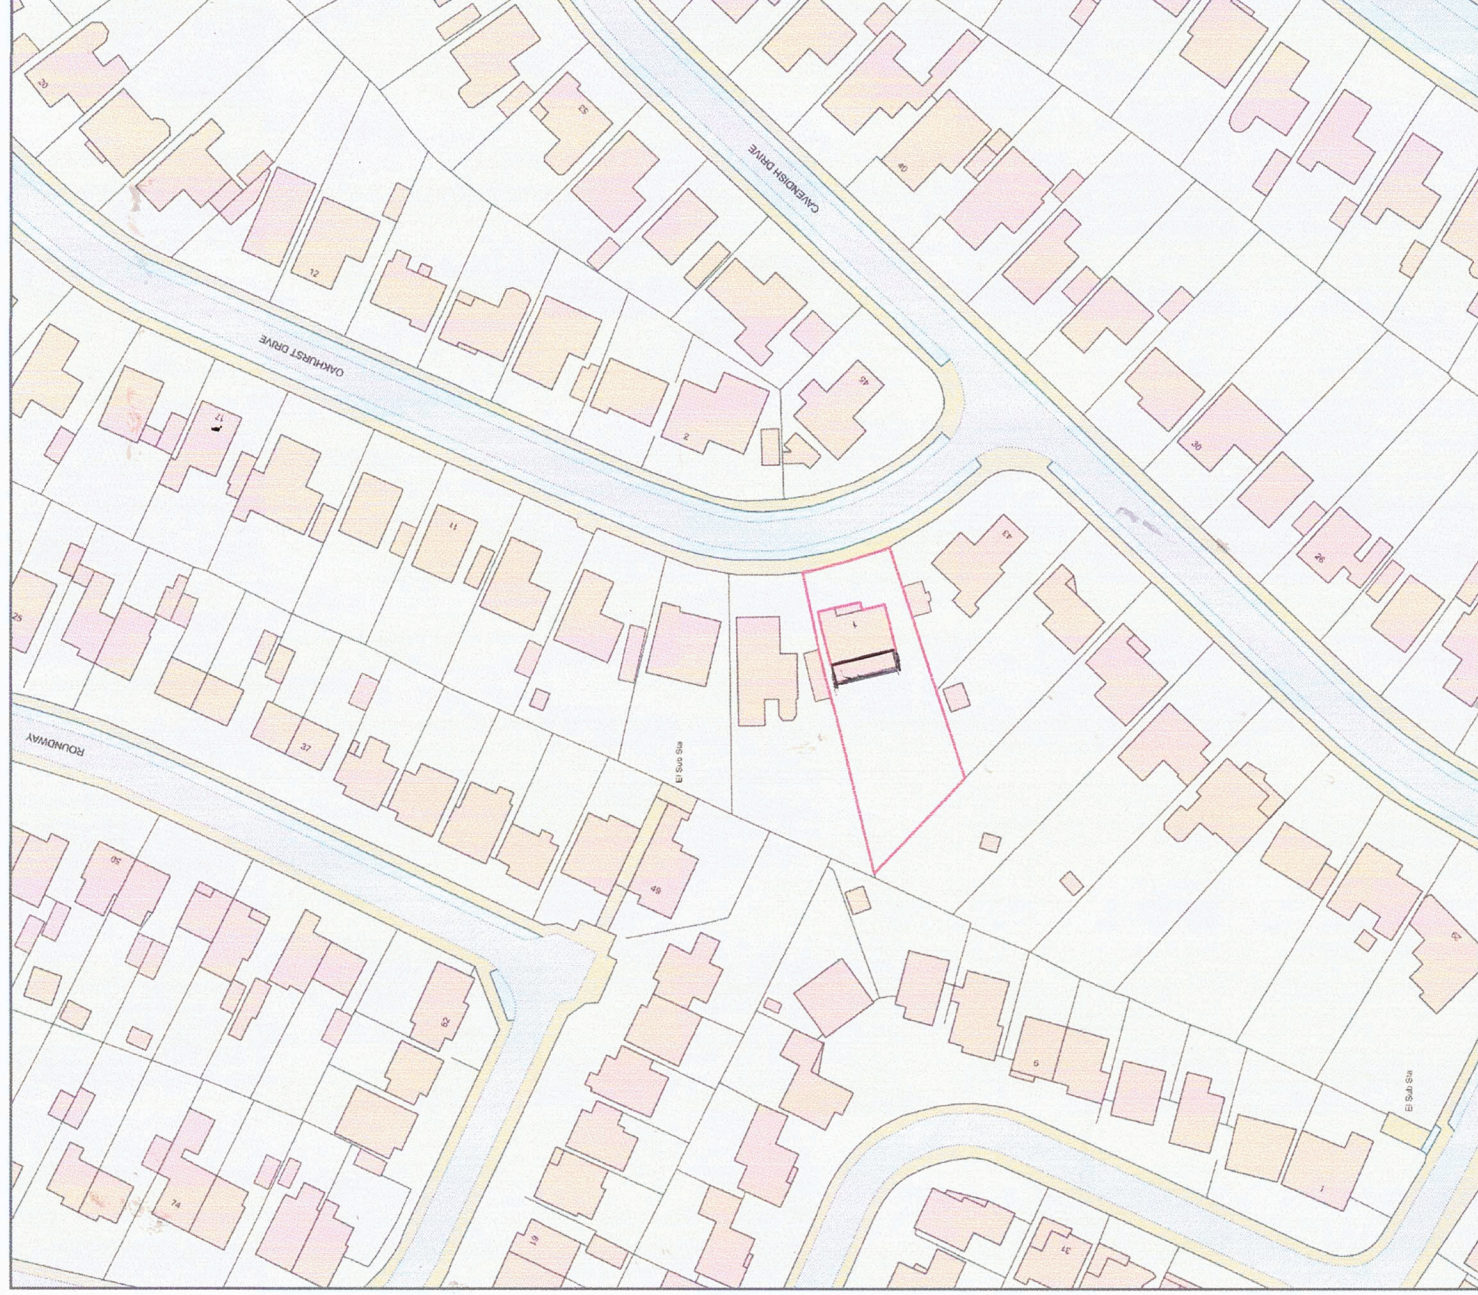

Plan Produced for: Kingswell

Date Produced: 22 Sep 2025

Plan Reference Number: TQROM25265143336948

Scale: 1:1250 @ A4