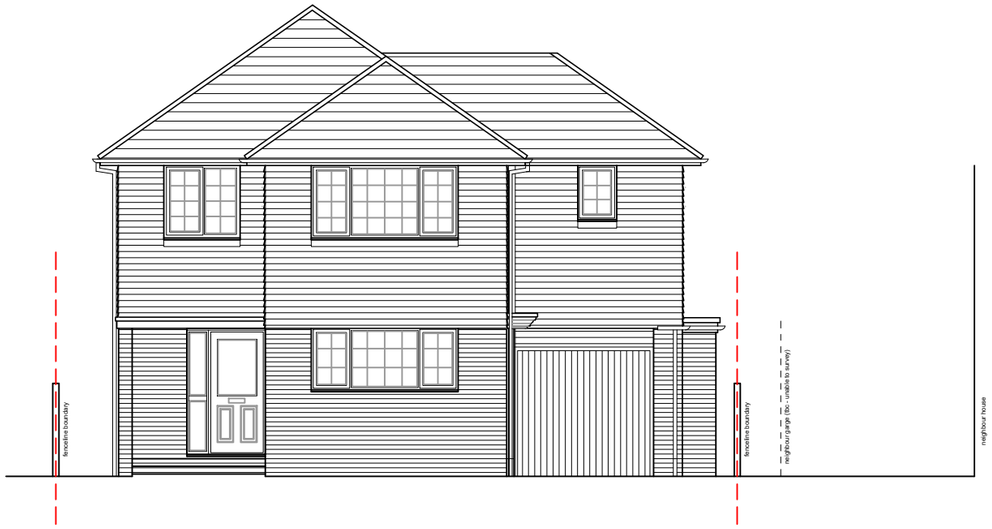

North (front) elevation

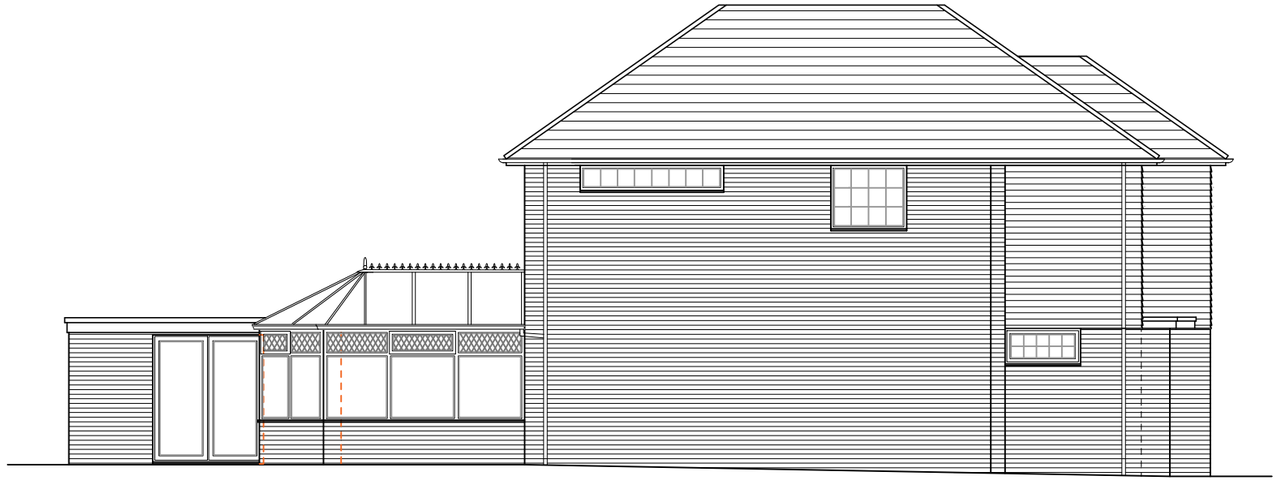

East (side) elevation

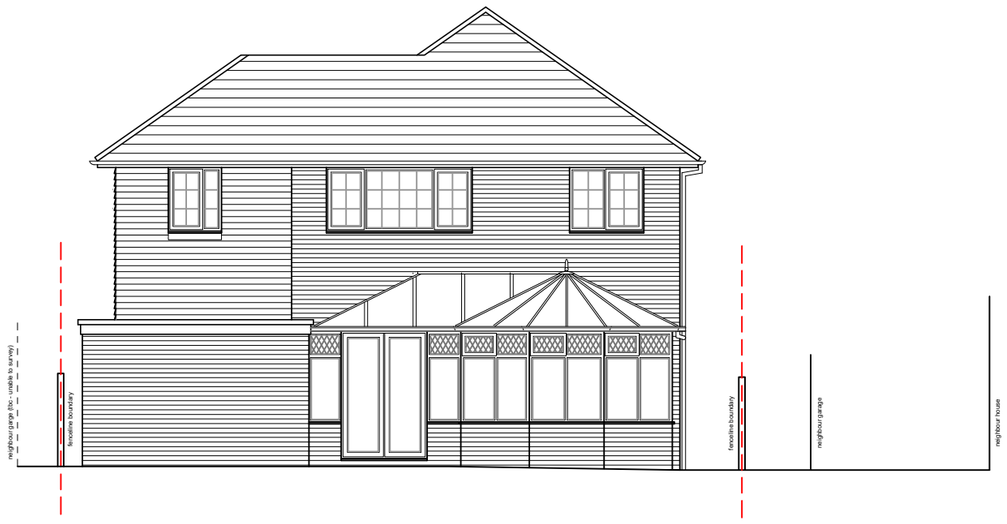

South (rear) elevation

West (side) elevation

Existing elevations scale 1:100

1 0 1 2 3 4 5 6 7 8 9m

For MRS & MRS WINGFIELD	Title EXISTING ELEVATIONS		
Project PROPOSED REAR EXTENSION AT 60 CHRISTOPHER WAY, EMSWORTH, HANTS, PO10 7QZ	Date JUNE 2025	Drawn JB	Scale 1:100 @ A3
	Job Number PL.922.25	Drawing Number -03	Revision -

Office Tel:
01243 933732

Email:
admin@jb-architecturedesign.com

Web:
www.jb-architecturedesign.com

JB ARCHITECTURE