




- ① Roof tiles to match existing
- ② uPvC windows to match existing
- ③ Bricks to match existing
- ④ Velux skylight / roof lantern
- ⑤ Aluminum sliding doors
- ⑥ Composite front door (exact style TBC)
- ⑦ Timber support post
- ⑧ Single ply flat (parapet) roof
- ⑨ Tile hanging to match existing

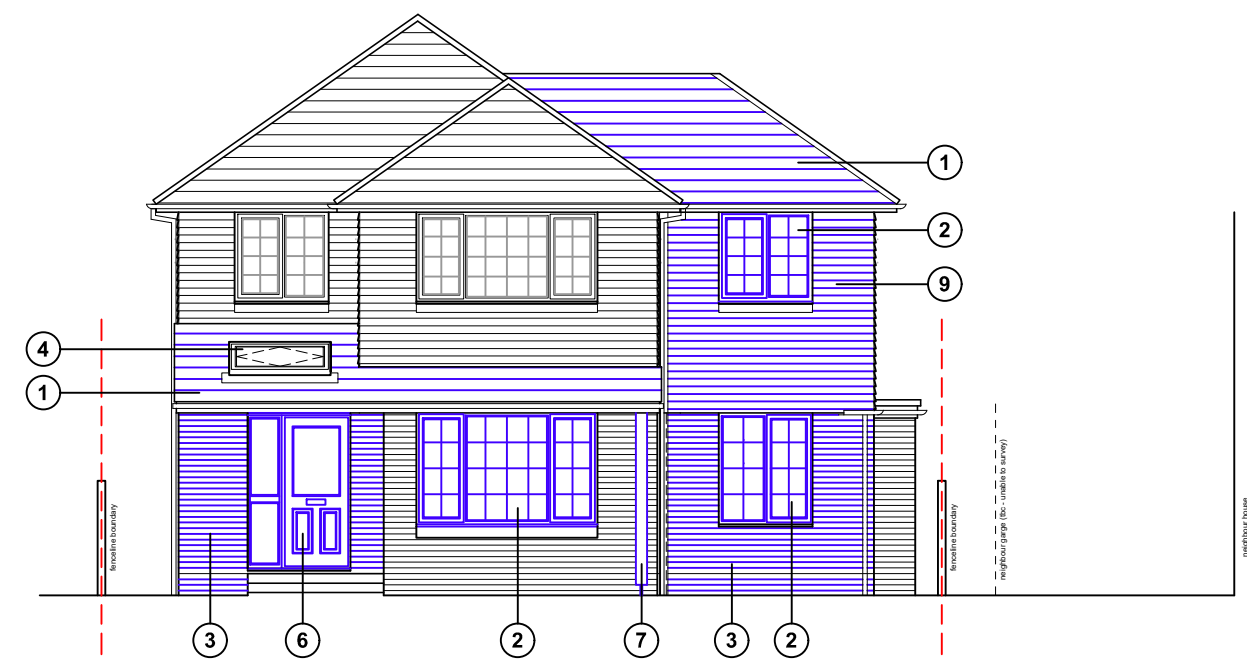


North (front) elevation

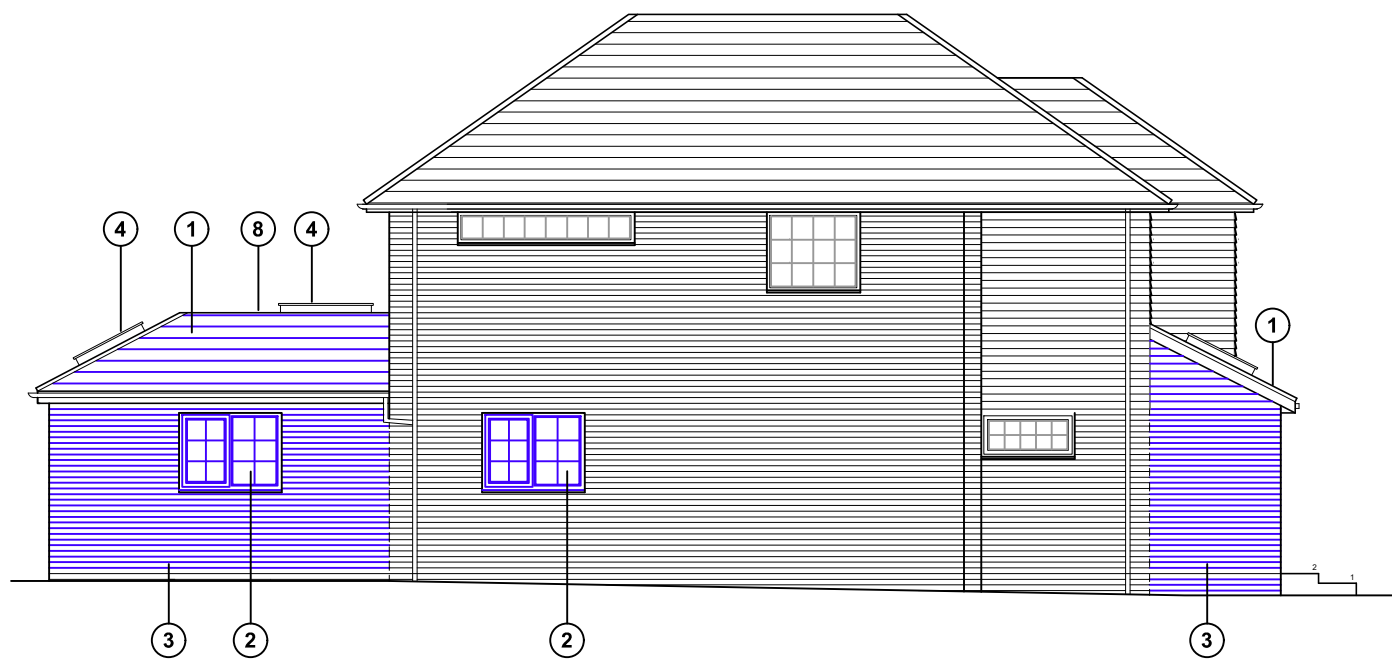

East (side) elevation

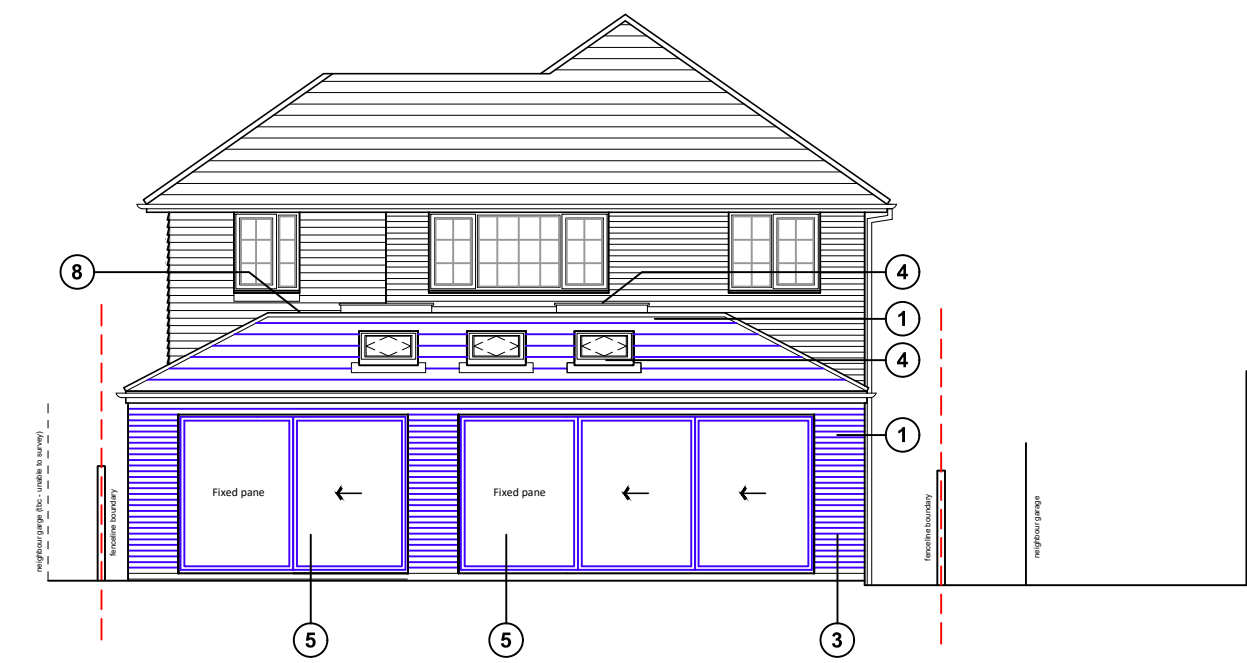


South (rear) elevation

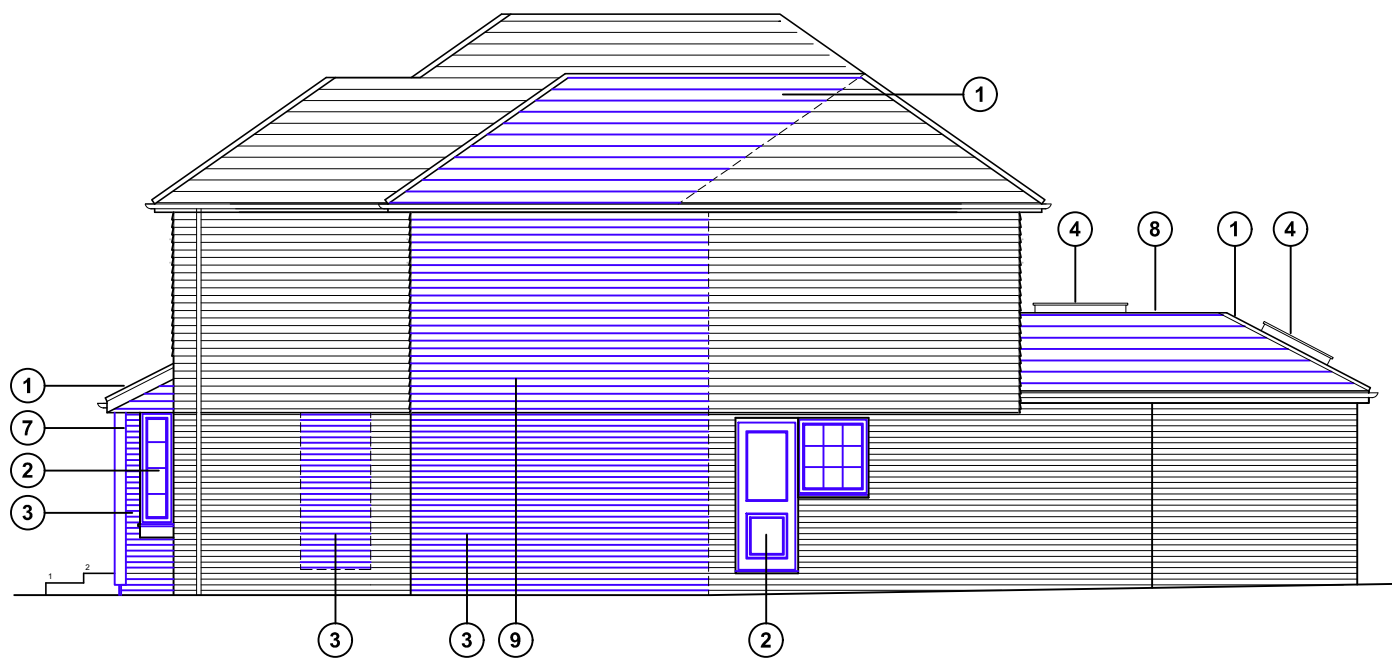

West (side) elevation

Proposed elevations scale 1:100

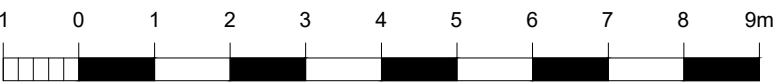

For MRS & MRS WINGFIELD	Title PROPOSED ELEVATIONS	Office Tel: 01243 933732
Project PROPOSED REAR EXTENSION AT 60 CHRISTOPHER WAY, EMSWORTH, HANTS, PO10 7QZ	Date JUNE 2025	Email: admin@jb-architecturedesign.com
	Drawn JB	Web: www.jb-architecturedesign.com
	Scale 1:100 @ A3	
	Job Number PL.922.25	Checked -
	Drawing Number -05	Revision B

