
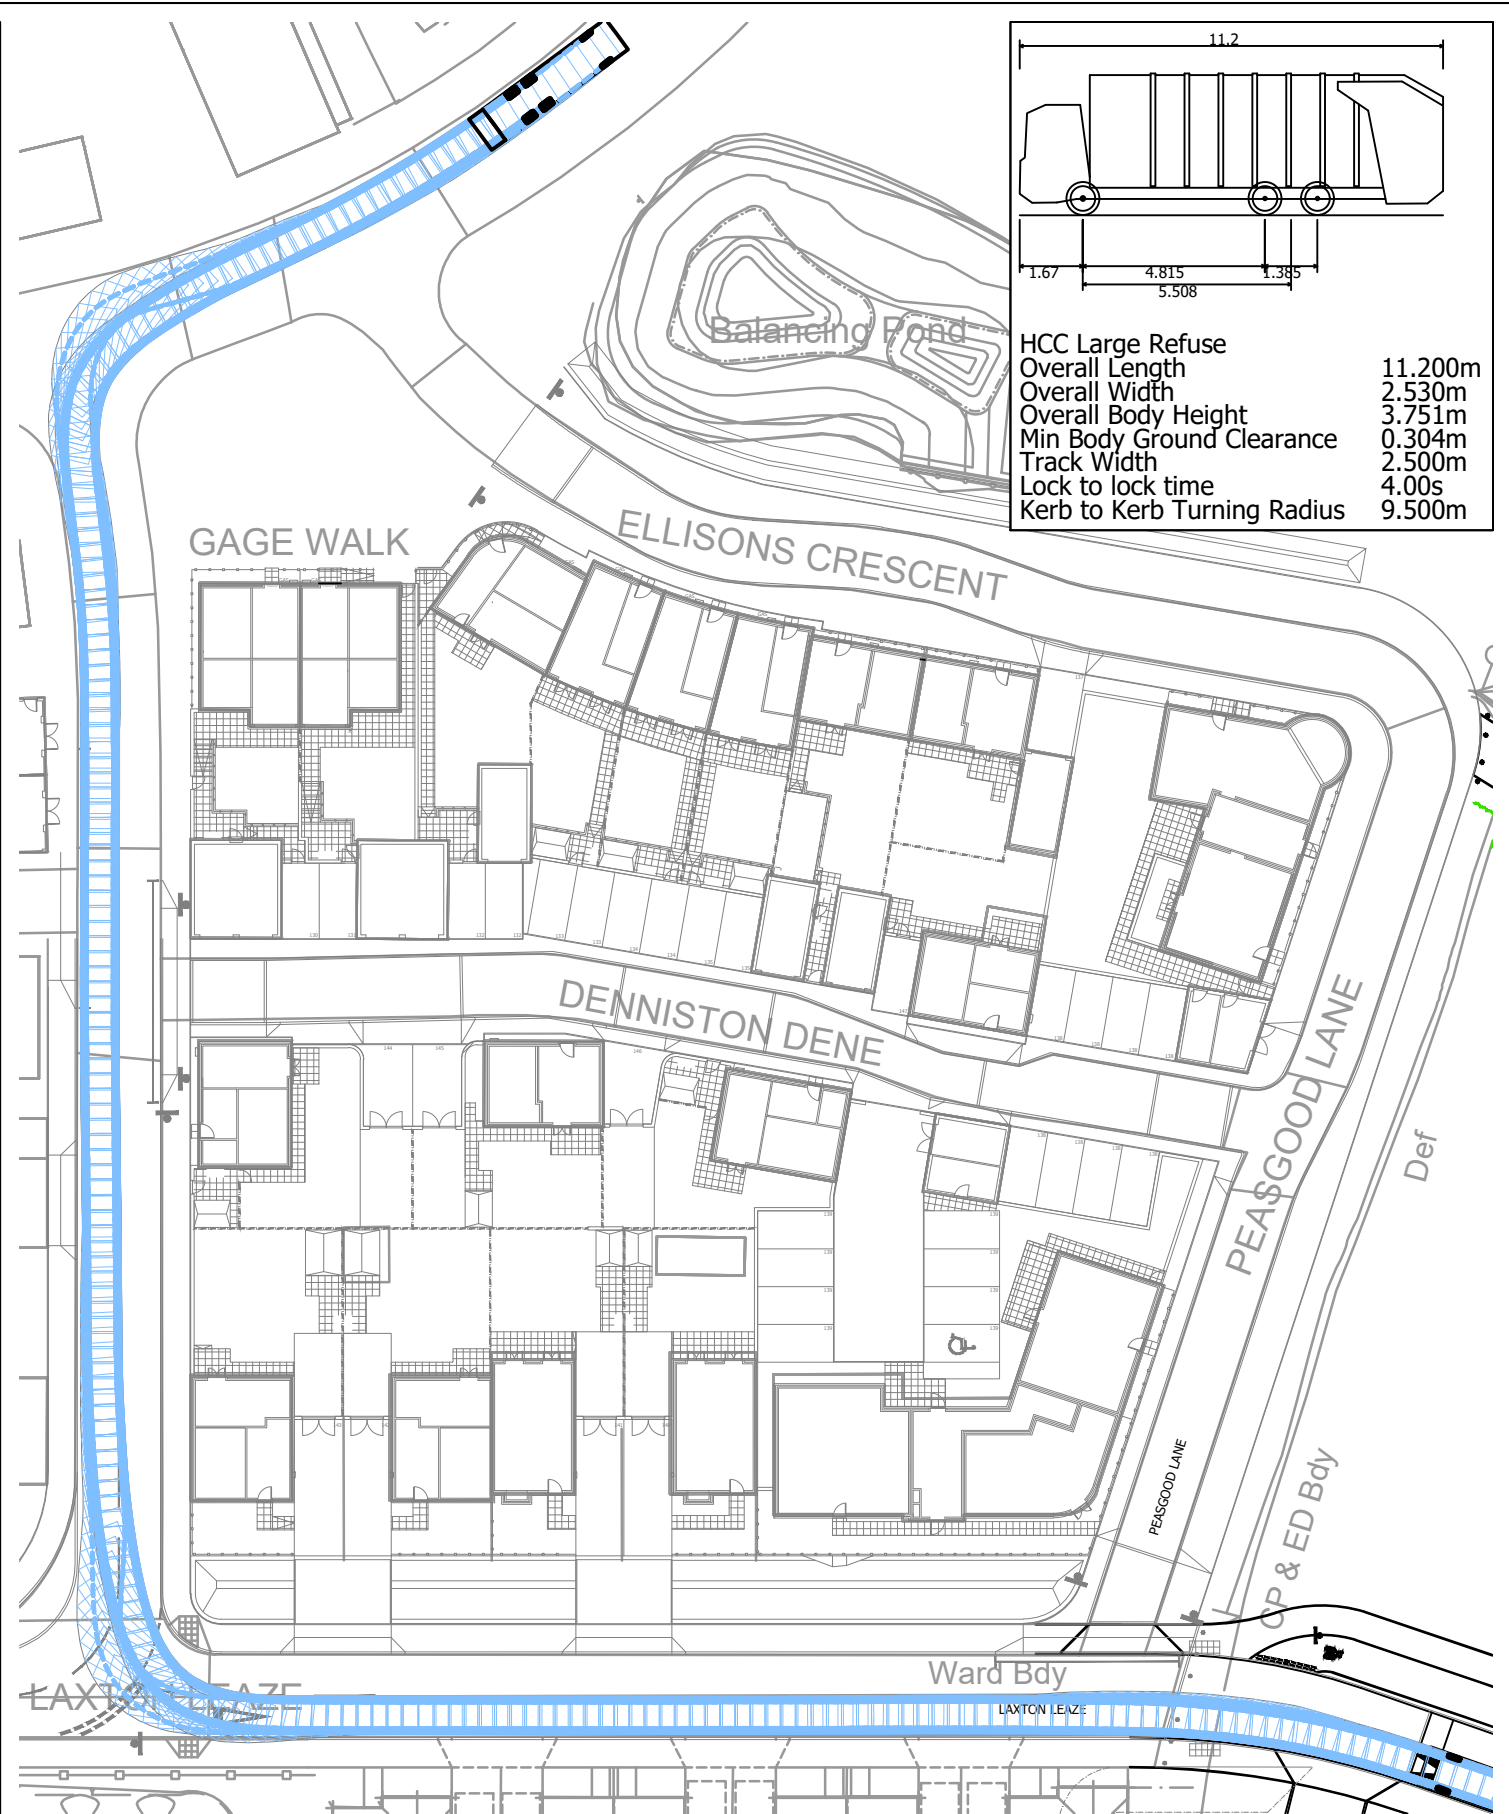


HCC Large Refuse
Overall Length 11.200m
Overall Width 2.530m
Overall Body Height 3.751m
Min Body Ground Clearance 0.304m
Track Width 2.500m
Lock to lock time 4.00s
Kerb to Kerb Turning Radius 9.500m

© Crown copyright, all rights reserved. 2025. Licence number AC0000808122.

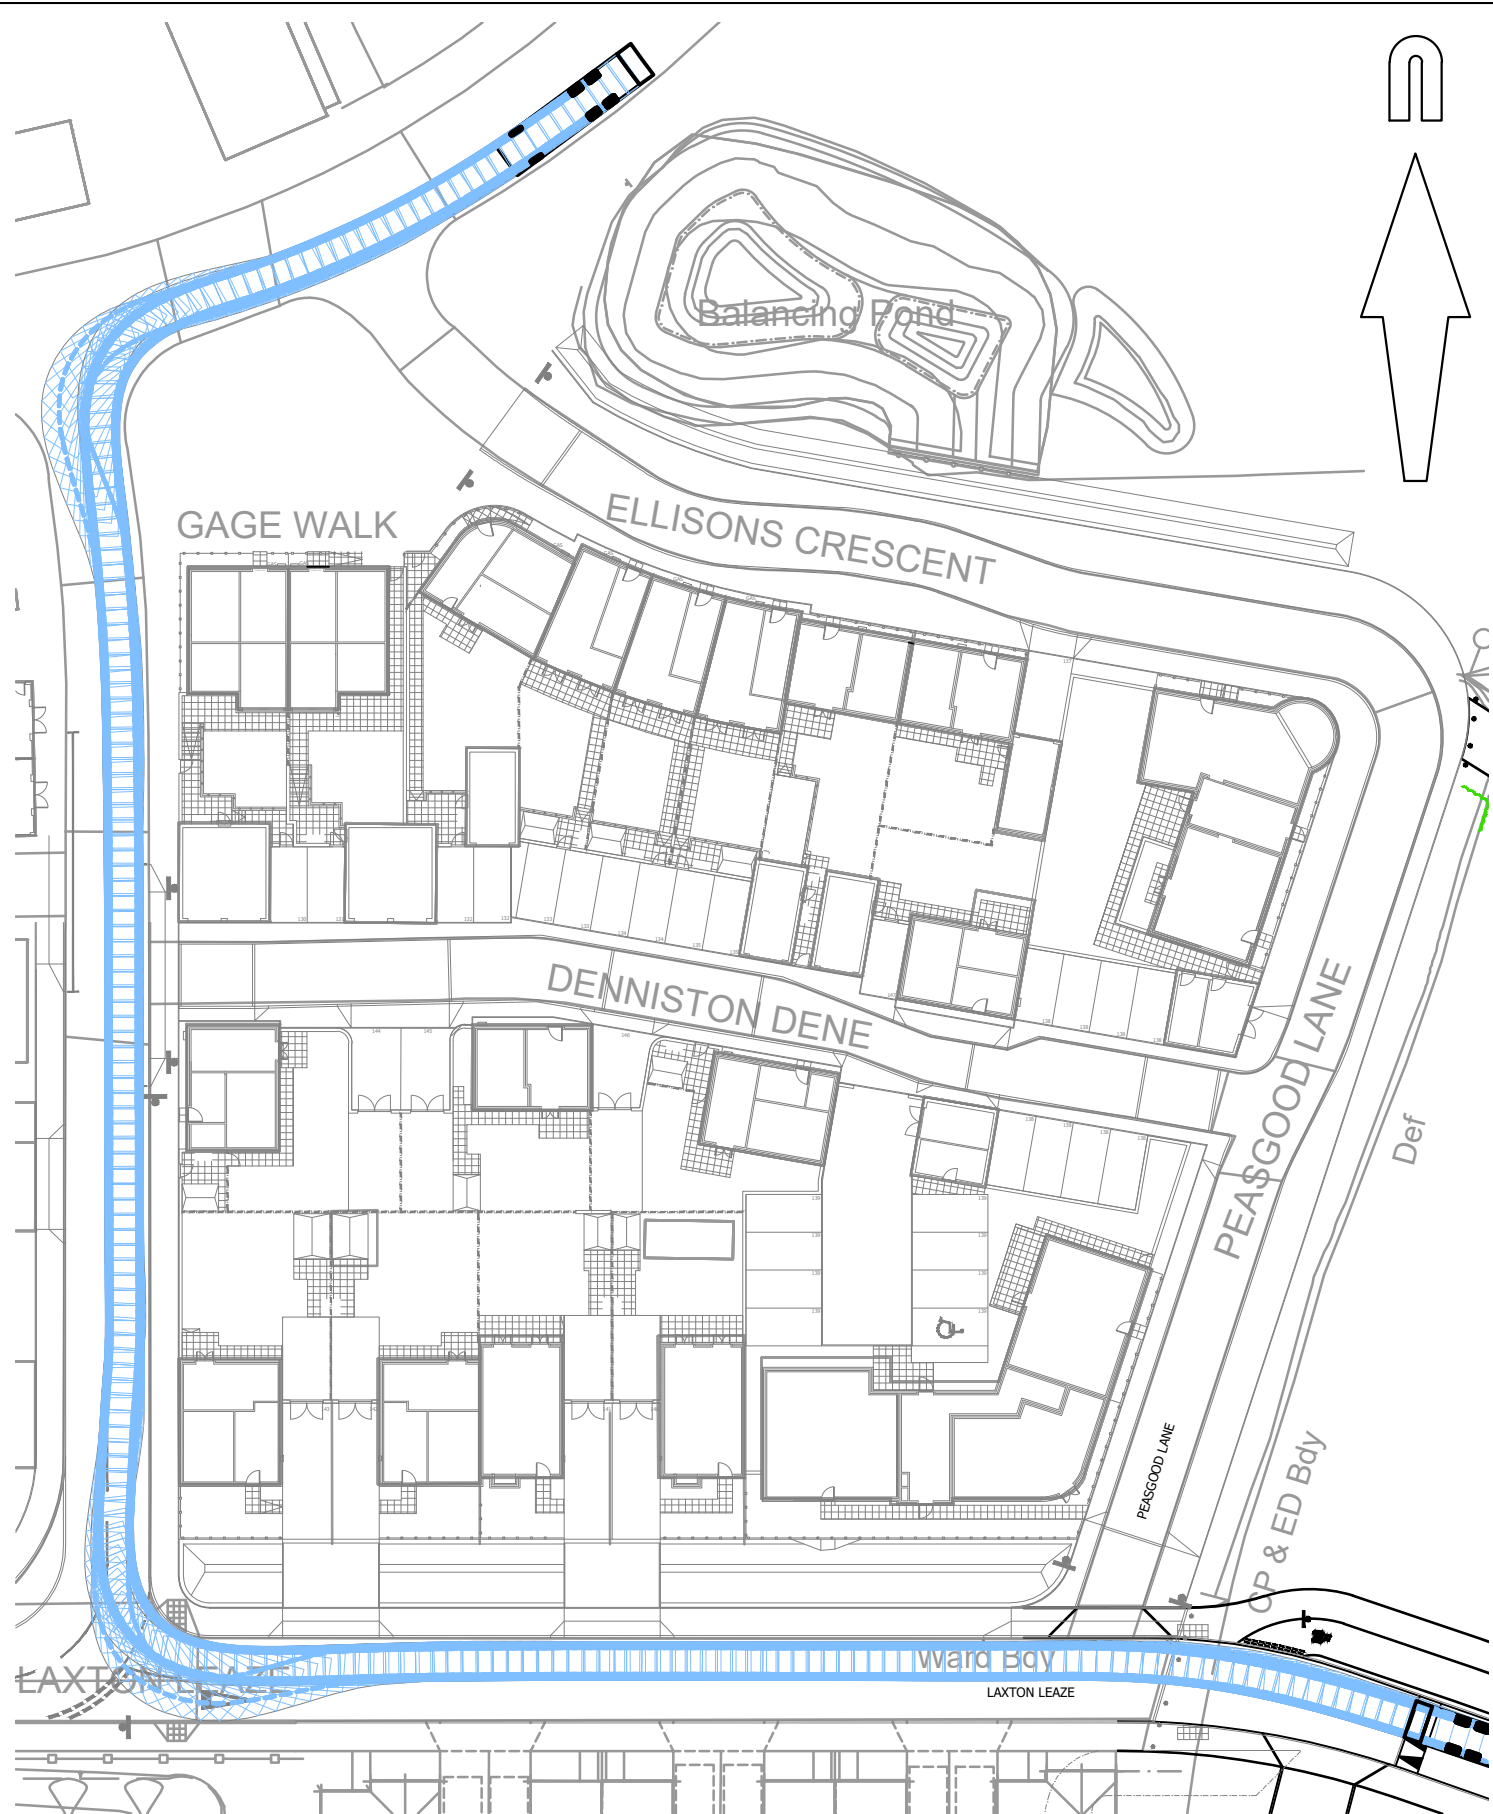

Mayer Brown Limited
Lion House Oriental Road Woking Surrey GU22 8AR
Telephone 01483 750 508
enquiry@mayerbrown.co.uk www.mayerbrown.co.uk

client
GRAINGER PLC
project
BLUE STAR LAND
WATERLOOVILLE

title
SWEPT PATH ANALYSIS
HCC LARGE REFUSE VEHICLE ENTERING/EXITING
DEVELOPMENT LAND

scale 1:500 @ A3	drawn by JME	checked by NE
date created FEB 2025	date revised -	cad file MASTER 2025-02-21
drawing number	suitability -	rev. P1

GTWVILLE(BSL).1/TK01