

South

Shelter

COLLEGE ROAD


Gas
Gov

SPECIFICATION
All works generally, to comply with the written Soft
Landscape Specification.

NOTES:
DO NOT SCALE FROM DRAWING
NOT FOR CONSTRUCTION, FOR PLANNING
PURPOSES ONLY

Legend

- Existing trees to be retained and protected during construction to be confirmed in TPP
- Proposed tree planting within soft landscape
See detail on sheet 1
- Proposed specimen shrub planting to receive short angular staking on half standards with expandable tree ties.
- Proposed *Viburnum tinus* hedge planting to be planted in a double staggered row 300mm apart and at 400mm centres in each row. To be maintained at 1m height
- Proposed mixed native hedge planting to be planted in a double staggered row 300mm apart and at 400mm centres in each row. To be maintained at 1m height and 1.8m height adjacent to site boundaries
- Proposed shrub planting to receive 75mm bark mulch after planting operations
- Proposed decorative mix shrub planting to be planted in groups of 5-7no. of each species and as above
- Proposed grassland areas, to be seeded with EH1 Hedgerow seed mix as supplied by Emorsgate and sown at 4 grams per msq, or similar and approved
- Proposed grass area, to be seeded with A24 Wear and Tear grass seed mix as supplied by Germinal Seeds and sown at 50 grams per msq, or similar and approved
- Proposed grass areas to receive good quality amenity grass turves laid in line with good horticultural practices
- Proposed scrub/woodland planting in groups of 5-7no. of each species. To include Tubex shrub shelter guards as supplied by Green-tech or similar.
- Native shrub mix; to be planted in groups of 5-7no. of each species
- Information board
- NAT201 Avenue Bench and Backrest from Kompan
- Badger corridor to be left as natural vegetation
- Circuit bench 120cm hardwood from Kompan
- Proposed root barrier

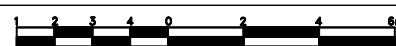

Rev	Date	Details	Drawn
F	14.08.25	Client Comments	JO
E	22.07.25	Layout change	LS
D	04.03.25	Cycleway added	LS
C	24.01.25	Layout change	LS
B	17.04.24	Layout change	LS
A	20.06.23	Layout change	JH



HEAD OFFICE
Rodbourne Rail Business Centre, Grange Lane,
Malmesbury, SN16 0ES
Tel: 01666 825646

4 & 5 The Old Mill, Fry's Yard, Bridge Street,
Godalming, GU7 1HP
Tel: 01483 425714

Suite 6, Crescent House, Yonge Close,
Eastleigh, SO50 9SX
Tel: 02382 026300


email: mail@acdenv.co.uk
www.acdenvironmental.co.uk

scheme: Havant and
South Downs College
client: Places for People
drawing: Landscape Proposals
date: March 2022
scale: NTS@A1
drawing no: PR122116 11 Sheet 1
drawn: LS checked: DKM

Copyright of ACD Environmental Ltd. All rights described in
Chapter IV of the Copyright, Designs and Patents Act 1988
have been generally asserted. 2011. Copyright of this plan
remains with ACD until all fees have been paid in full.

Sheet 1	Sheet 2
Sheet 3	Sheet 4

Tree Pit Detail: Soft Landscape

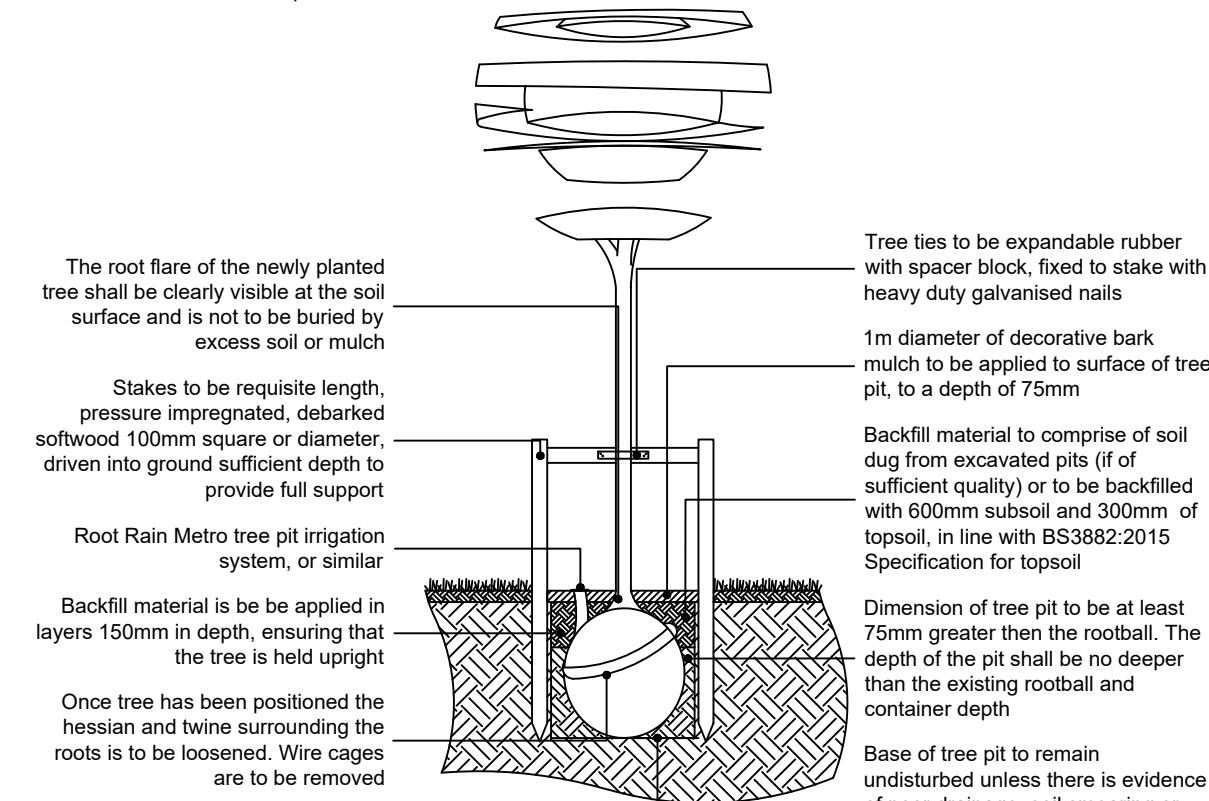

Components as supplied from GreenBlue Urban or similar

Scrub/woodland planting area
20No Prunus spinosa 10%
60No Crataegus monogyna 30%
20No Viburnum opulus 10%
30No Corylus avellana 15%
10No Ilex aquifolium 5%
10No Viburnum lantana 5%
40No Malus sylvestris 20%
10No Lonicera periclymenum 5%

2No Carpinus betulus 'Lucas'
9No Cornus alba 'Sibirica'

34No Euonymus fortunei 'Emerald Cushion'
5No Skimmia japonica reevesiana
5No Juniperus squamata 'Blue Carpet'

9No Sarcococca hookerana digy. 'Purple Stem'
34No Euonymus fortunei 'Emerald Cushion'
9No Skimmia japonica reevesiana

8No Carex hachioeensis 'Evergold'

2No Cornus stolonifera 'Flaviramea'
2No Escallonia 'Apple Blossom' 10%
1No Calamagrostis X aquitlora 'Karl Foerster' 5%
3No Sarcococca confusa 15%
2No Lonicera pileata 'Loughgall Evergreen' 10%
3No Skimmia japonica 'Fragrans' 15%
4No Lavandula angustifolia 'Alba' 20%
3No Euonymus fortunei 'Emerald Gaiety' 15%

2No Berberis thun. f. atropurpurea
7No Euonymus fortunei 'Emerald Gaiety'
4No Sarcococca hookerana digy. 'Purple Stem'
4No Aucuba japonica 'Rozannie'
5No Skimmia japonica reevesiana
50No Euonymus fortunei 'Emerald Cushion'
4No Viburnum davidii

5No Euonymus fortunei 'Dart's Blanket'
59No Euonymus fortunei 'Emerald Cushion'
5No Photinia fraseri 'Little Red Robin'
4No Juniperus squamata 'Blue Carpet'

6No Lonicera 'Loughall Green'
4No Abelia grandiflora 'Compacta'
6No Hebe 'Oratio Beauty'
9No Salvia officinalis 'Berggarten'
7No Berberis buxifolia
5No Pittosporum tenuifolium 'Tom Thumb'

1No Malus domestica 'Gala'
1No Acer campestre 'Elsrijk'

Easement scrub planting
38No Cornus sanguinea 15%
38No Viburnum lantana 15%
51No Rosa canina 20%
51No Sambucus nigra 20%
38No Viburnum opulus 15%
38No Lonicera periclymenum 15%

22No Viburnum tinus
19No Viburnum tinus
11No Euonymus fortunei 'Silver Pillar'

1No Magnolia soulangiana
17No Euonymus fortunei 'Silver Pillar'
1No Prunus cerasifera 'Nigra'
19No Viburnum tinus

5No Viburnum davidii
6No Sarcococca hookerana digy. 'Purple Stem'
6No Photinia fraseri 'Little Red Robin'

17No Euonymus fortunei 'Silver Pillar'

5No Aucuba japonica 'Rozannie'
3No Euonymus fortunei 'Emerald Gaiety'
3No Sarcococca hookerana digy. 'Purple Stem'
6No Viburnum davidii

4No Photinia fraseri 'Little Red Robin'
7No Skimmia japonica reevesiana
5No Sarcococca hookerana digy. 'Purple Stem'

1No Cornus stolonifera 'Flaviramea' 10%
1No Escallonia 'Apple Blossom' 10%
2No Sarcococca confusa 15%
1No Lonicera pileata 'Loughgall Evergreen' 10%
2No Skimmia japonica 'Fragrans' 15%
2No Lavandula angustifolia 'Alba' 20%
2No Euonymus fortunei 'Emerald Gaiety' 15%

5No Skimmia japonica reevesiana
5No Sarcococca hookerana digy. 'Purple Stem'
9No Viburnum davidii

8No Hydrangea arborescens 'Grandiflora'
29No Viburnum tinus
52No Viburnum tinus 'Eve Price'
3No Euonymus fortunei 'Dart's Blanket'
6No Aucuba japonica 'Rozannie'
8No Photinia fraseri 'Little Red Robin'
7No Cornus alba 'Sibirica'

5No Salvia officinalis 'Berggarten'
6No Escallonia 'Apple Blossom'

1No Acer campestre 'Elsrijk'
7No Euonymus fortunei 'Dart's Blanket'

1No Acer campestre 'Elsrijk'

8No Viburnum davidii

37No Viburnum tinus 'Eve Price'

12No Photinia fraseri 'Little Red Robin'

11No Sarcococca hookerana digy. 'Purple Stem'

7No Carex hachioeensis 'Evergold'
10No Sarcococca hookerana digy. 'Purple Stem'

6No Hebe 'Oratio Beauty'
1No Cornus stolonifera 'Flaviramea' 10%
1No Escallonia 'Apple Blossom' 10%

FFL 57.52m

FFL 57.52m

