
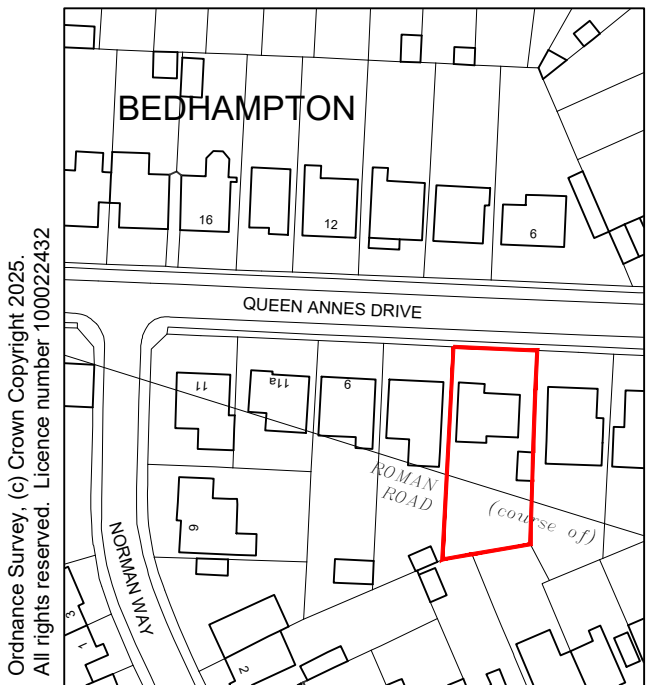



Dimensions to be checked on site before commencing work. Any discrepancies shall be reported to the architect immediately.

Do not scale from these drawings except for planning purposes. Use figured dimensions only.



Where applicable this drawing is to be read in conjunction with other consultants' drawings.

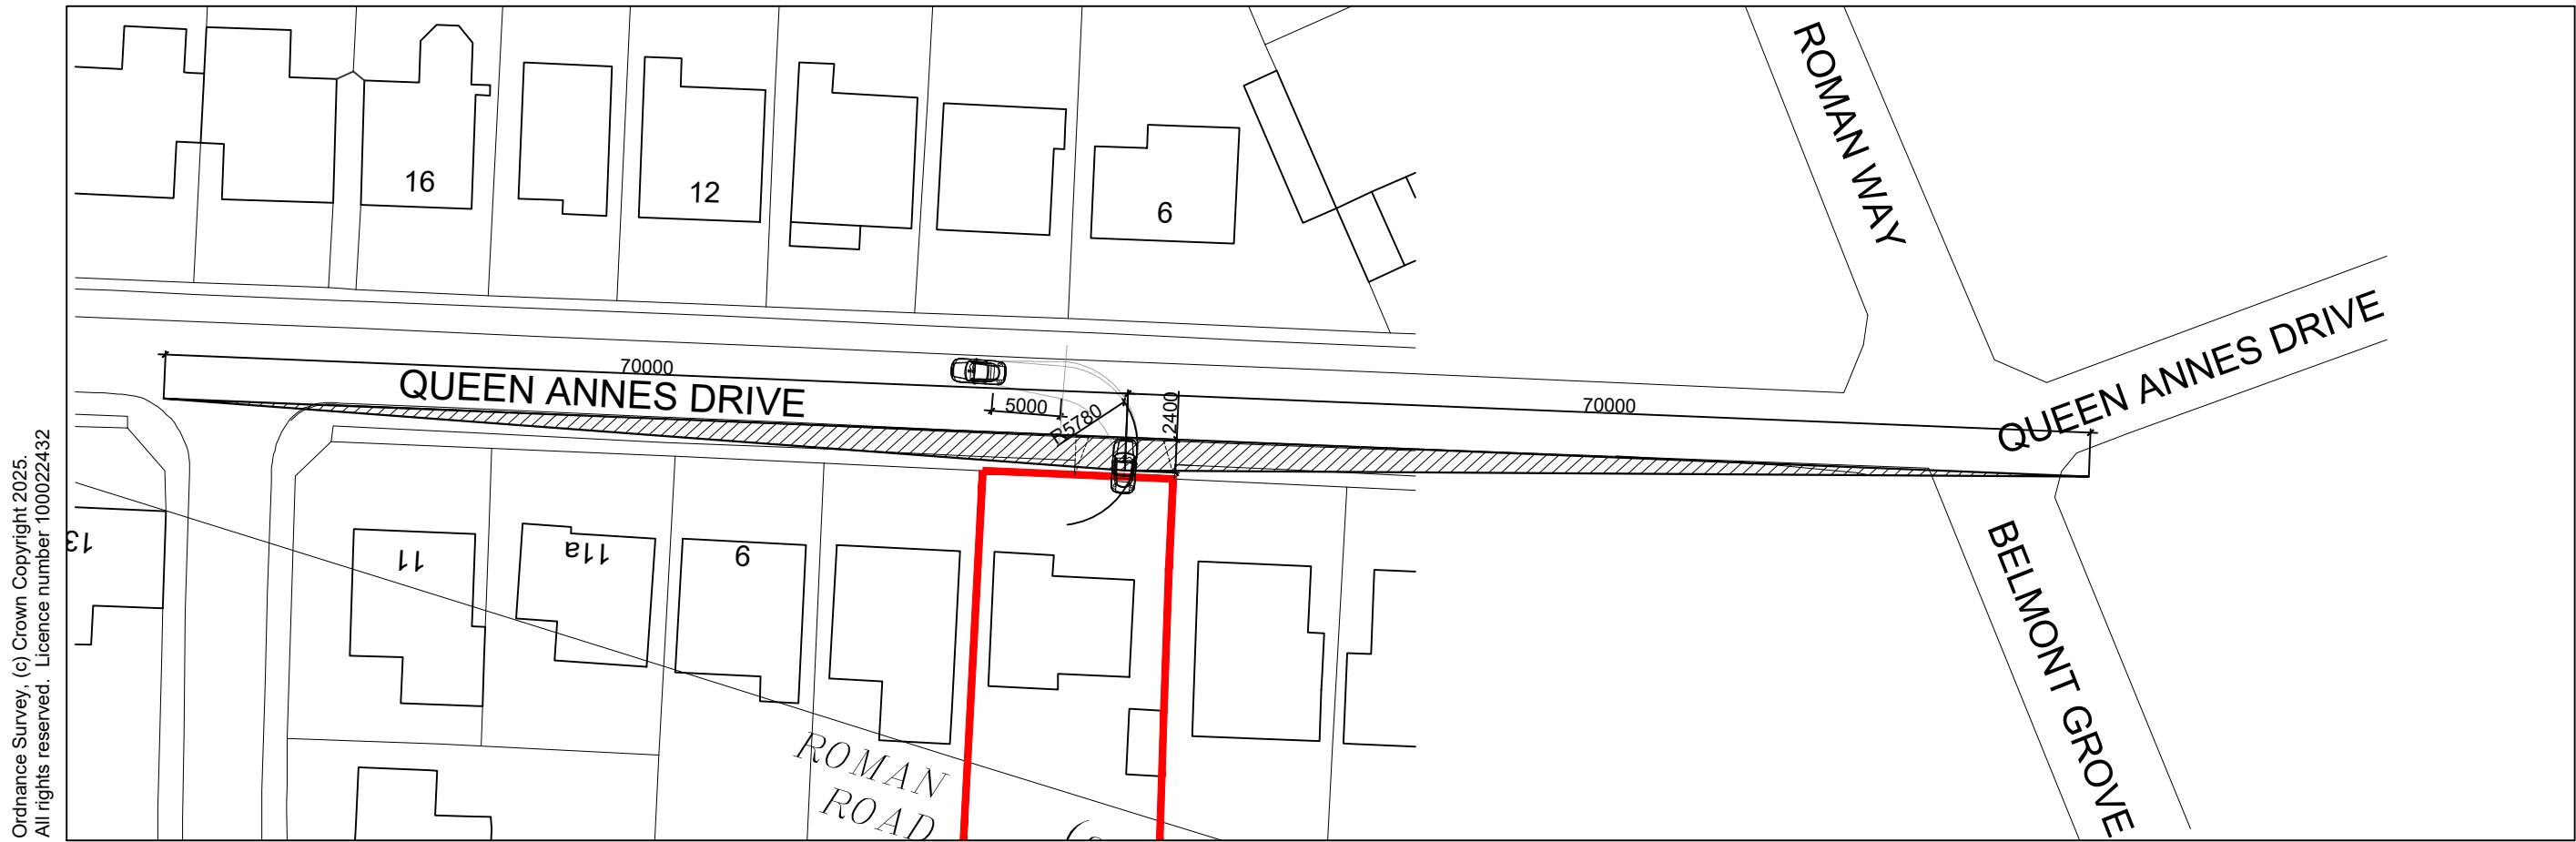


Location plan scale 1:1250

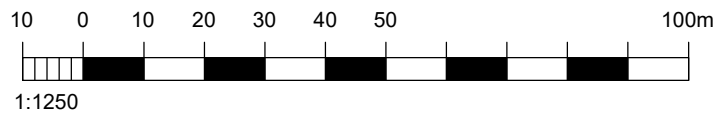


Vision splay plan scale 1:500

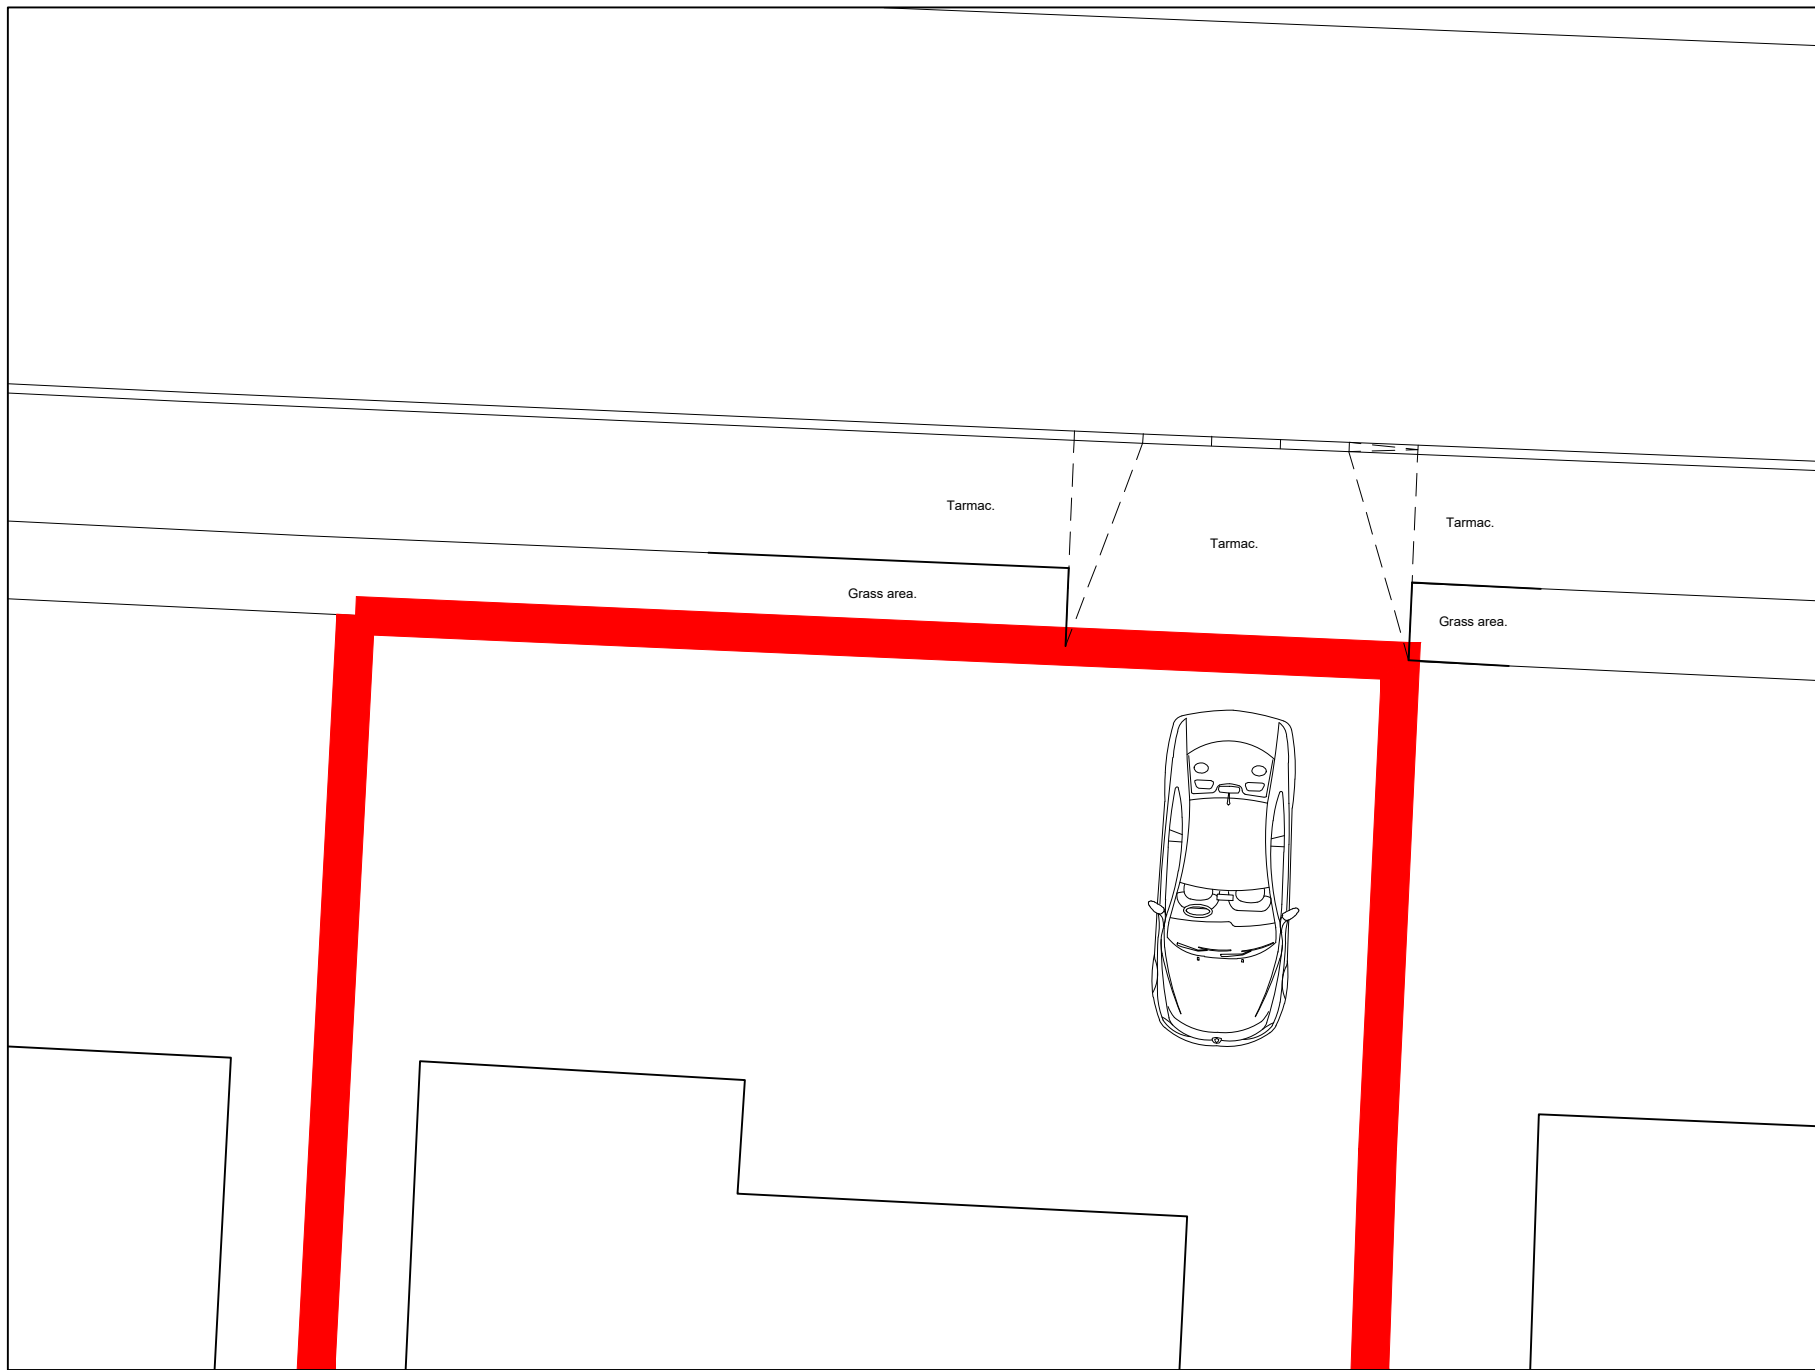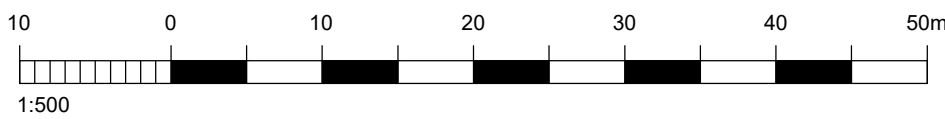

Existing dropped kerb scale 1:100

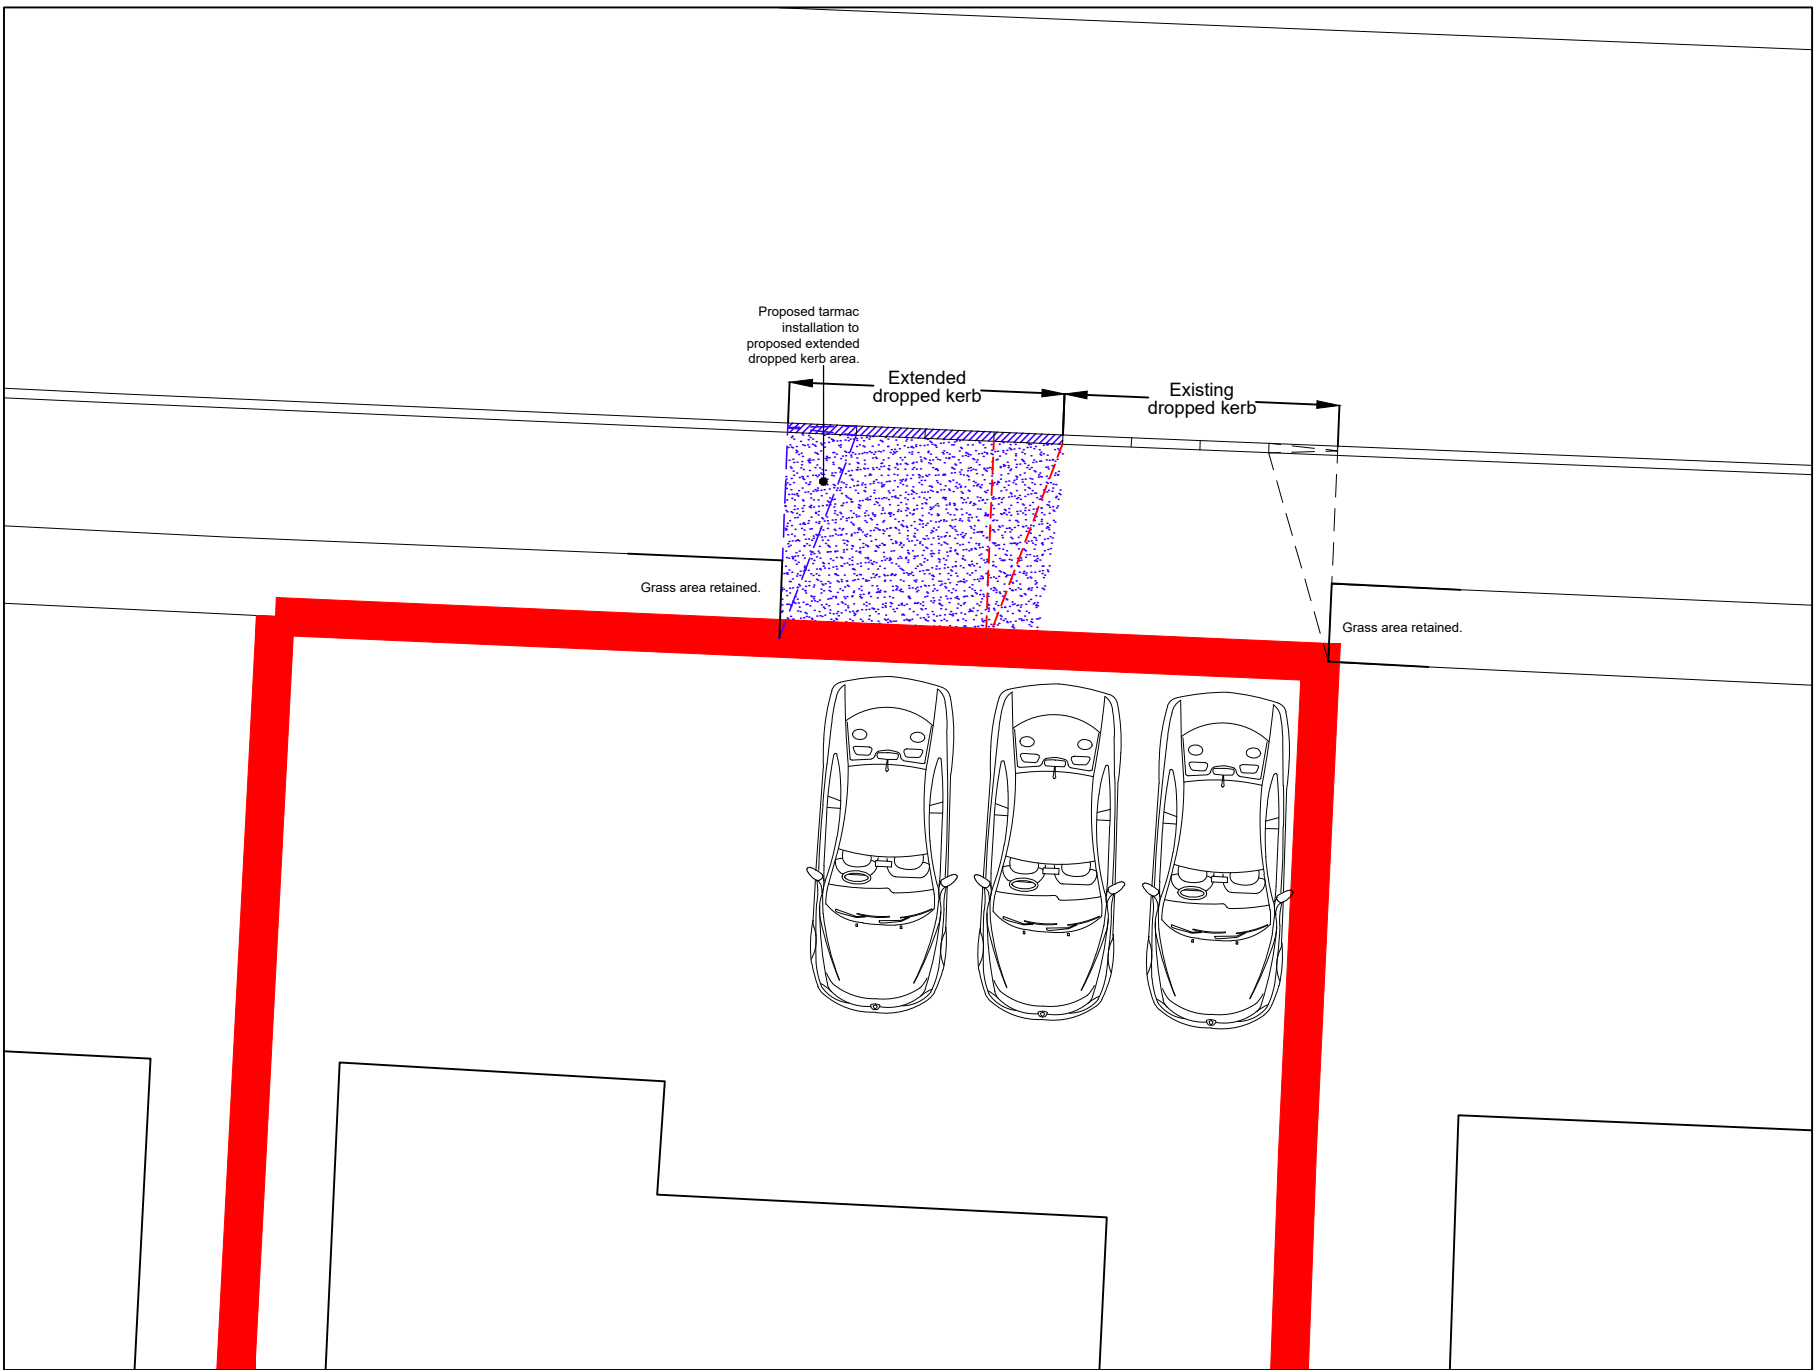

Proposed dropped kerb scale 1:100

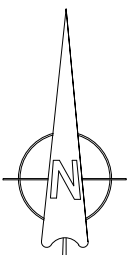

For MR & MRS. WILCOCKSON		Title PROPOSED DROPPED KERB EXTENSION		Office Tel: 01243 933732	
Project 5 QUEEN ANNES DRIVE, BEDHAMPTON, HAMPSHIRE, PO9 3PG, STRUCTURAL ALTERATIONS THROUGHOUT & ELEVATION AMENDMENTS.		Date JULY 25	Drawn SR	Scale as noted @ A2	Checked -
		Job Number PL912.25	Drawing Number 04	Revision A	
		Email: admin@jb-architecturedesign.com		Web: www.jb-architecturedesign.com	

