Existing NE Elevation

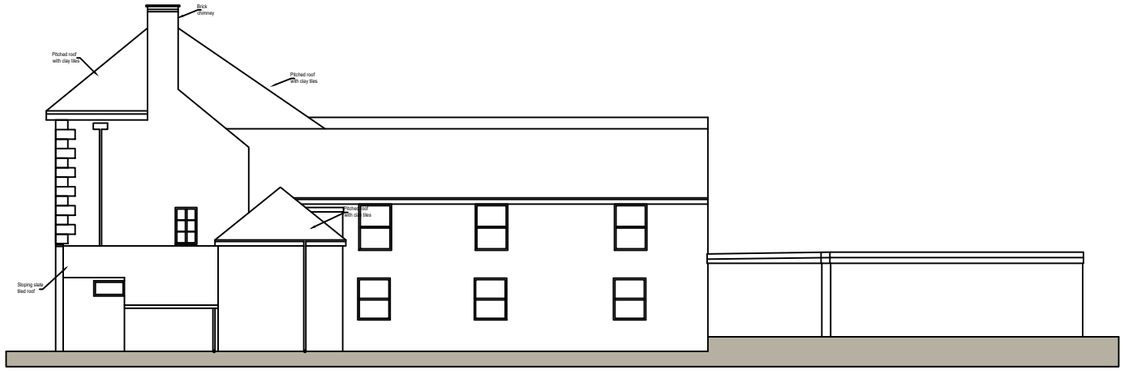

Existing NW Elevation

Existing SW Elevation

NOTES
1. THIS DRAWING IS NOT TO BE SCALED
2. THIS DRAWING IS COPYRIGHT
3. ALL DIMENSIONS AND LEVELS ARE TO BE CHECKED ON SITE BEFORE COMMENCEMENT OF WORKS
4. ARCHITECT TO BE NOTIFIED OF ANY OMISSIONS OR ERRORS
5. SCALABLE FOR LOCAL AUTHORITY PLANNING PURPOSES ONLY.

status	issue	date	REVISION
INFORMATION			
PRELIMINARY	●	11/06/25	
FOR APPROVAL			
APPROVED			
CONSTRUCTION			

PROJECT
Proposed Care Home and Flats Development.
18 East Street, Havant. PO9 1AQ.

DRAWING
Existing Elevations.

SCALE 1:200
PAPER A3
DATE May 2025
DRAWING NO. 88_24_PA_08
REV

AP4LLP ARCHITECTURE + DESIGN + DEVELOPMENT
6 BRISTOL ROAD SOUTHSEA PORTSMOUTH PO49QH
T:02392829270 E:info@ap4architecture.com