


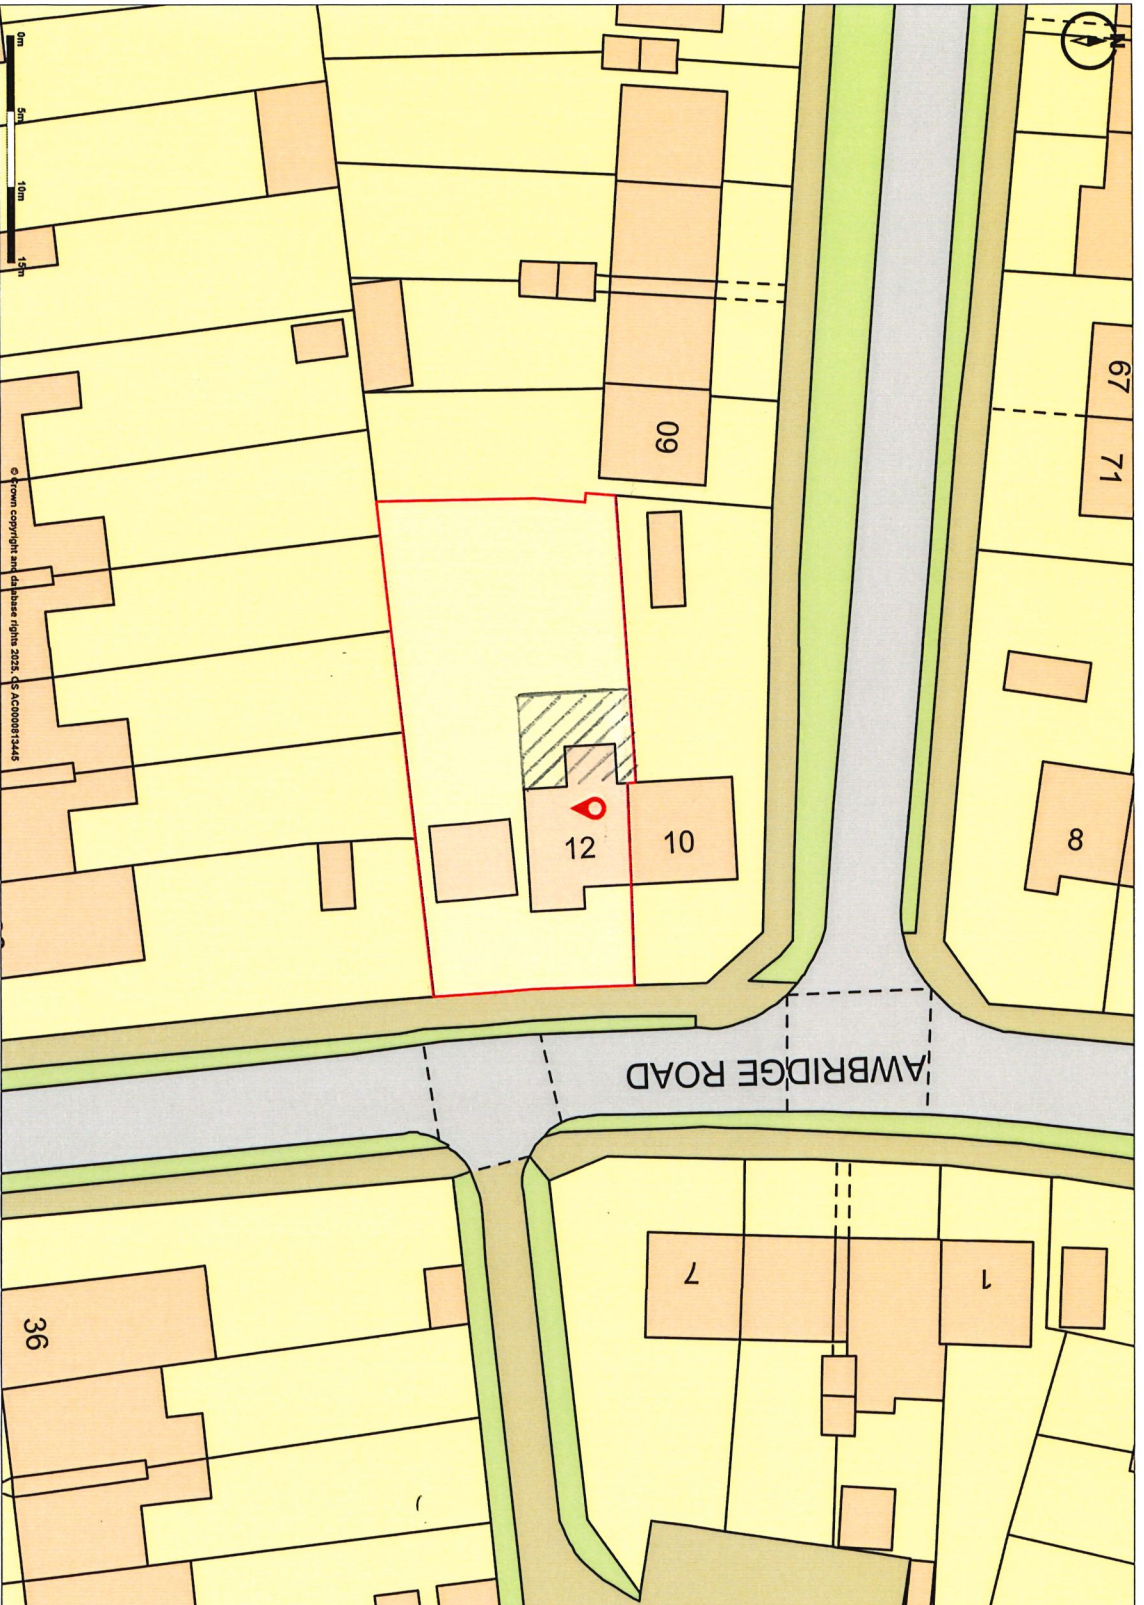

Promap
LANDMARK INFORMATION

© Crown copyright and database rights 2023, OS AC0000813445
Plotted Scale - 1:500, Paper Size - A4

THORNS YOUNG
ARCHITECTURAL