


DRAWINGS

- PL100** Site Location Plan
- PL200** LiDAR Contours
- PL300** Proposed Impermeable Areas
- PL400** Existing Drainage
- PL500** Conceptual Drainage Strategy

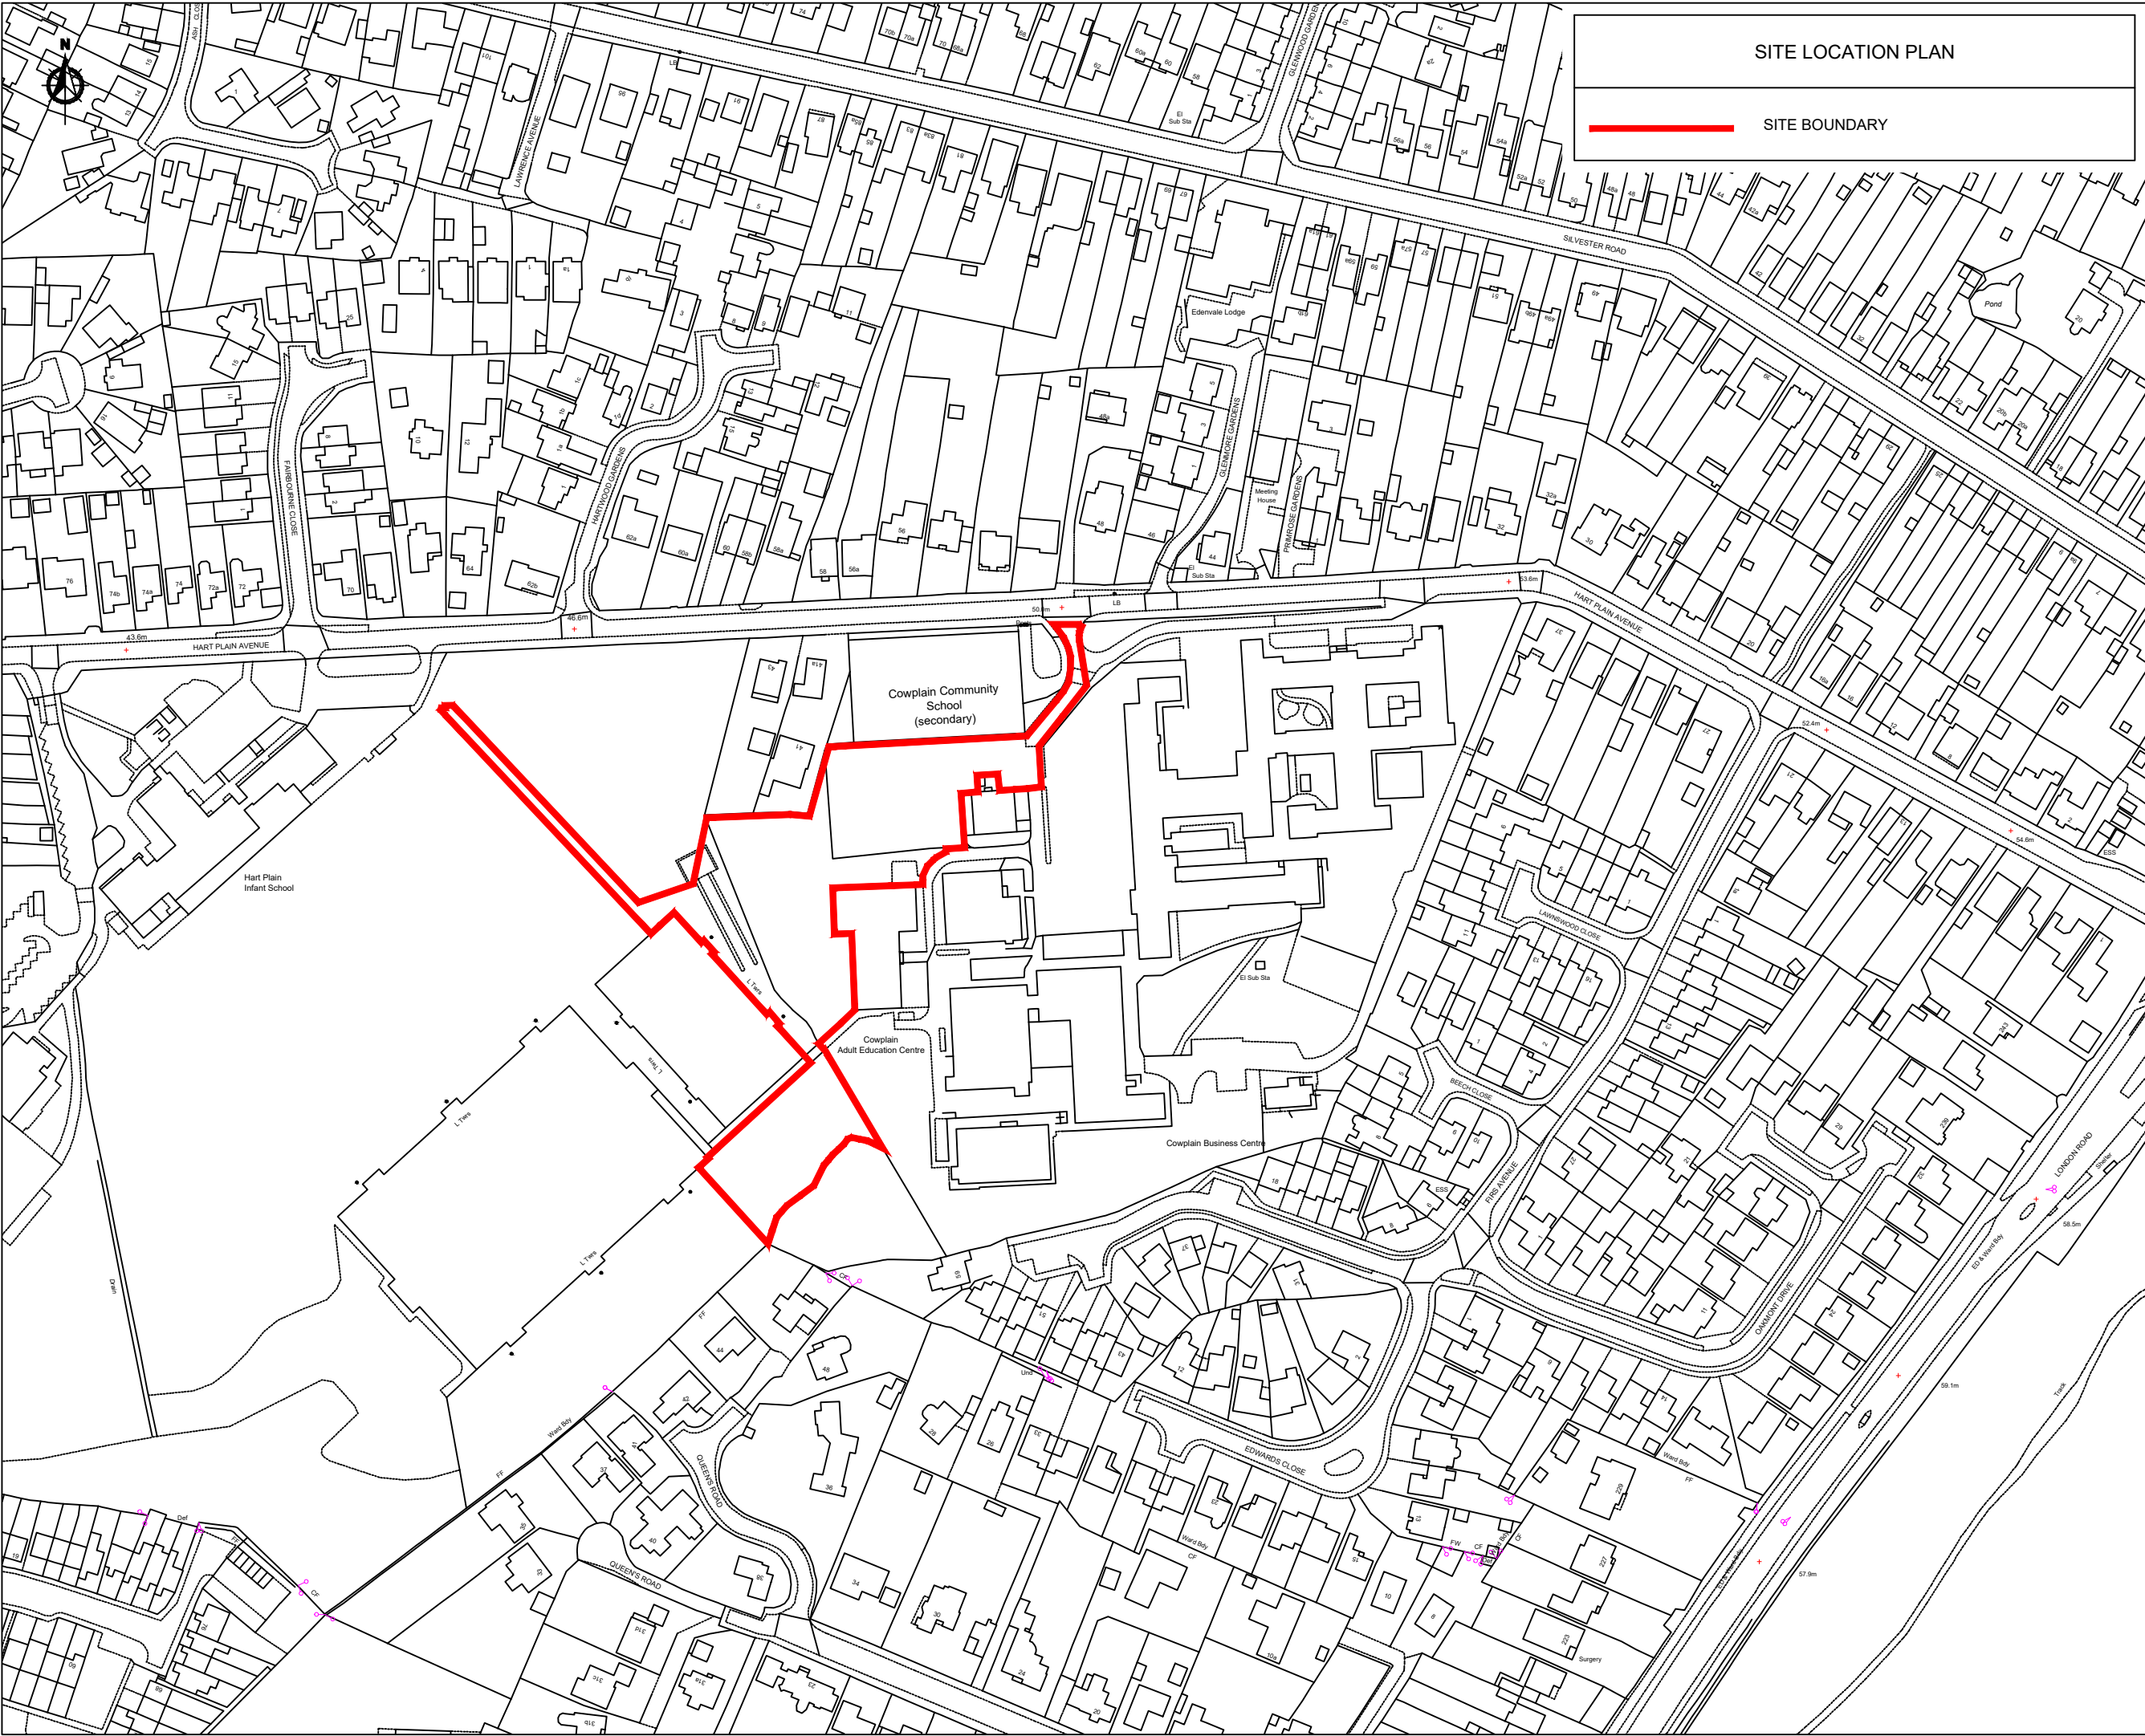

SITE LOCATION PLAN

SITE BOUNDARY

NOTES

1. This drawing is to be read in conjunction with all other BP Civils drawings, and with all relevant Architect's and Engineer's drawings and specification. Any discrepancies found are to be reported immediately to the Engineer.

2. BP Civils accepts no responsibility for inaccuracies in data provided by third parties such as topographic surveys or Ordnance Survey mapping.

3. Do not scale, work to figured dimensions only. All dimensions are in millimeters unless noted otherwise and all levels are in metres from the topographic survey datum.

4. Any information given regarding existing underground services is given in good faith after consultation with the relevant authority, however accuracy is not certain. The main contractor is responsible for checking all information on site prior to work commencing and taking due care whilst undertaking the works.

5. All dimensions to be checked on site. All details and dimensions relating to sub-contractors work must be checked and agreed between the sub-contractor or supplier and the general contractor.

6. The electronic information from this drawing can not be guaranteed as dimensionally drawn exact. Figured dimensions must be used for setting out and detailing. BP Civils logos and company information must be removed from copies if information is re-used.

7. Where used, this map is based on or reproduced from Ordnance Survey material with the permission of Ordnance Survey on behalf of the controller of His Majesty's Stationary Office (c) Crown Copyright. Licence number: 100022432. BP Civils accept no liability for any inaccuracies with the data.

8. The client shall ensure all licences, consents and approvals required to implement the works are in place prior to commencing construction.

P1	18/07/25	Revised site boundary
-	24/03/25	Original Issue

Rev.	Date	Amendments

BP CIVILS
Infrastructure Design and Transport Planning Consultants
2 West Barn, Norton Lane, Chichester, West Sussex PO20 3AF
Tel: 01243 210418
www.bpcivils.co.uk enquiries@bpcivils.co.uk

Drawing Status

PLANNING
NOT FOR CONSTRUCTION

Client

The Cowplain School

Project


The Cowplain School,
Hart Plain Avenue, W'looville PO8 8RY

Drawing Title

Site Location Plan

Scale at A3	Date	Drawn By	Checked By	Project No.
1:2000	Mar. '25	SPB	MJA	D2366

Drawing Code	Drawing No.	Rev.
000-BPC-WD-ZZ-D-C	PL100	P1

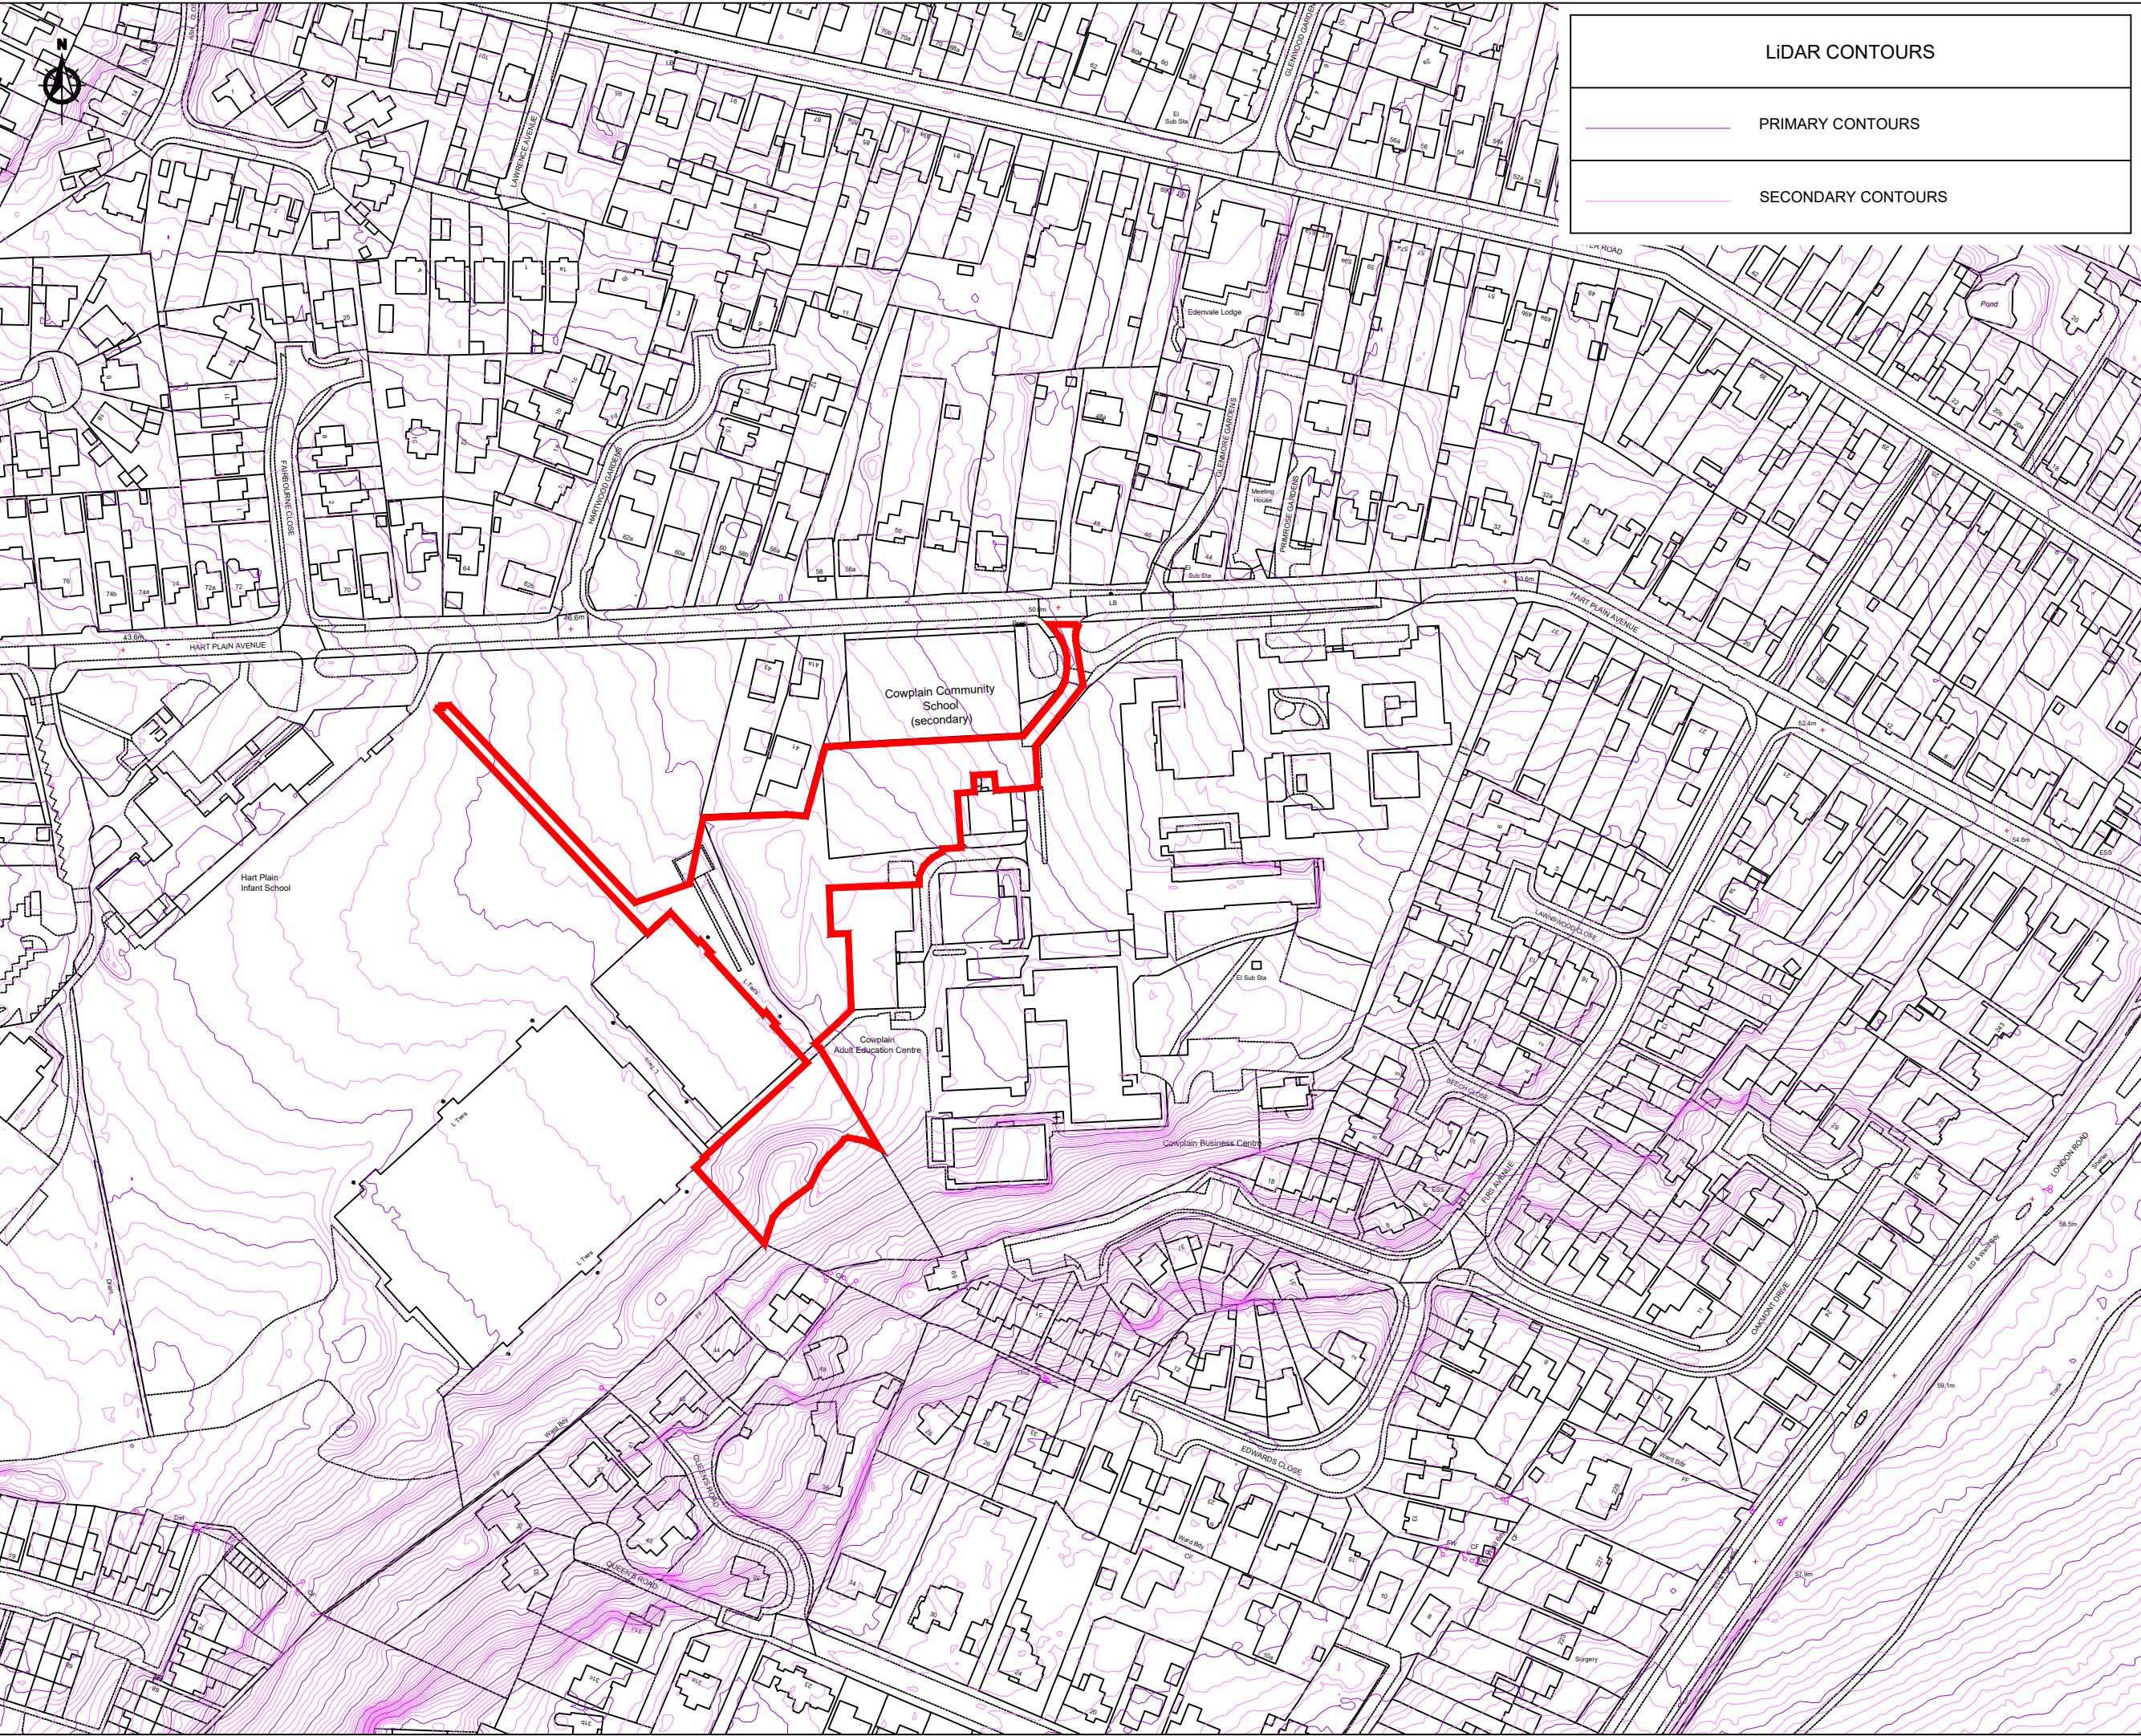

LiDAR CONTOURS

PRIMARY CONTOURS

SECONDARY CONTOURS

NOTES

A3

1. This drawing is to be read in conjunction with all other BP Civils drawings, and with all relevant Architect's and Engineer's drawings and specification. Any discrepancies found are to be reported immediately to the Engineer.
2. BP Civils accepts no responsibility for inaccuracies in data provided by third parties such as topographic surveys or Ordnance Survey mapping.
3. Do not scale, work to figured dimensions only. All dimensions are in millimeters unless noted otherwise and all levels are in metres from the topographic survey datum.
4. Any information given regarding existing underground services is given in good faith after consultation with the relevant authority, however accuracy is not certain. The main contractor is responsible for checking all information on site prior to work commencing and taking due care whilst undertaking the works.
5. All dimensions to be checked on site. All details and dimensions relating to sub-contractors work must be checked and agreed between the sub-contractor or supplier and the general contractor.
6. The electronic information from this drawing can not be guaranteed as dimensionally drawn exact. Figured dimensions must be used for setting out and detailing. BP Civils logos and company information must be removed from copies if information is re-used.
7. Where used, this map is based on or reproduced from Ordnance Survey material with the permission of Ordnance Survey on behalf of the controller of His Majesty's Stationary Office (c) Crown Copyright. Licence number: 100022432. BP Civils accept no liability for any inaccuracies with the data.
8. The client shall ensure all licences, consents and approvals required to implement the works are in place prior to commencing construction.


P1	18/07/25	Revised site boundary
-	24/03/25	Original Issue
Rev.	Date	Amendments



BP CIVILS

Infrastructure Design and Transport Planning Consultants
2 West Barn, Norton Lane, Chichester, West Sussex PO20 3AF
Tel: 01243 210418
www.bpcivils.co.uk enquiries@bpcivils.co.uk

Drawing Status	PLANNING NOT FOR CONSTRUCTION		
Client	The Cowplain School		
Project	The Cowplain School, Hart Plain Avenue, W'looville PO8 8RY		
Drawing Title	LiDAR Contours		
Scale at A3	Date	Drawn By	Checked By
1:2000	Mar. '25	SPB	MJA
Drawing Code	Drawing No.		Rev.
000-BPC-WD-ZZ-D-C	PL200		P1

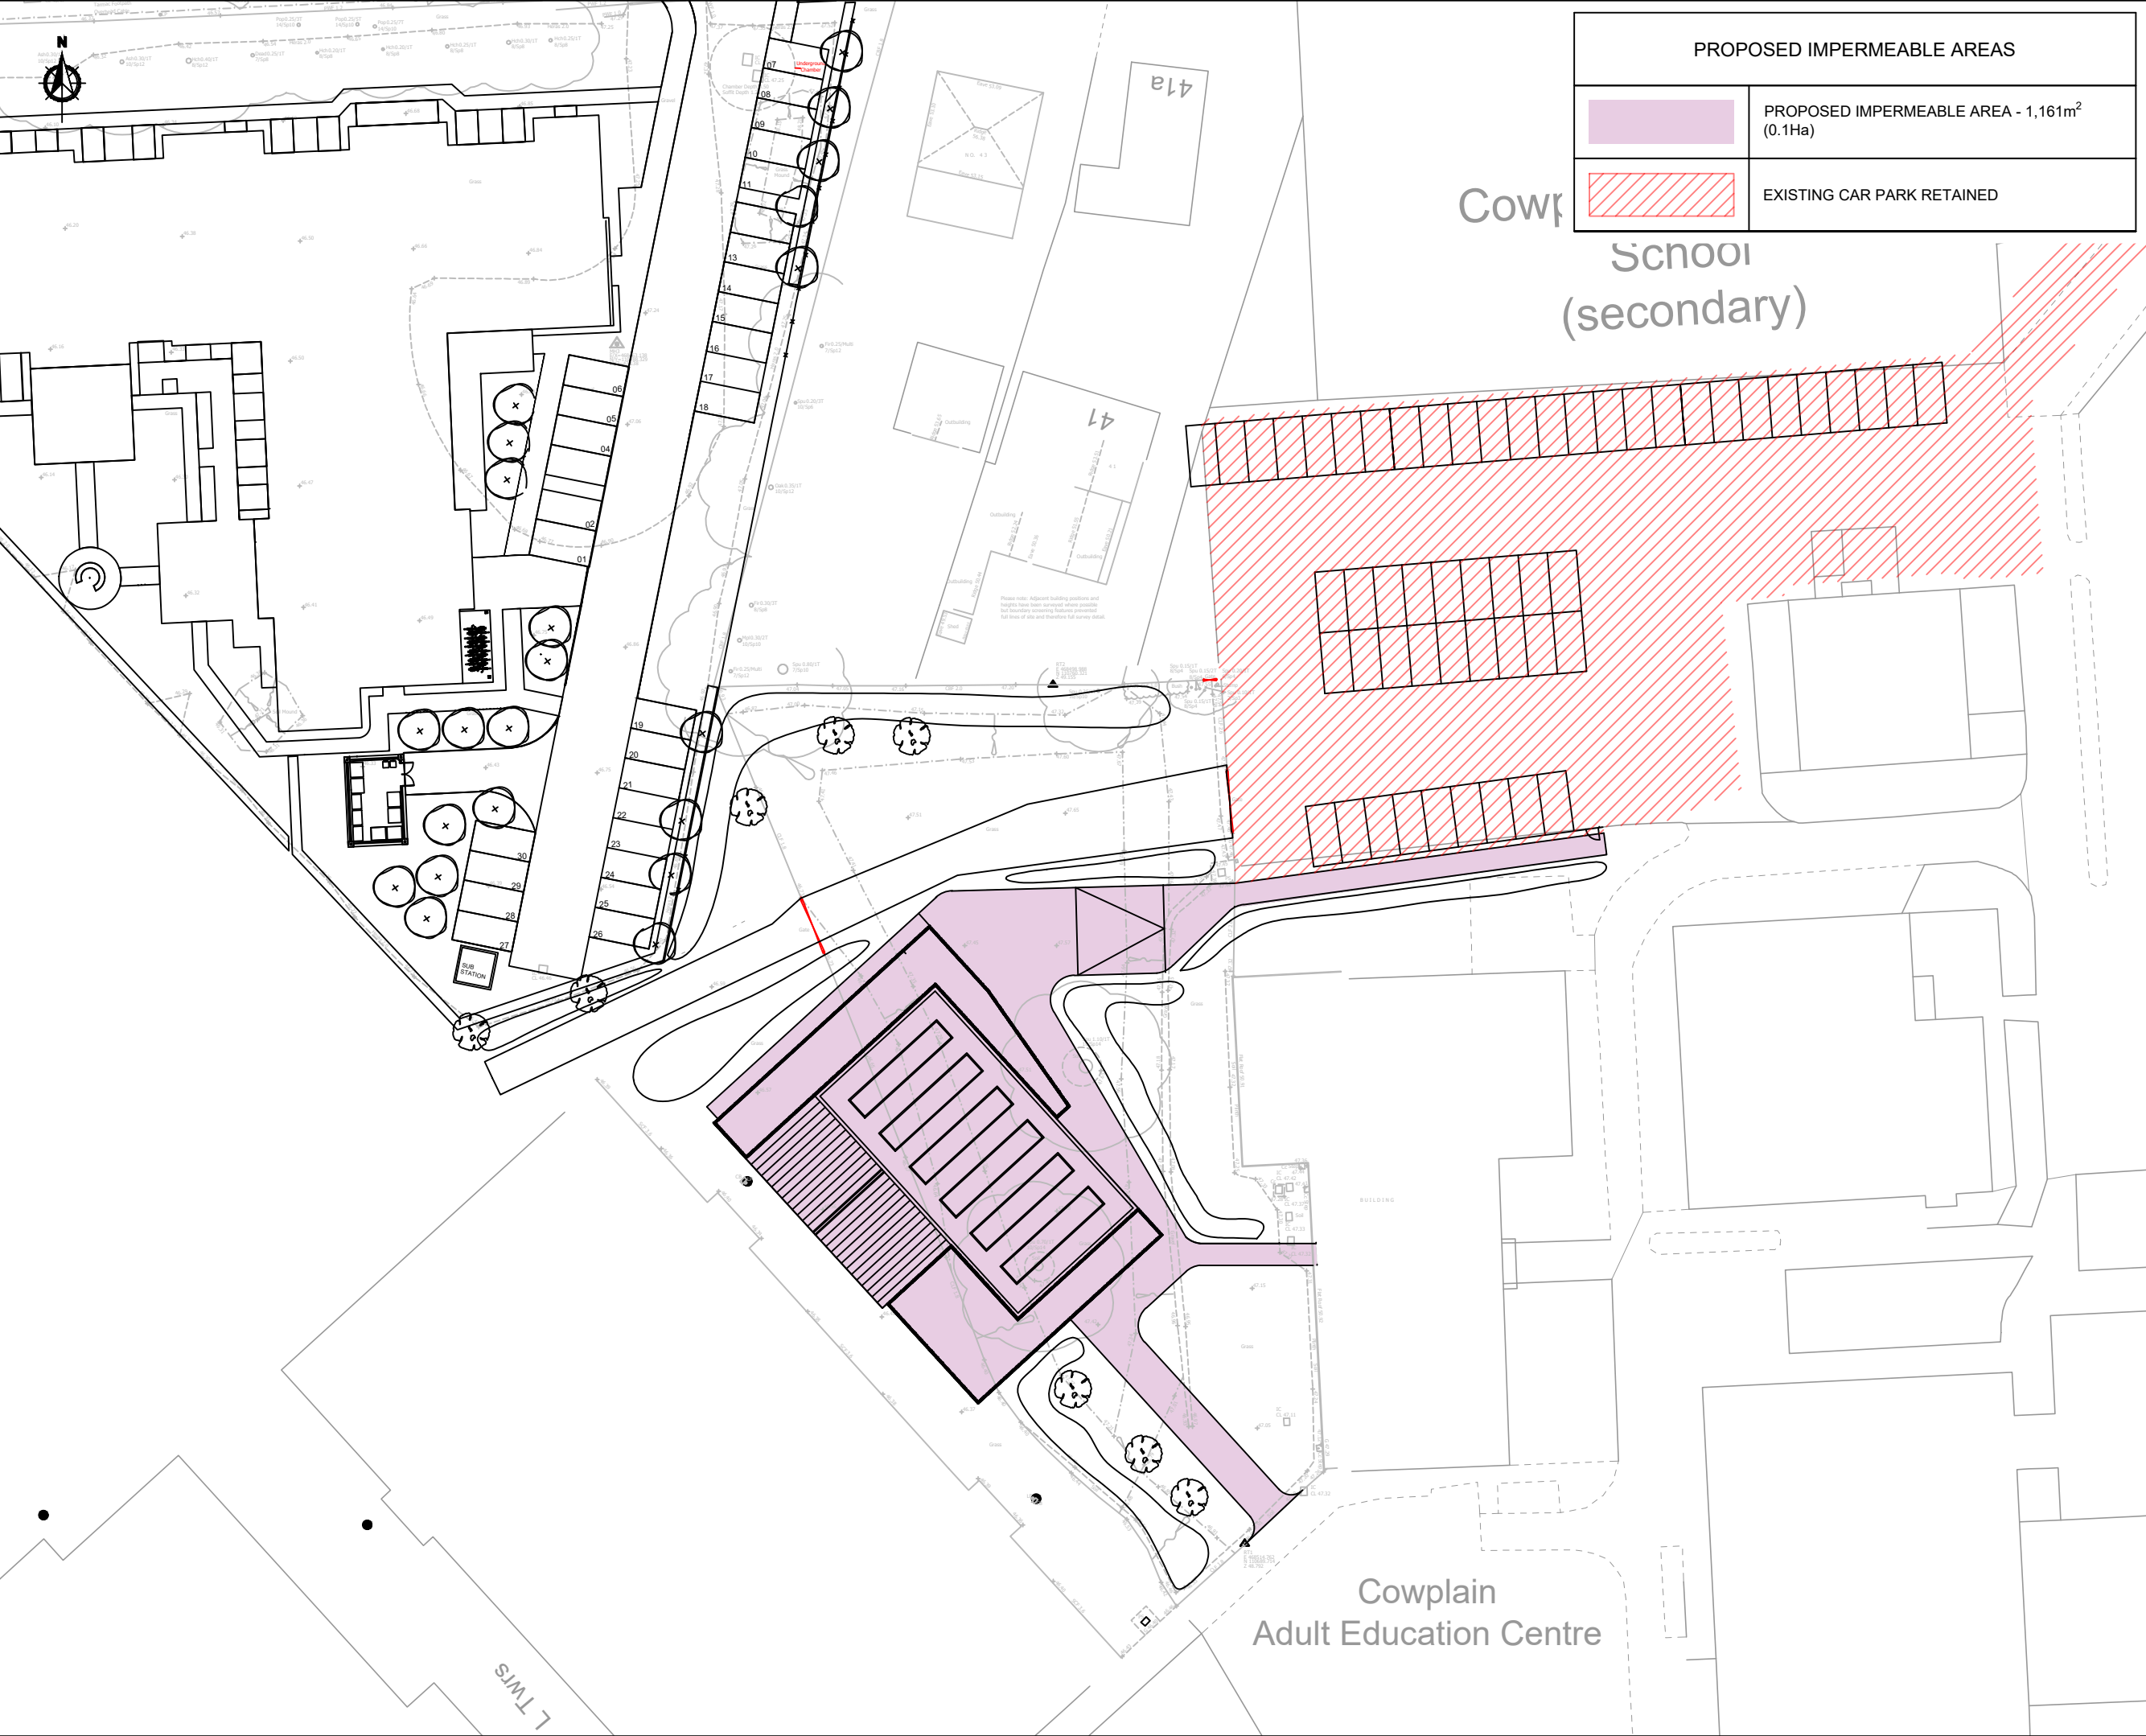

PROPOSED IMPERMEABLE AREAS	
	PROPOSED IMPERMEABLE AREA - 1,161m ² (0.1Ha)
	EXISTING CAR PARK RETAINED

NOTES

1. This drawing is to be read in conjunction with all other BP Civils drawings, and with all relevant Architect's and Engineer's drawings and specification. Any discrepancies found are to be reported immediately to the Engineer.

2. BP Civils accepts no responsibility for inaccuracies in data provided by third parties such as topographic surveys or Ordnance Survey mapping.

3. Do not scale, work to figured dimensions only. All dimensions are in millimeters unless noted otherwise and all levels are in metres from the topographic survey datum.

4. Any information given regarding existing underground services is given in good faith after consultation with the relevant authority, however accuracy is not certain. The main contractor is responsible for checking all information on site prior to work commencing and taking due care whilst undertaking the works.

5. All dimensions to be checked on site. All details and dimensions relating to sub-contractor work must be checked and agreed between the sub-contractor or supplier and the general contractor.

6. The electronic information from this drawing can not be guaranteed as dimensionally drawn exact. Figured dimensions must be used for setting out and detailing. BP Civils logos and company information must be removed from copies if information is re-used.

7. Where used, this map is based on or reproduced from Ordnance Survey material with the permission of Ordnance Survey on behalf of the controller of His Majesty's Stationary Office (c) Crown Copyright. Licence number: 100022432. BP Civils accept no liability for any inaccuracies with the data.

8. The client shall ensure all licences, consents and approvals required to implement the works are in place prior to commencing construction.

P1

-

18/07/25

09/05/25

Site boundary removed

Original Issue

Rev.

Date

Amendments

BP CIVILS

Infrastructure Design and Transport Planning Consultants

2 West Barn, Norton Lane, Chichester, West Sussex PO20 3AF

Tel: 01243 210418

www.bpcivils.co.uk enquiries@bpcivils.co.uk

Drawing Status

PLANNING

NOT FOR CONSTRUCTION

Client

The Cowplain School

Project

The Cowplain School,

Hart Plain Avenue, W'looville PO8 8RY

Drawing Title

Proposed Impermeable Areas

Scale at A3

Date

Drawn By

Checked By

Project No.

1:500

Mar. '25

SPB

MJA

D2366

Drawing Code


Drawing No.

Rev.

000-BPC-WD-ZZ-D-C

PL300

P1

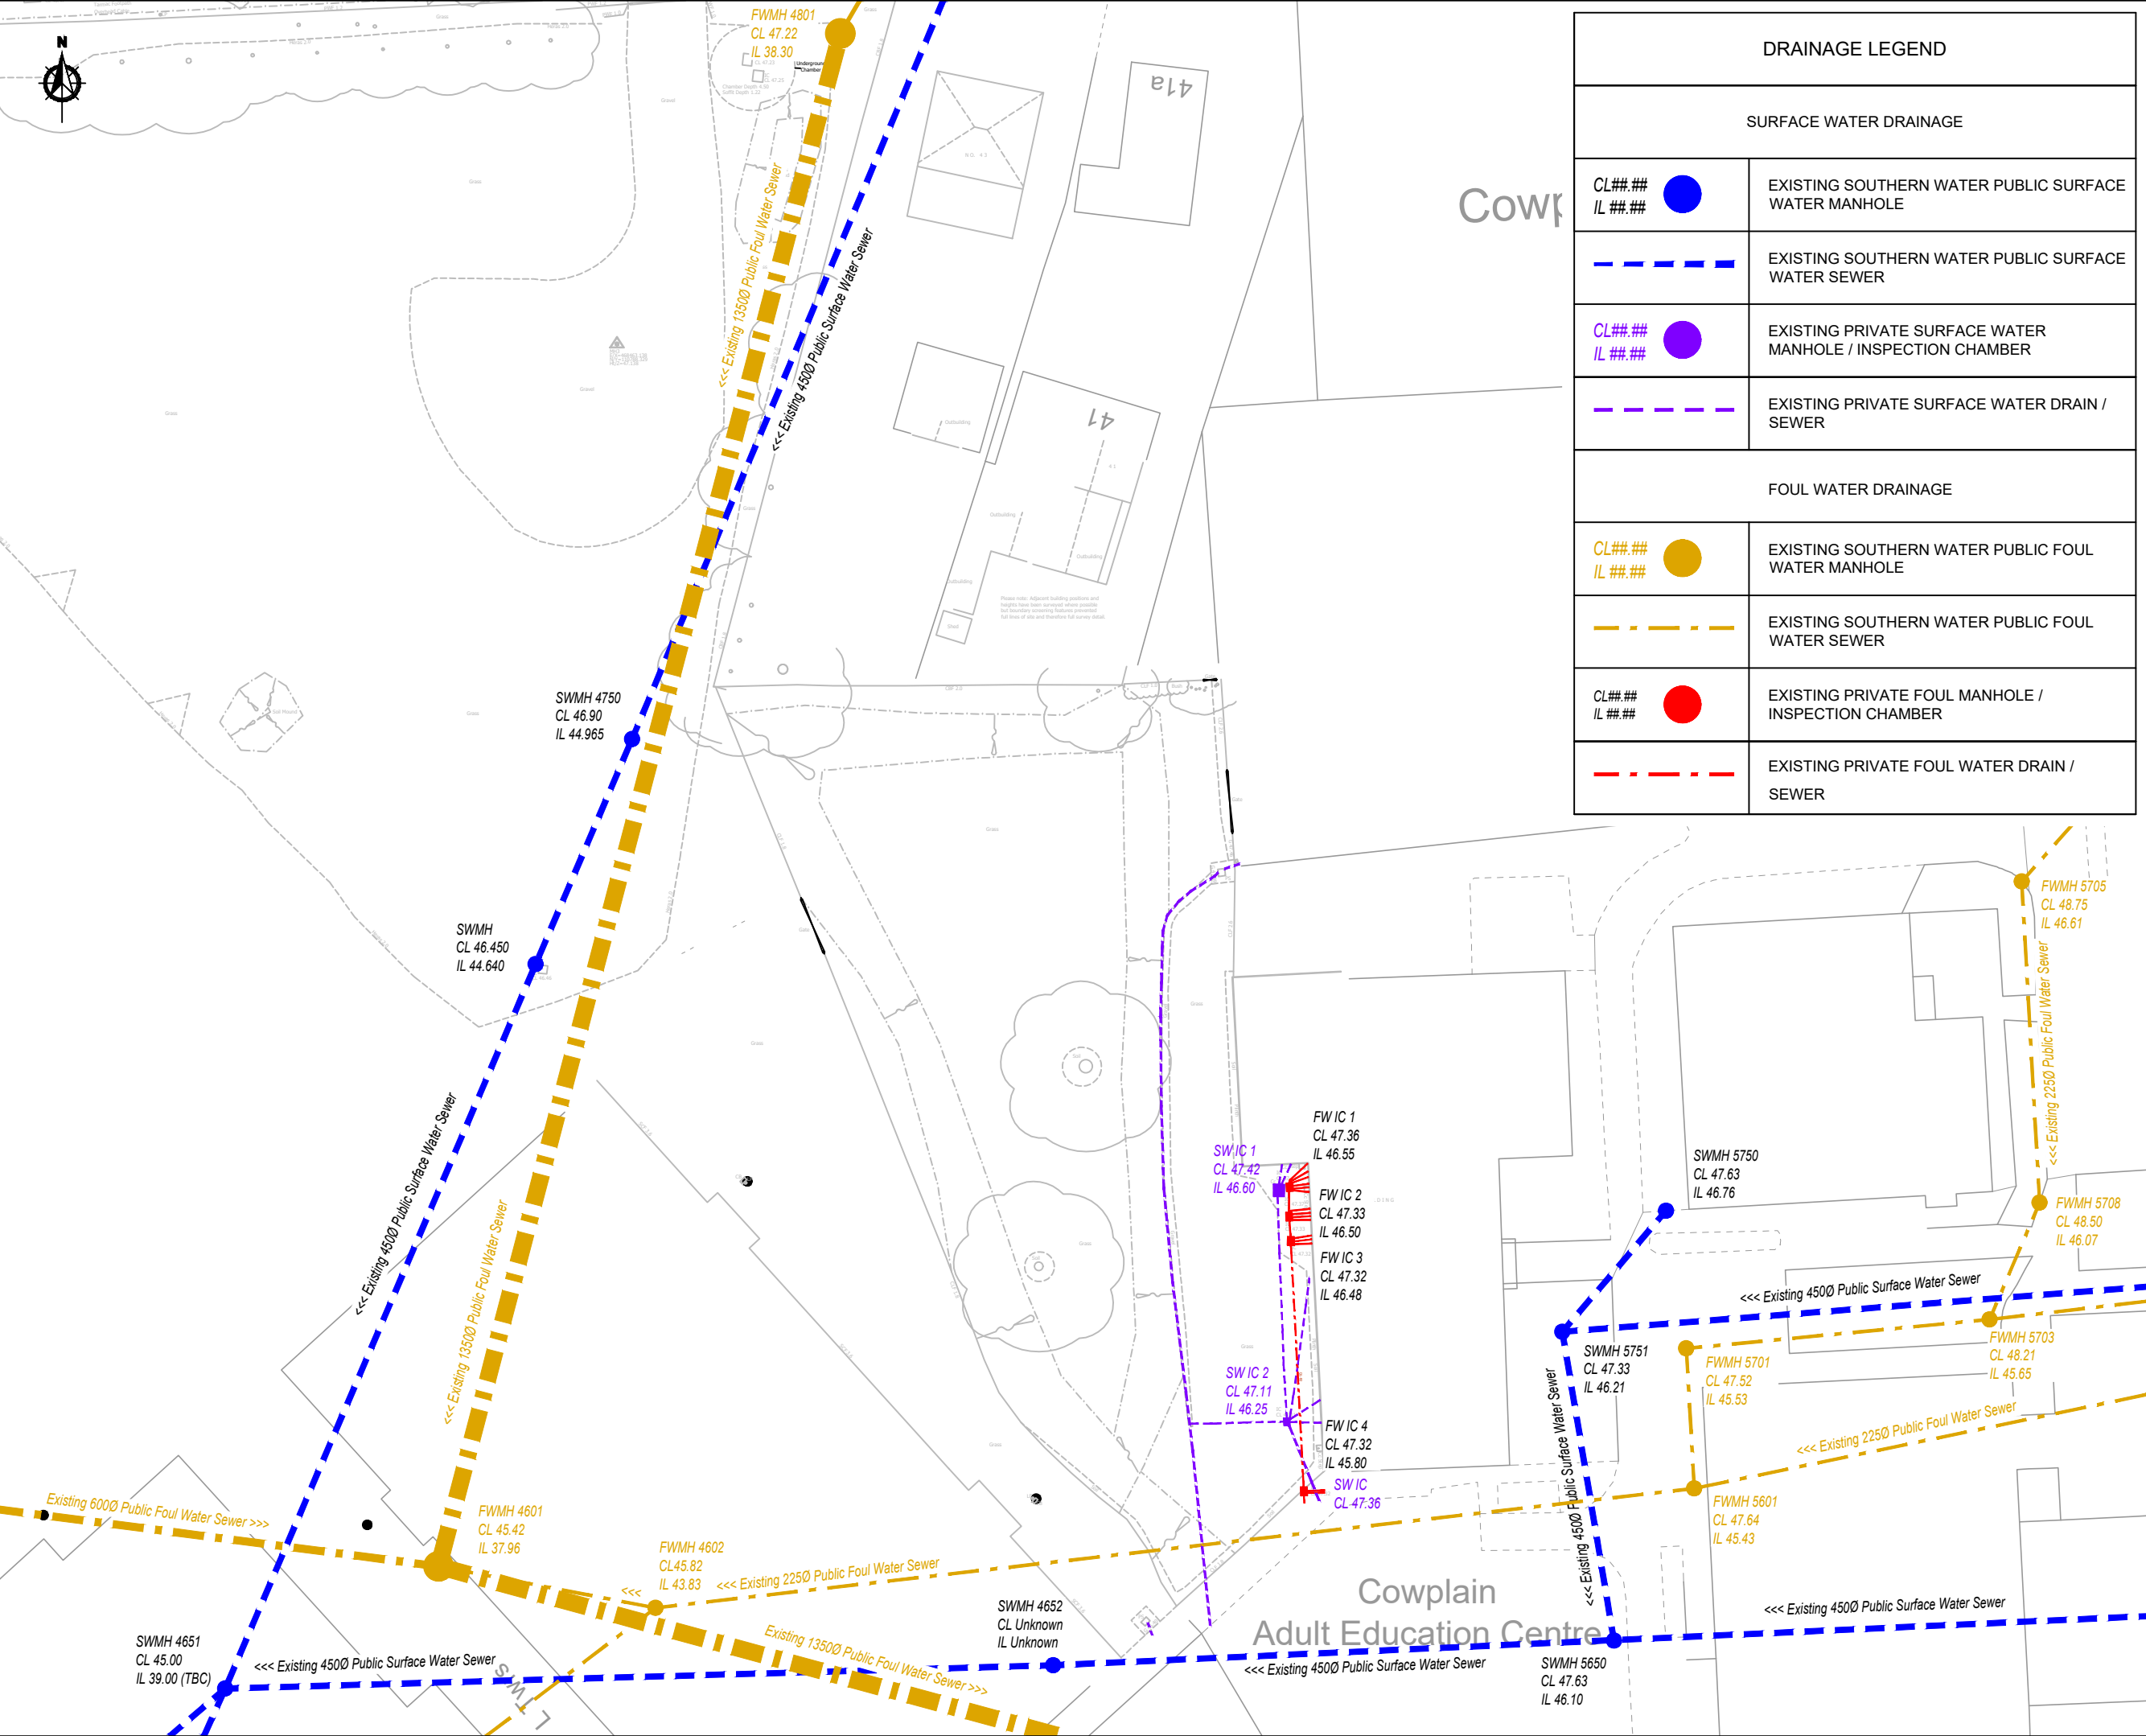

DRAINAGE LEGEND	
SURFACE WATER DRAINAGE	
CL### IL###	EXISTING SOUTHERN WATER PUBLIC SURFACE WATER MANHOLE
	EXISTING SOUTHERN WATER PUBLIC SURFACE WATER SEWER
CL### IL###	EXISTING PRIVATE SURFACE WATER MANHOLE / INSPECTION CHAMBER
	EXISTING PRIVATE SURFACE WATER DRAIN / SEWER
FOUL WATER DRAINAGE	
CL### IL###	EXISTING SOUTHERN WATER PUBLIC FOUL WATER MANHOLE
	EXISTING SOUTHERN WATER PUBLIC FOUL WATER SEWER
CL### IL###	EXISTING PRIVATE FOUL MANHOLE / INSPECTION CHAMBER
	EXISTING PRIVATE FOUL WATER DRAIN / SEWER

NOTES

1. This drawing is to be read in conjunction with all other BP Civils drawings, and with all relevant Architect's and Engineer's drawings and specification. Any discrepancies found are to be reported immediately to the Engineer.

2. BP Civils accepts no responsibility for inaccuracies in data provided by third parties such as topographic surveys or Ordnance Survey mapping.

3. Do not scale, work to figured dimensions only. All dimensions are in millimeters unless noted otherwise and all levels are in metres from the topographic survey datum.

4. Any information given regarding existing underground services is given in good faith after consultation with the relevant authority, however accuracy is not certain. The main contractor is responsible for checking all information on site prior to work commencing and taking due care whilst undertaking the works.

5. All dimensions to be checked on site. All details and dimensions relating to sub-contractors work must be checked and agreed between the sub-contractor or supplier and the general contractor.

6. The electronic information from this drawing can not be guaranteed as dimensionally drawn exact. Figured dimensions must be used for setting out and detailing. BP Civils logos and company information must be removed from copies if information is re-used.

7. Where used, this map is based on or reproduced from Ordnance Survey material with the permission of Ordnance Survey on behalf of the controller of His Majesty's Stationary Office (c) Crown Copyright. Licence number: 100022432. BP Civils accept no liability for any inaccuracies with the data.

8. The client shall ensure all licences, consents and approvals required to implement the works are in place prior to commencing construction.

P1

-

22/05/25

24/03/25

Updated ILs on existing SW sewers

Original Issue

Rev.

Date

Amendments

Infrastructure Design and Transport Planning Consultants

2 West Barn, Norton Lane, Chichester, West Sussex PO20 3AF

Tel: 01243 210418

www.bpcivils.co.uk enquiries@bpcivils.co.uk

Drawing Status

PLANNING

NOT FOR CONSTRUCTION

Client

The Cowplain School

Project

The Cowplain School,
Hart Plain Avenue, W'looville PO8 8RY

Drawing Title

Existing Drainage

Scale at A3

Date

Drawn By

Checked By

Project No.

1:500

Mar. '25

SPB

MJA

D2366

Drawing Code


Drawing No.

Rev.

000-BPC-WD-ZZ-D-C

PL400

P1

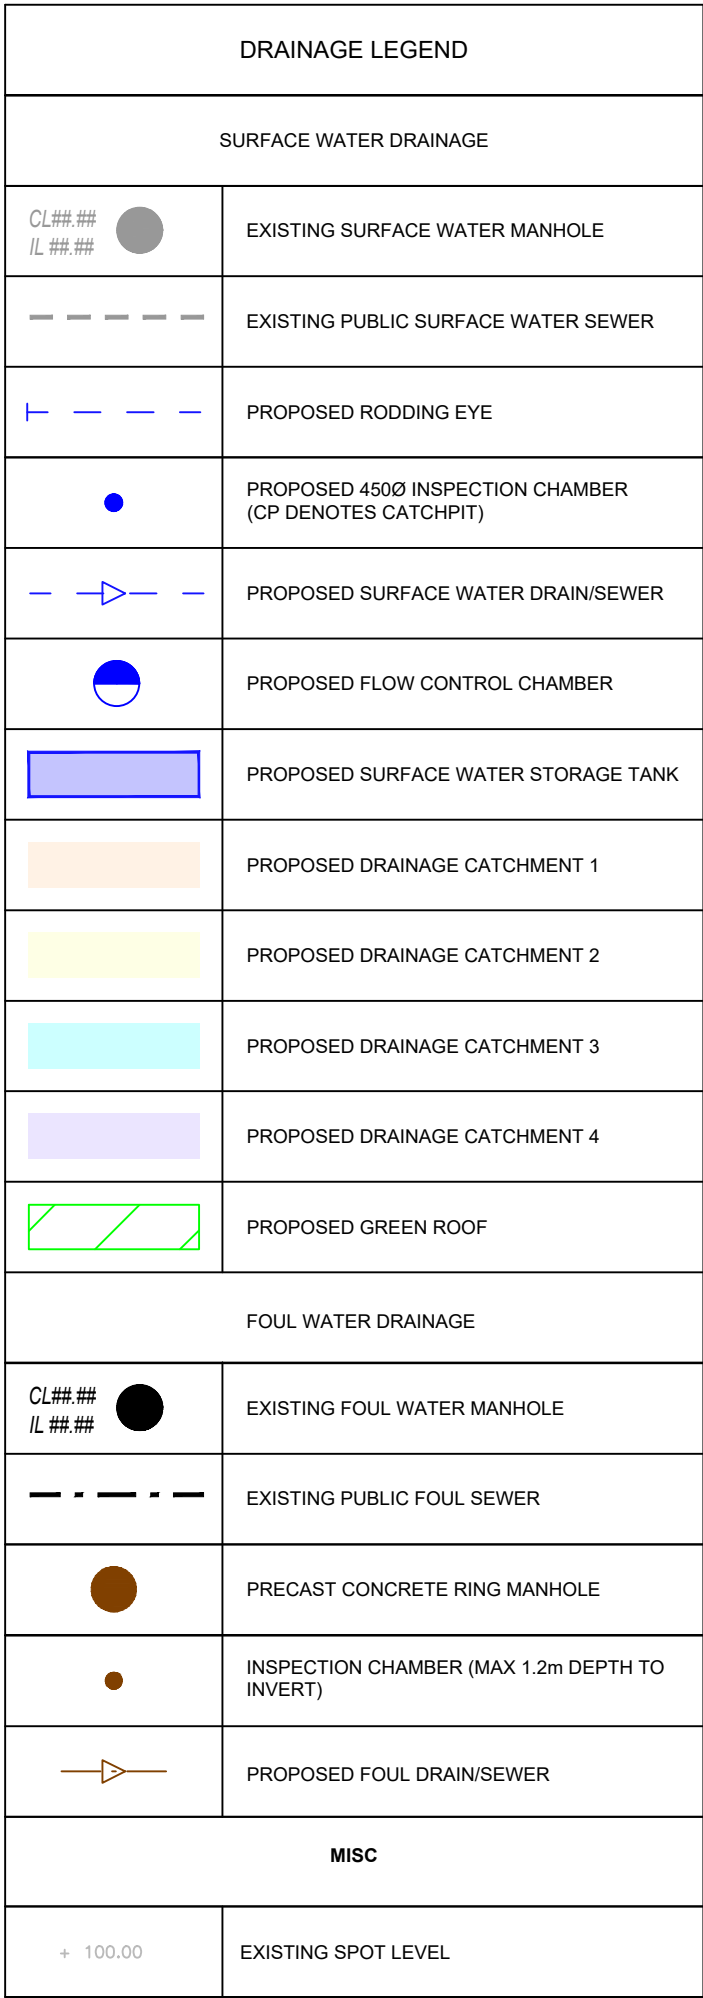


- # NOTES
1. This drawing is to be read in conjunction with all other BP Civils drawings, and with all relevant Architect's and Engineer's drawings and specification. Any discrepancies found are to be reported immediately to the Engineer.
 2. BP Civils accepts no responsibility for inaccuracies in data provided by third parties such as topographic surveys or Ordnance Survey mapping.
 3. Do not scale, work to figured dimensions only. All dimensions are in millimeters unless noted otherwise and all levels are in metres from the topographic survey datum.
 4. Any information given regarding existing underground services is given in good faith after consultation with the relevant authority, however accuracy is not certain. The main contractor is responsible for checking all information on site prior to work commencing and taking due care whilst undertaking the works.
 5. All dimensions to be checked on site. All details and dimensions relating to sub-contractors work must be checked and agreed between the sub-contractor or supplier and the general contractor.
 6. The electronic information from this drawing can not be guaranteed as dimensionally drawn exact. Figured dimensions must be used for setting out and detailing. BP Civils logos and company information must be removed from copies if information is re-used.
 7. Where used, this map is based on or reproduced from Ordnance Survey material with the permission of Ordnance Survey on behalf of the Controller of His Majesty's Stationary Office (c) Crown Copyright. Licence number: 100022432. BP Civils accept no liability for any inaccuracies with the data.
 8. The client shall ensure all licences, consents and approvals required to implement the works are in place prior to commencing construction.

RESIDUAL HAZARDS

<p>In addition to the hazards/risks normally associated with the type of work detailed on this drawing, note the following:</p> <ol style="list-style-type: none"> 1. Working on an active / live educational facility. Contractor to ensure appropriate exclusion zones are implemented to protect public. 2. Buried services. Contractor to refer to record drawings and use CAT to locate existing services and undertake necessary precautions and investigation prior to excavating. 3. Working in live sewers. Contractor to ensure operatives are familiar and competent with the dangers of working in live sewers. 4. Excavations close to existing structures. Contractor to prepare method statement to ensure stability of existing structure. <p>It is assumed that all works will be carried out by a competent contractor working, where appropriate, to an approved risk assessment and method statement</p>	
--	--

P-	23/05/25	Original Issue
Rev.	Date	Amendments

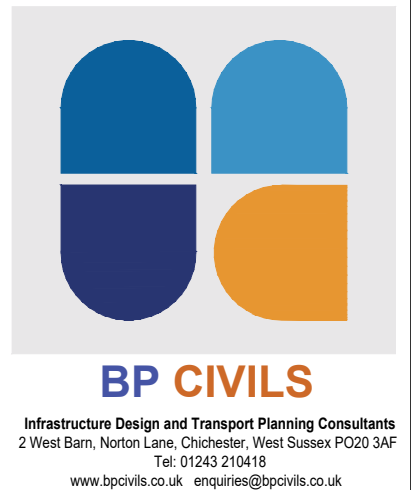

Drawing Status

PLANNING

NOT FOR CONSTRUCTION

Client

The Cowplain School

Project	The Cowplain School, Hart Plain Avenue, W'looville PO8 8RY
---------	---

Drawing Title

Conceptual Drainage Strategy

Scale at A3 1:500	Date Mar. '25	Drawn By SPB	Checked By MJA	Project No. D2366
Drawing Code 000-BPC-WD-ZZ-D-C			Drawing No. PL500	Rev. P-