

GENERAL NOTES





Dimensions to be checked on site before commencing work. Any discrepancies shall be reported to the architect immediately.

Do not scale from these drawings except for planning purposes. Use figured dimensions only.

ACCOMPANYING DOCUMENTATION

All details shown on Helyer Davies Architects drawings are to be read in conjunction with the project specification and other consultants drawings and details.

REFERENCE PLAN

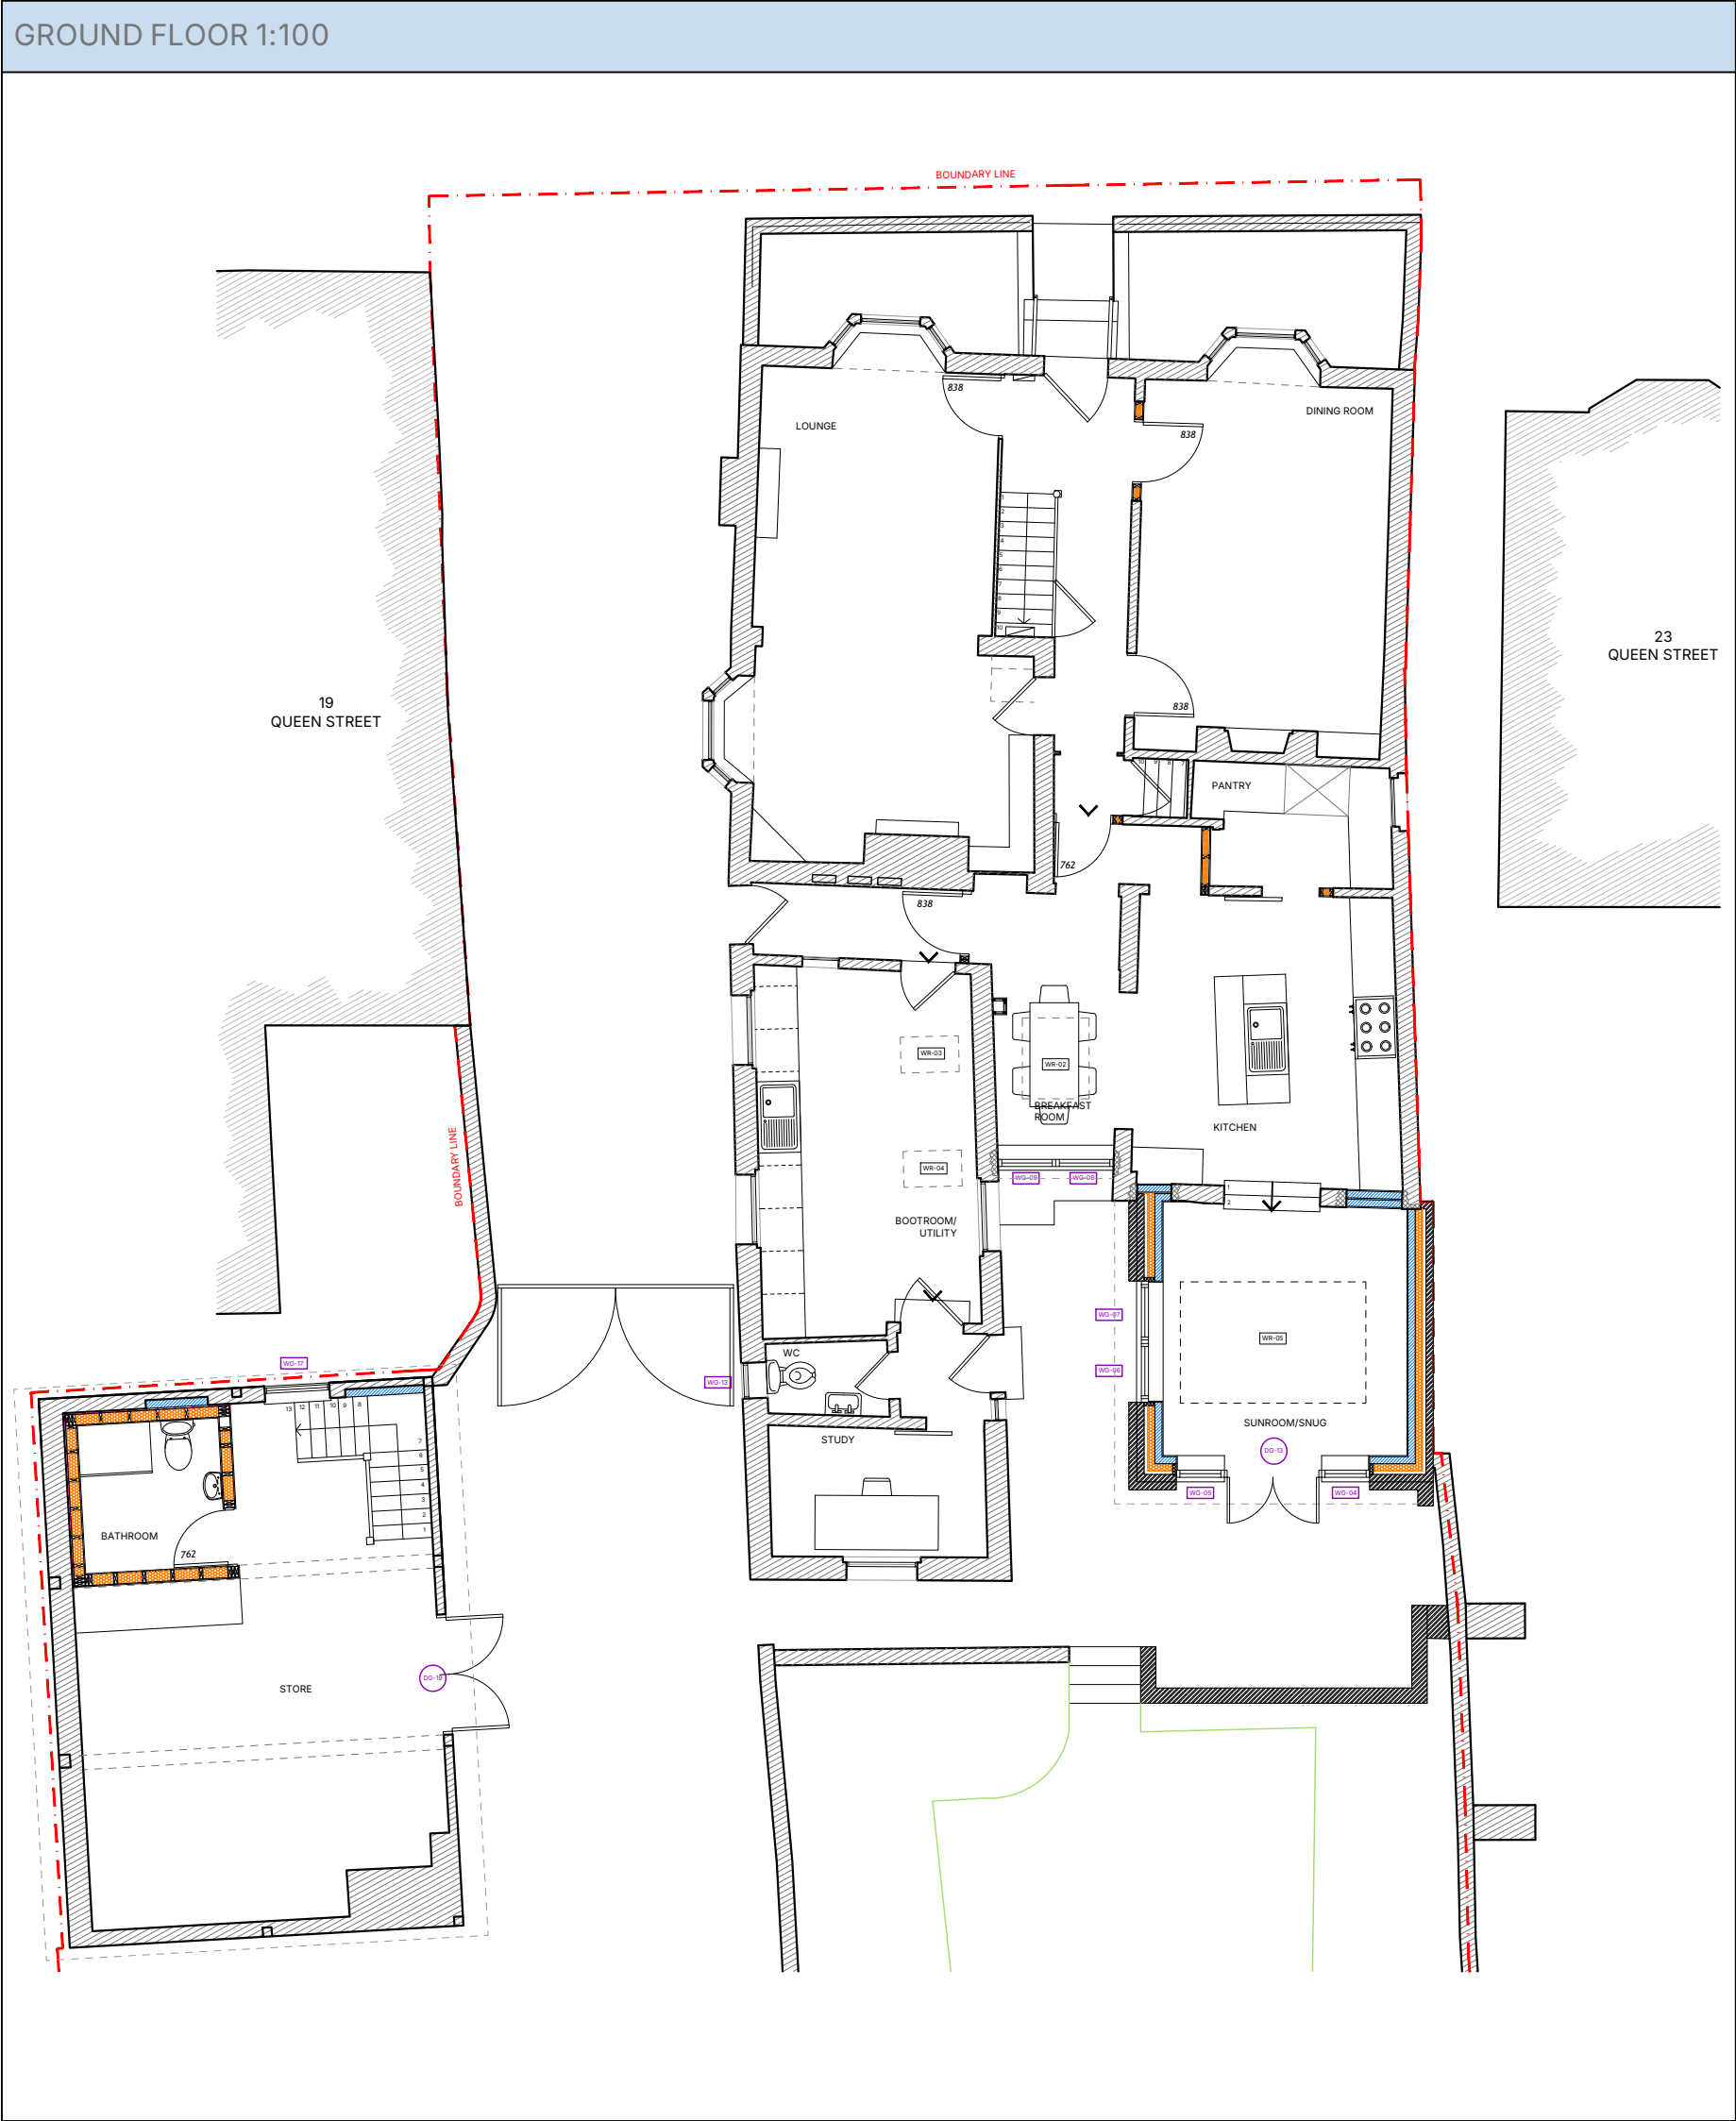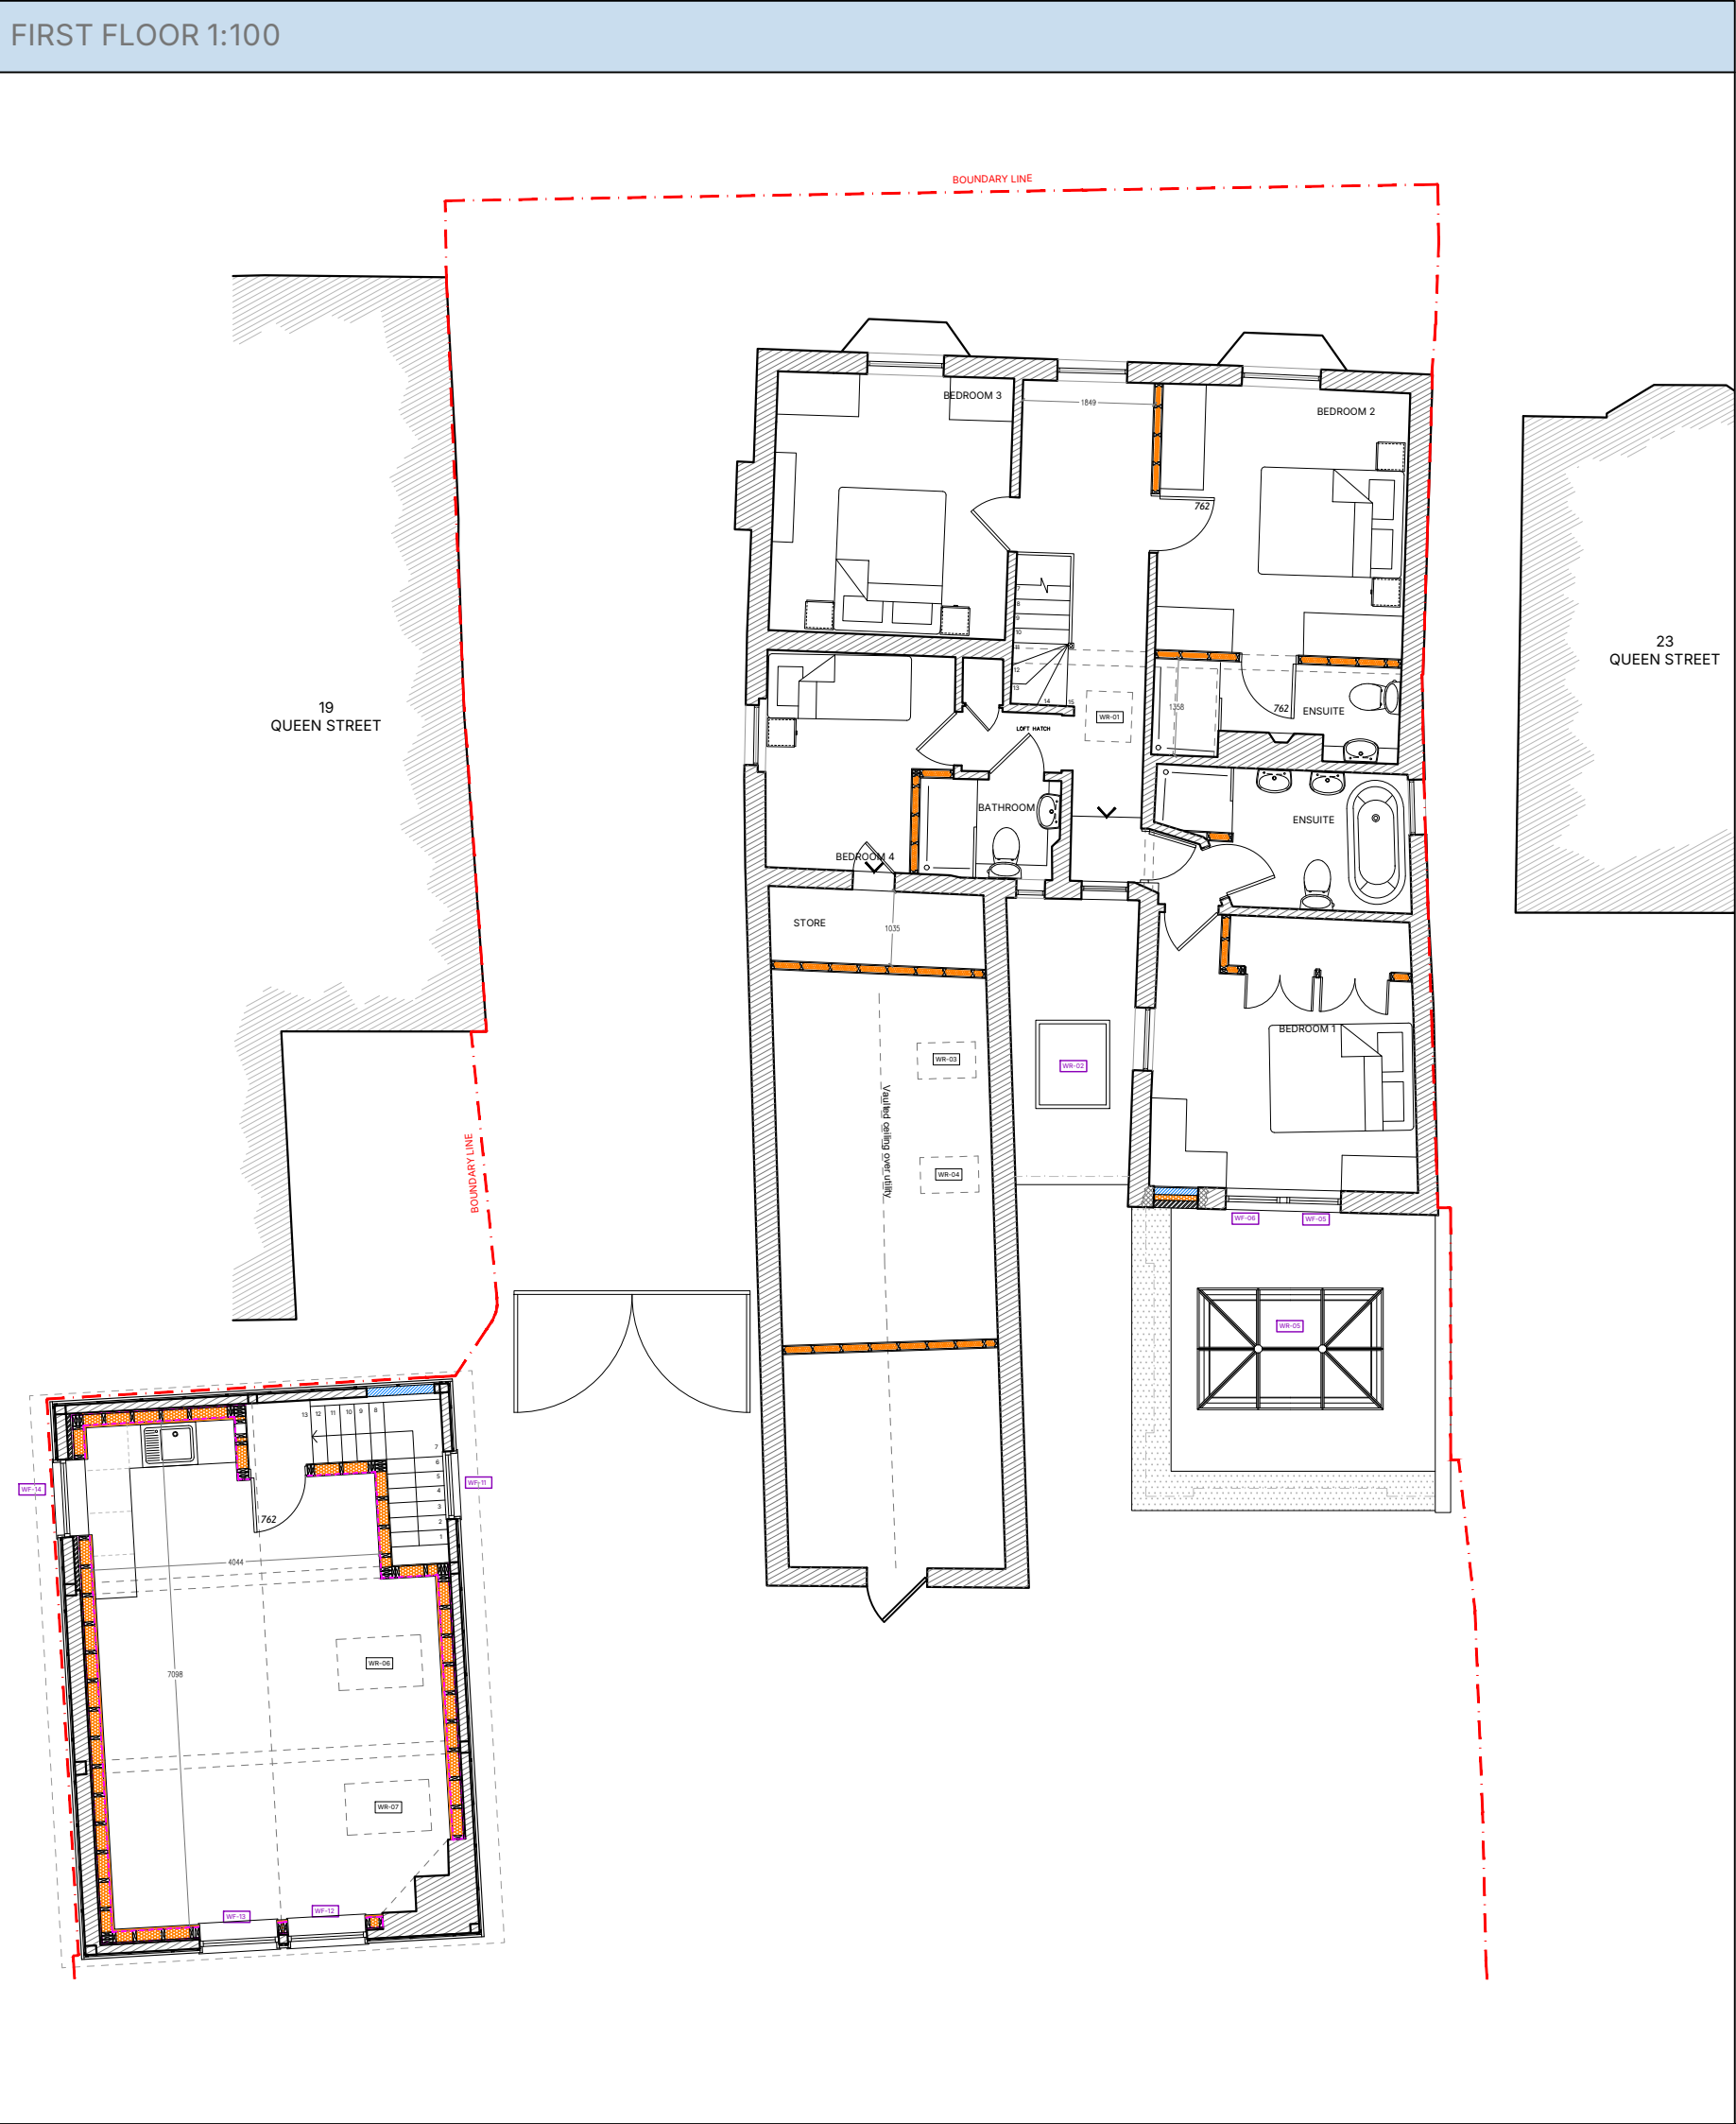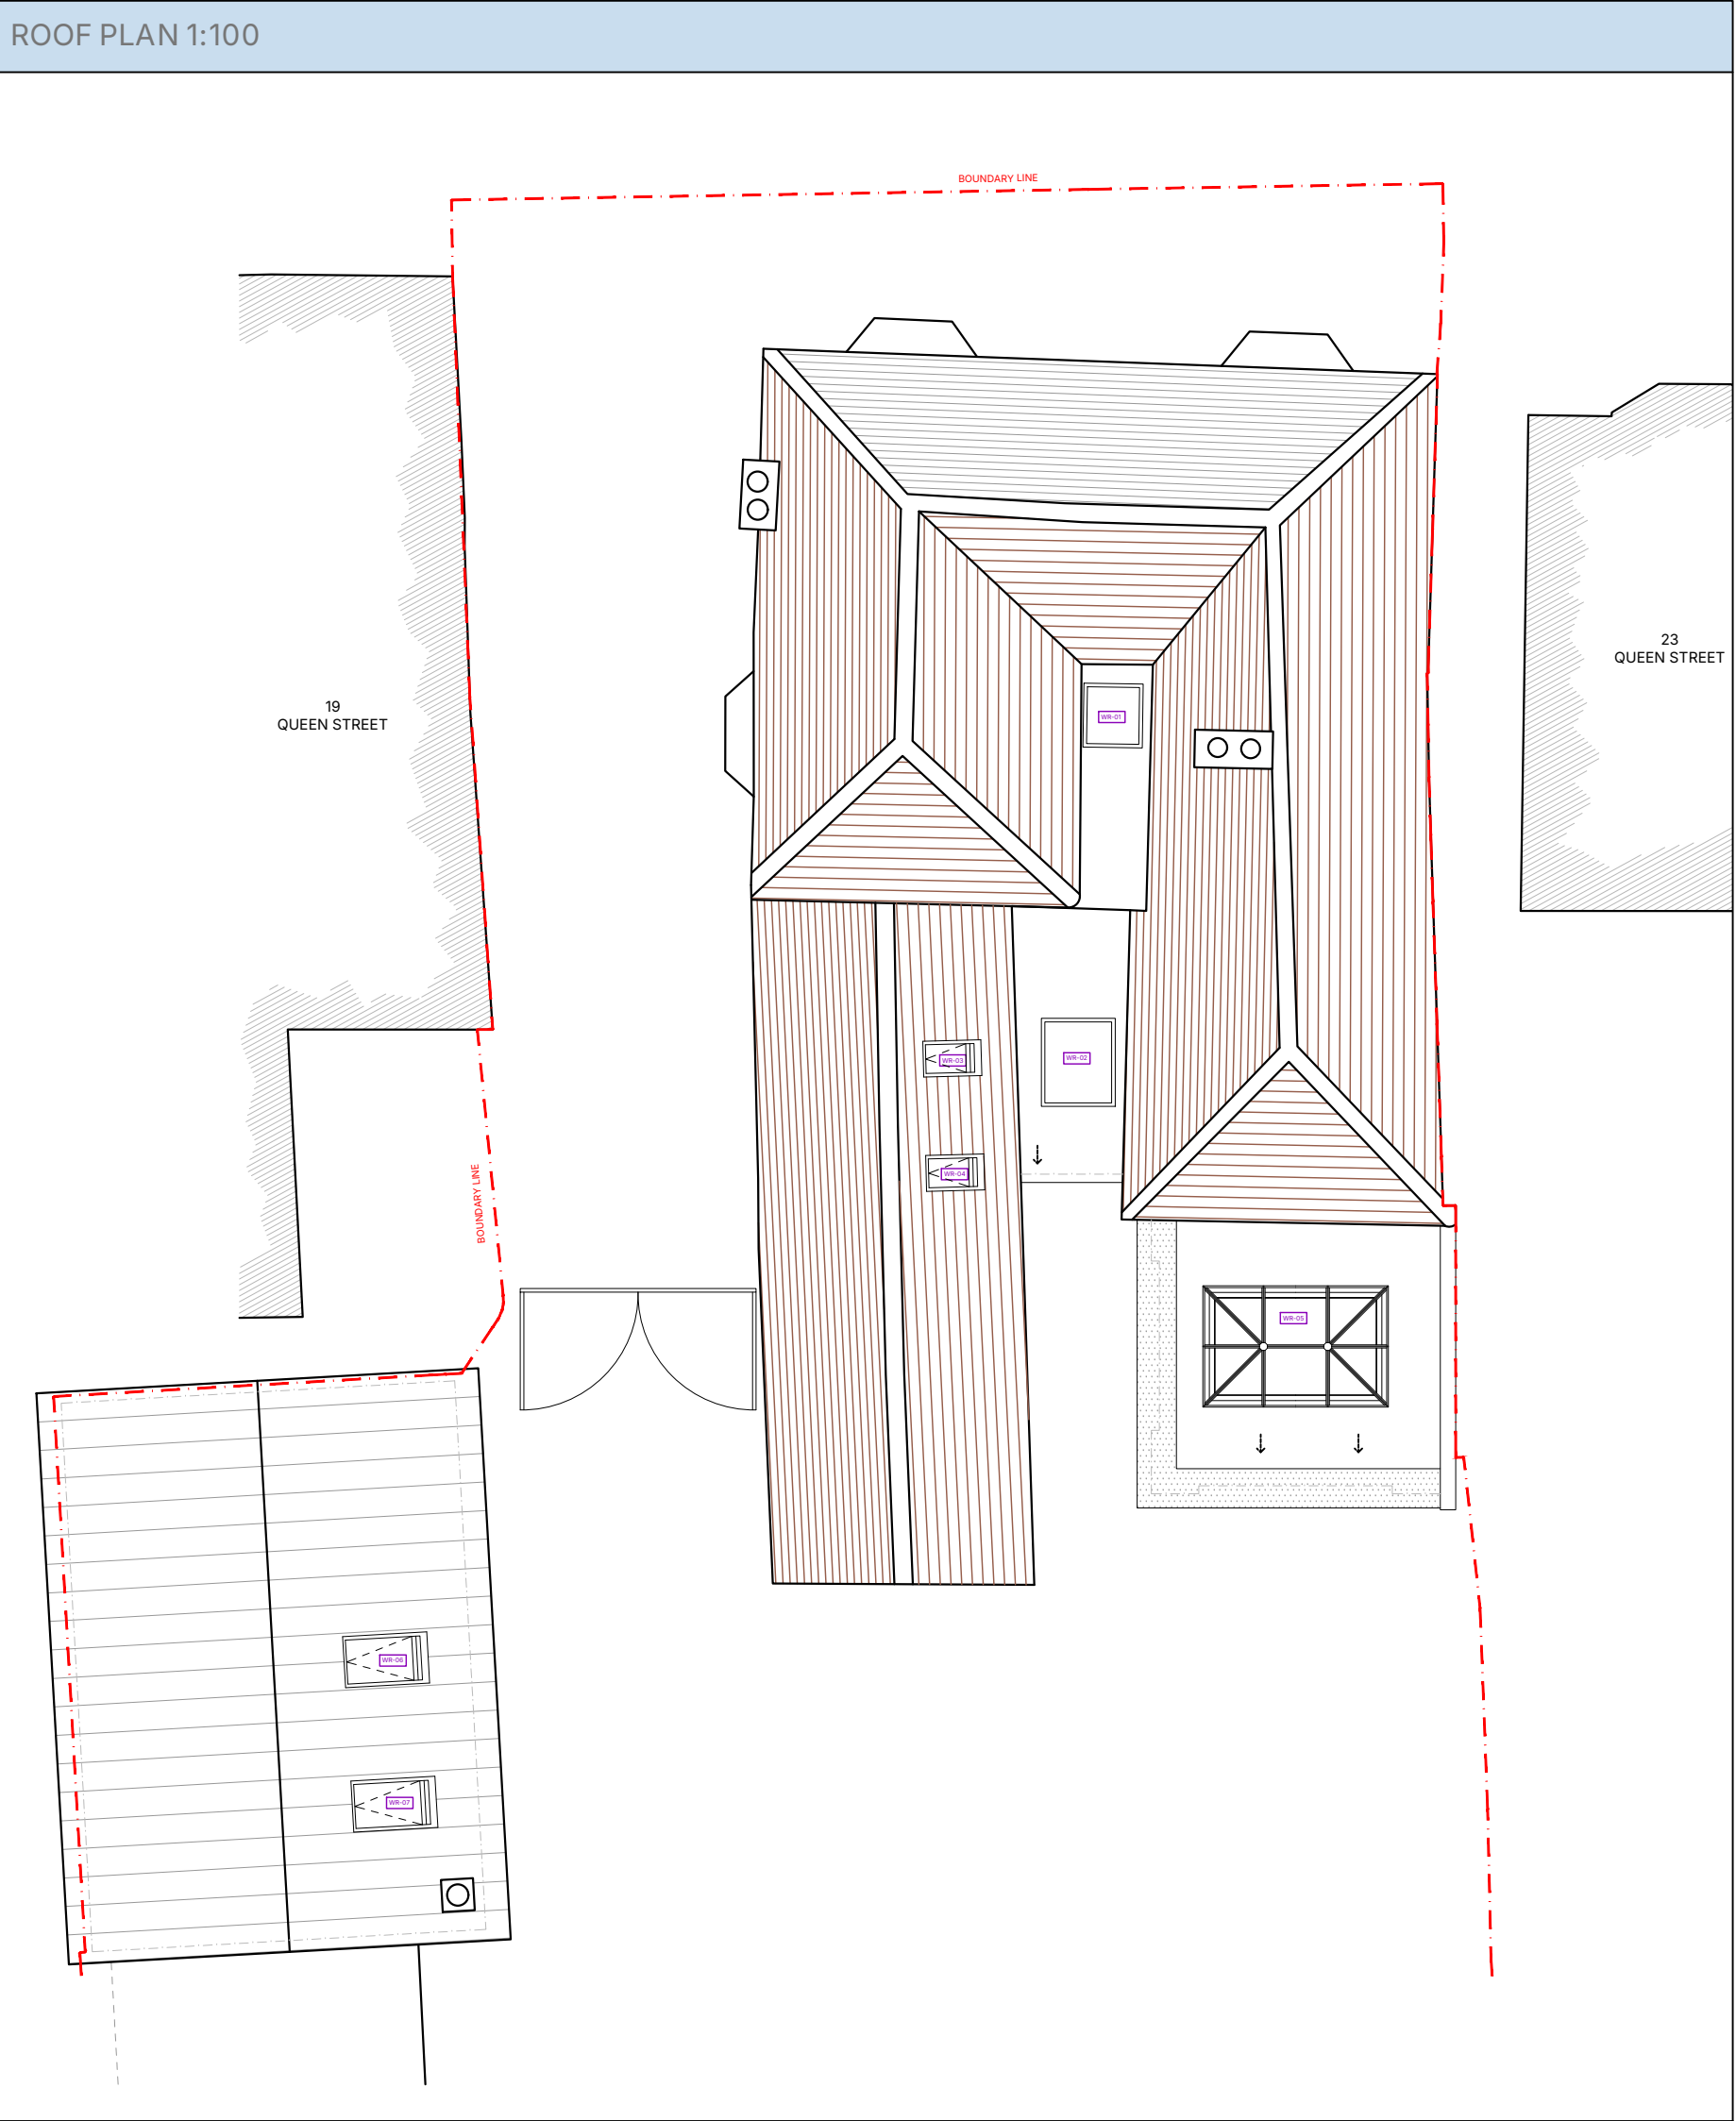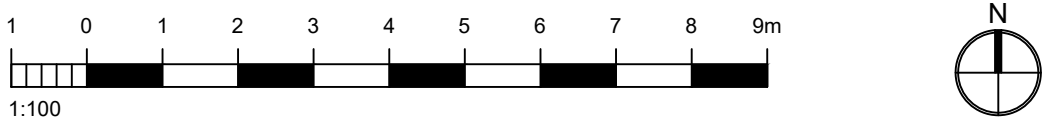

REV	DATE	AMENDMENT	DRAWN

H Helyer Davies Architects

www.hdarchitects.co.uk
mail@hdarchitects.co.uk
01243 370 715

Unit 1 The Old Flour Mill . Queen St
Emsworth . PO10 7BT

PROJECT

THE CROOKED HOUSE, 21 QUEEN STREET
EMSWORTH, HAMPSHIRE, PO10 7BJ

DRAWING
REFERENCE PLAN
.

SCALE
As noted @A1

DATE
Sep-25


DRAWN
PP

DRAWING No.
24130 - 01


REV

TIMBER CASEMENT WINDOWS


1:5 STANDARD SECTION

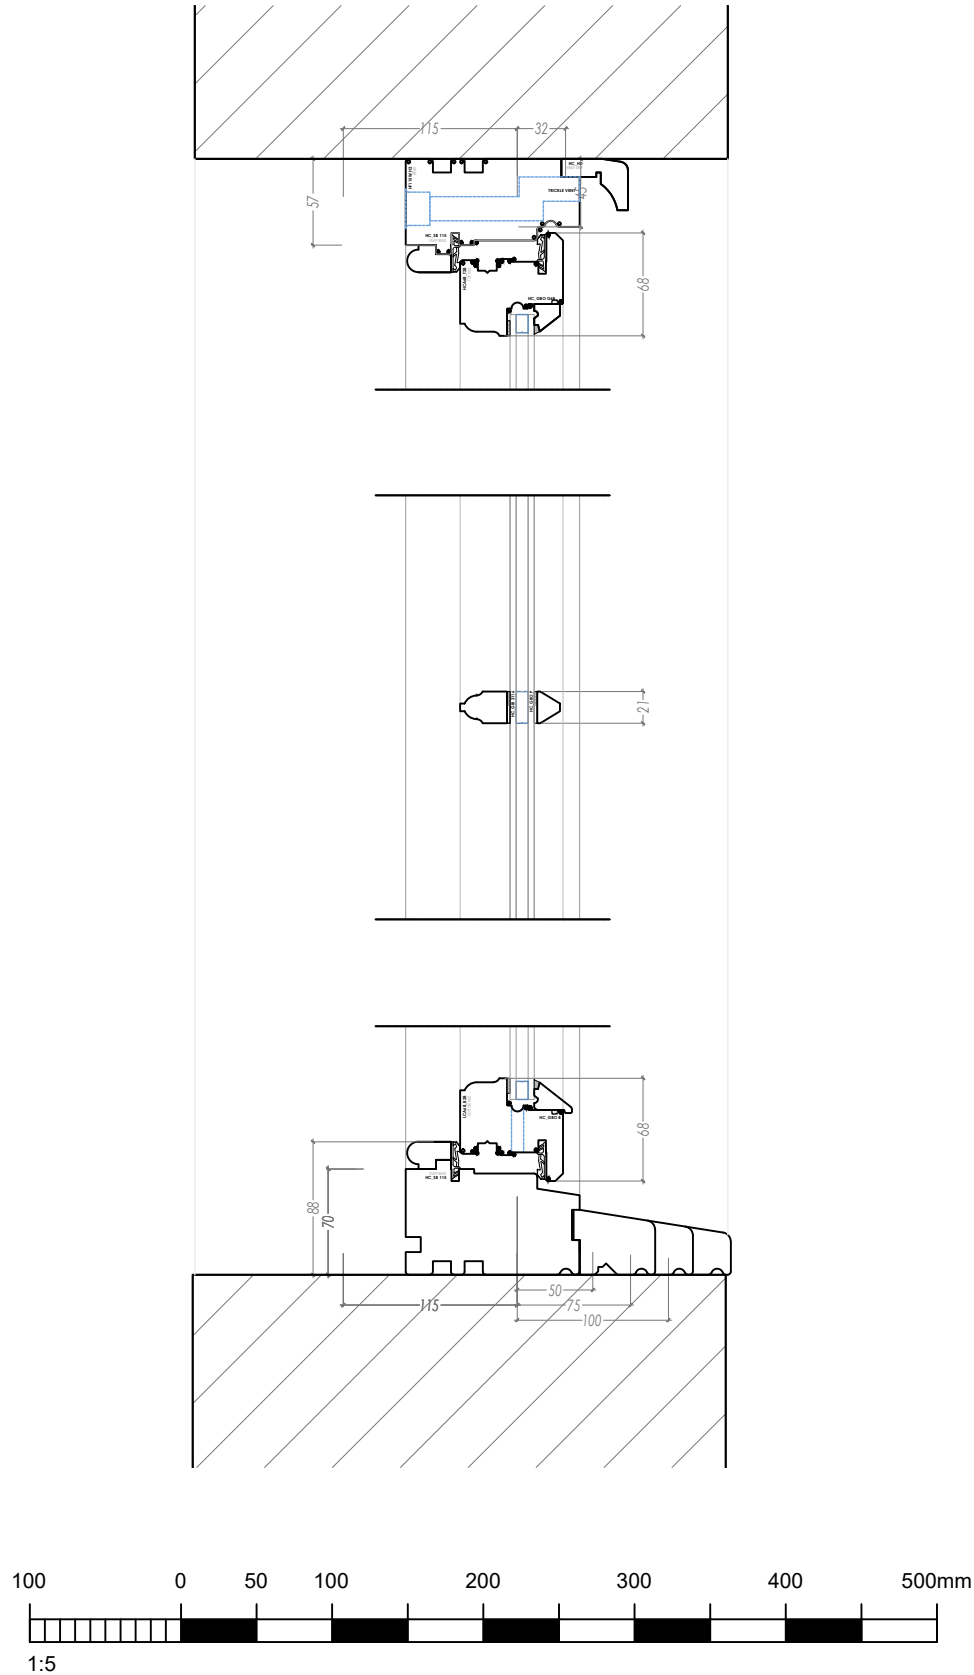


1:1 GLAZING BAR

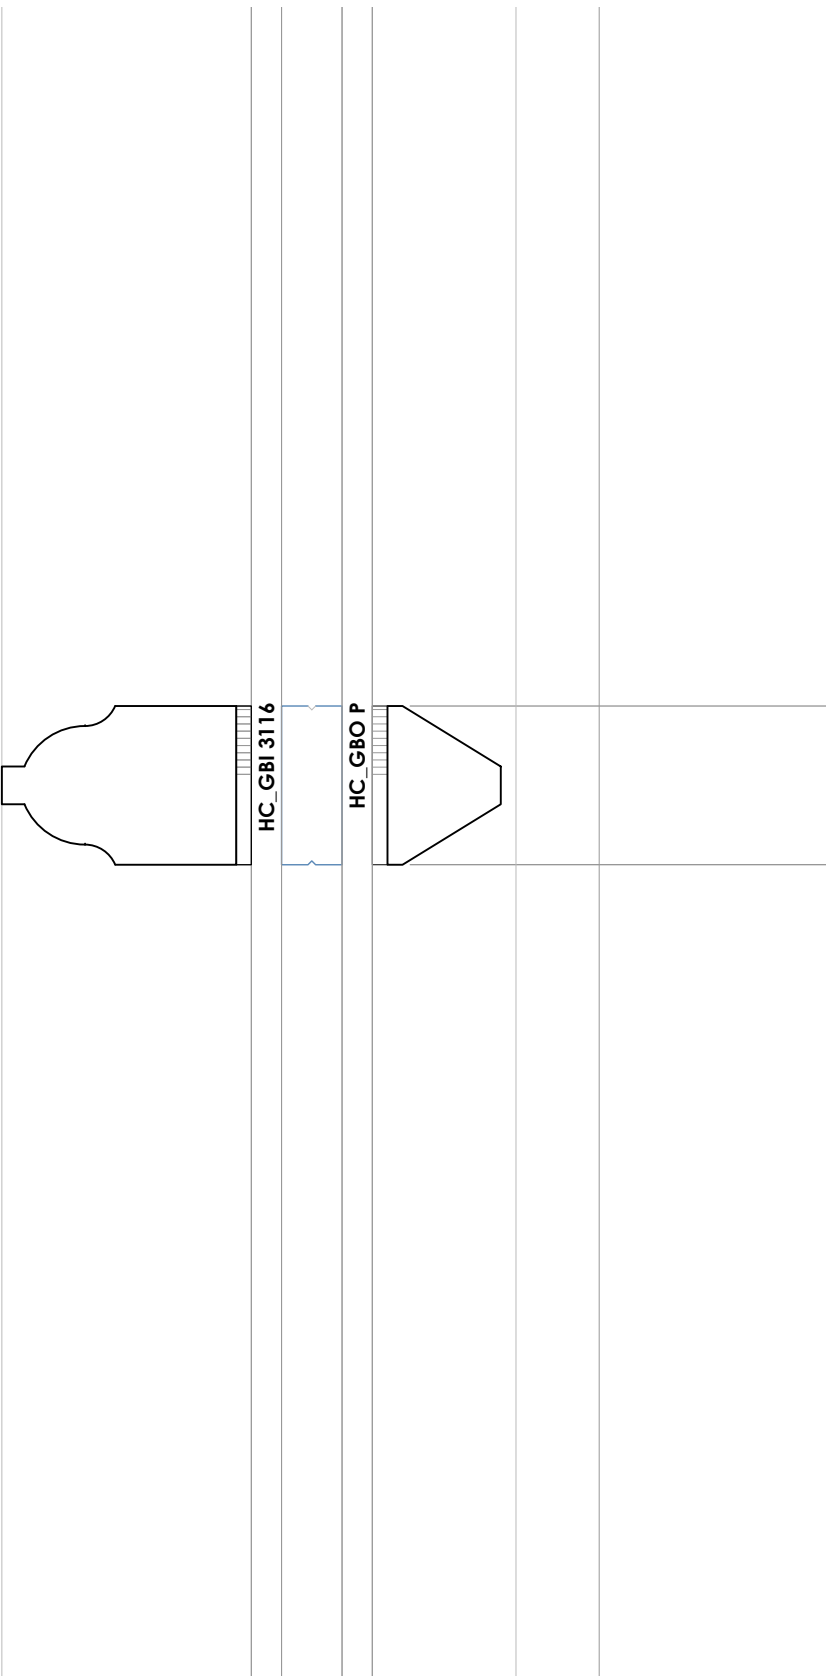


WG-04 - 1:20 ELEVATION & PLAN

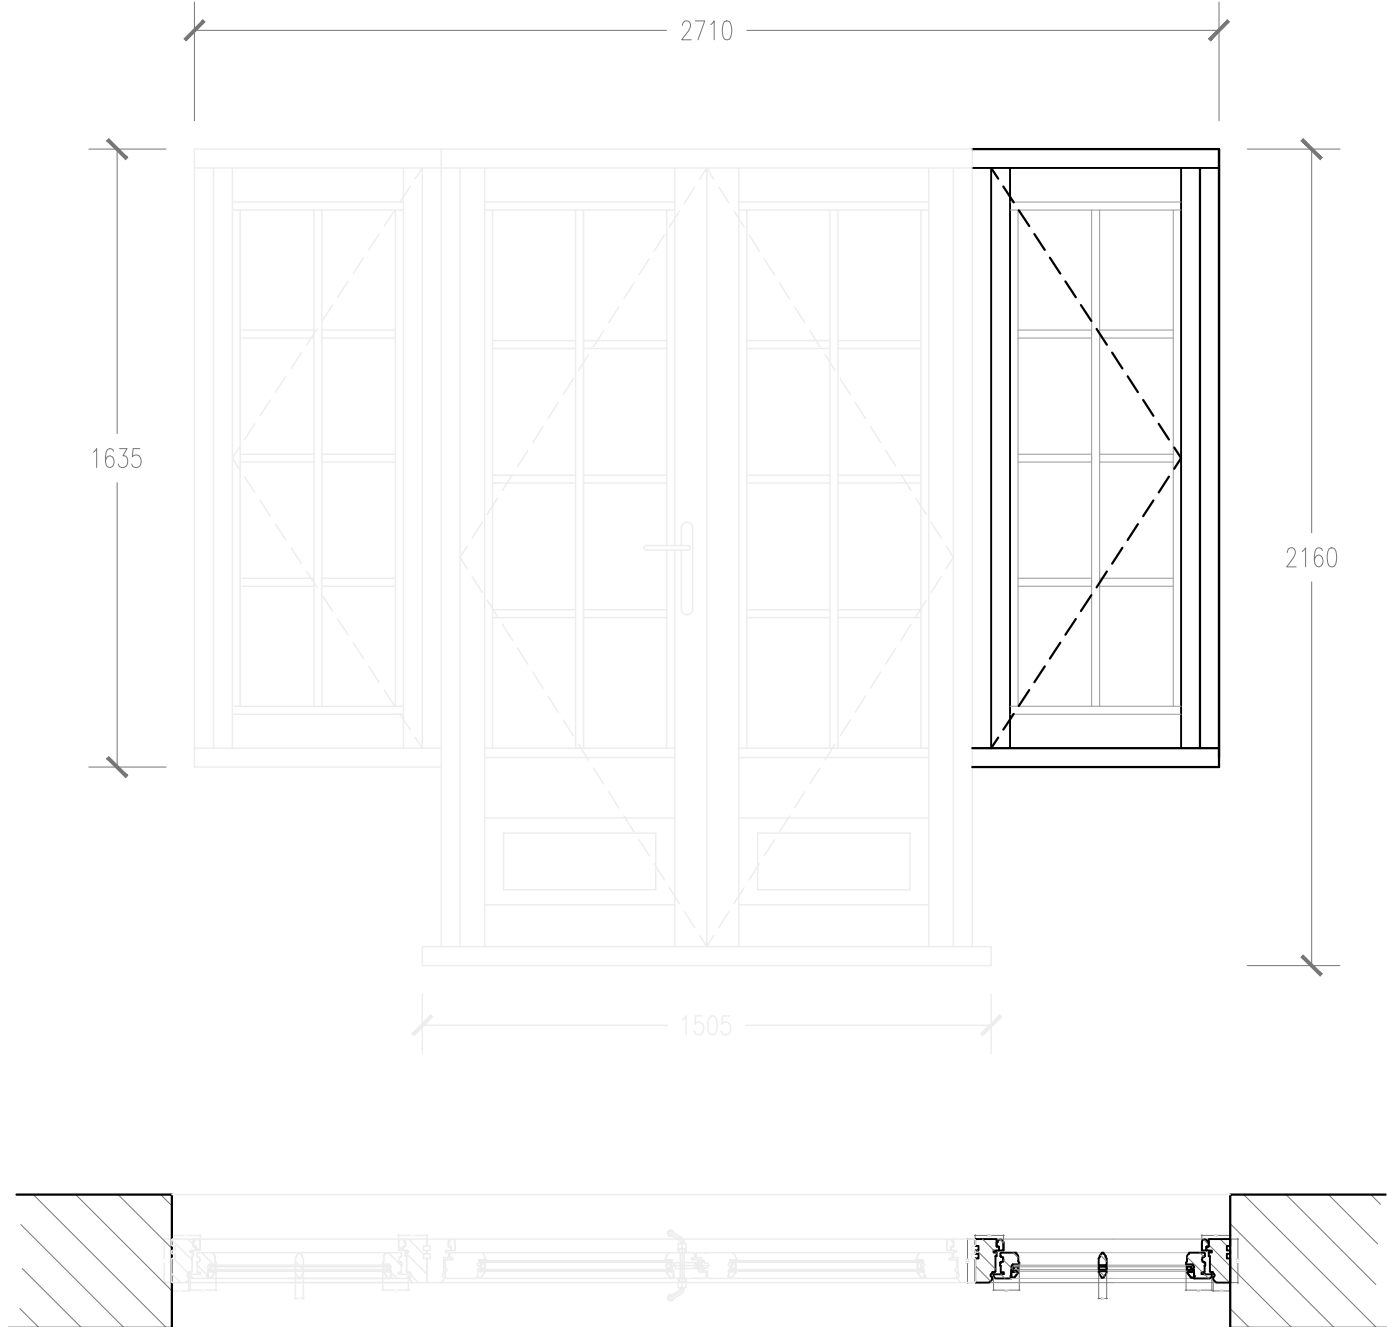


WG-05 - 1:20 ELEVATION & PLAN

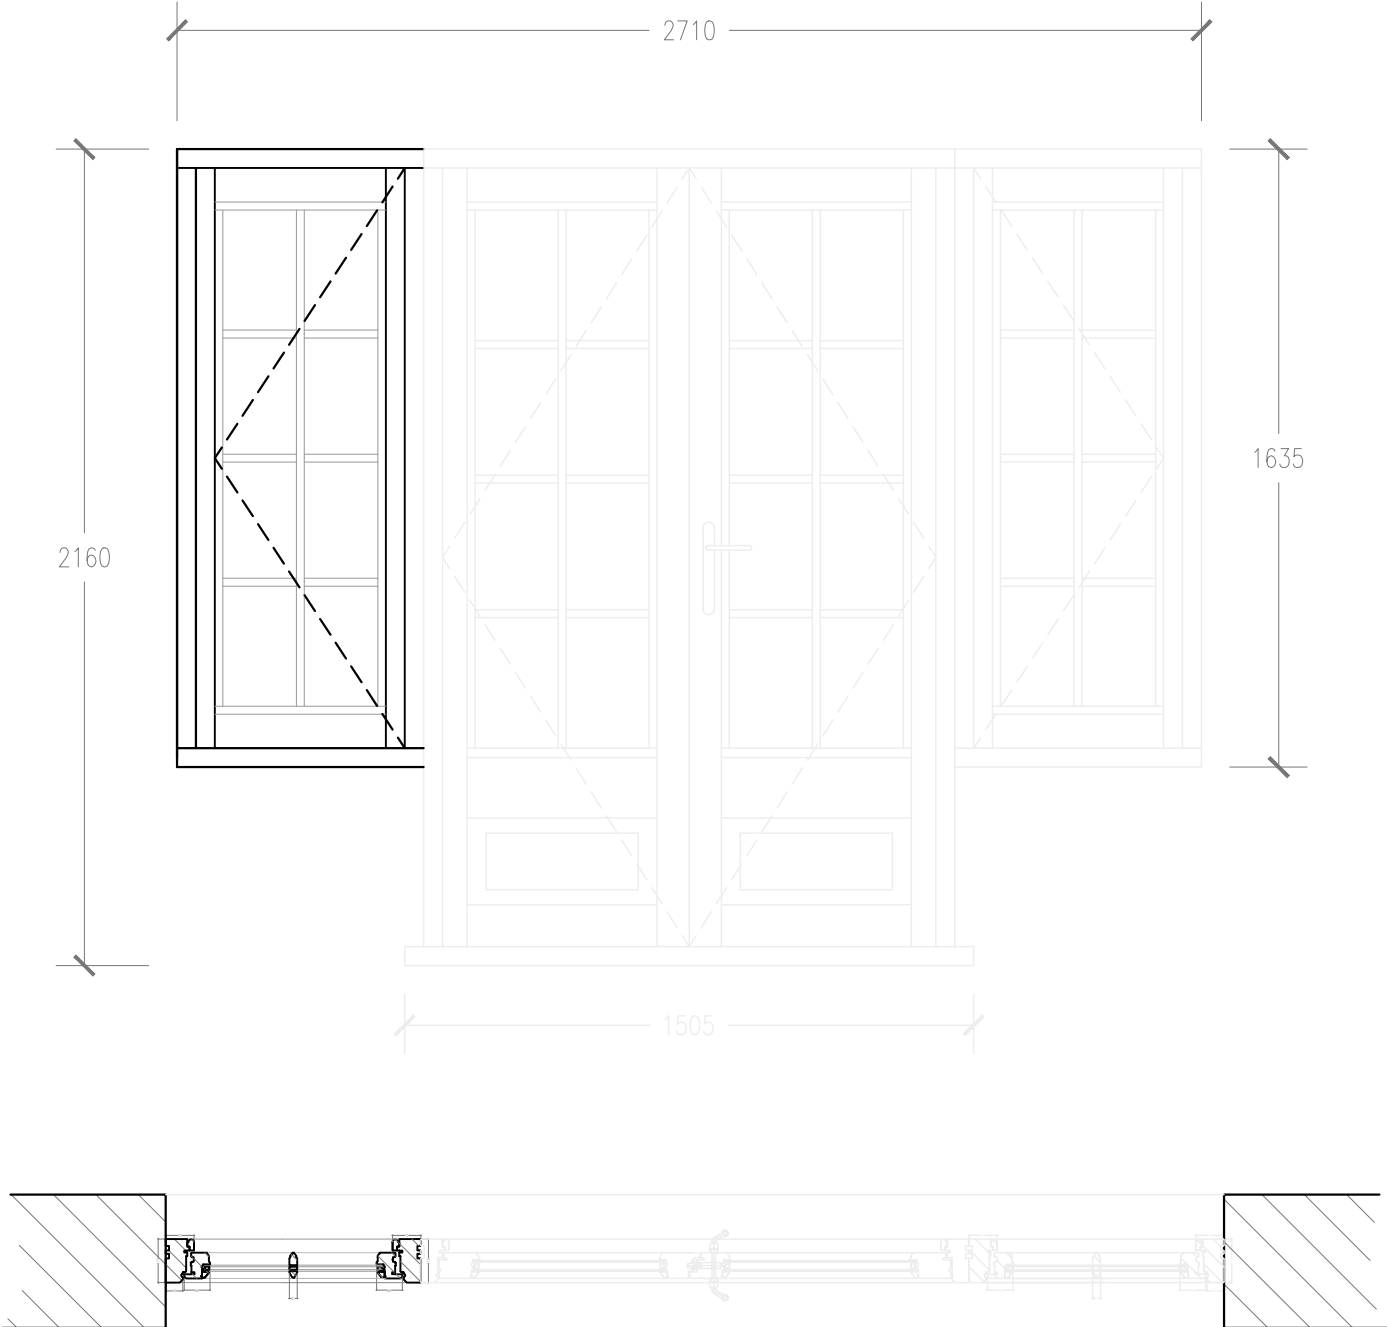

WG-06 & 07 - 1:20 ELEVATION & PLAN

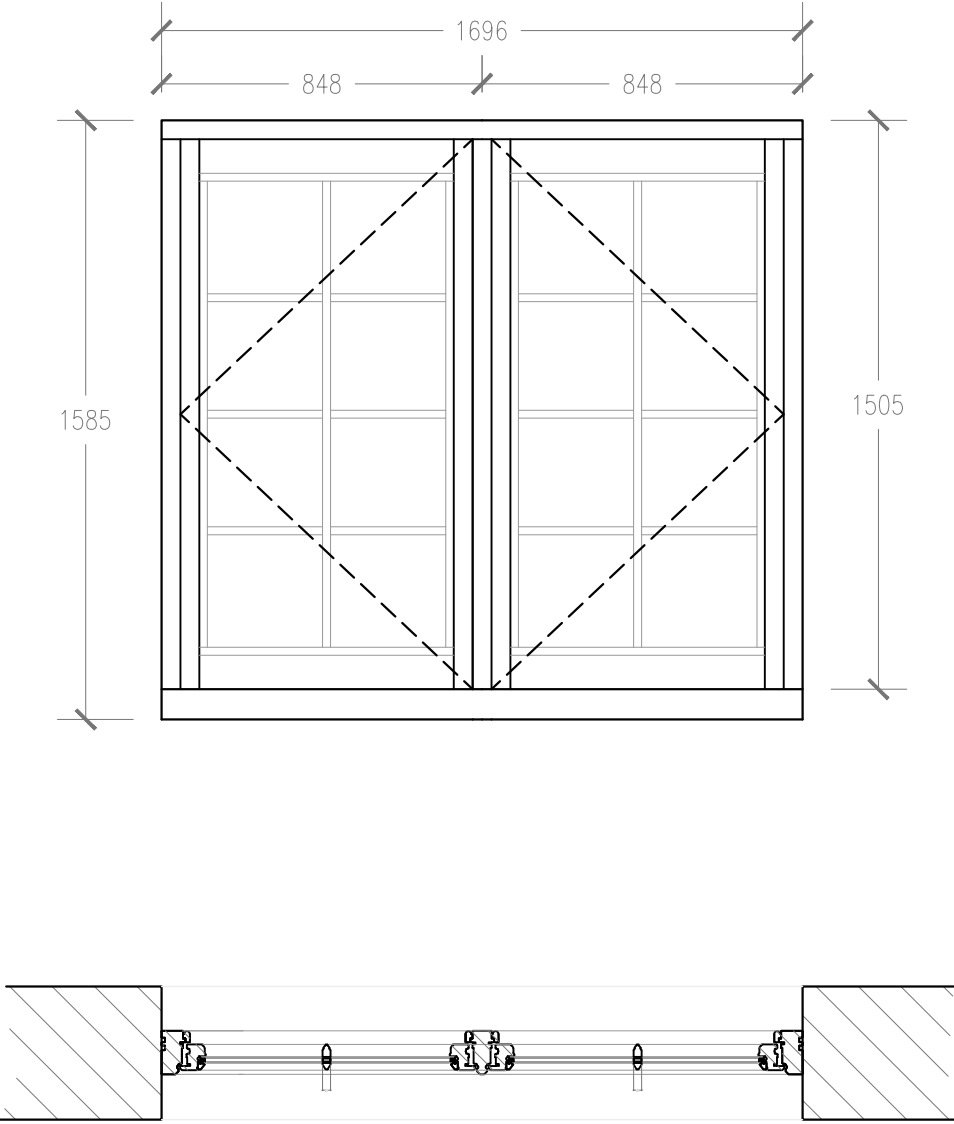

WG-05 - 1:20 ELEVATION & PLAN

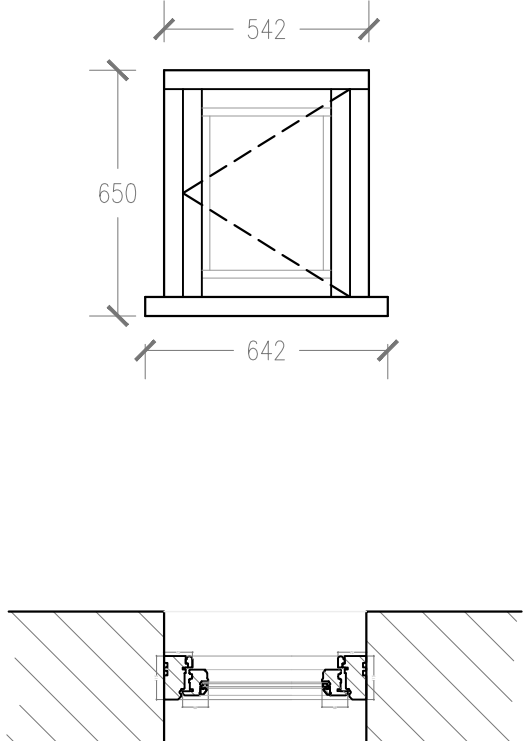

GENERAL NOTES

Dimensions to be checked on site before commencing work. Any discrepancies shall be reported to the architect immediately.

Do not scale from these drawings except for planning purposes. Use figured dimensions only.

ACCOMPANYING DOCUMENTATION

All details shown on Helyer Davies Architects drawings are to be read in conjunction with the project specification and other consultants drawings and details.

REV	DATE	AMENDMENT	DRAWN



Helyer Davies Architects

www.hdarchitects.co.uk
mail@hdarchitects.co.uk
01243 370 715


Unit 1 The Old Flour Mill . Queen St
Emsworth . PO10 7BJ

PROJECT






THE CROOKED HOUSE, 21 QUEEN STREET
EMSWORTH, HAMPSHIRE, PO10 7BJ

DRAWING	SCALE
WINDOW DETAILS	As noted @A1
.	.

DATE	DRAWN
Sep-25	PP
DRAWING No.	REV
24130 - 02	.

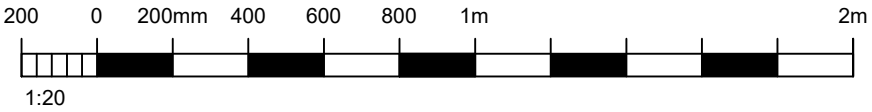

TIMBER SASH WINDOWS

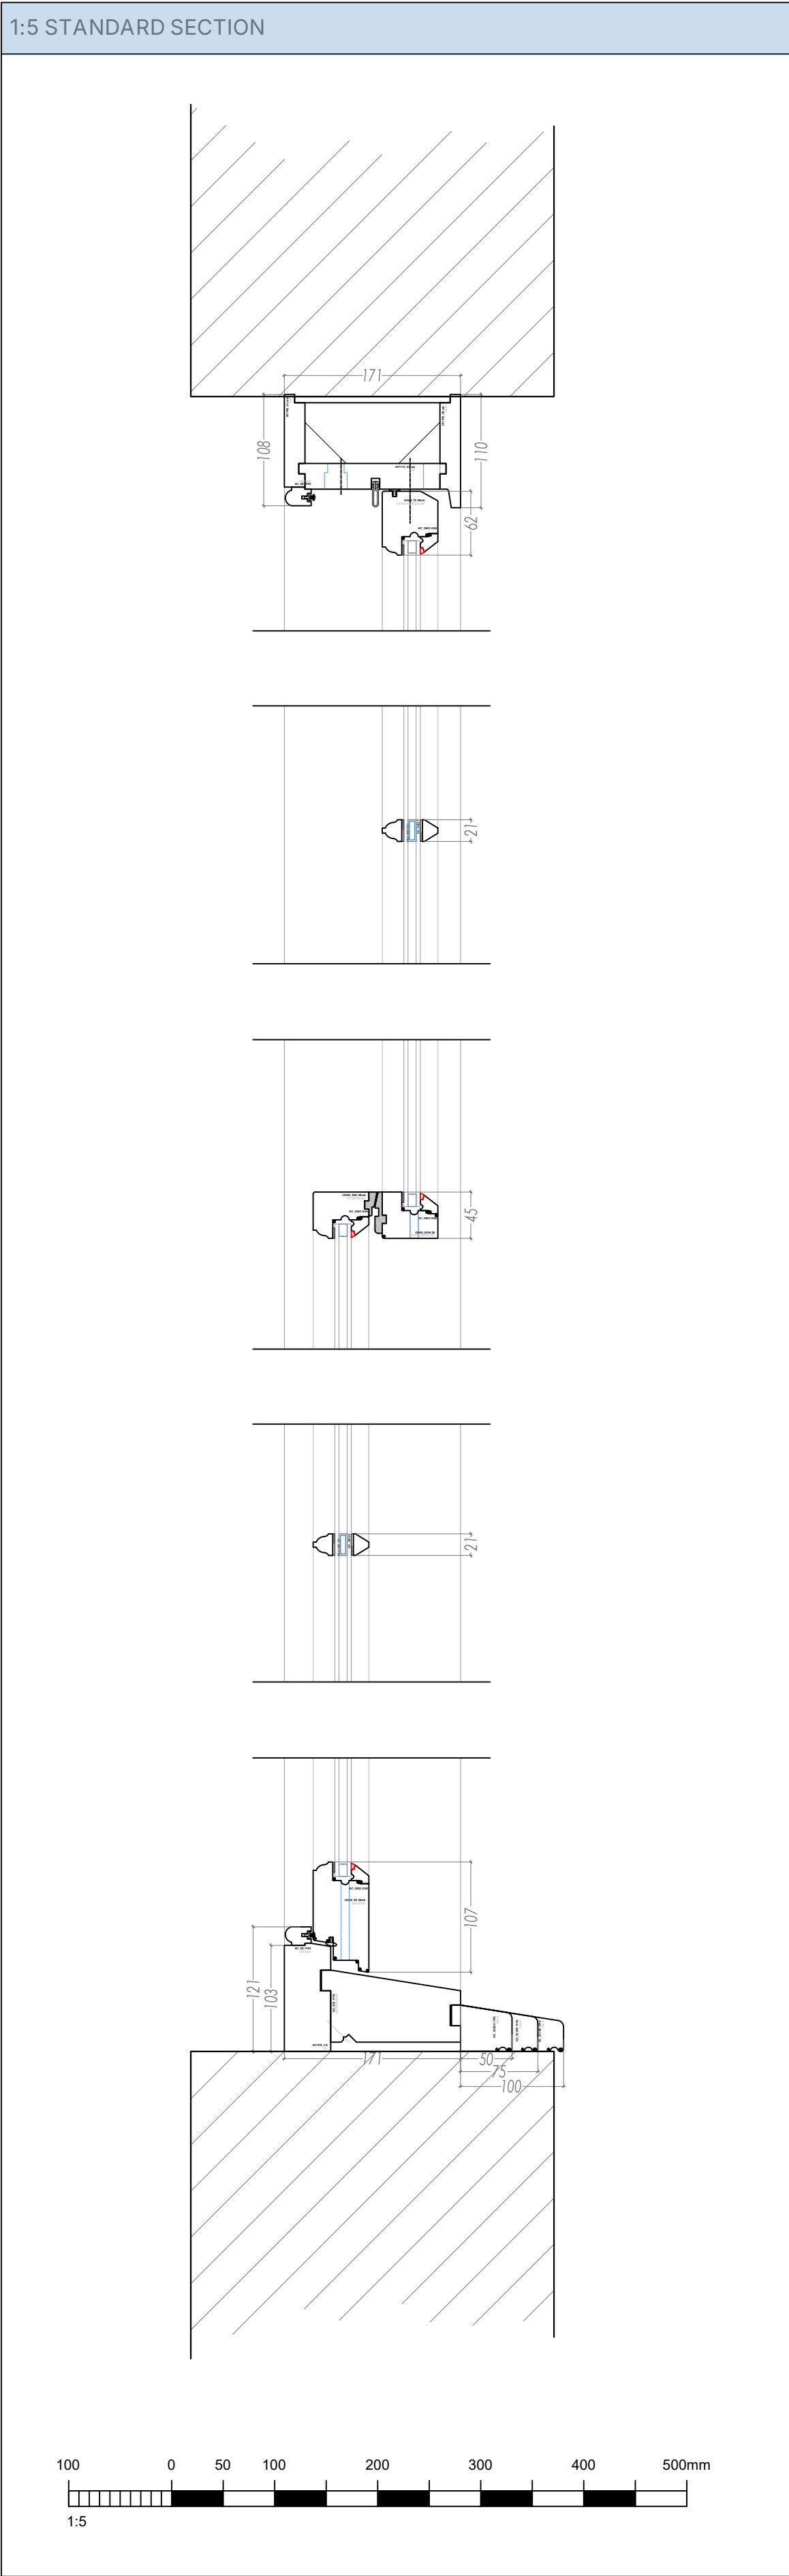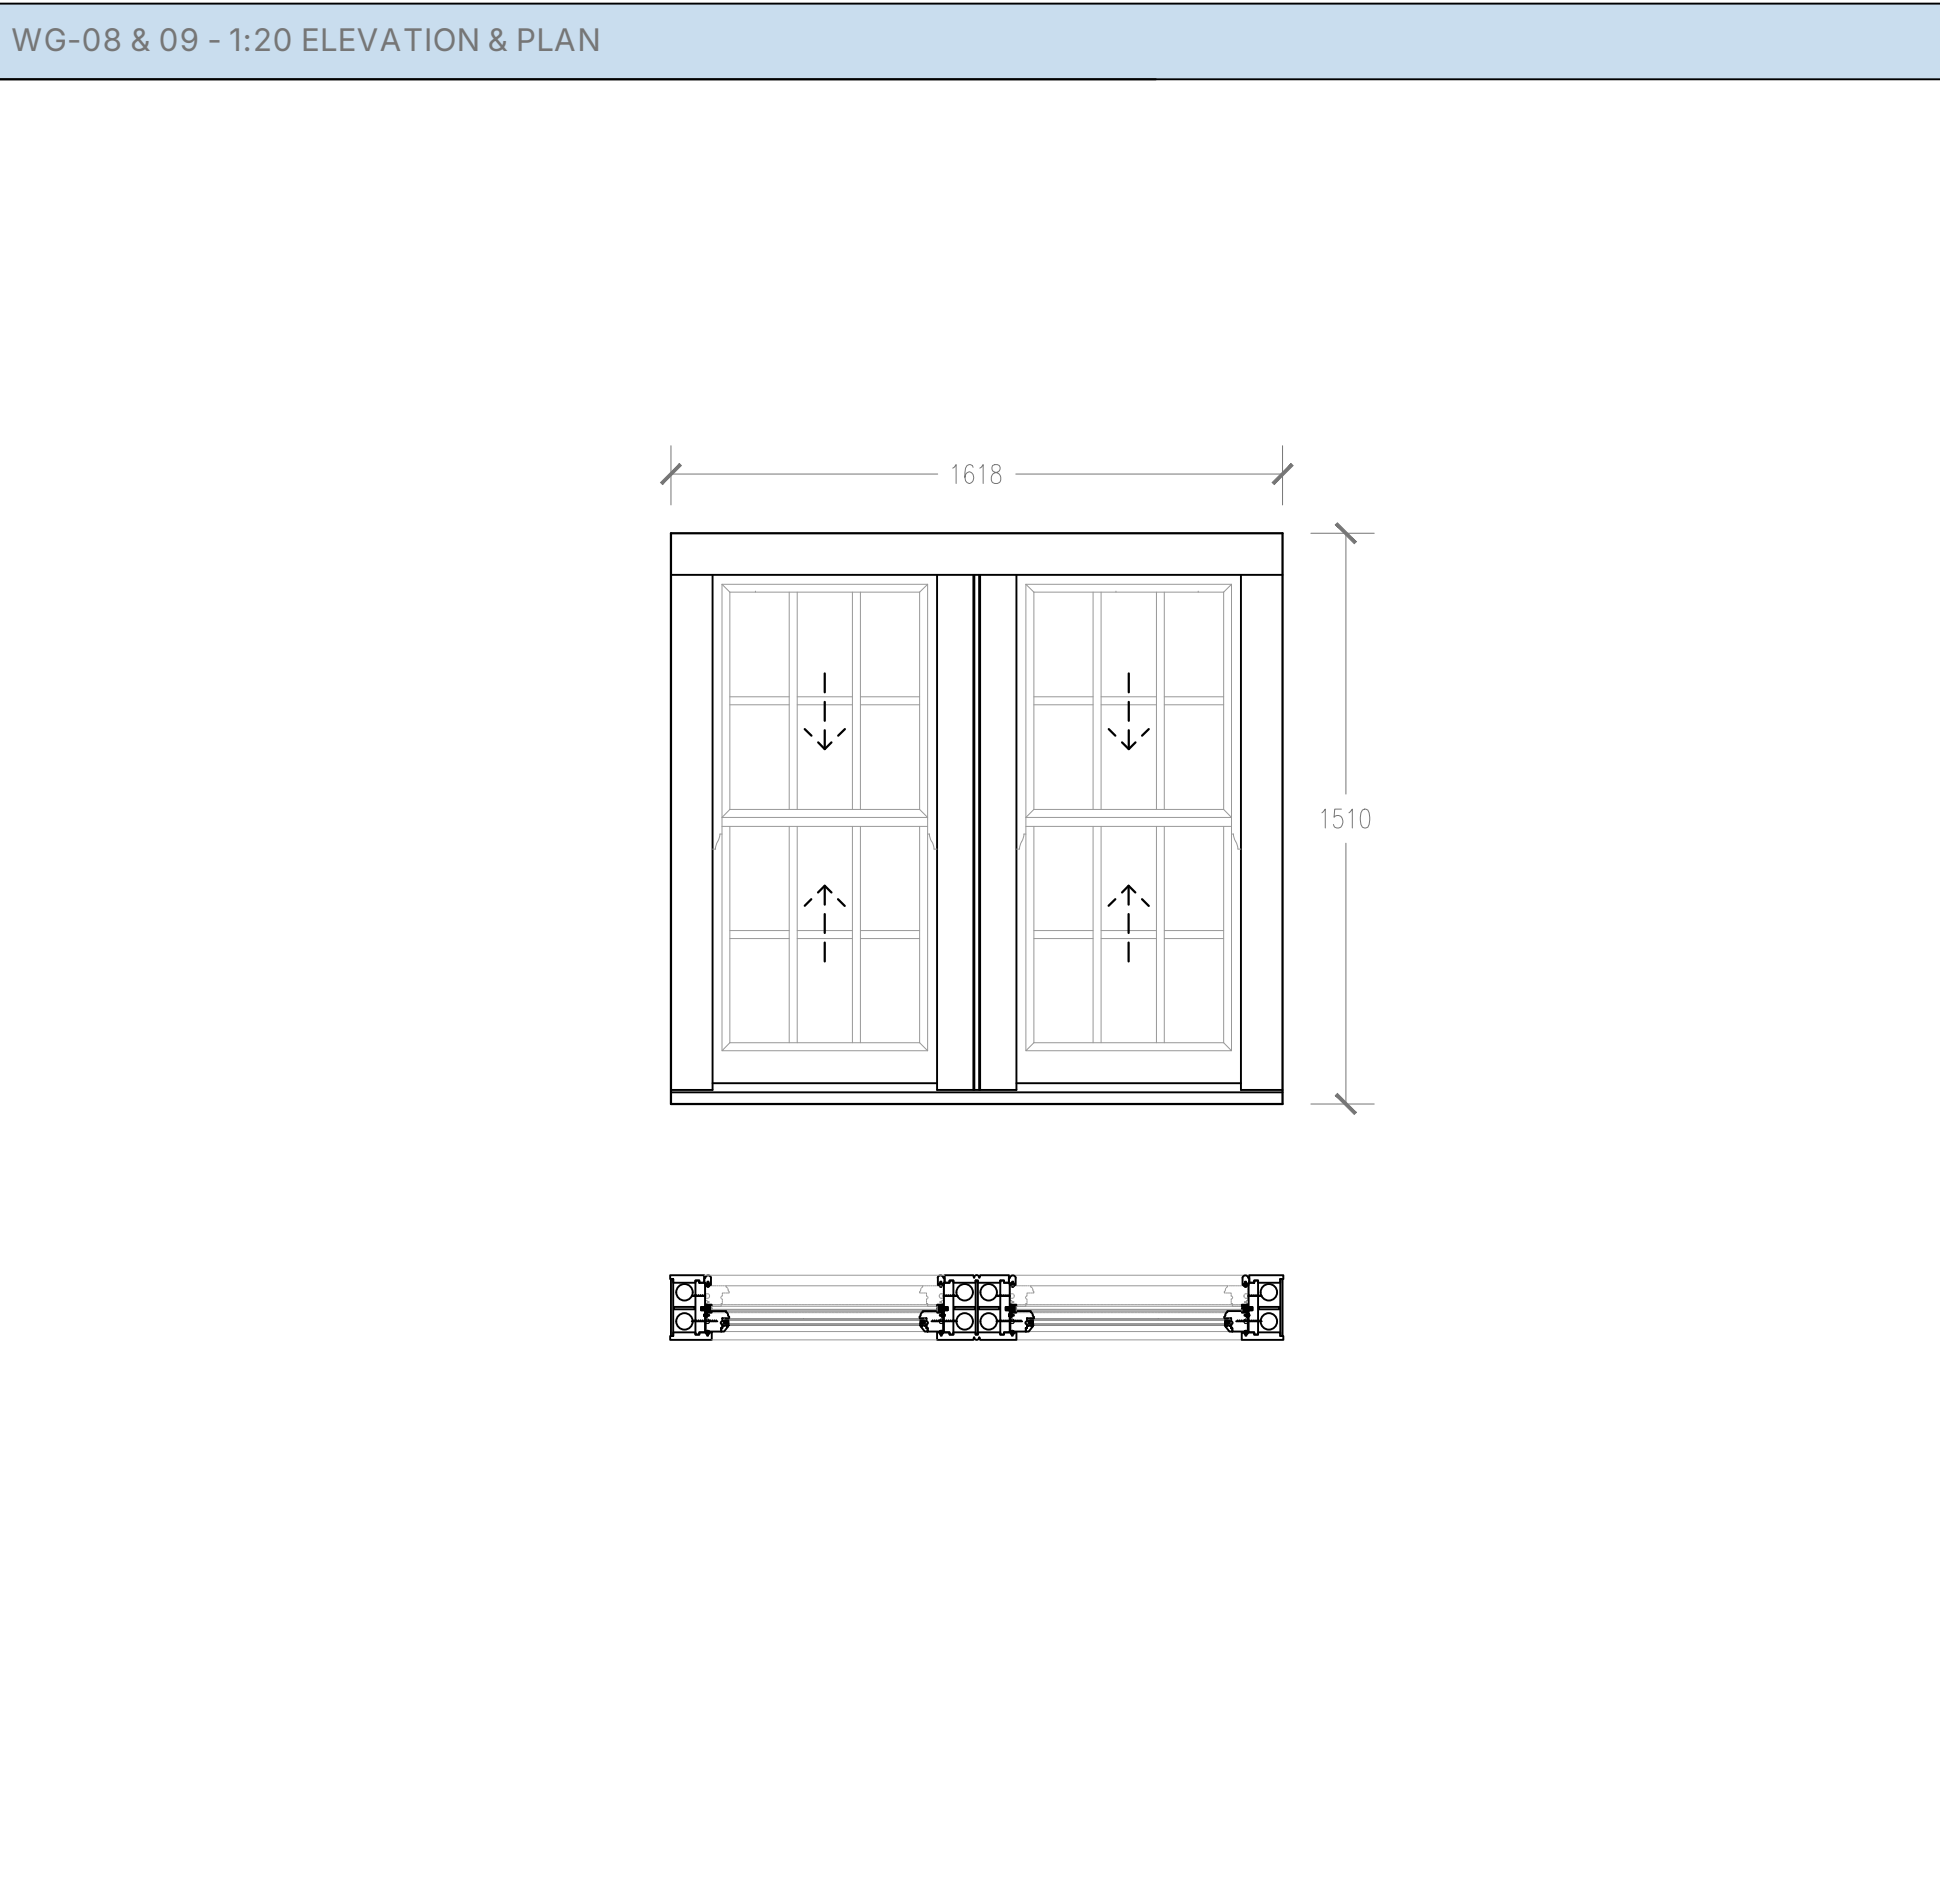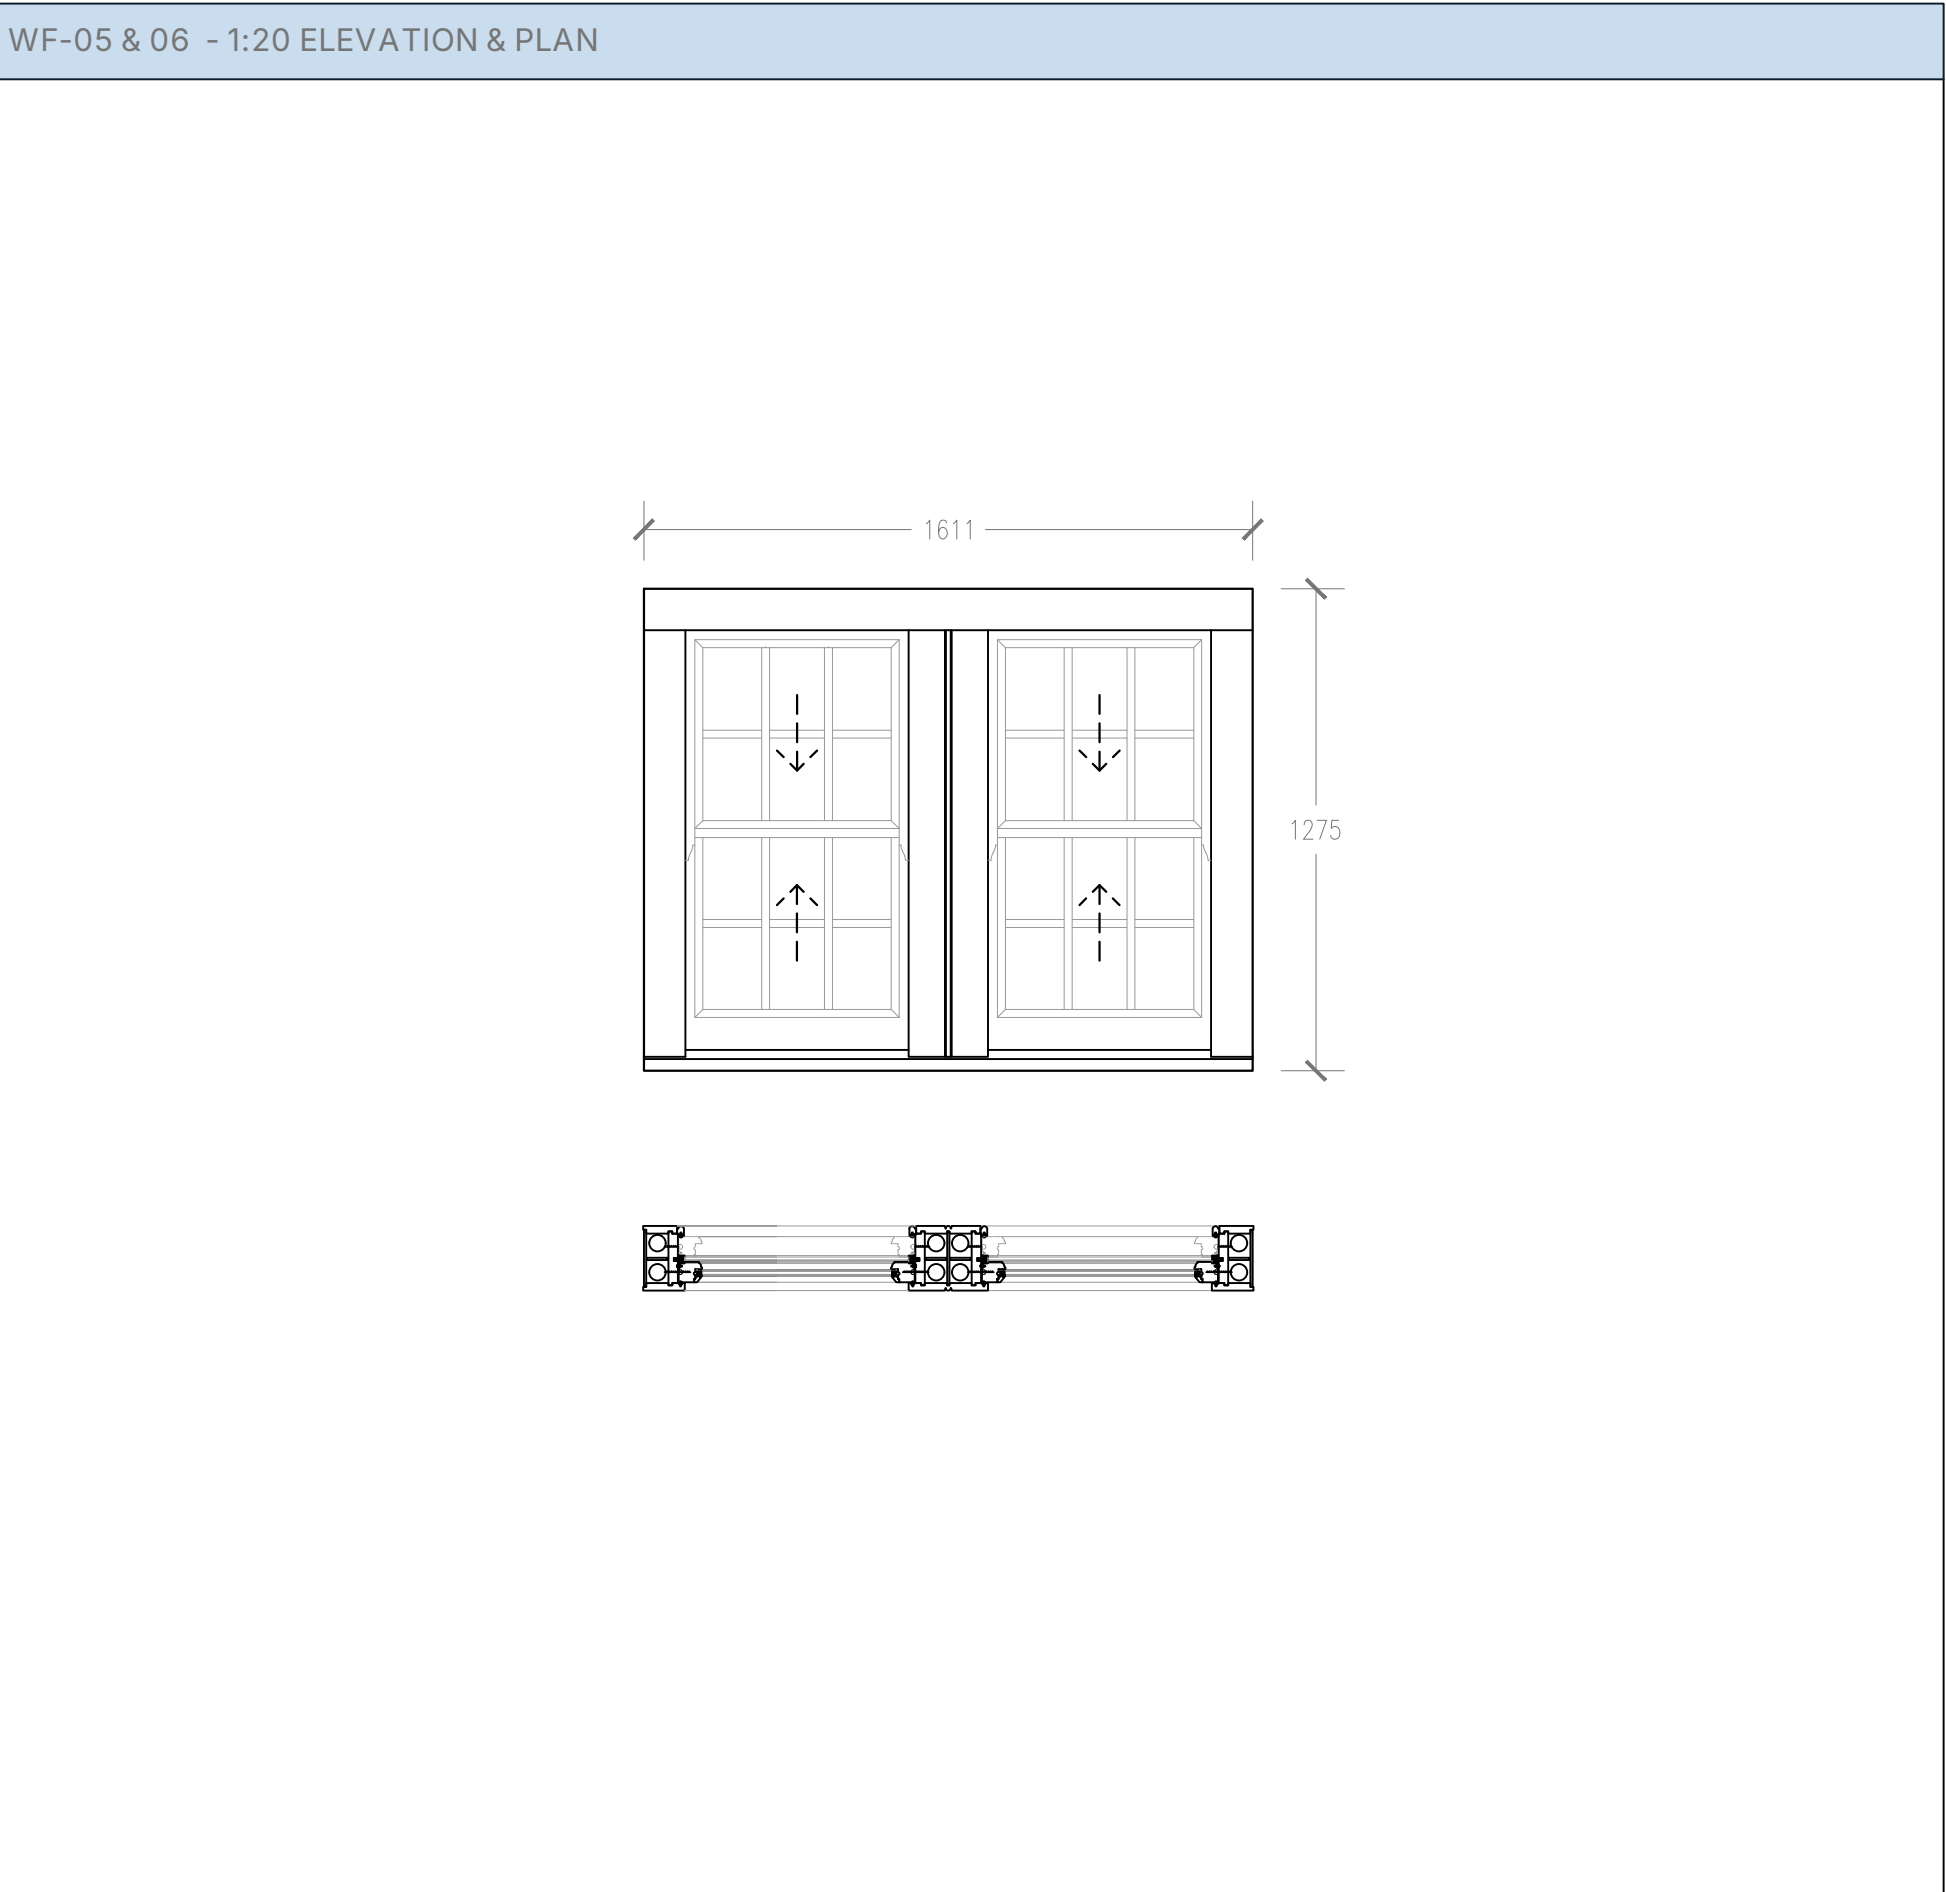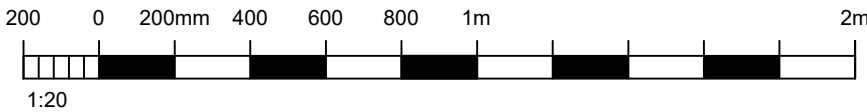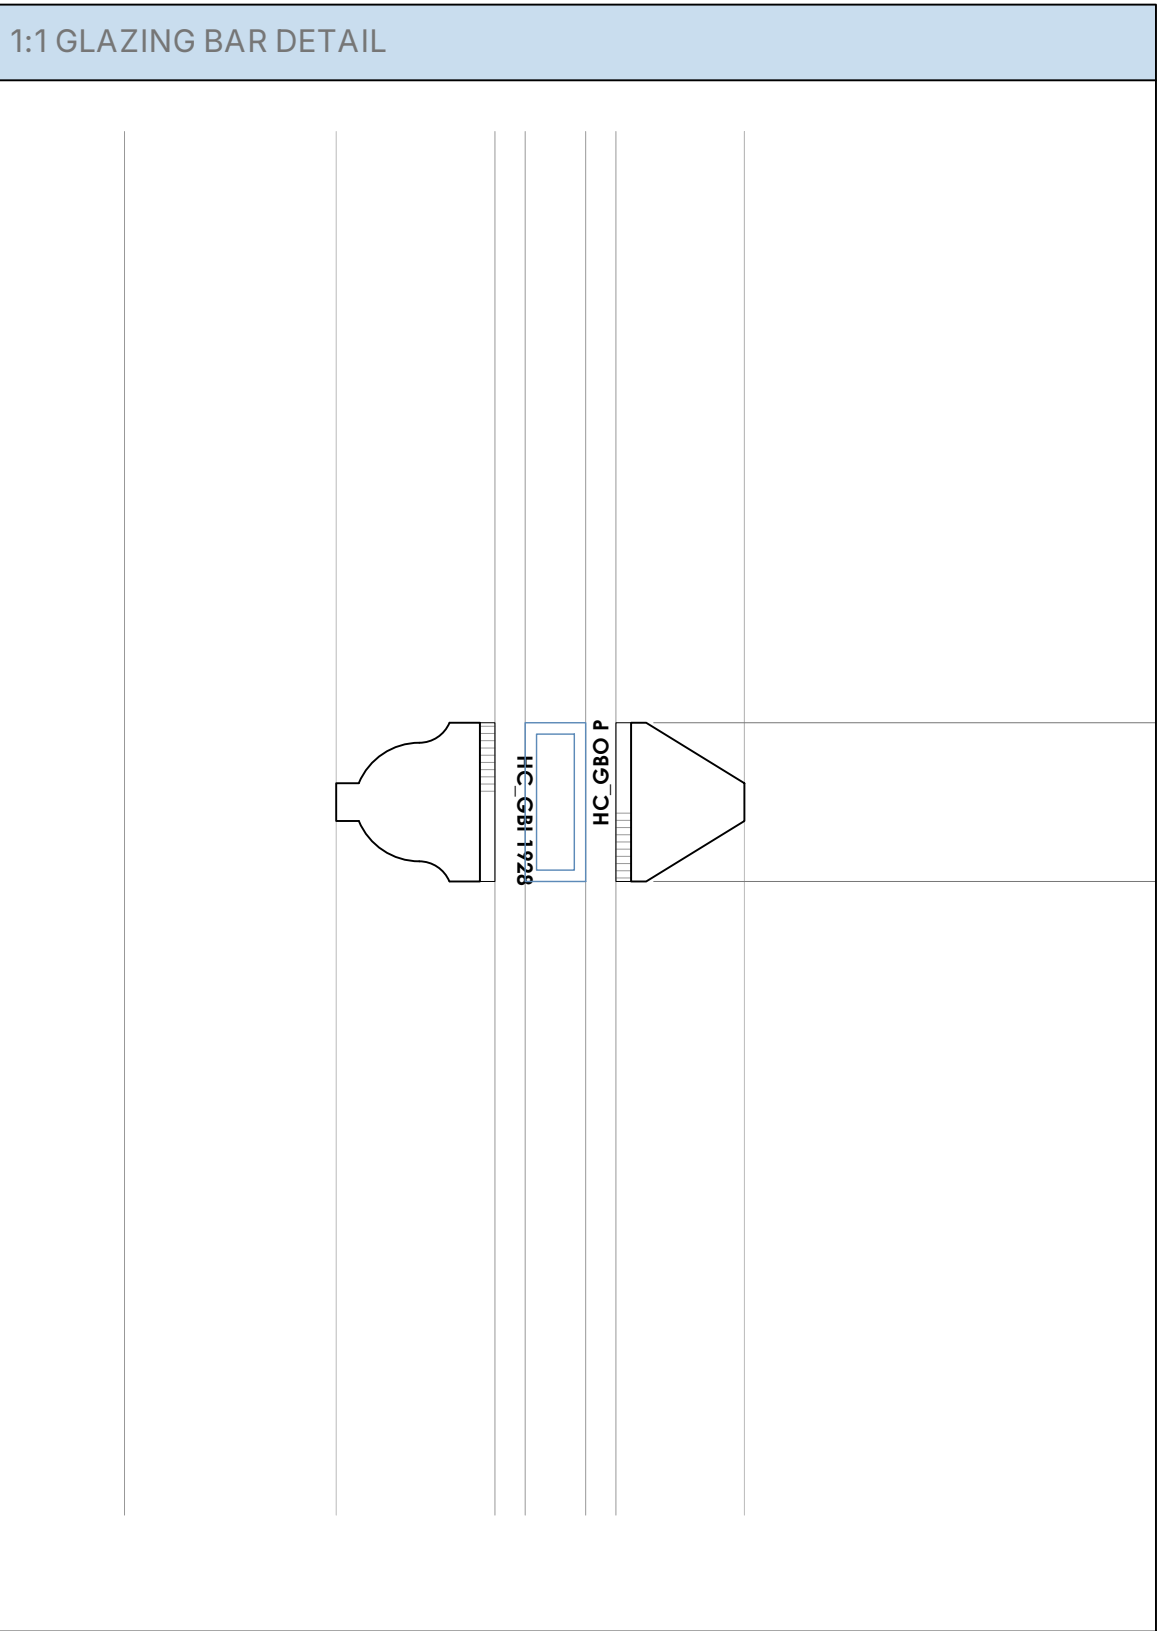

GENERAL NOTES

Dimensions to be checked on site before commencing work. Any discrepancies shall be reported to the architect immediately.

Do not scale from these drawings except for planning purposes. Use figured dimensions only.

ACCOMPANYING DOCUMENTATION

All details shown on Helyer Davies Architects drawings are to be read in conjunction with the project specification and other consultants drawings and details.

REV	DATE	AMENDMENT	DRAWN
-----	------	-----------	-------

Helyer Davies Architects

www.hdarchitects.co.uk
mail@hdarchitects.co.uk
01243 370 715

Unit 1 The Old Flour Mill . Queen St
Emsworth . PO10 7BJ

PROJECT

THE CROOKED HOUSE, 21 QUEEN STREET
EMSWORTH, HAMPSHIRE, PO10 7BJ

DRAWING

WINDOW DETAILS

SCALE

As noted @A1

DATE

Sep-25

DRAWN






PP

DRAWING No.

24130 - 03

REV

TIMBER OUTWARD OPENING DOOR

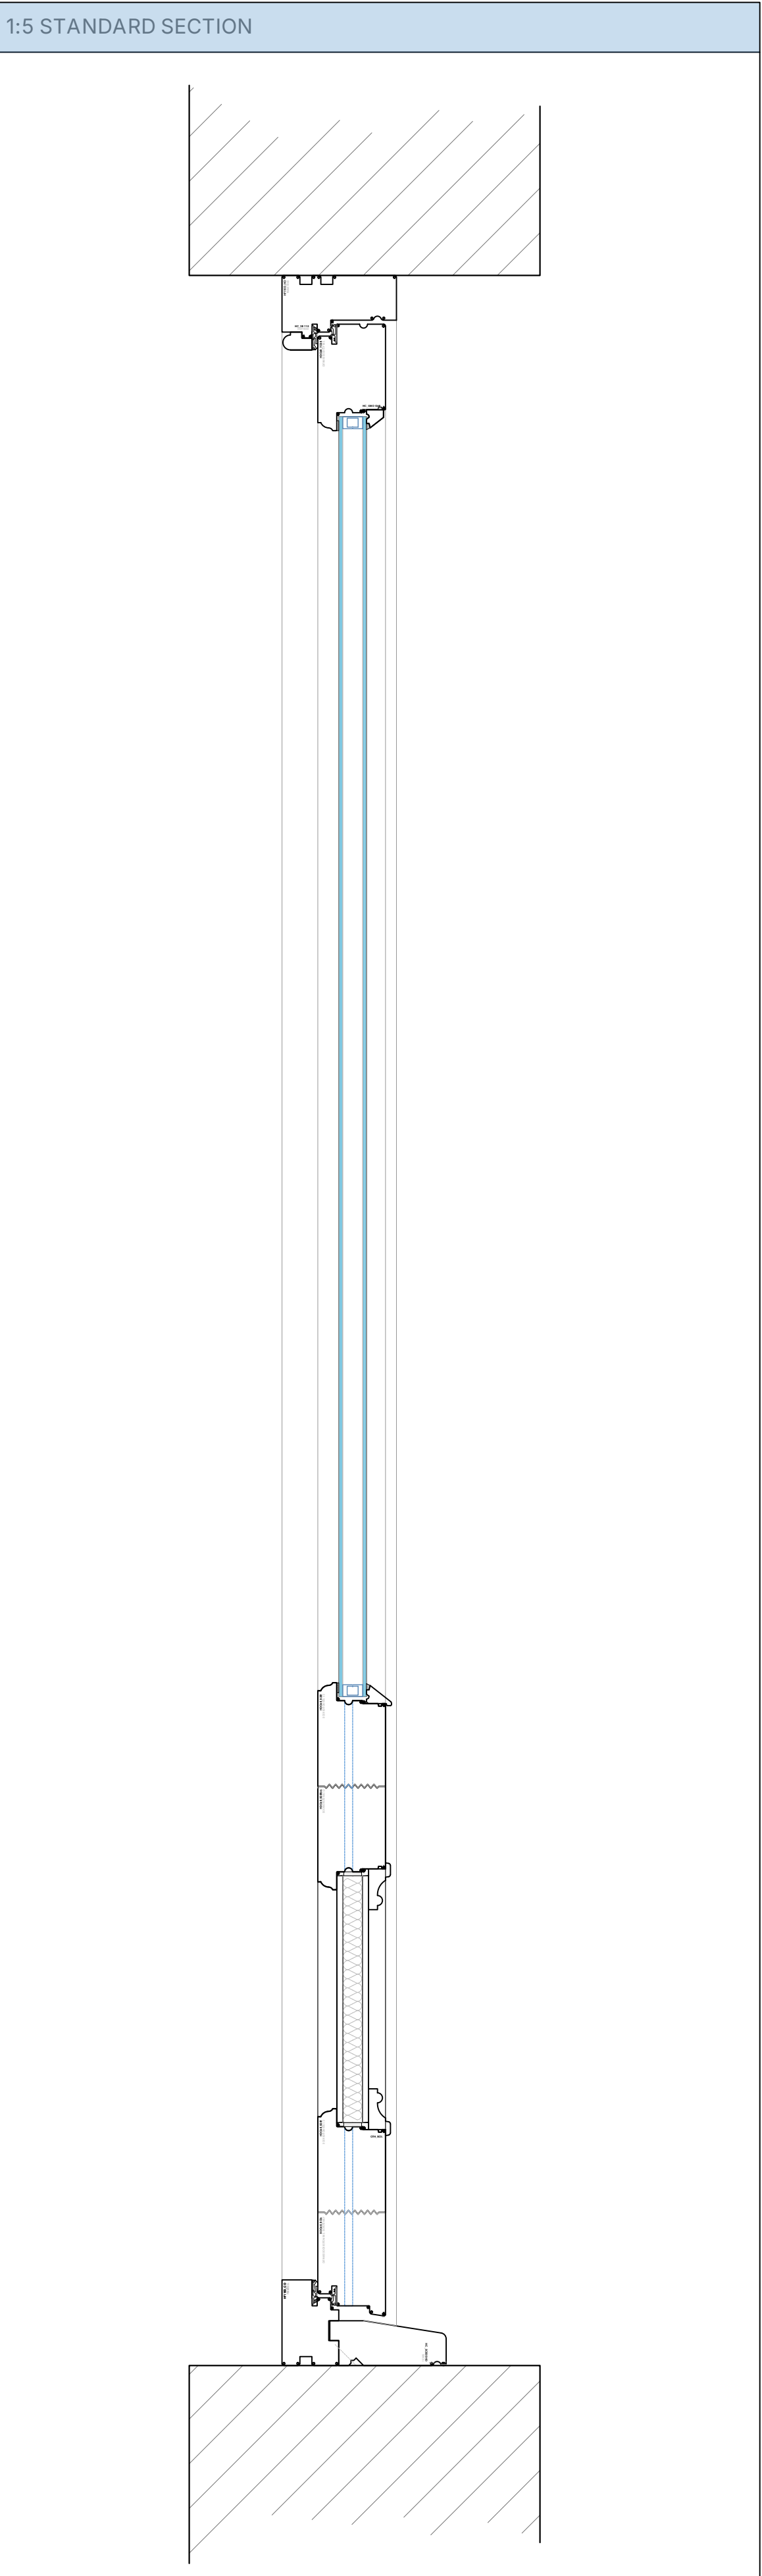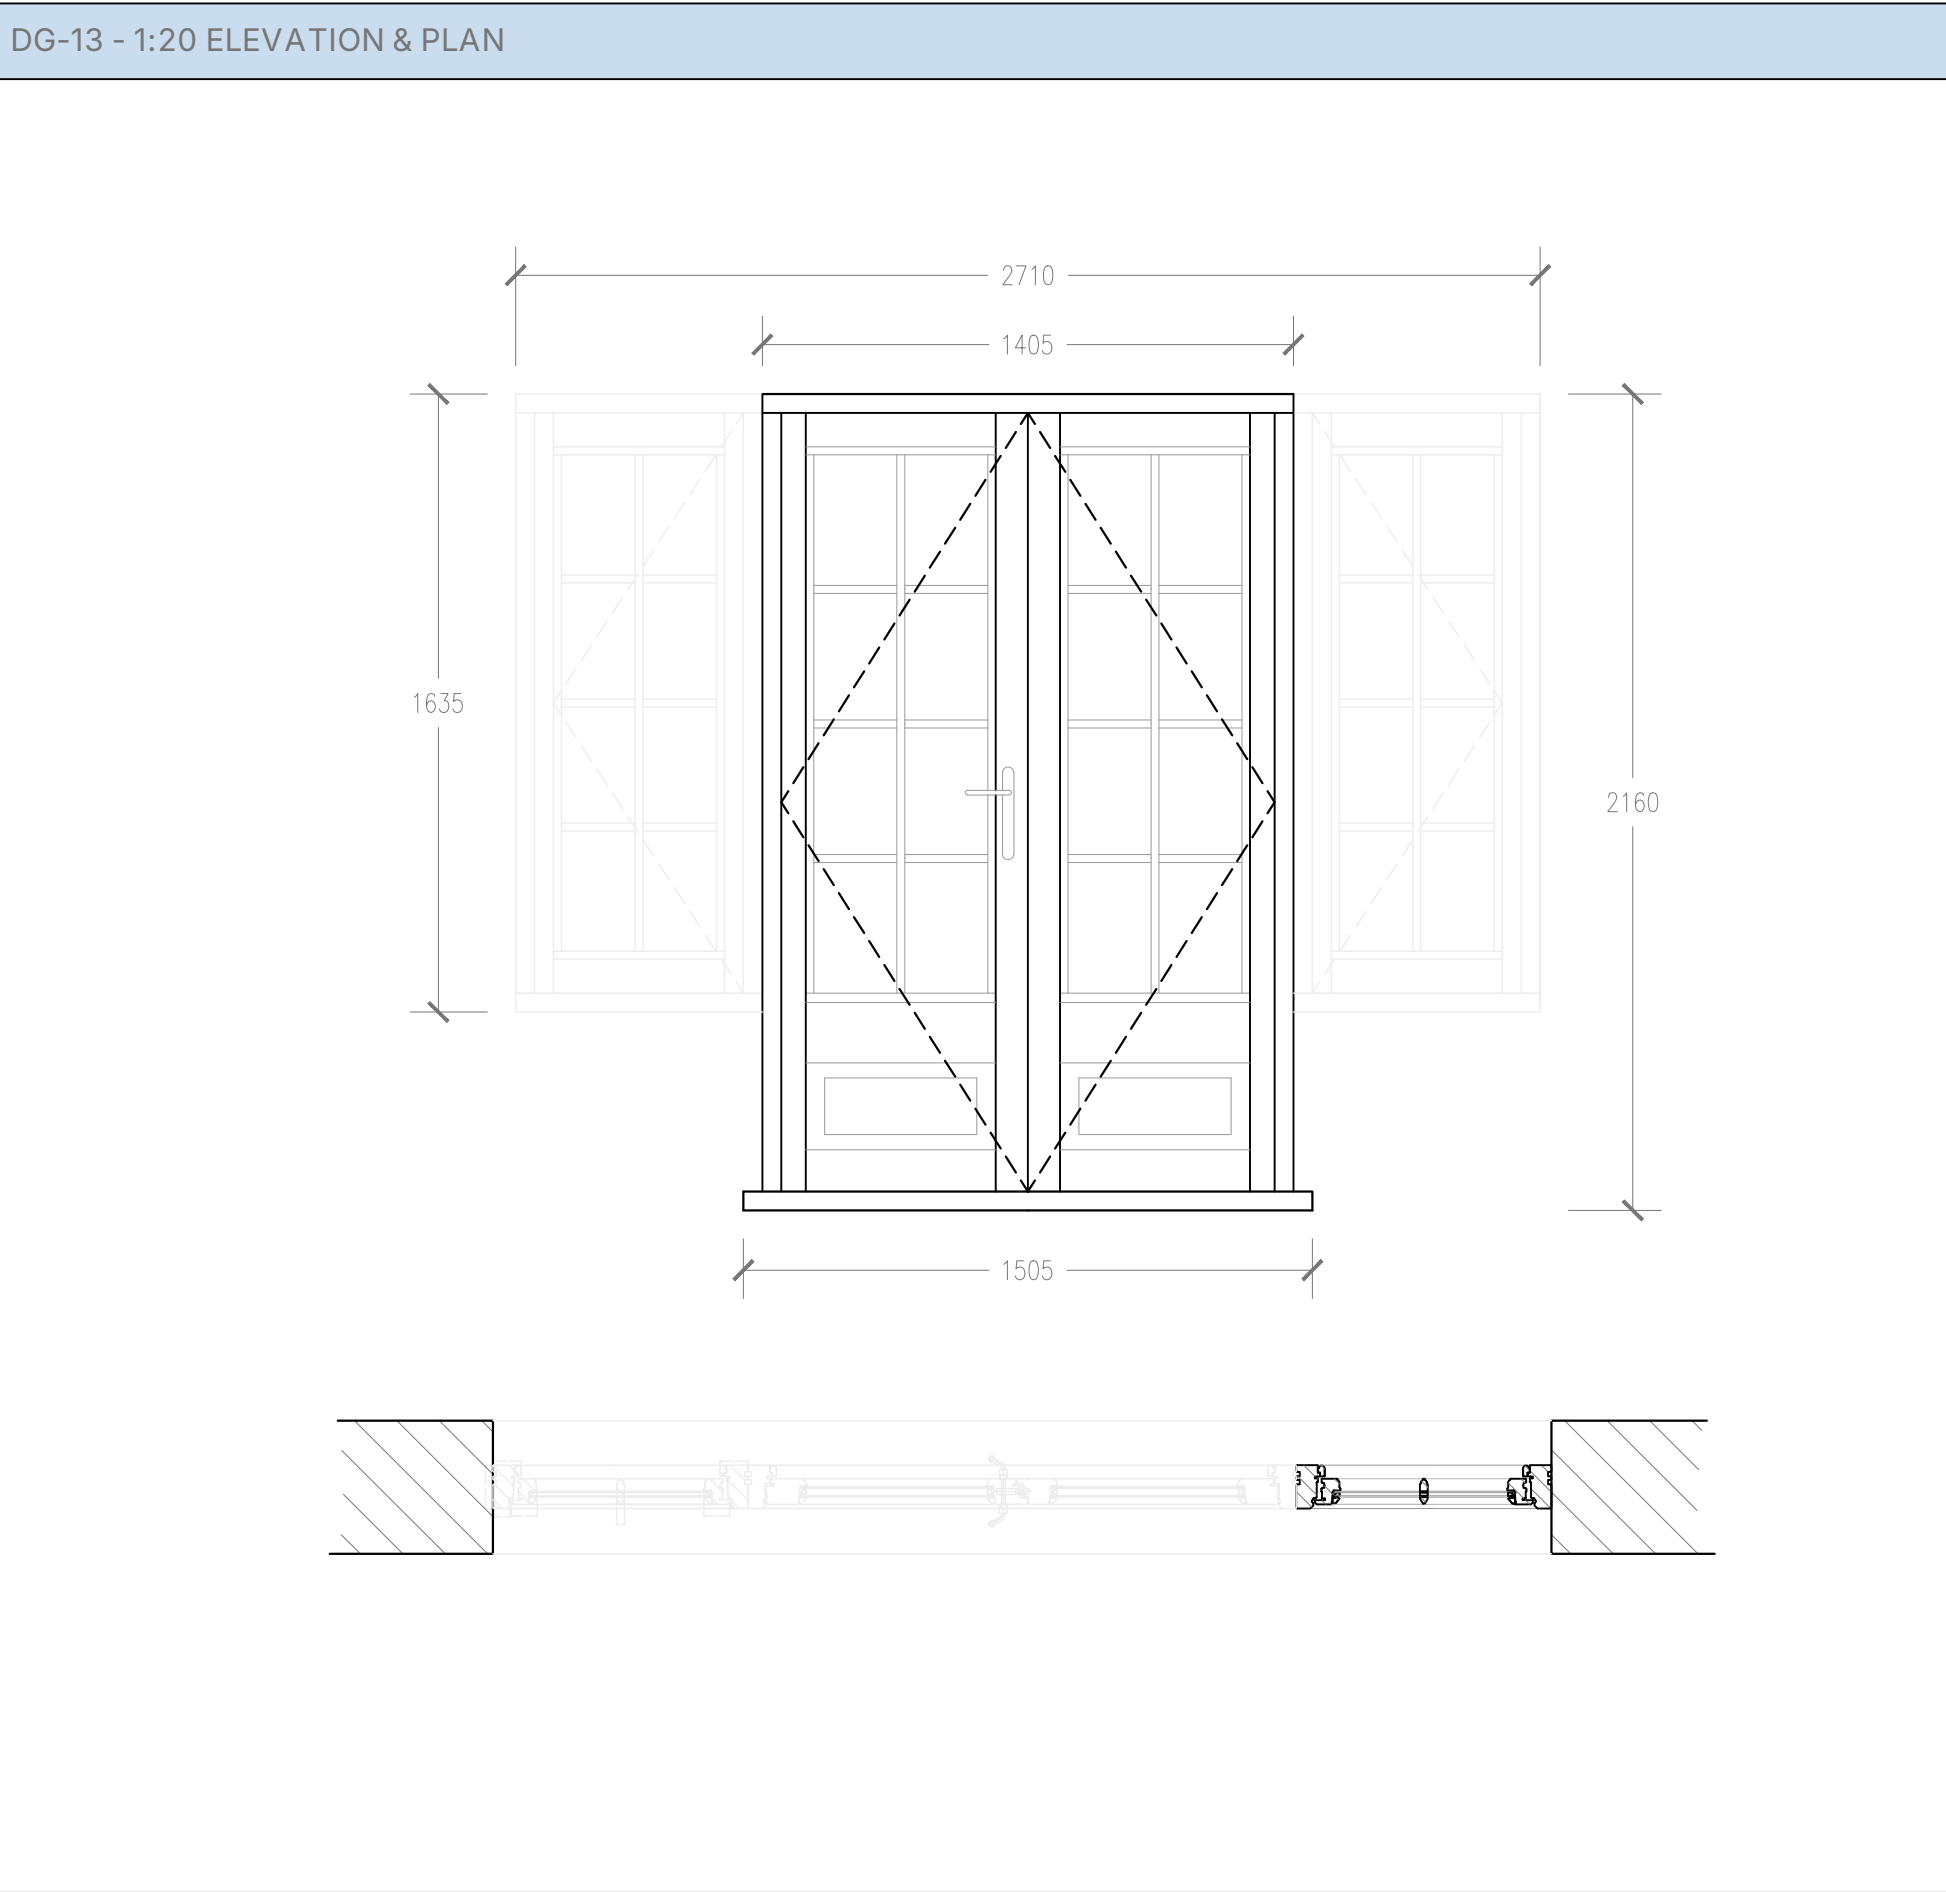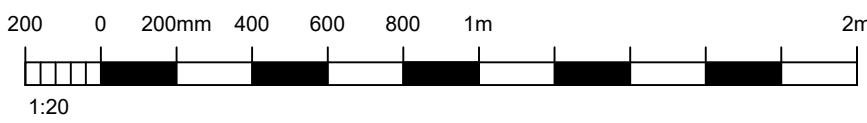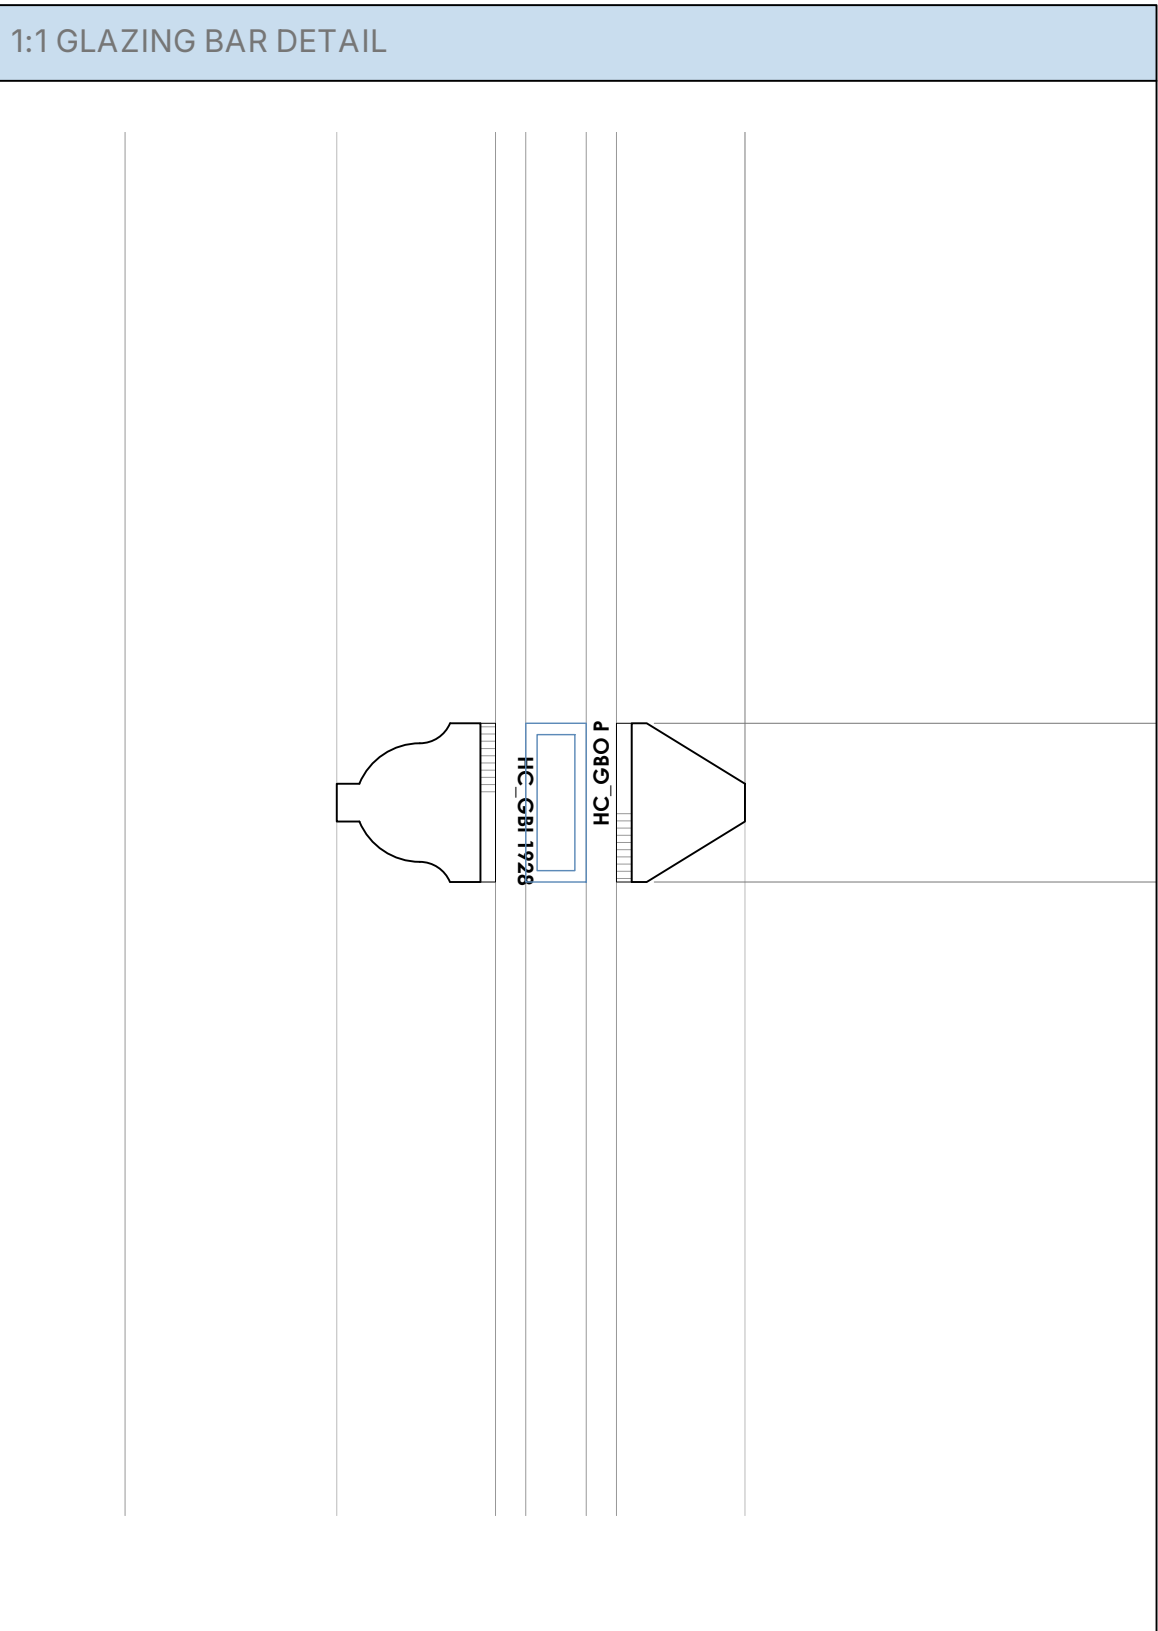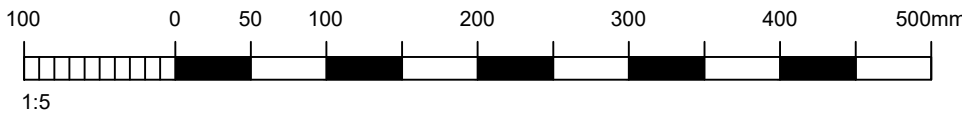

GENERAL NOTES

Dimensions to be checked on site before commencing work. Any discrepancies shall be reported to the architect immediately.

Do not scale from these drawings except for planning purposes. Use figured dimensions only.

ACCOMPANYING DOCUMENTATION

All details shown on Helyer Davies Architects drawings are to be read in conjunction with the project specification and other consultants drawings and details.

REV	DATE	AMENDMENT	DRAWN

Helyer Davies Architects

www.hdarchitects.co.uk
mail@hdarchitects.co.uk
01243 370 715

Unit 1 The Old Flour Mill . Queen St
Emsworth . PO10 7BT

PROJECT

THE CROOKED HOUSE, 21 QUEEN STREET
EMSWORTH, HAMPSHIRE, PO10 7BJ

DRAWING
WINDOW DETAILS
.

SCALE
As noted @A1






DATE
Sep-25

DRAWN
PP

DRAWING No.
24130 - 04

REV

ALUMINUM WINDOWS

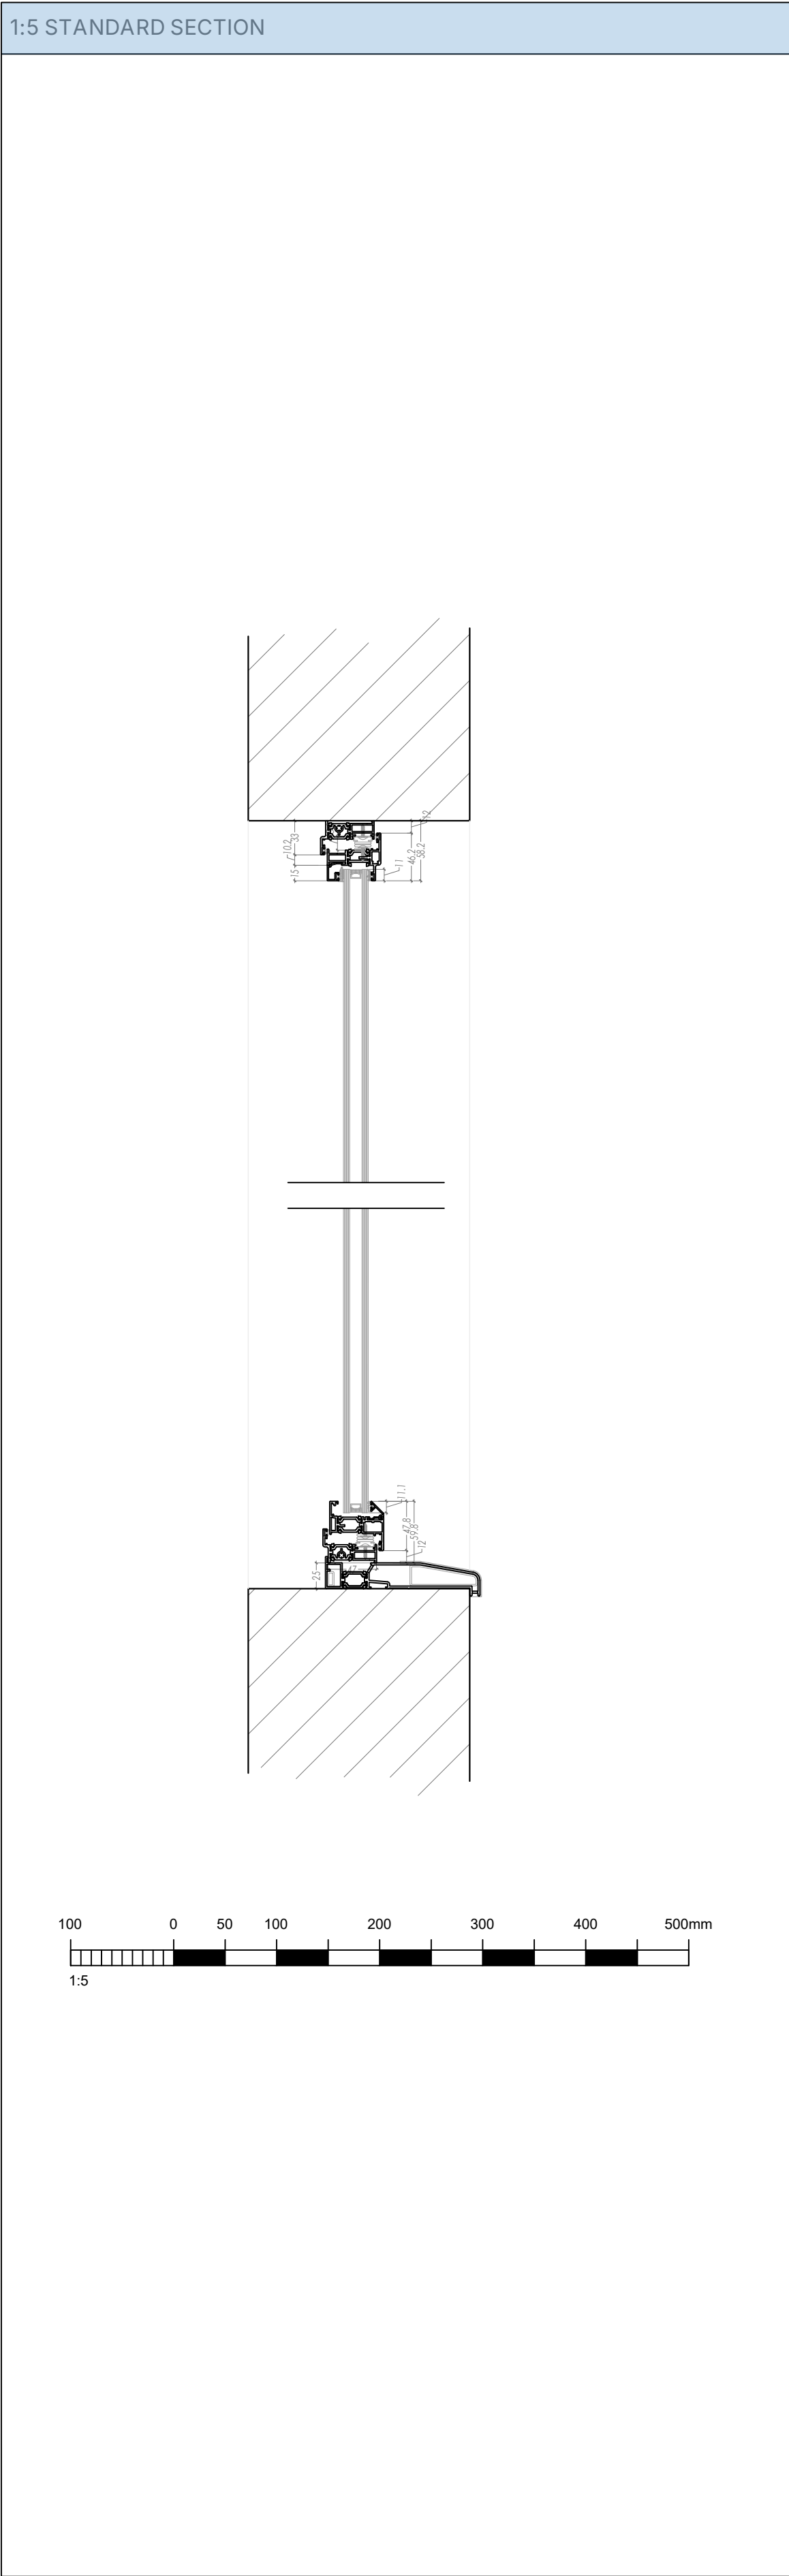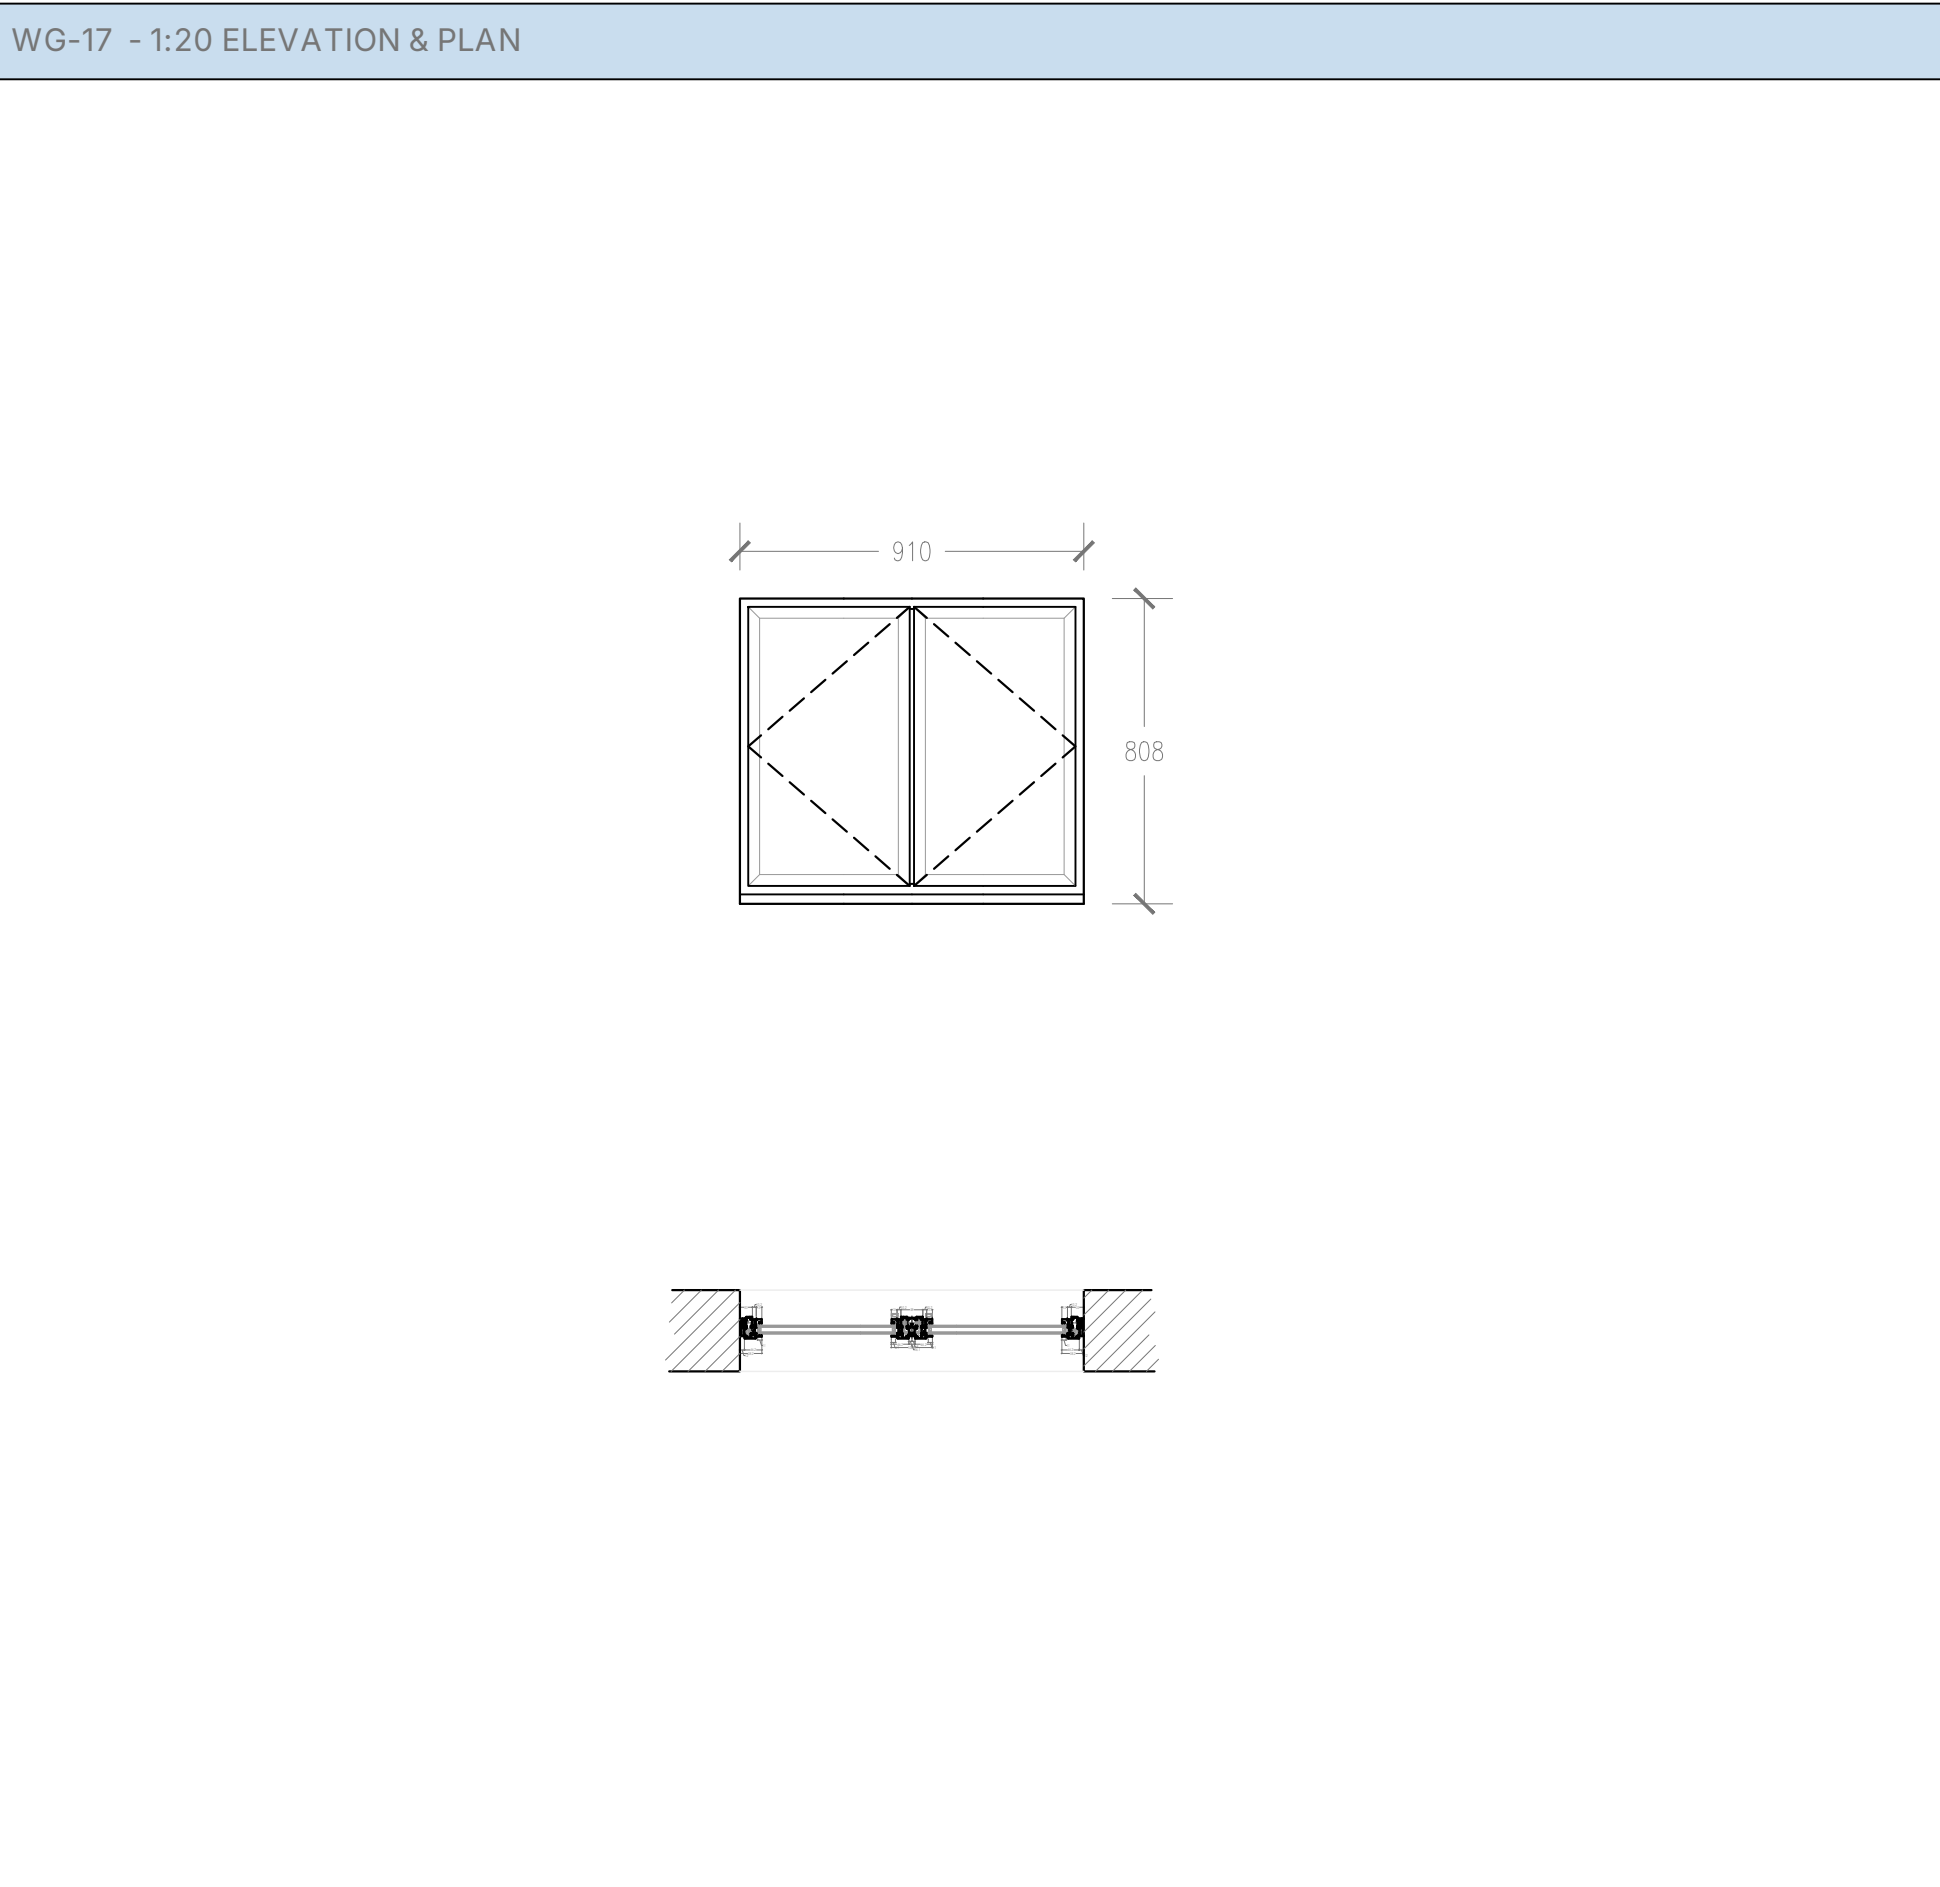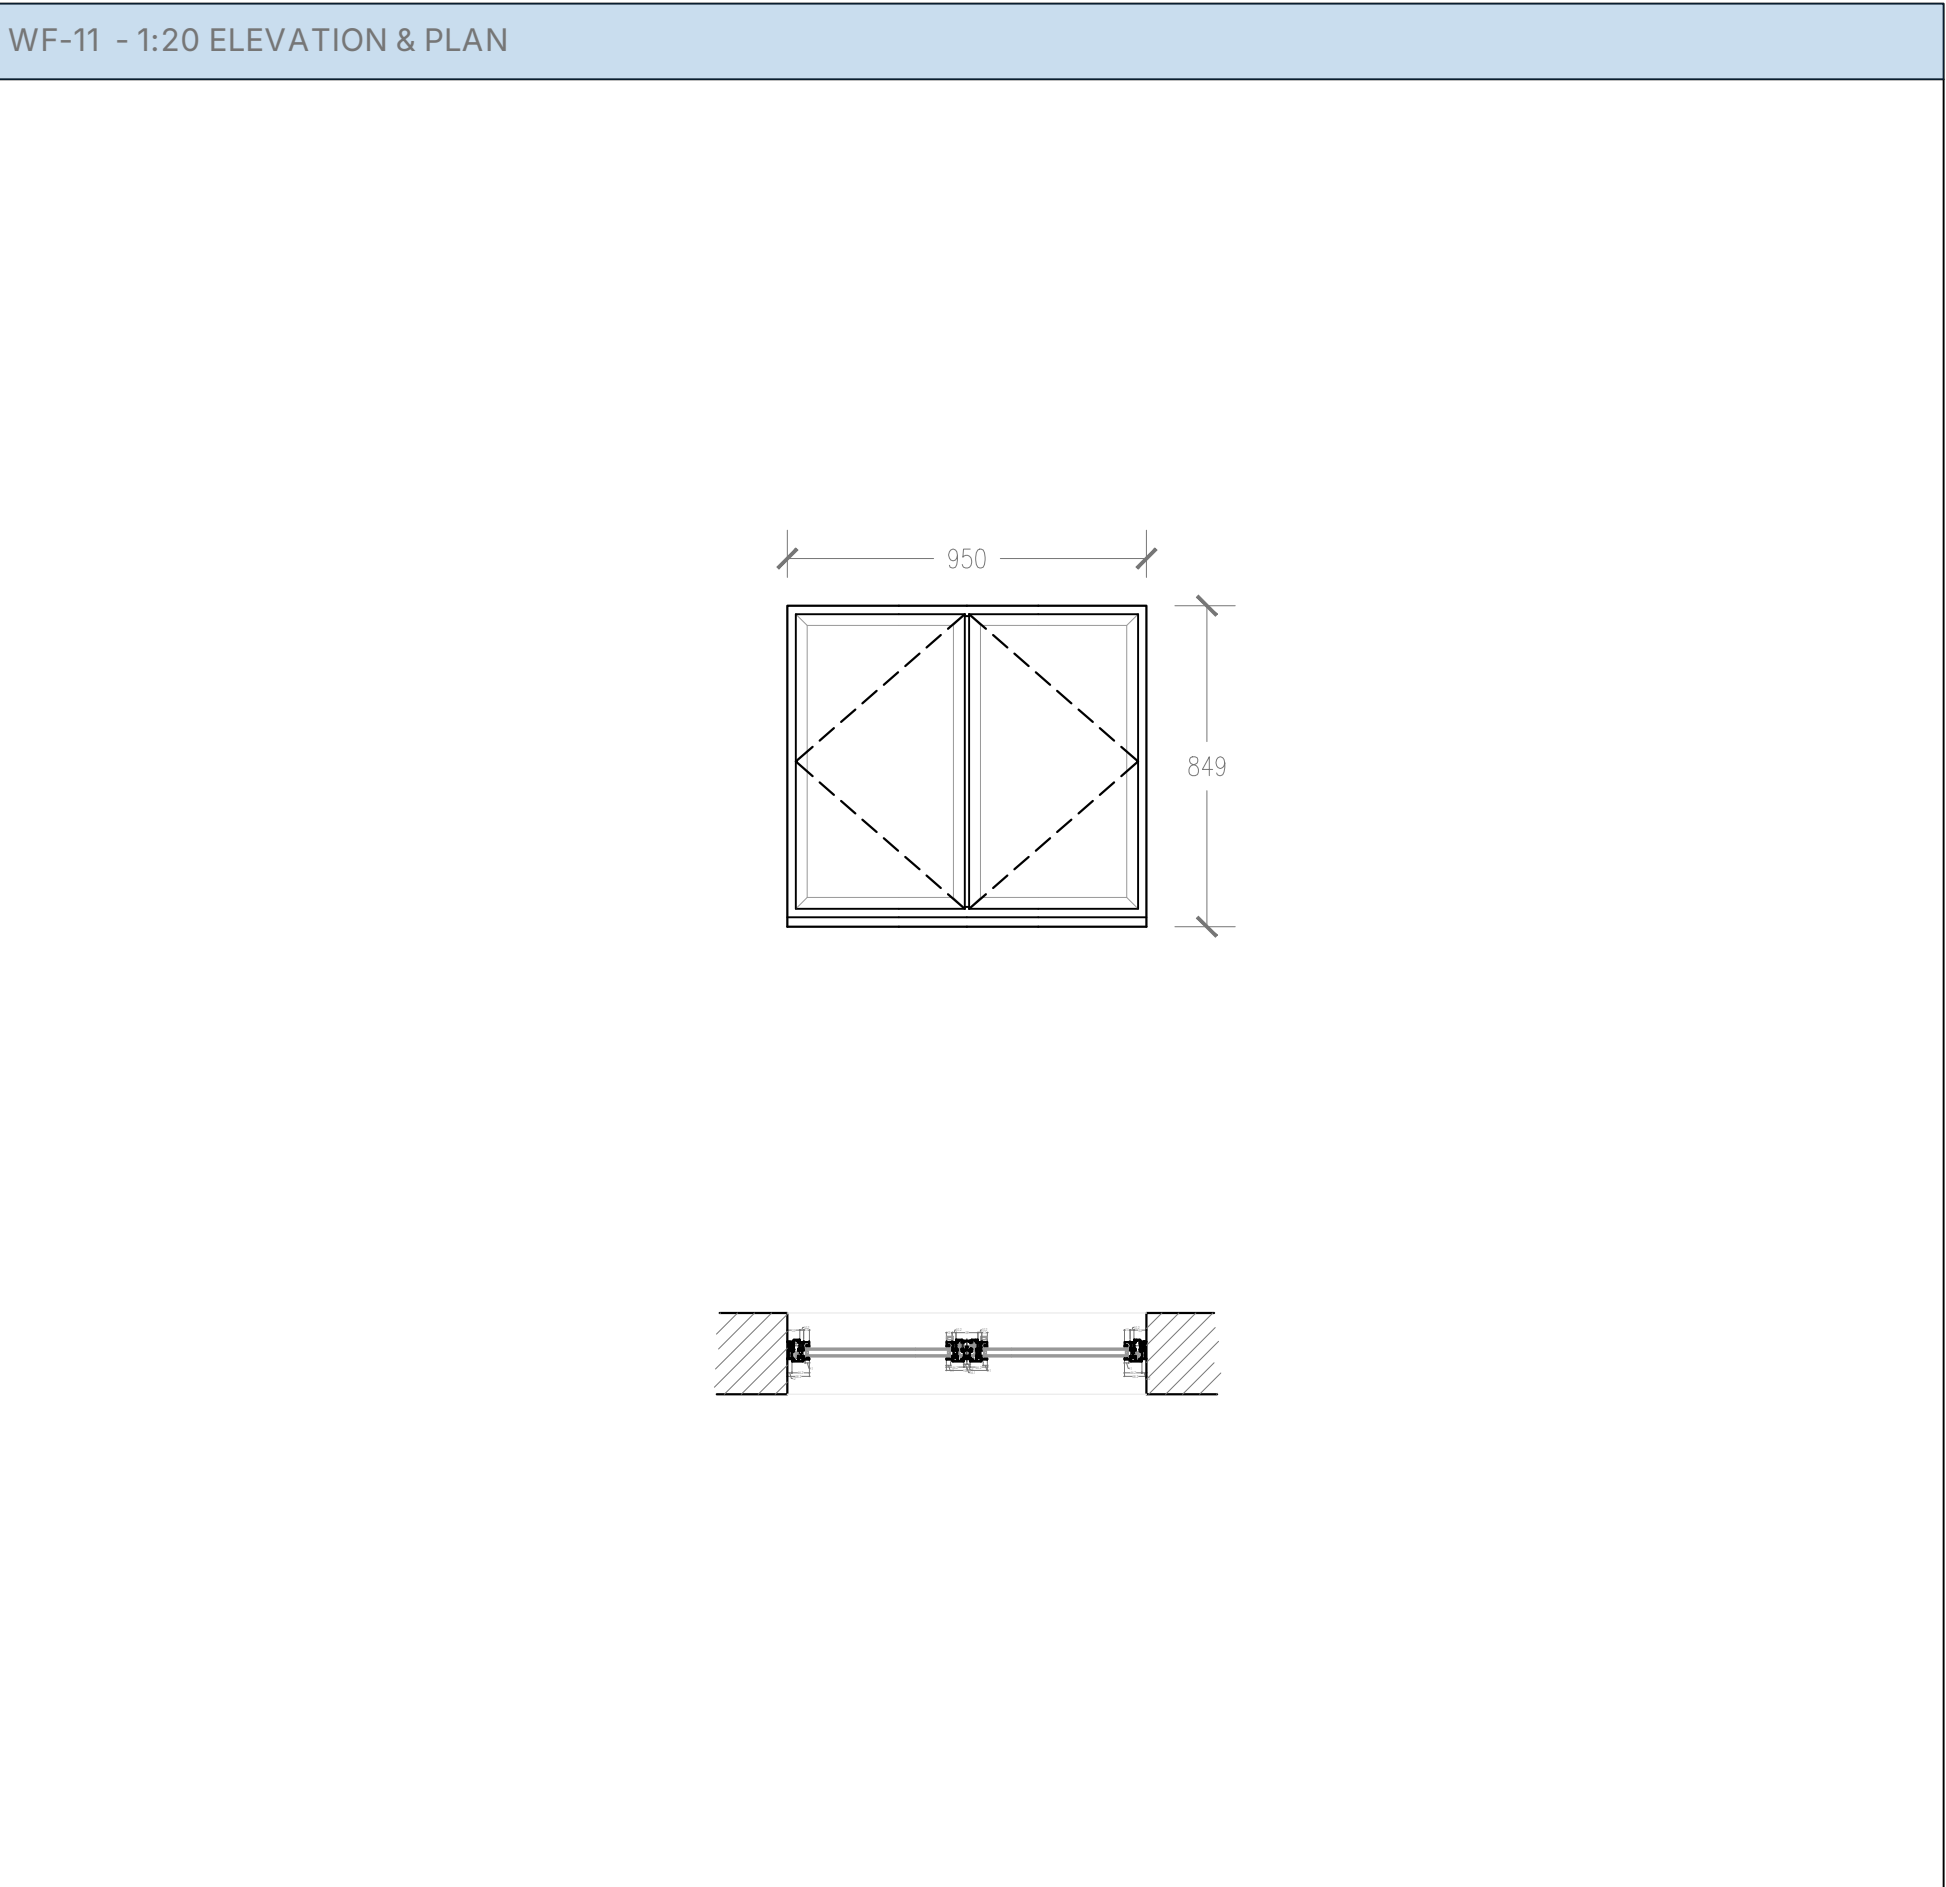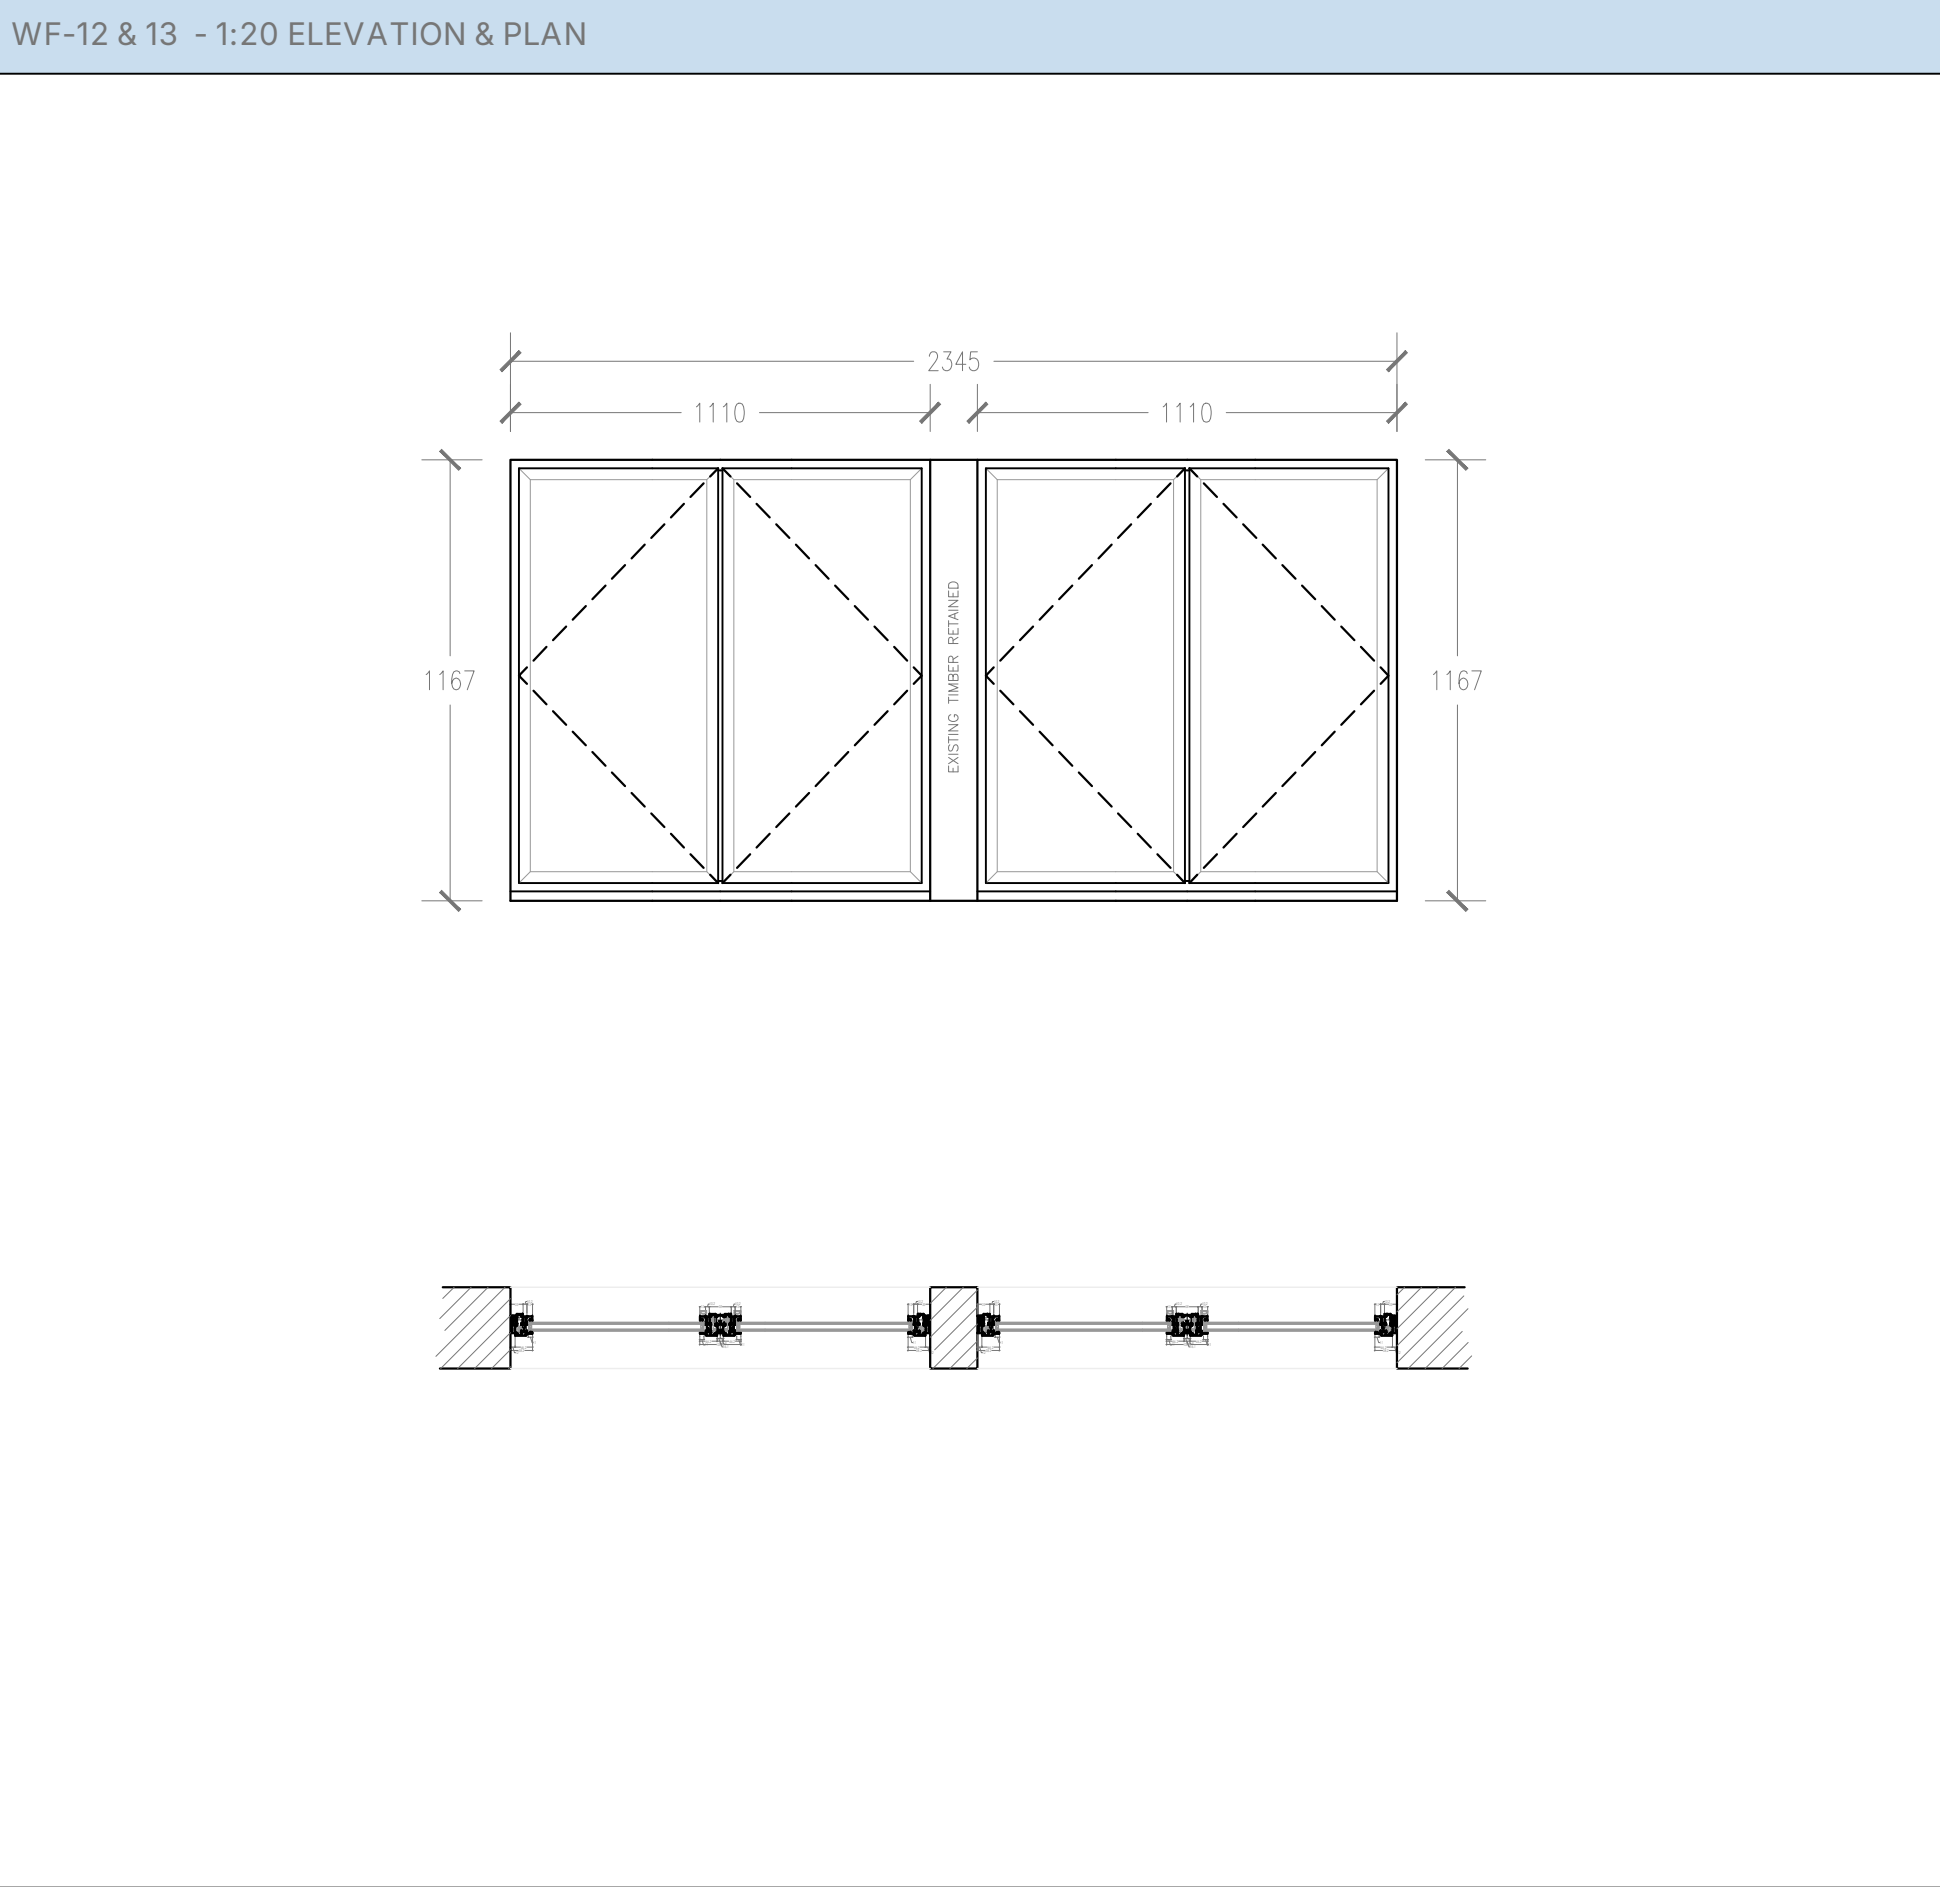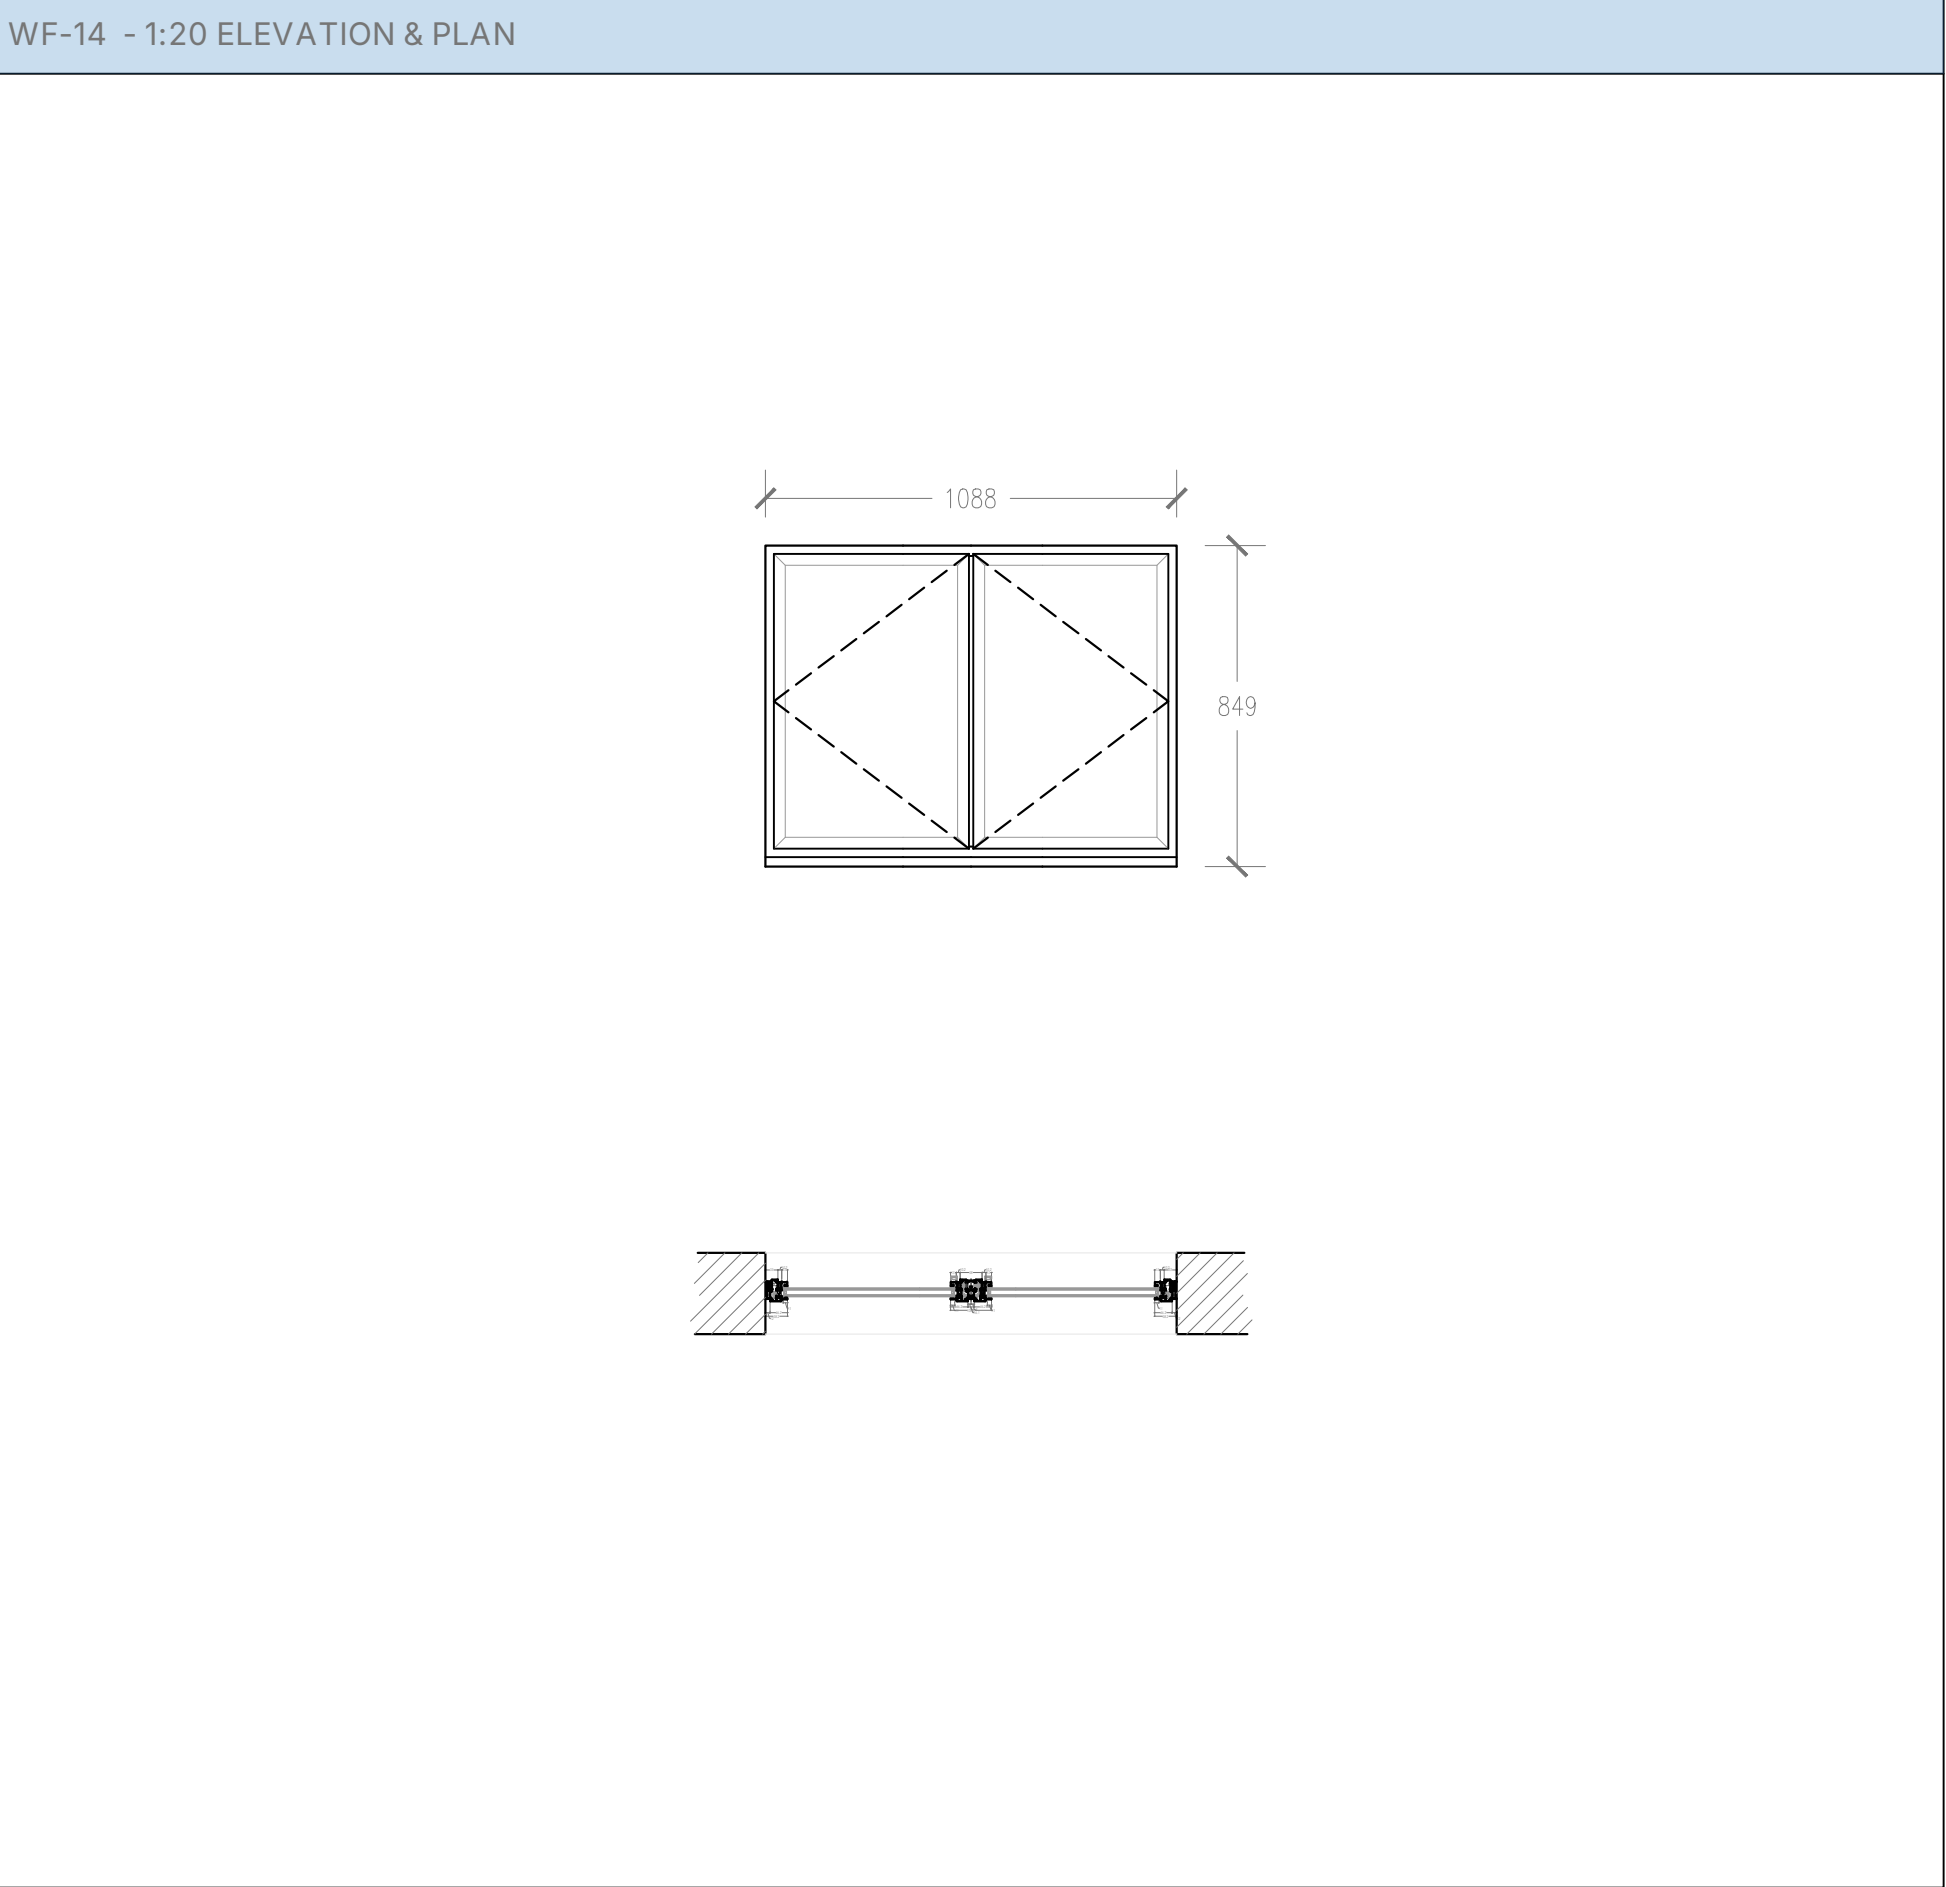

GENERAL NOTES

Dimensions to be checked on site before commencing work. Any discrepancies shall be reported to the architect immediately.

Do not scale from these drawings except for planning purposes. Use figured dimensions only.

ACCOMPANYING DOCUMENTATION

All details shown on Helyer Davies Architects drawings are to be read in conjunction with the project specification and other consultants drawings and details.

REV	DATE	AMENDMENT	DRAWN

Helyer Davies Architects

www.hdarchitects.co.uk
mail@hdarchitects.co.uk
01243 370 715

Unit 1 The Old Flour Mill . Queen St
Emsworth . PO10 7BT

PROJECT

THE CROOKED HOUSE, 21 QUEEN STREET
EMSWORTH, HAMPSHIRE, PO10 7BJ

DRAWING

WINDOW DETAILS

SCALE

As noted @A1

DATE

Sep-25


DRAWN

PP



DRAWING No.

24130 - 05



REV

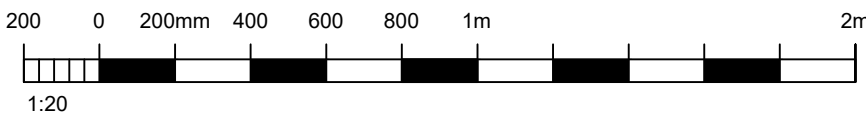


1:5 STANDARD SECTION

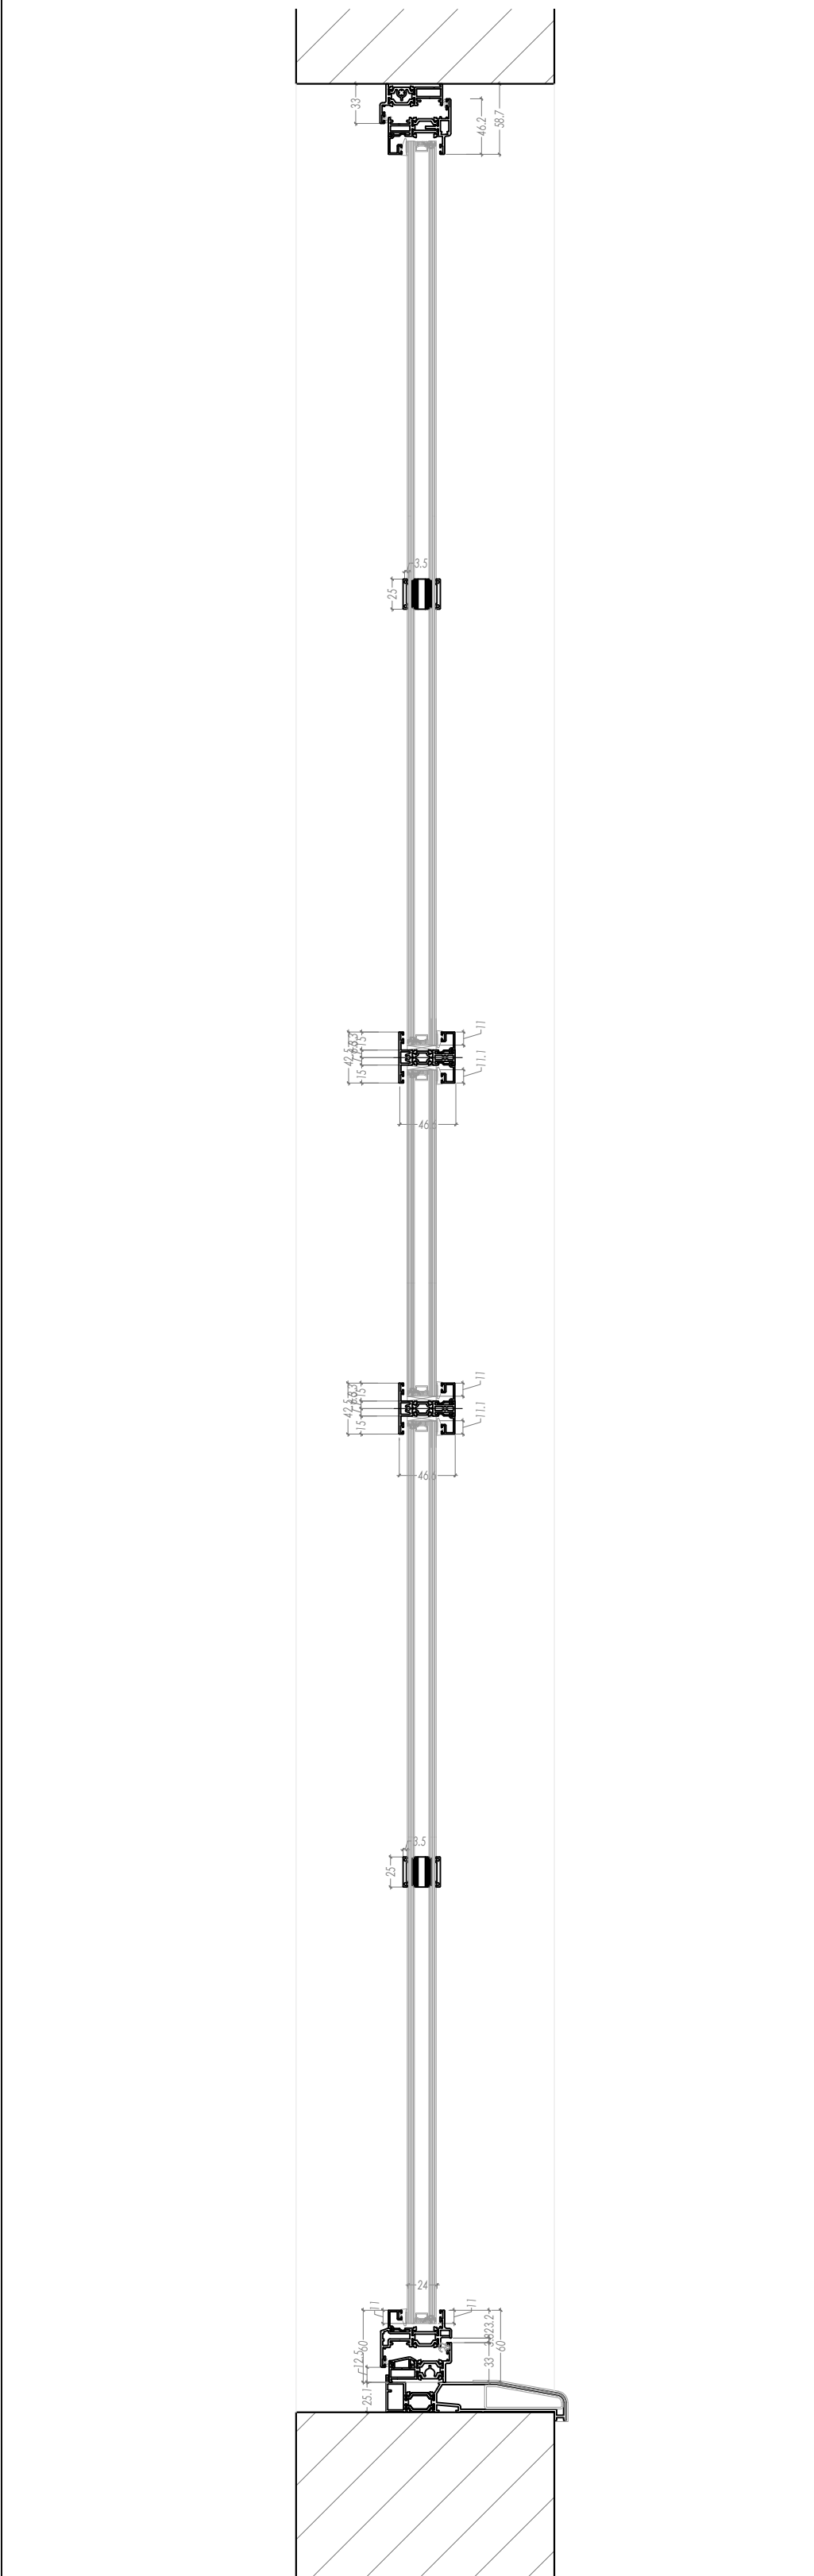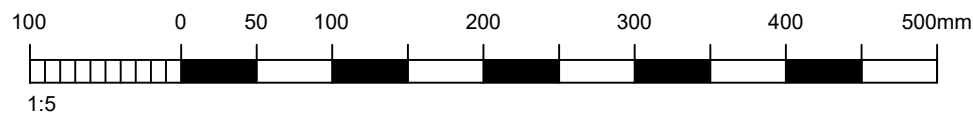

DG-19 - 1:20 ELEVATION & PLAN

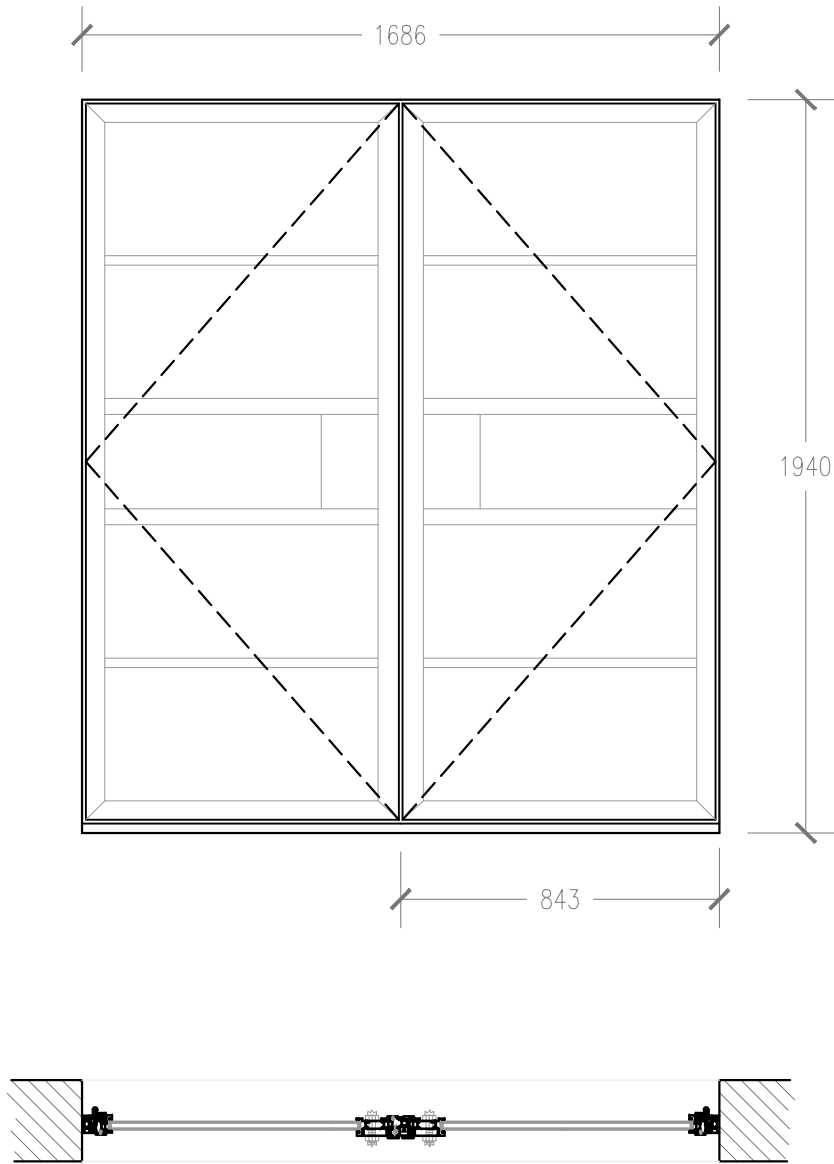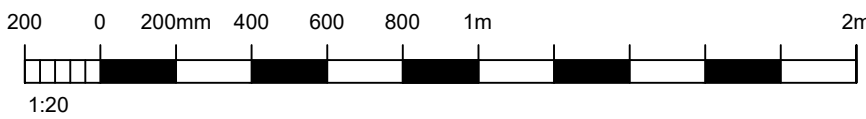

1:1 GLAZING BAR DETAIL

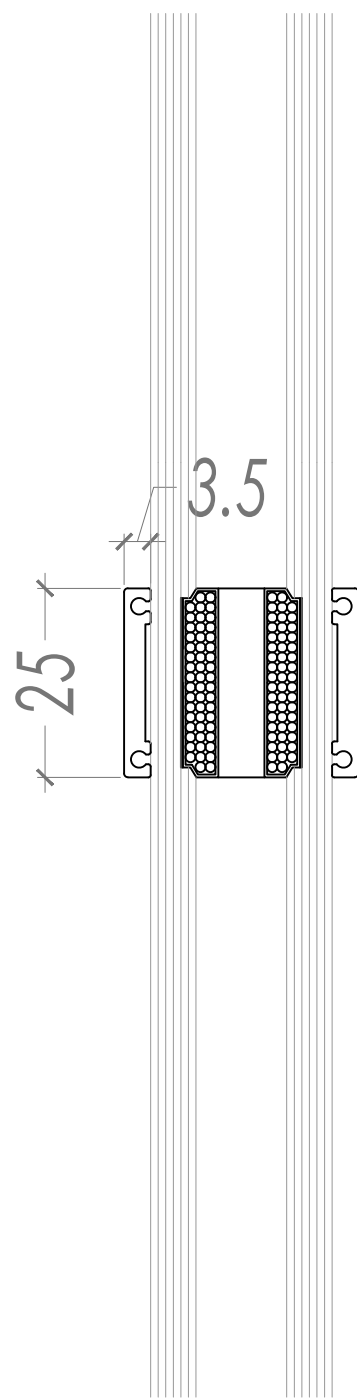

GENERAL NOTES

Dimensions to be checked on site before commencing work. Any discrepancies shall be reported to the architect immediately.

Do not scale from these drawings except for planning purposes. Use figured dimensions only.

ACCOMPANYING DOCUMENTATION

All details shown on Helyer Davies Architects drawings are to be read in conjunction with the project specification and other consultants drawings and details.

REV	DATE	AMENDMENT	DRAWN



www.hdarchitects.co.uk
mail@hdarchitects.co.uk
01243 370 715

Unit 1 The Old Flour Mill . Queen St
Emsworth . PO10 7BT

PROJECT

THE CROOKED HOUSE, 21 QUEEN STREET
EMSWORTH, HAMPSHIRE, PO10 7BJ

DRAWING



WINDOW DETAILS

SCALE

As noted @AI

DATE Sep-25	DRAWN PP
DRAWING No. 24130 - 06	REV

ROOF WINDOWS

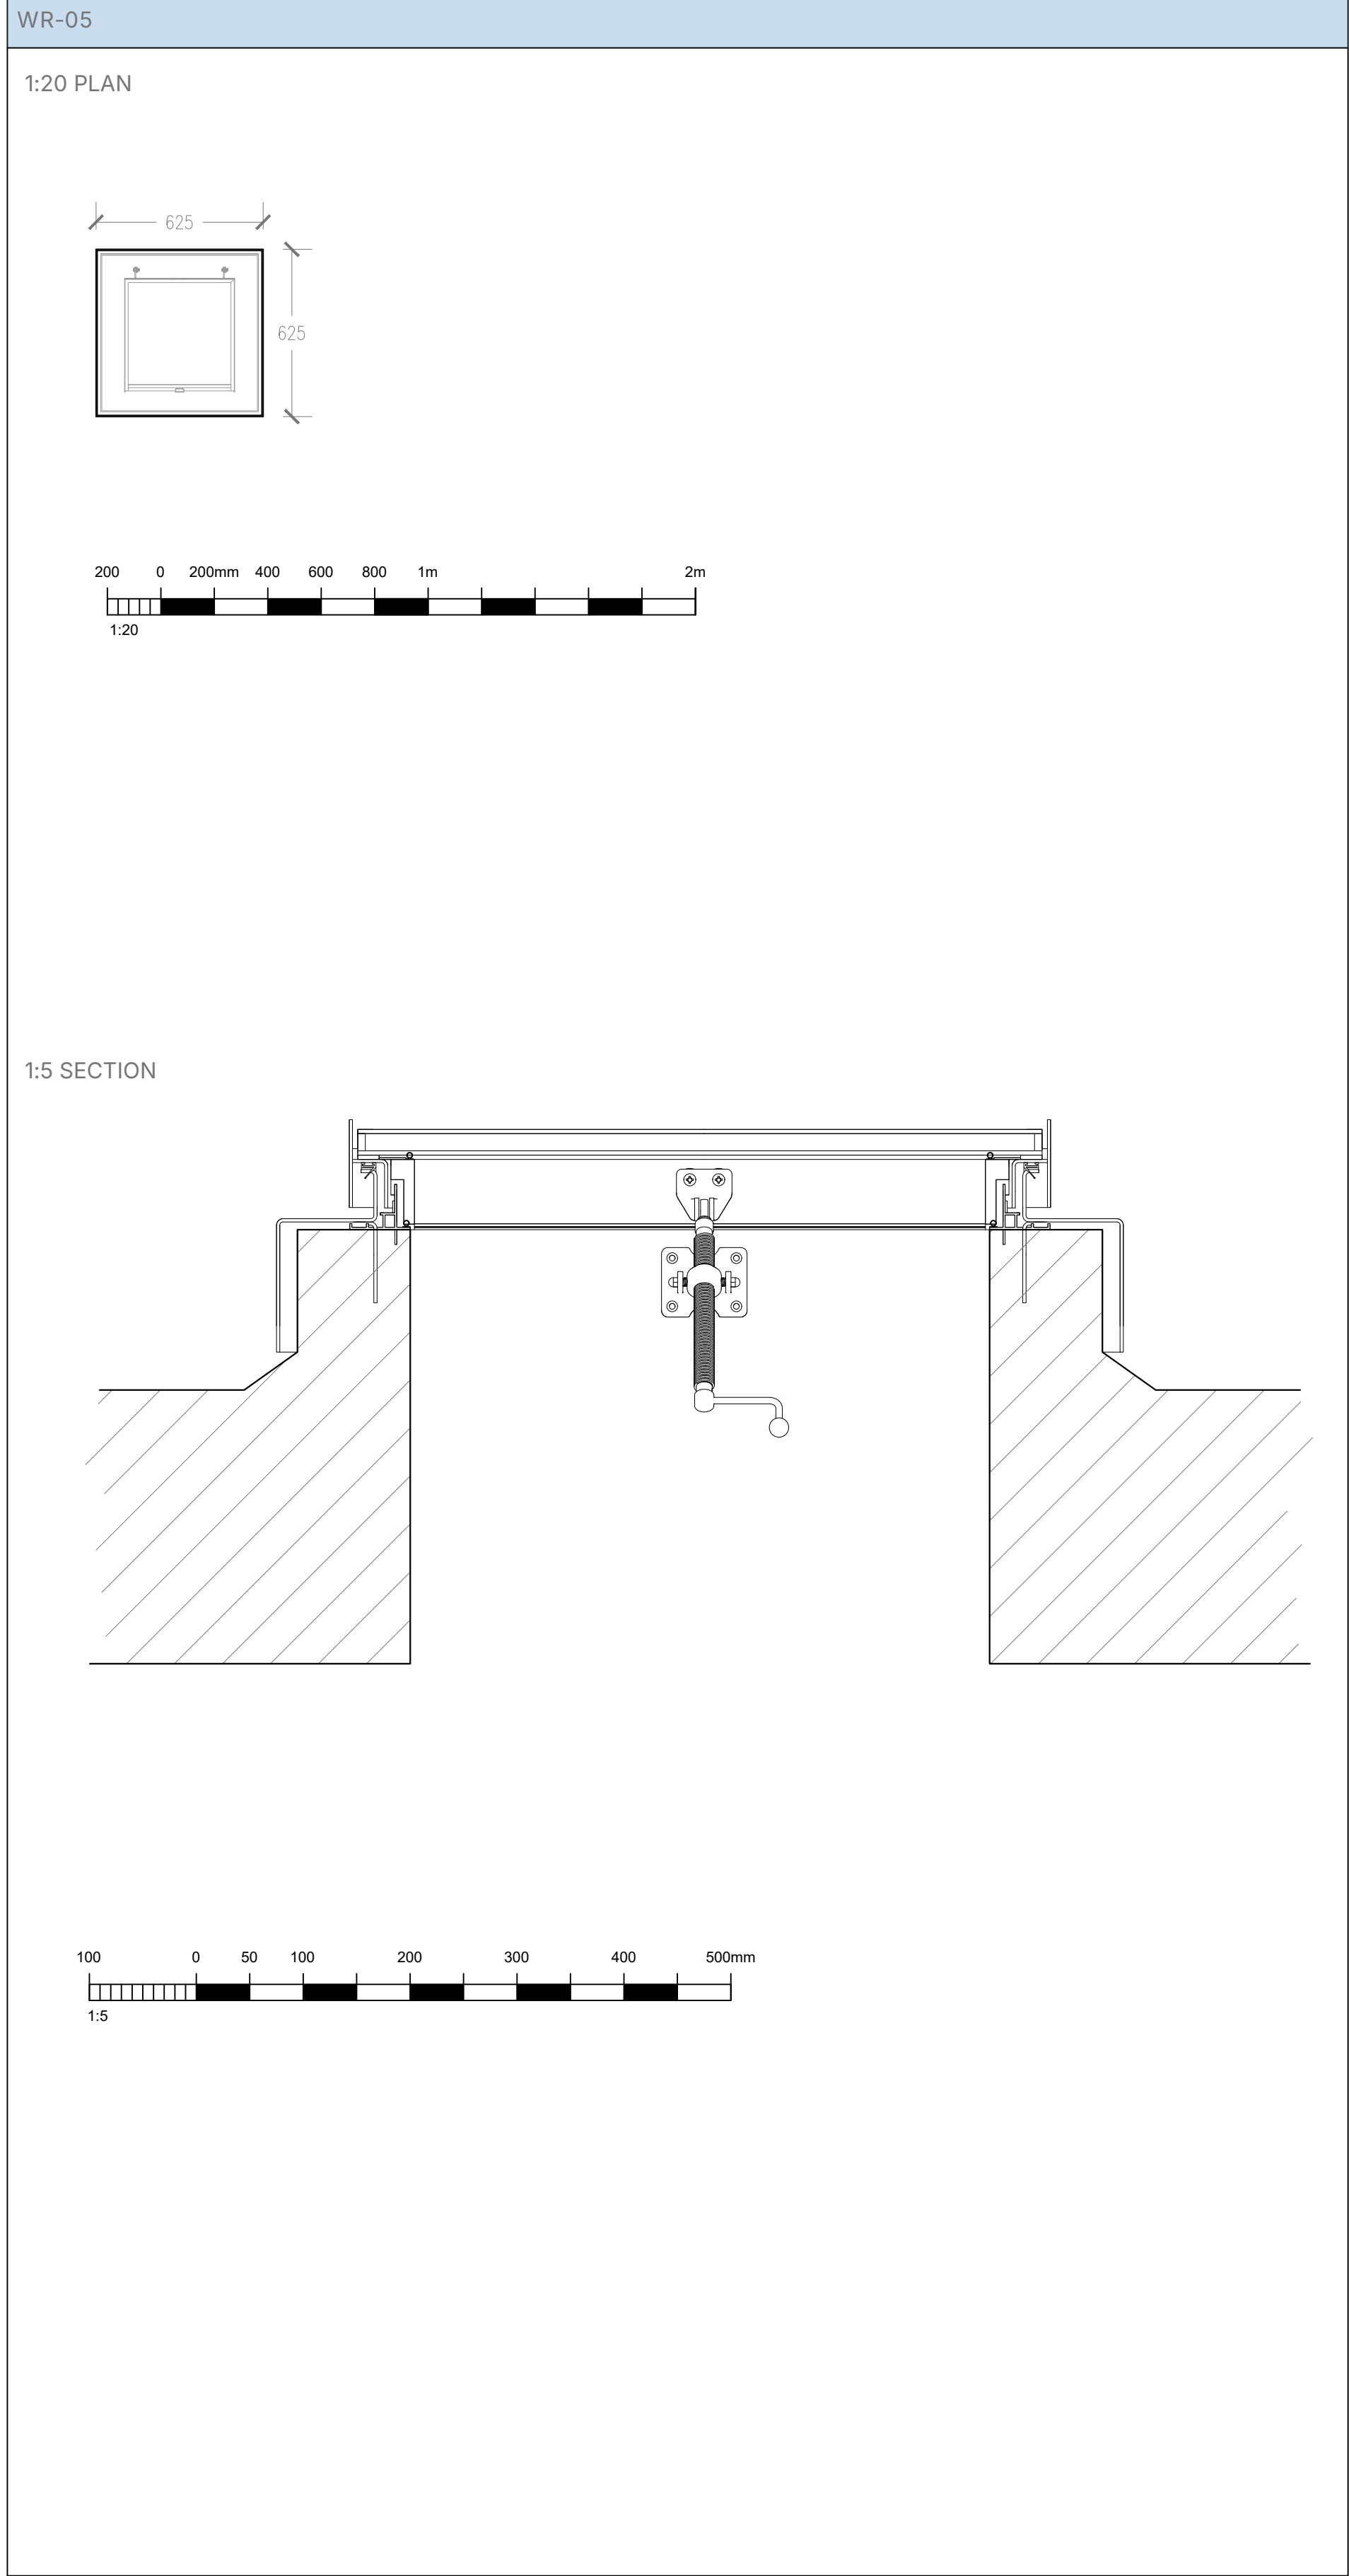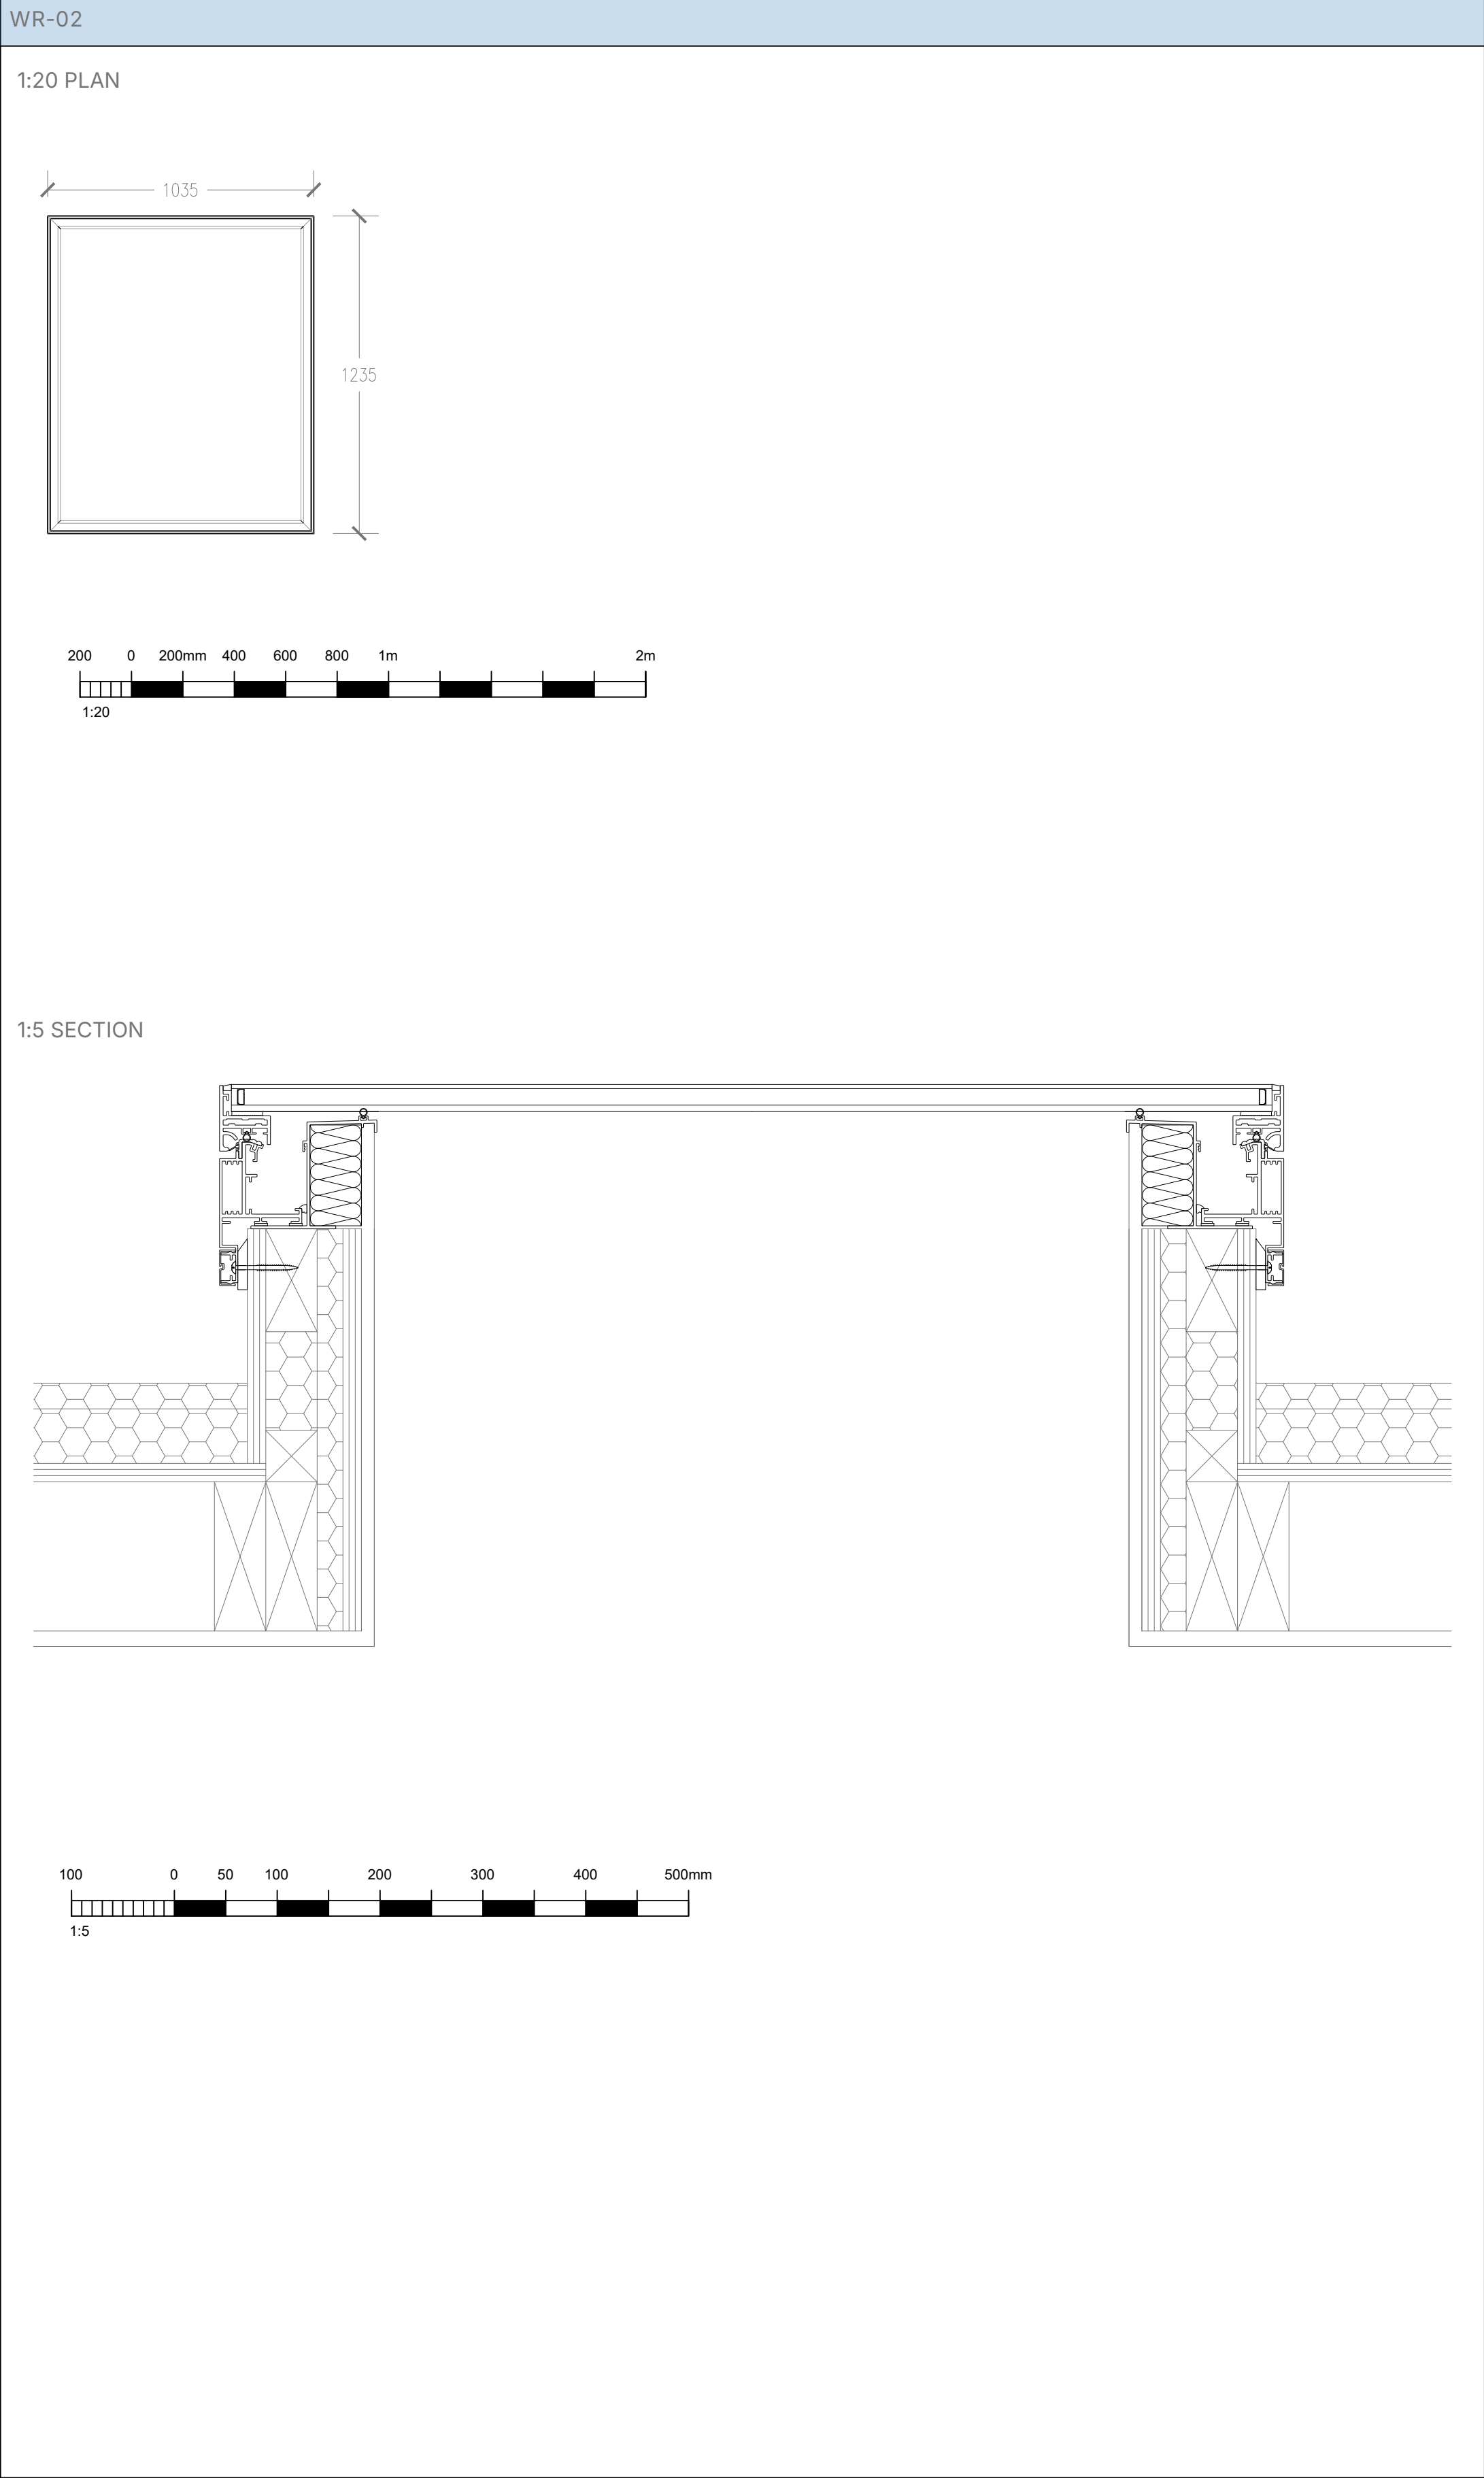


GENERAL NOTES

Dimensions to be checked on site before commencing work. Any discrepancies shall be reported to the architect immediately.



Do not scale from these drawings except for planning purposes. Use figured dimensions only.

ACCOMPANYING DOCUMENTATION

All details shown on Helyer Davies Architects drawings are to be read in conjunction with the project specification and other consultants drawings and details.

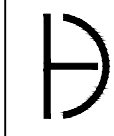REV	DATE	AMENDMENT	DRAWN
<div><div>Helyer Davies Architects</div><div>www.hdarchitects.co.uk mail@hdarchitects.co.uk 01243 370 715 Unit 1 The Old Flour Mill . Queen St Emsworth , PO10 7BT</div></div>			
PROJECT			
THE CROOKED HOUSE, 21 QUEEN STREET EMSWORTH, HAMPSHIRE, PO10 7BJ			
DRAWING		SCALE	
WINDOW DETAILS		As noted @A1	
DATE		DRAWN	
Sep-25		PP	
DRAWING No.		REV	
24130 - 07			

ROOF WINDOWS

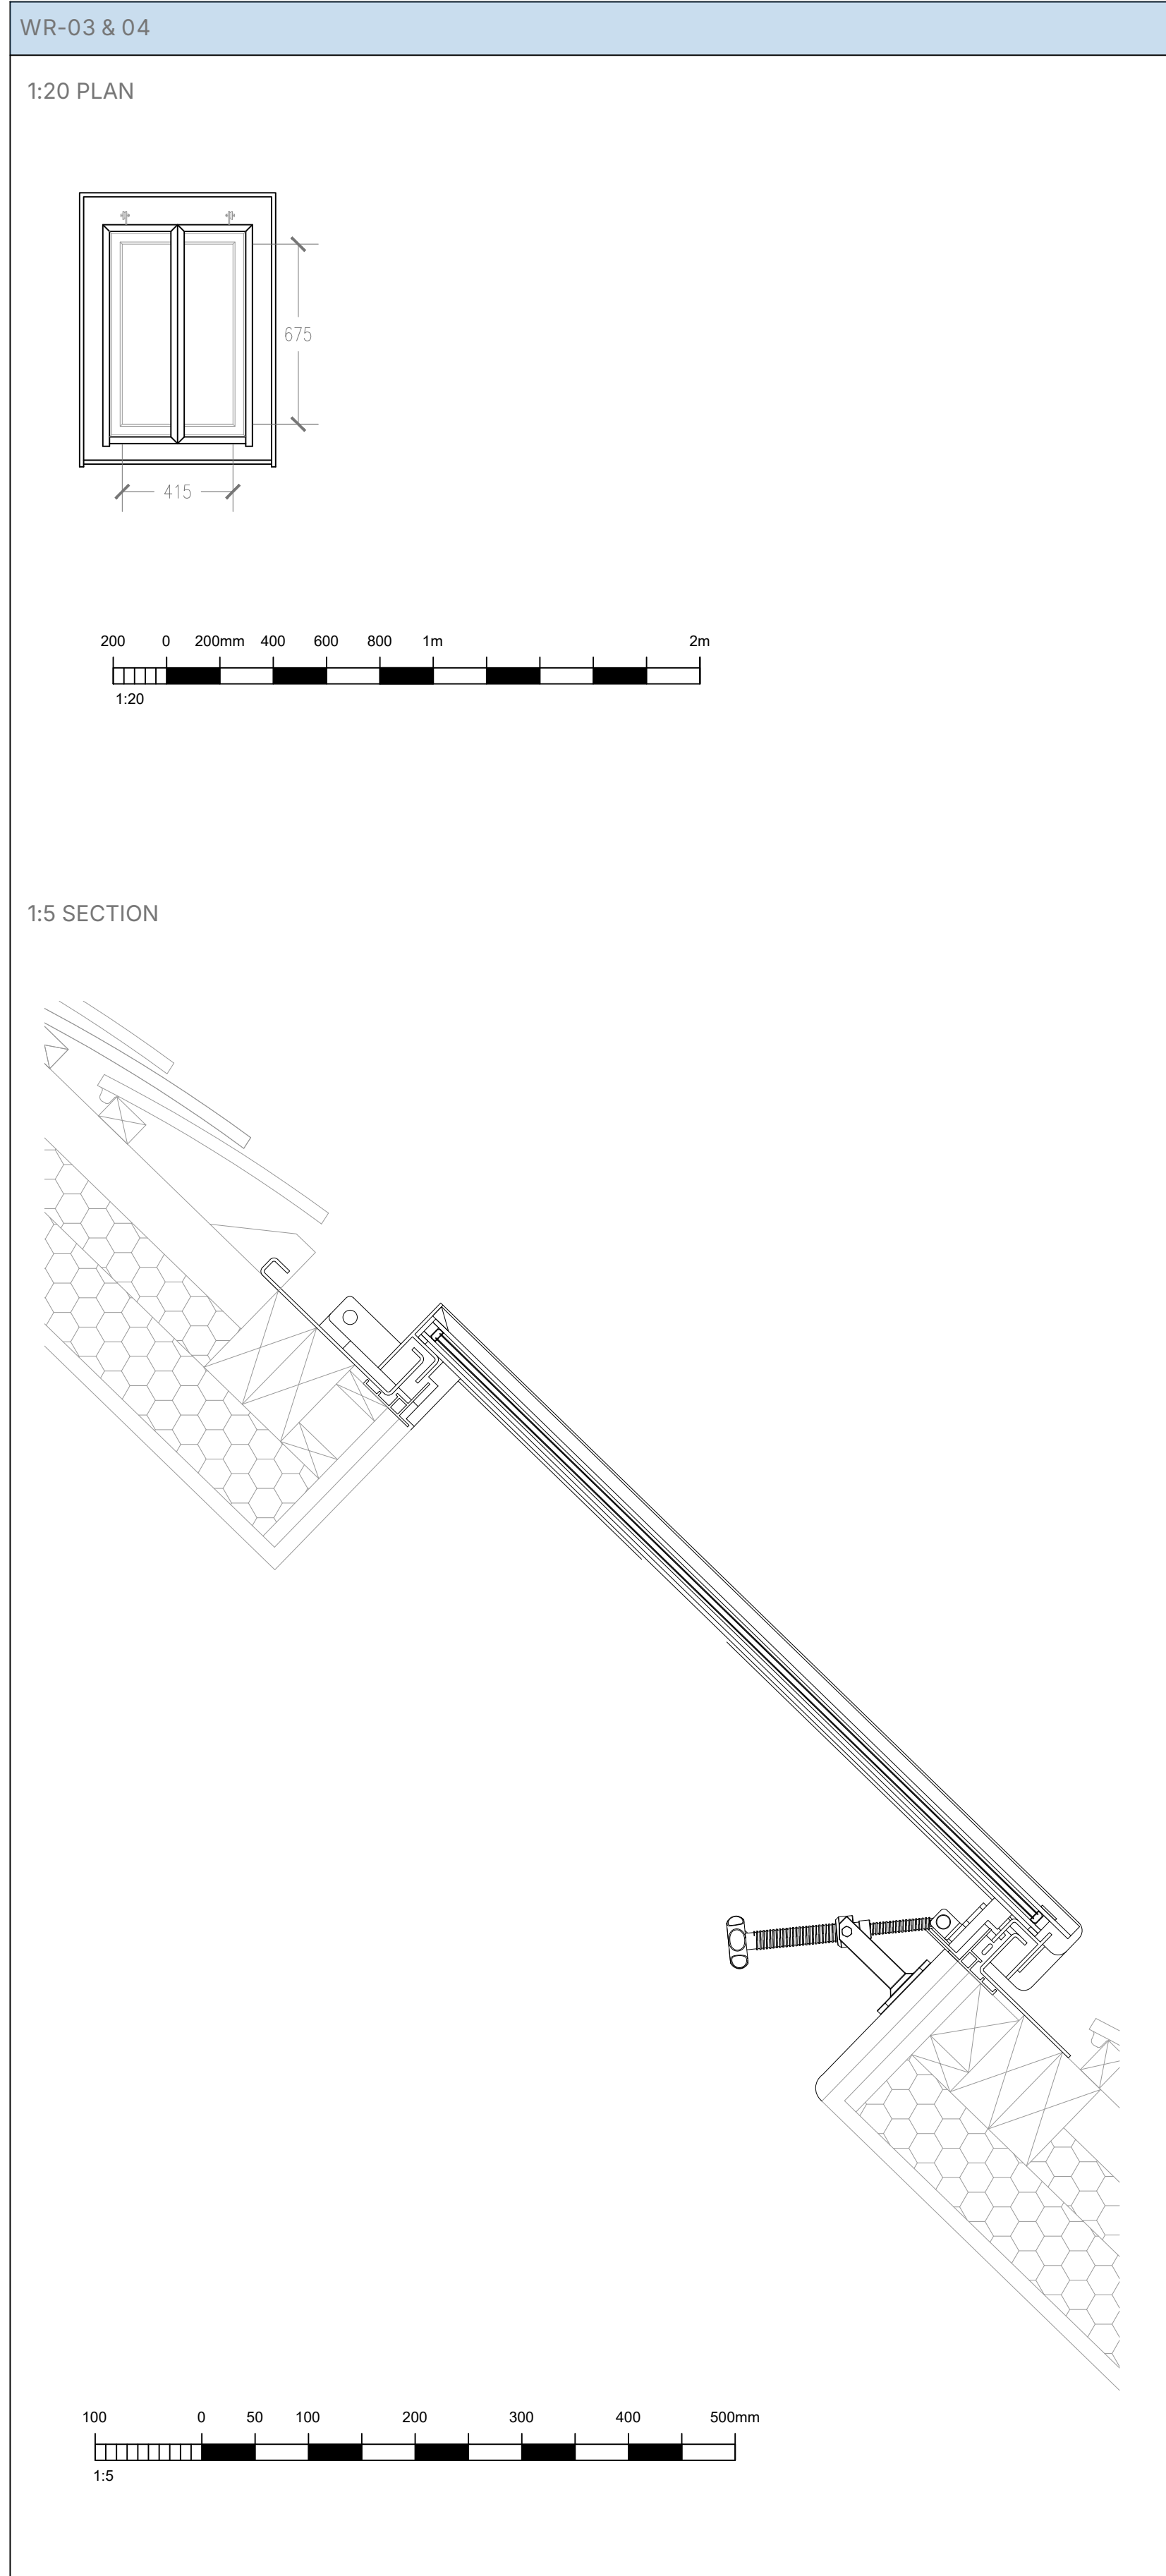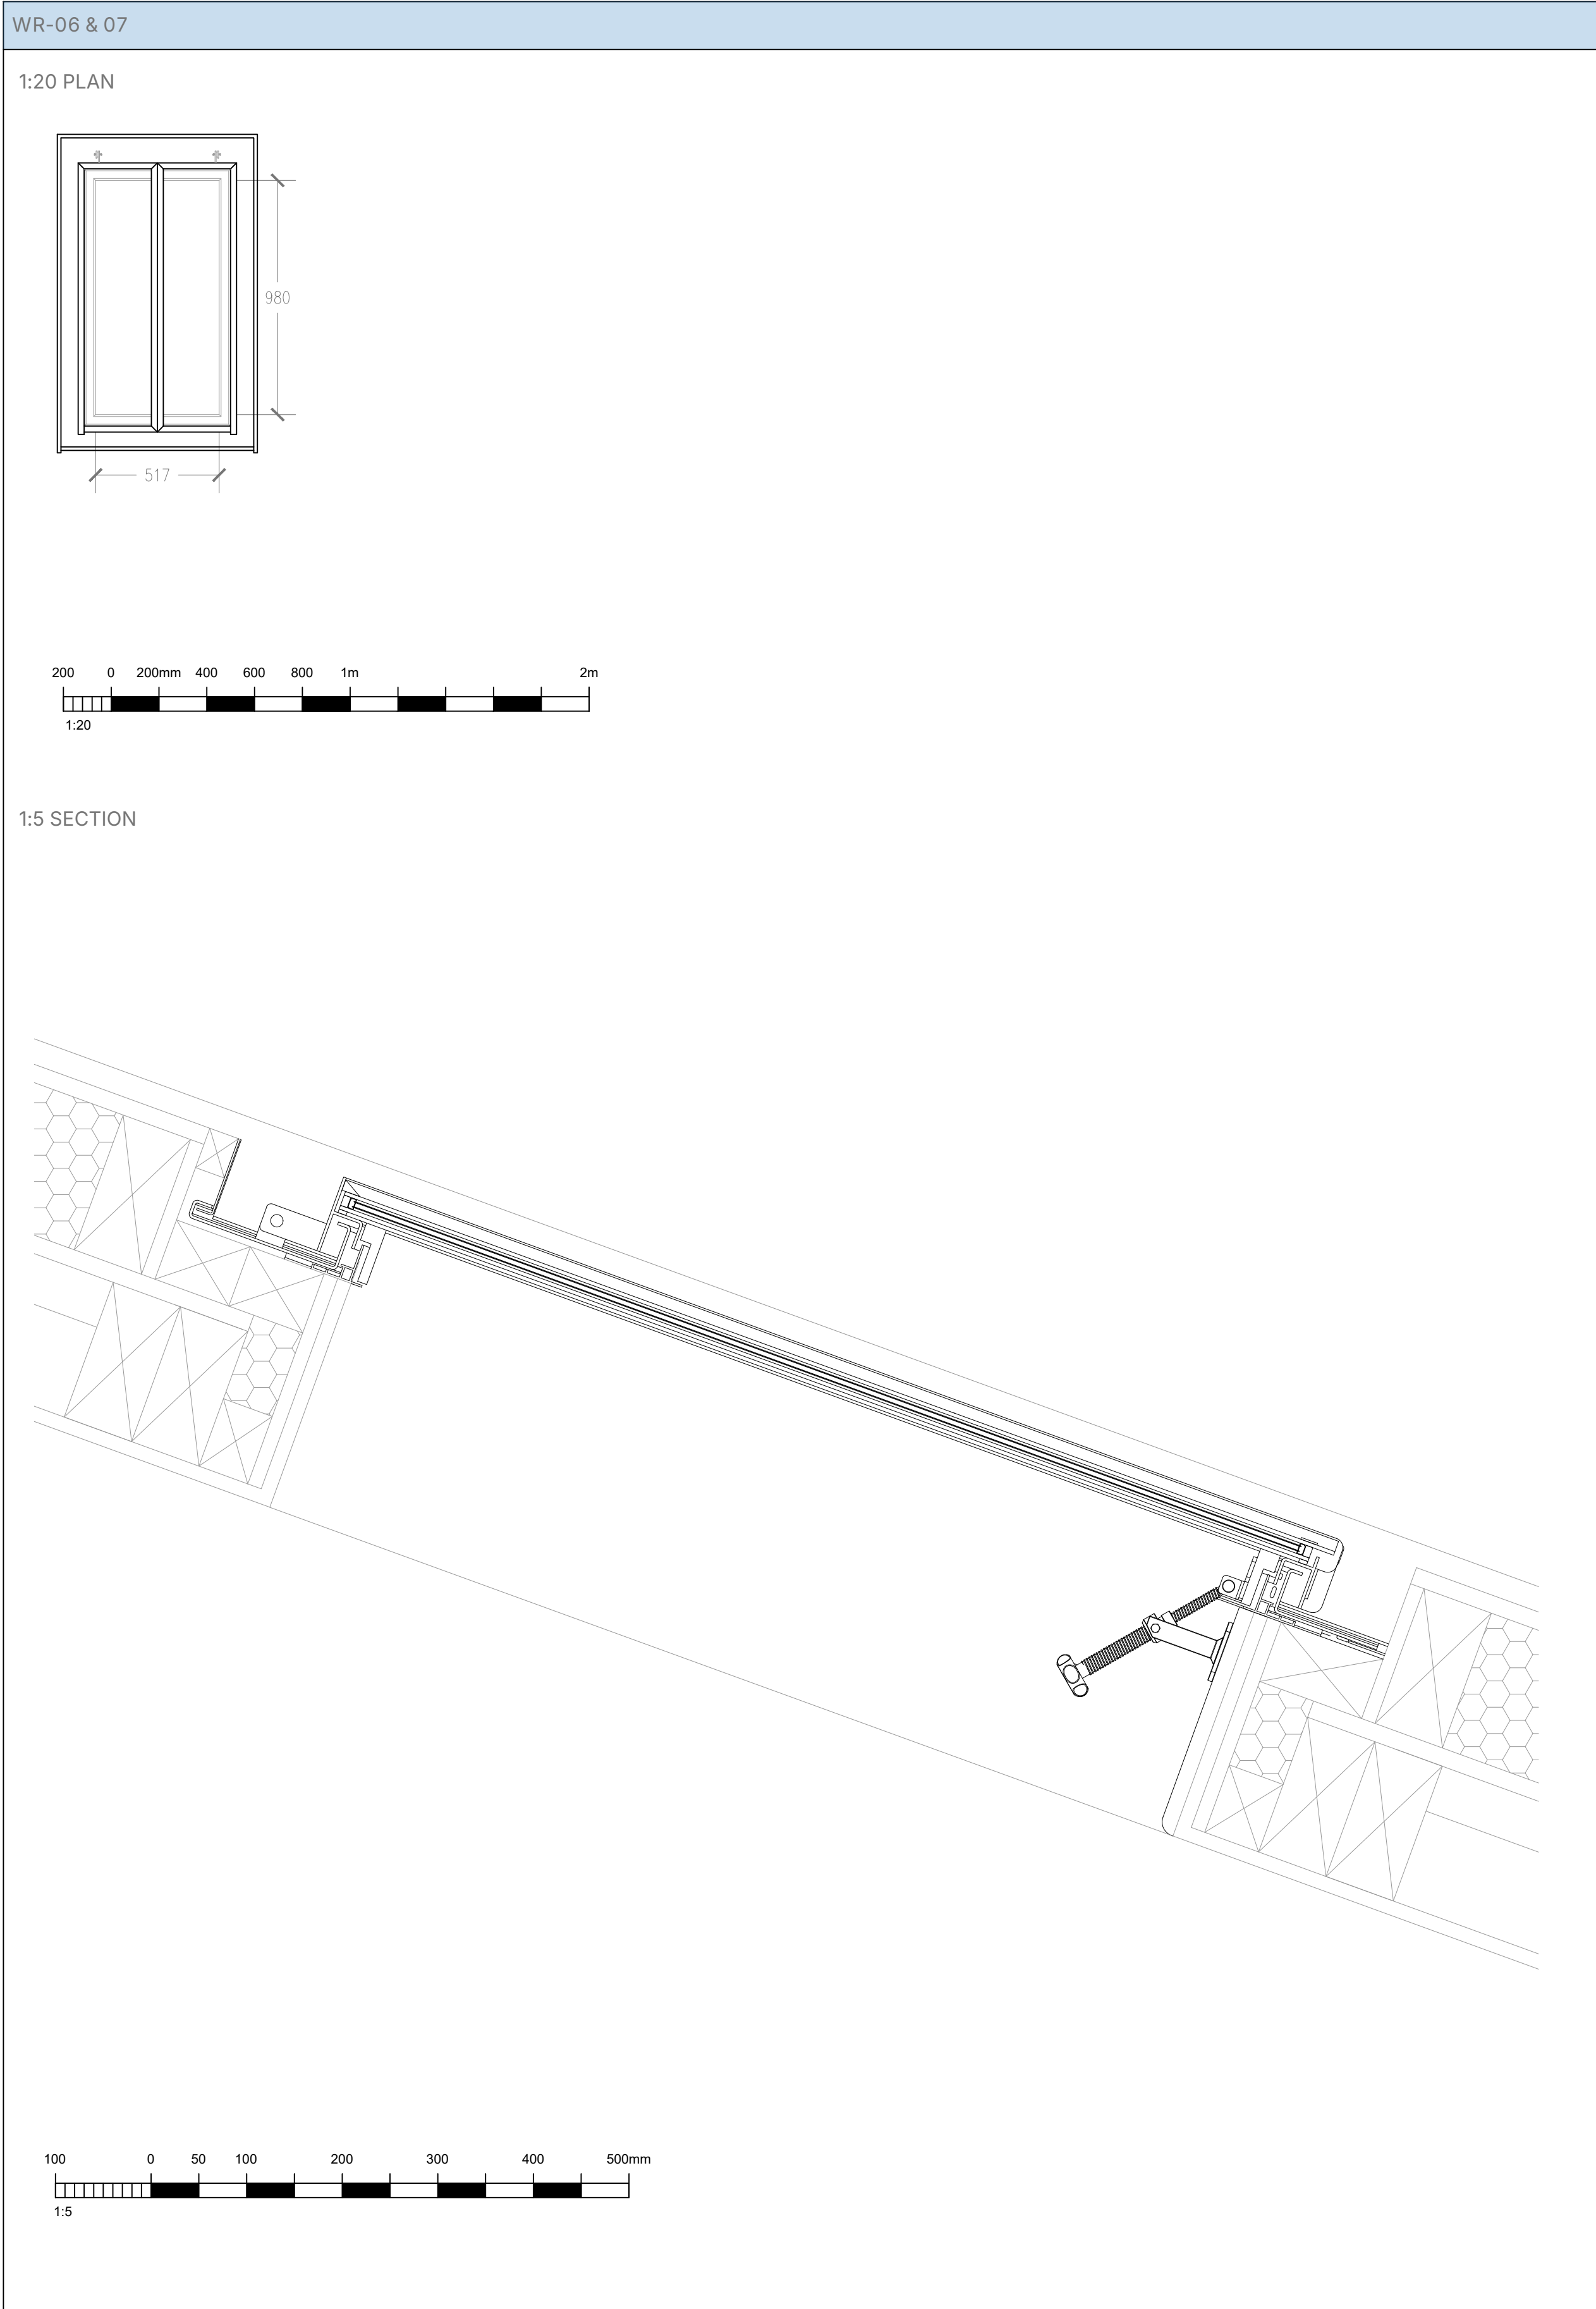

GENERAL NOTES

Dimensions to be checked on site before commencing work. Any discrepancies shall be reported to the architect immediately.


Do not scale from these drawings except for planning purposes. Use figured dimensions only.

ACCOMPANYING DOCUMENTATION

All details shown on Helyer Davies Architects drawings are to be read in conjunction with the project specification and other consultants drawings and details.

REV	DATE	AMENDMENT	DRAWN
<div><div><div></div><div>Helyer Davies Architects</div></div><div><div>www.hdarchitects.co.uk</div><div>mail@hdarchitects.co.uk</div><div>01243 370 715</div><div>Unit 1 The Old Flour Mill . Queen St</div><div>Emsworth . PO10 7BJ</div></div></div>			
<div>PROJECT</div> <div>THE CROOKED HOUSE, 21 QUEEN STREET</div> <div>EMSWORTH, HAMPSHIRE, PO10 7BJ</div>			
<div>DRAWING</div> <div>WINDOW DETAILS</div> <div>.</div> <div>.</div>		<div>SCALE</div> <div>As noted @A1</div>	
<div>DATE</div> <div>Sep-25</div>		<div>DRAWN</div> <div>PP</div>	
<div>DRAWING No.</div> <div>24130 - 08</div>		<div>REV</div>	

ROOF WINDOWS

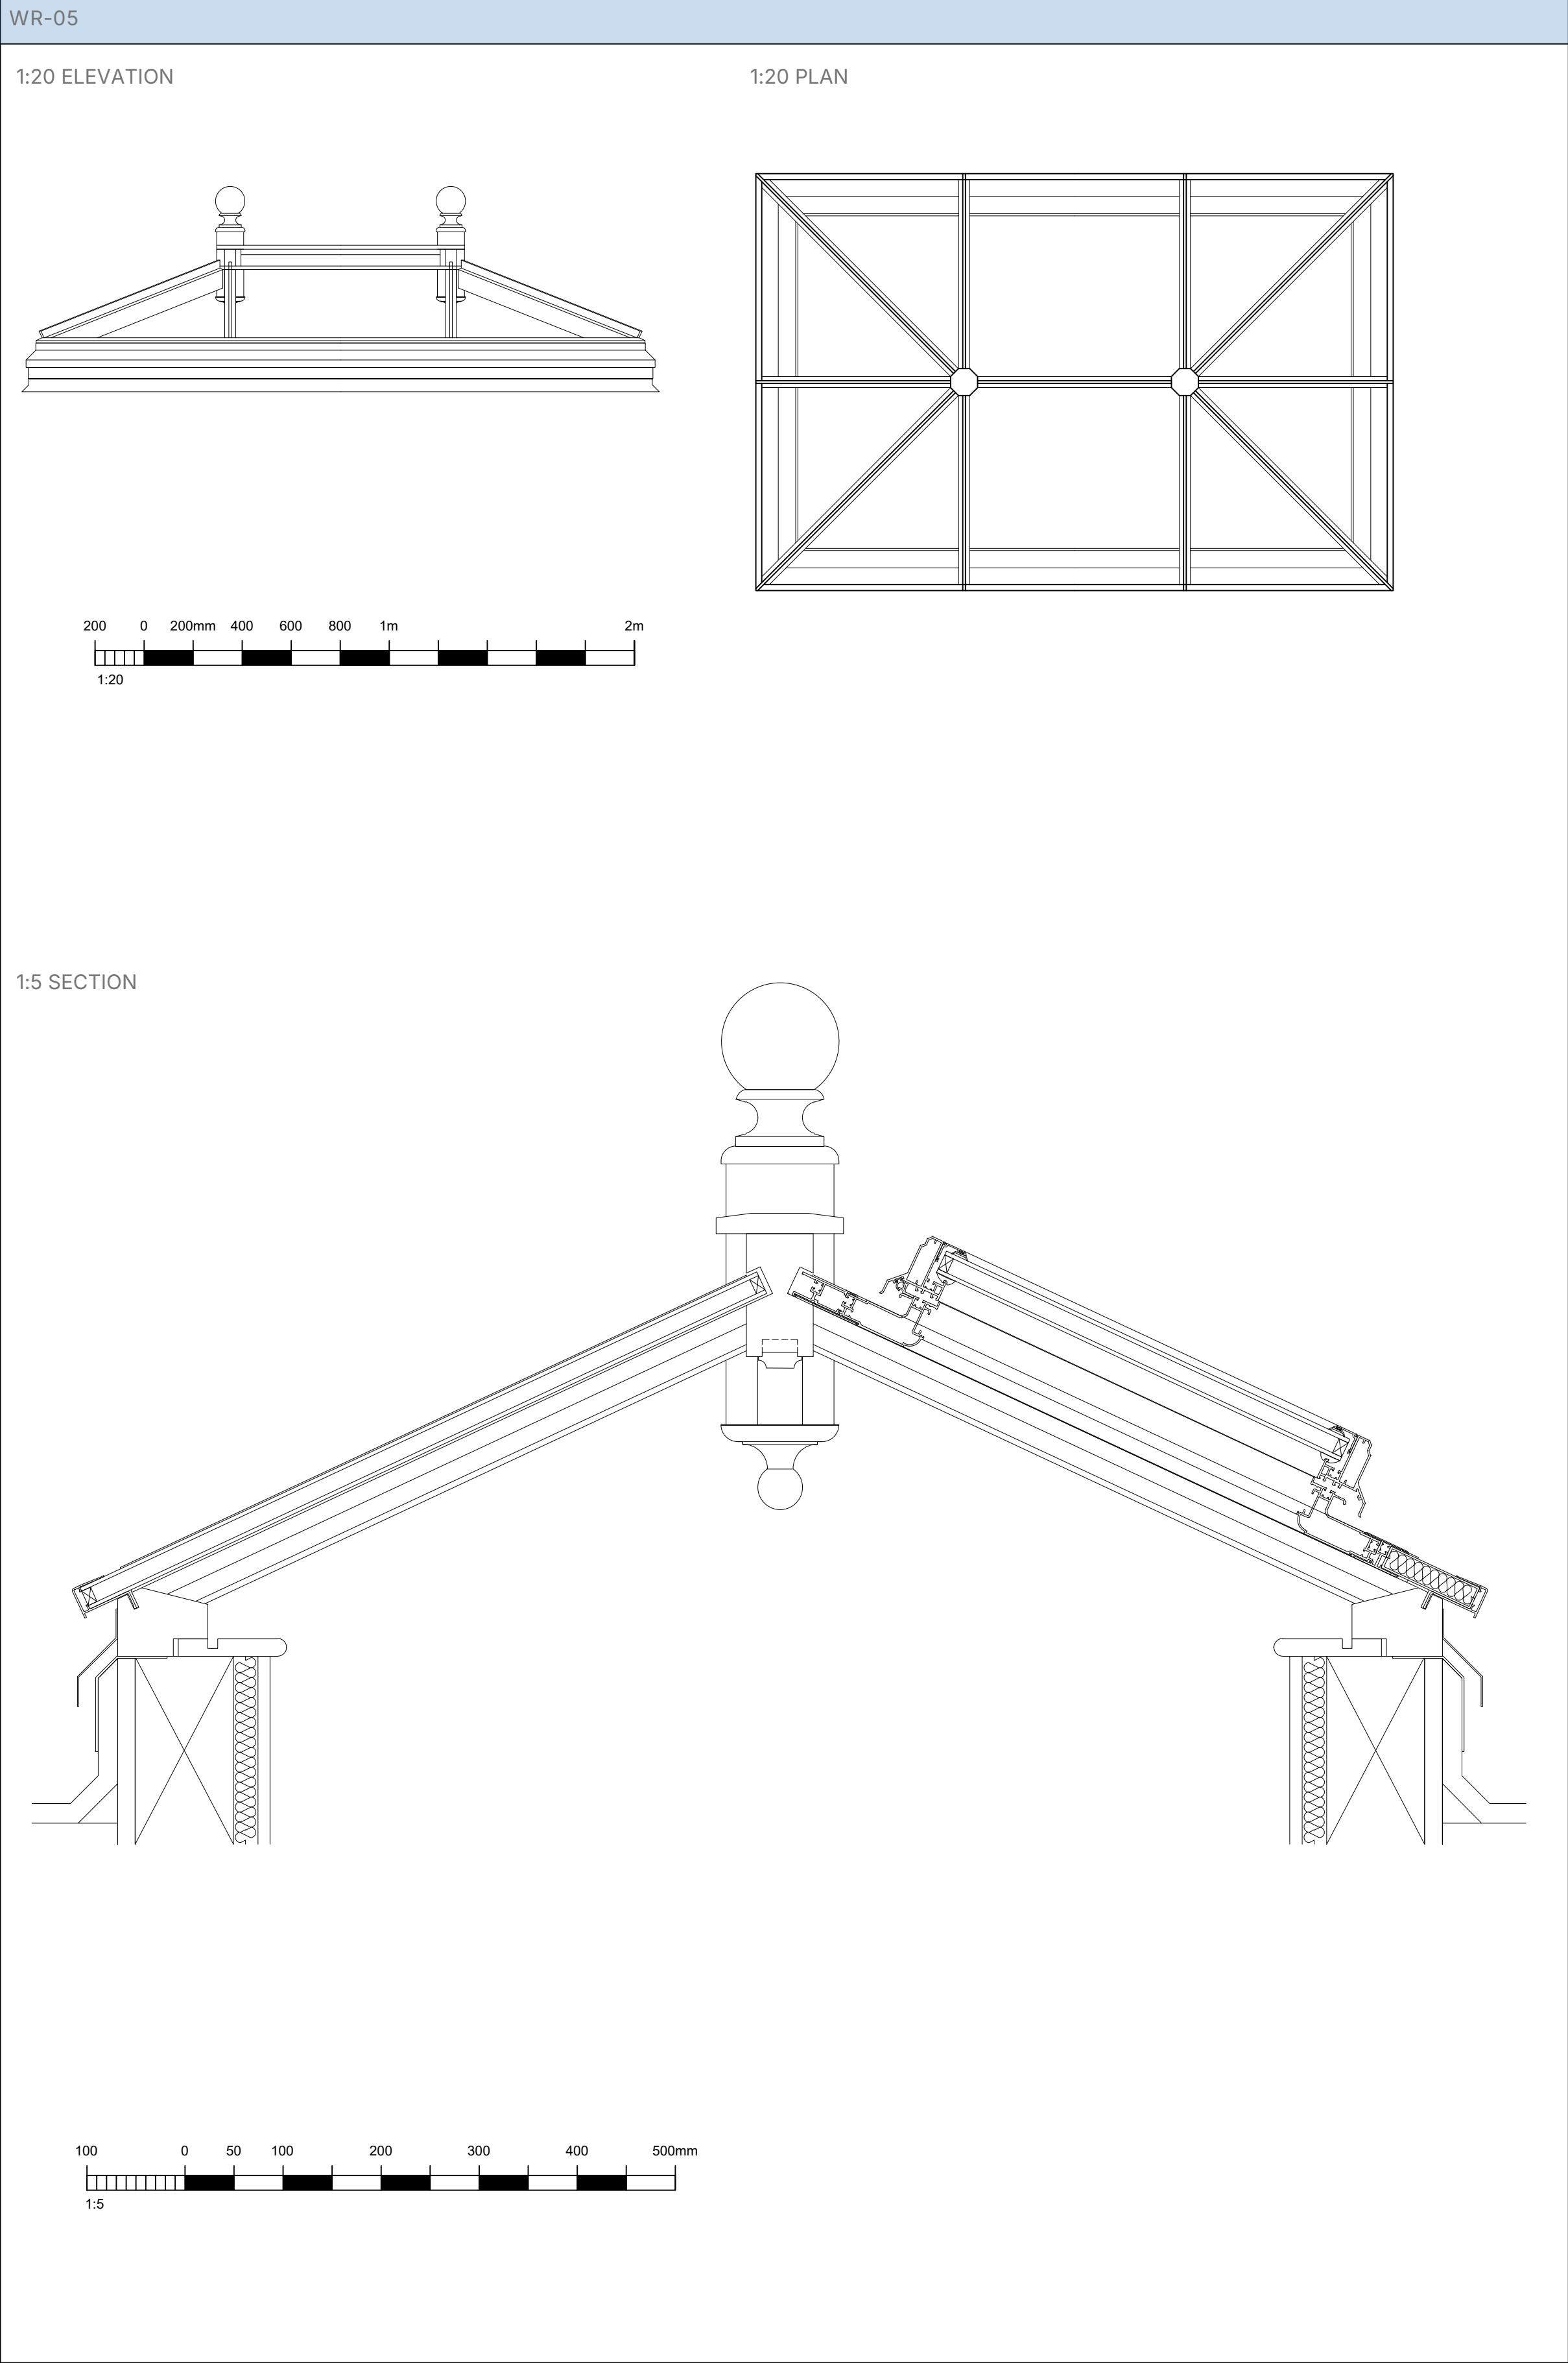

GENERAL NOTES

Dimensions to be checked on site before commencing work. Any discrepancies shall be reported to the architect immediately.

Do not scale from these drawings except for planning purposes. Use figured dimensions only.

ACCOMPANYING DOCUMENTATION

All details shown on Helyer Davies Architects drawings are to be read in conjunction with the project specification and other consultants drawings and details.

REV	DATE	AMENDMENT	DRAWN

Helyer Davies Architects

www.hdarchitects.co.uk

mail@hdarchitects.co.uk

01243 370 715

Unit 1 The Old Flour Mill . Queen St

Emsworth . PO10 7BJ

PROJECT

THE CROOKED HOUSE, 21 QUEEN STREET

EMSWORTH, HAMPSHIRE, PO10 7BJ

DRAWING

WINDOW DETAILS

.

SCALE

As noted @A1

DATE

Sep-25

DRAWING No.

24130 - 09

DRAWN

PP

REV