


Site deliveries will be managed without any on-site storage and require precise coordination and just-in-time (JIT) delivery practices.

Materials and equipment must be scheduled to arrive exactly when needed, removing the requirement for storage space. This approach will involve close collaboration with suppliers, real-time communication, and a well-structured construction schedule to ensure materials are delivered in sequence with the project's programme.

Deliveries will be carefully timed, organized and arranged with the site foreman to avoid congestion or delays.

There is to be no on-site contractor parking.


Initial demolition of 3 No. garages

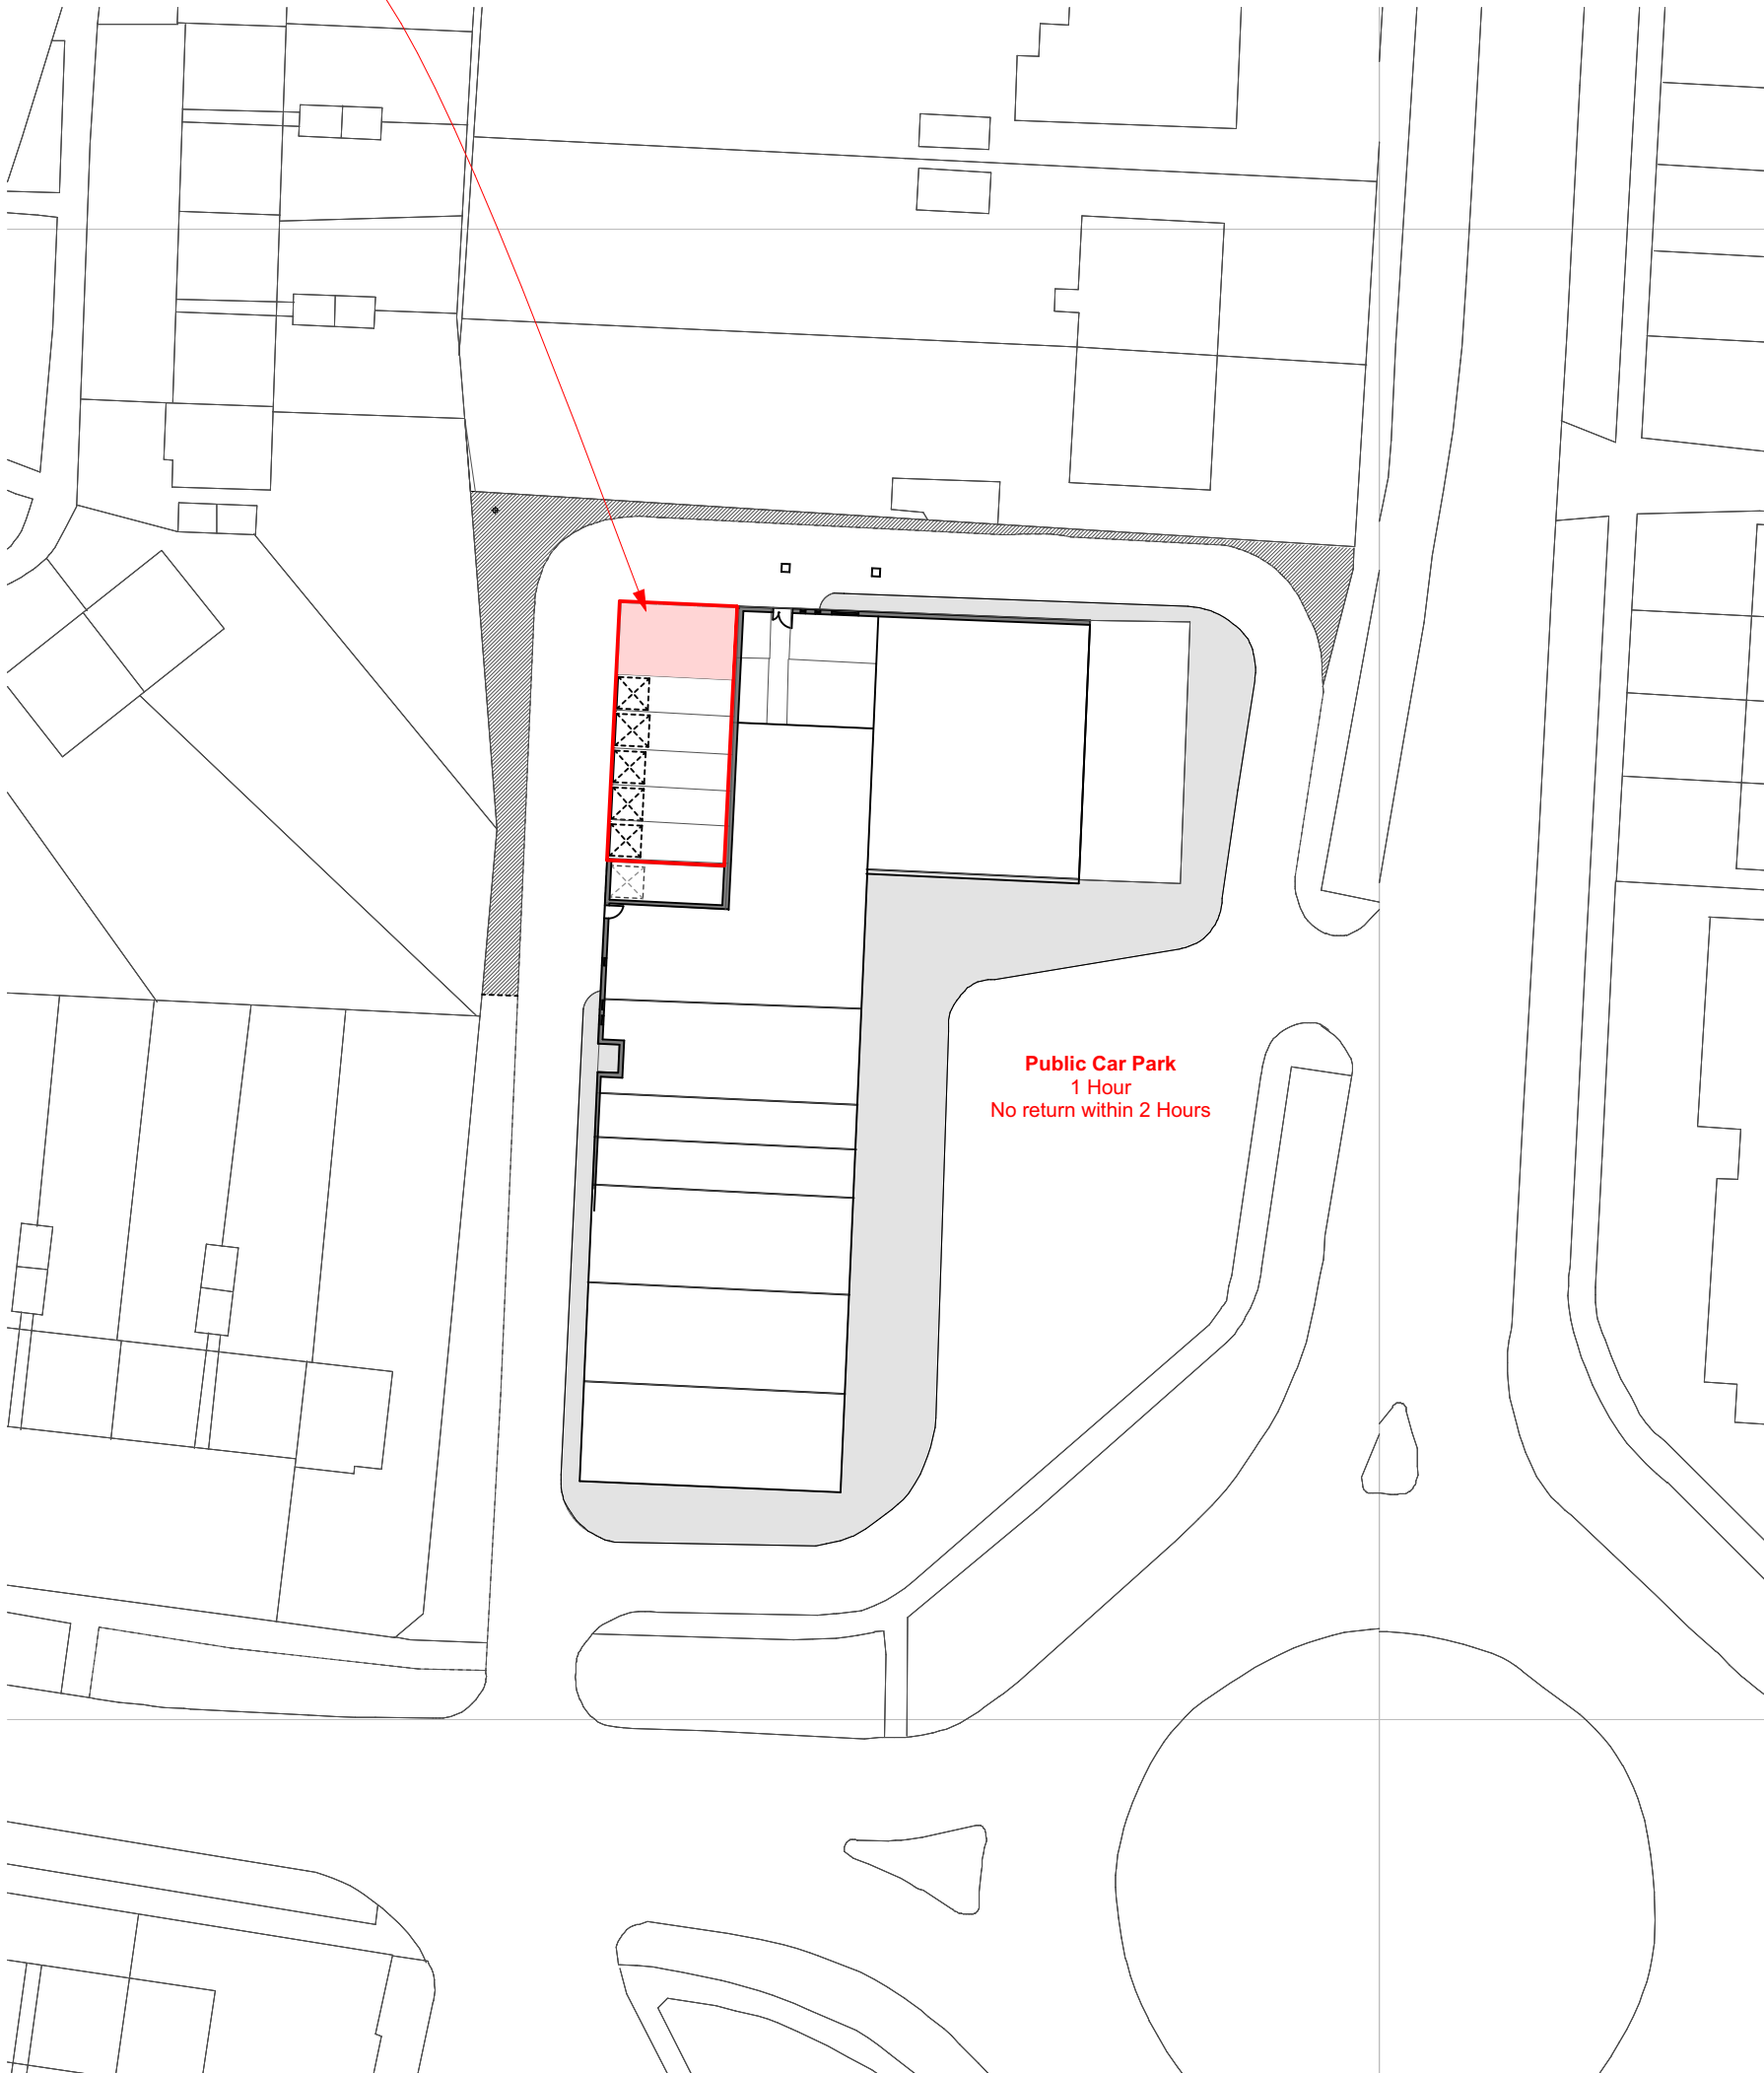

0.

Site Provisions Plan

1:500

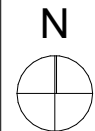

revisions & notes: A | 26/09/25 | JS | Issued for Planning Condition Approval

project: Mr Ahmed Ali
Garage conversion
Land to rear of 13
Middle Park Way
Havant
Site Provisions
drawing name:
status: PLANNING
date: September 2025
scale: 1:500
drawn: JS

pwparchitects
61 South Street, Havant, Hampshire PO9 1BZ
t: 023 9248 2494 f: 023 9248 1152
e: design@pwp-architects.com w: www.pwp-architects.com
Project No. **5493** drawing No. **2100** rev **A**

Note: All dimensions to be checked on site by the contractor before fabrication and erection. Figured dimensions to be taken in preference to scaled dimensions. This drawing is the copyright of the architects and must not be reproduced or used without their express consent, except for the purposes of a planning application. Electronic issue of this drawing to be confirmed by paper hard copy only.