
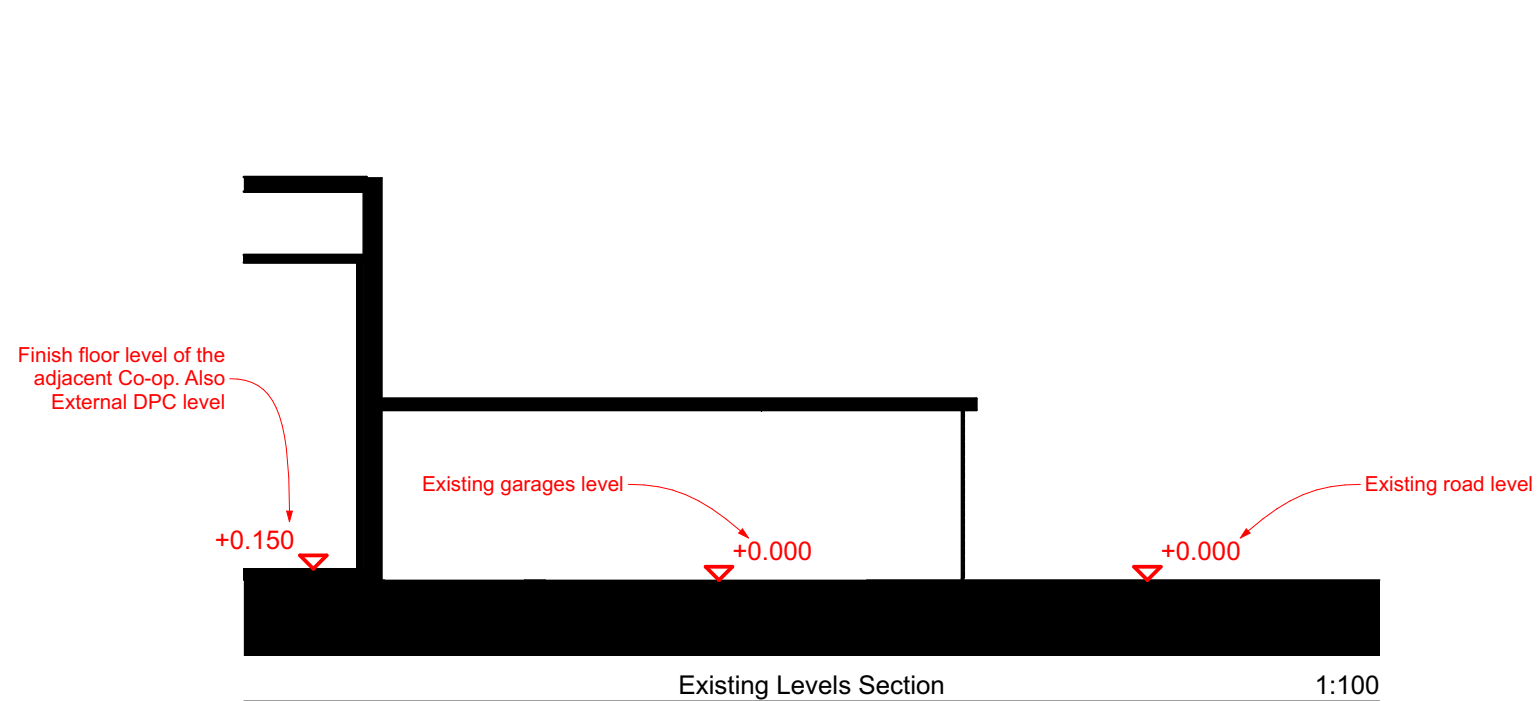


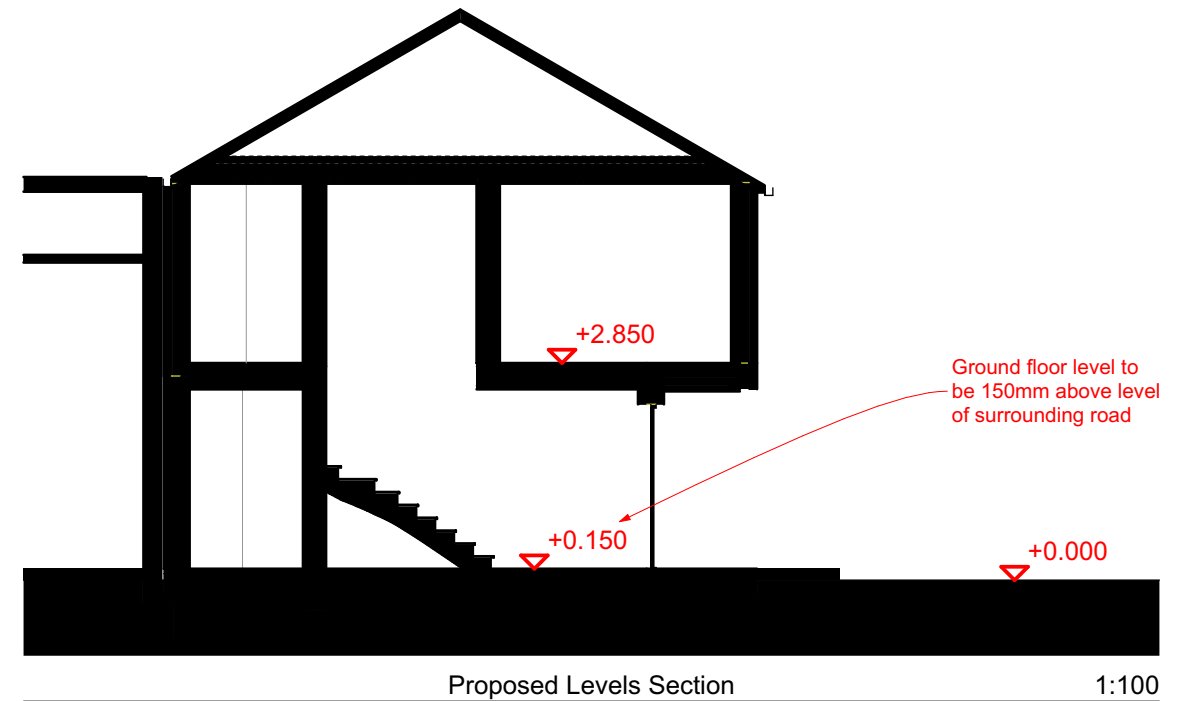

revisions & notes: A ; 26/09/25 ; JS ; Issued for Planning Condition Approval

Note: All dimensions to be checked on site by the contractor before fabrication and erection. Figured dimensions to be taken in preference to scaled dimensions. This drawing is the copyright of the architects and must not be reproduced or used without their express consent, except for the purposes of a planning application. Electronic issue of this drawing to be confirmed by paper hard copy only.

project: Mr Ahmed Ali
Garage conversion
Land to rear of 13
Middle Park Way
Havant
Levels Sections and Details

drawing name:

status: PLANNING

date: September 2025

scale: 1:100

drawn: JS

pwparchitects

61 South Street, Havant, Hampshire PO9 1BZ
t: 023 9248 2494 f: 023 9248 1152
e: design@pwp-architects.com w: www.pwp-architects.com

Project No. **5493** drawing No. **2200** rev **A**