



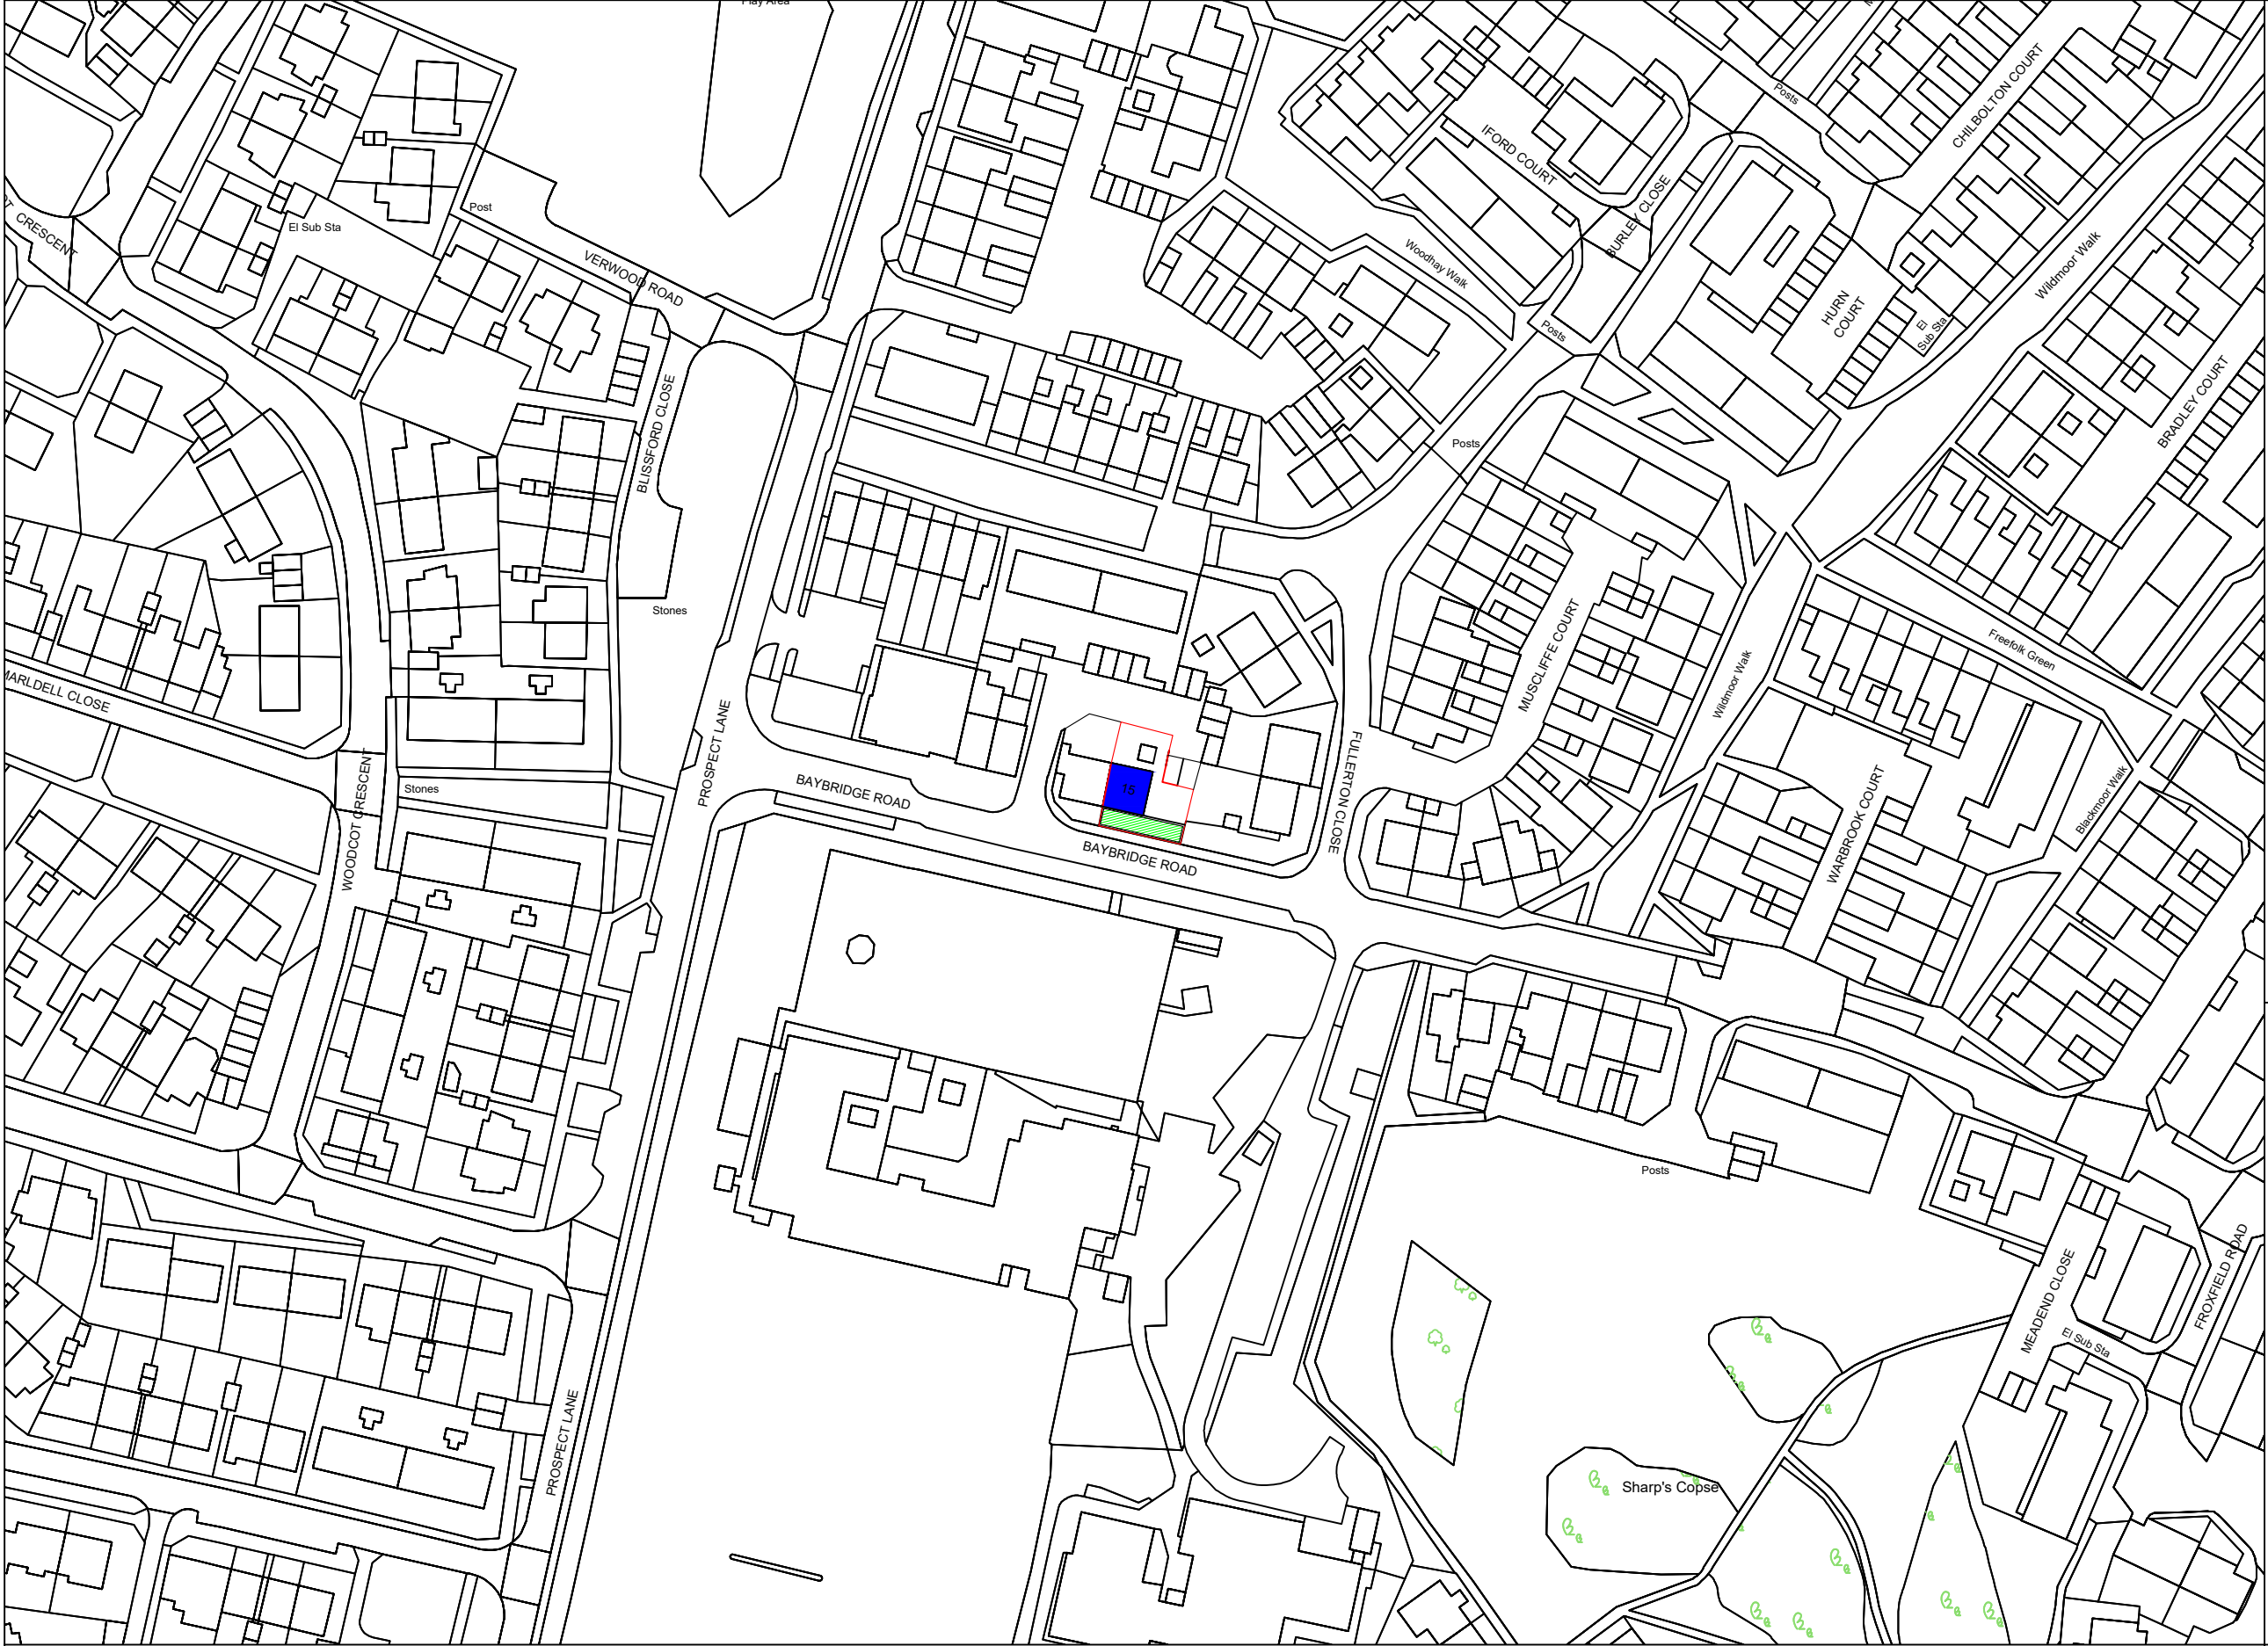

Notes: Written dimensions are to be taken in preference to scale and are to be checked on site prior to commencing work. This drawing is to be read in conjunction with all other documents relating to this project. Any discrepancies are to be referred immediately to the project designer. This drawing is copyright and should not be used or reproduced without permission.

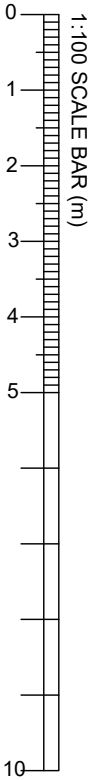

- KEY
- PROPERTY
 - PROPERTY GROUNDS
 - ONSITE PARKING (DRIVEWAY)
 - NORTH POINT



PROPERTY TITLE:
15 BAYBRIDGE ROAD - DFG PROJECT
CONSTRUCTION OF REAR EXTENSION

DRAWING TITLE:
LOCATION PLAN

DATE: 01/09/2025
A3 - 1:1250
DRAWING REF: BR01
DRAWING BY:CHARLES W
ORD NO.: 100019671