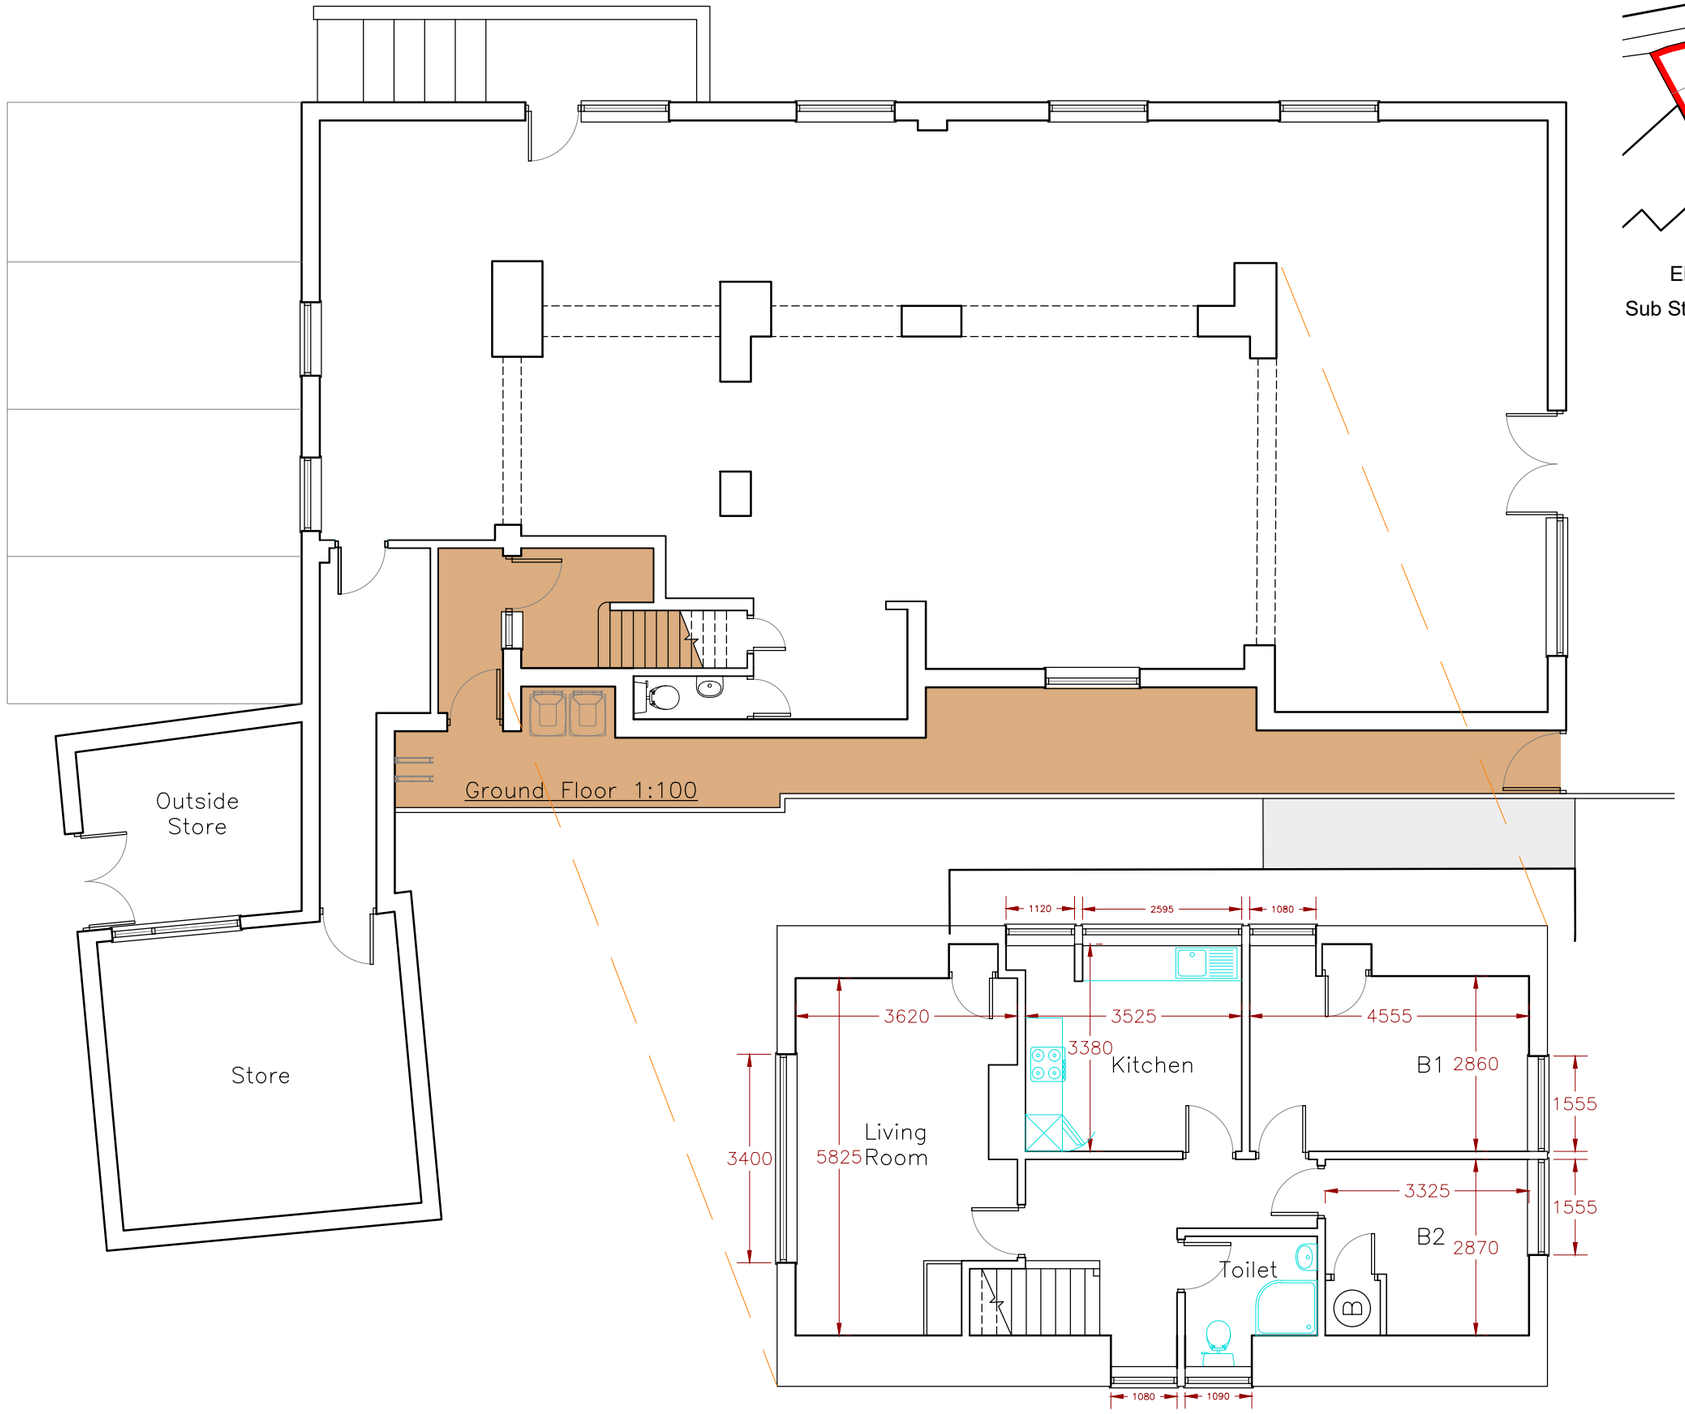

Block Plan 1:500

0m 1m 2m 3m 4m 5m 6m 7m 8m 9m 10m

Rev	Revision	By	Date

KNIGHT Consulting
ARCHITECTURE - SURVEYING - PLANNING

First Floor Unit 7
The Quarterdeck
Port Solent
PO6 4TP
T: 01489 660194

admin@knight-consulting.co.uk www.knight-consulting.co.uk

Client

PRANAY PATEL

Project

158A STAKES HILL ROAD, WATERLOOVILLE, PO7 7BS

Drawing

PROPOSED PLANS

Scale	Date
1:100@A3	MAY 2024

Project no.	Sequential	Bldg/Floor	Detail	Rev
KC	02	A	PP	B