


Location Plan

Site Address: 16, Sandy Brow, Waterlooville, PO7 5JP

Date Produced: 07-Jul-2025

Scale: 1:1250 @A4

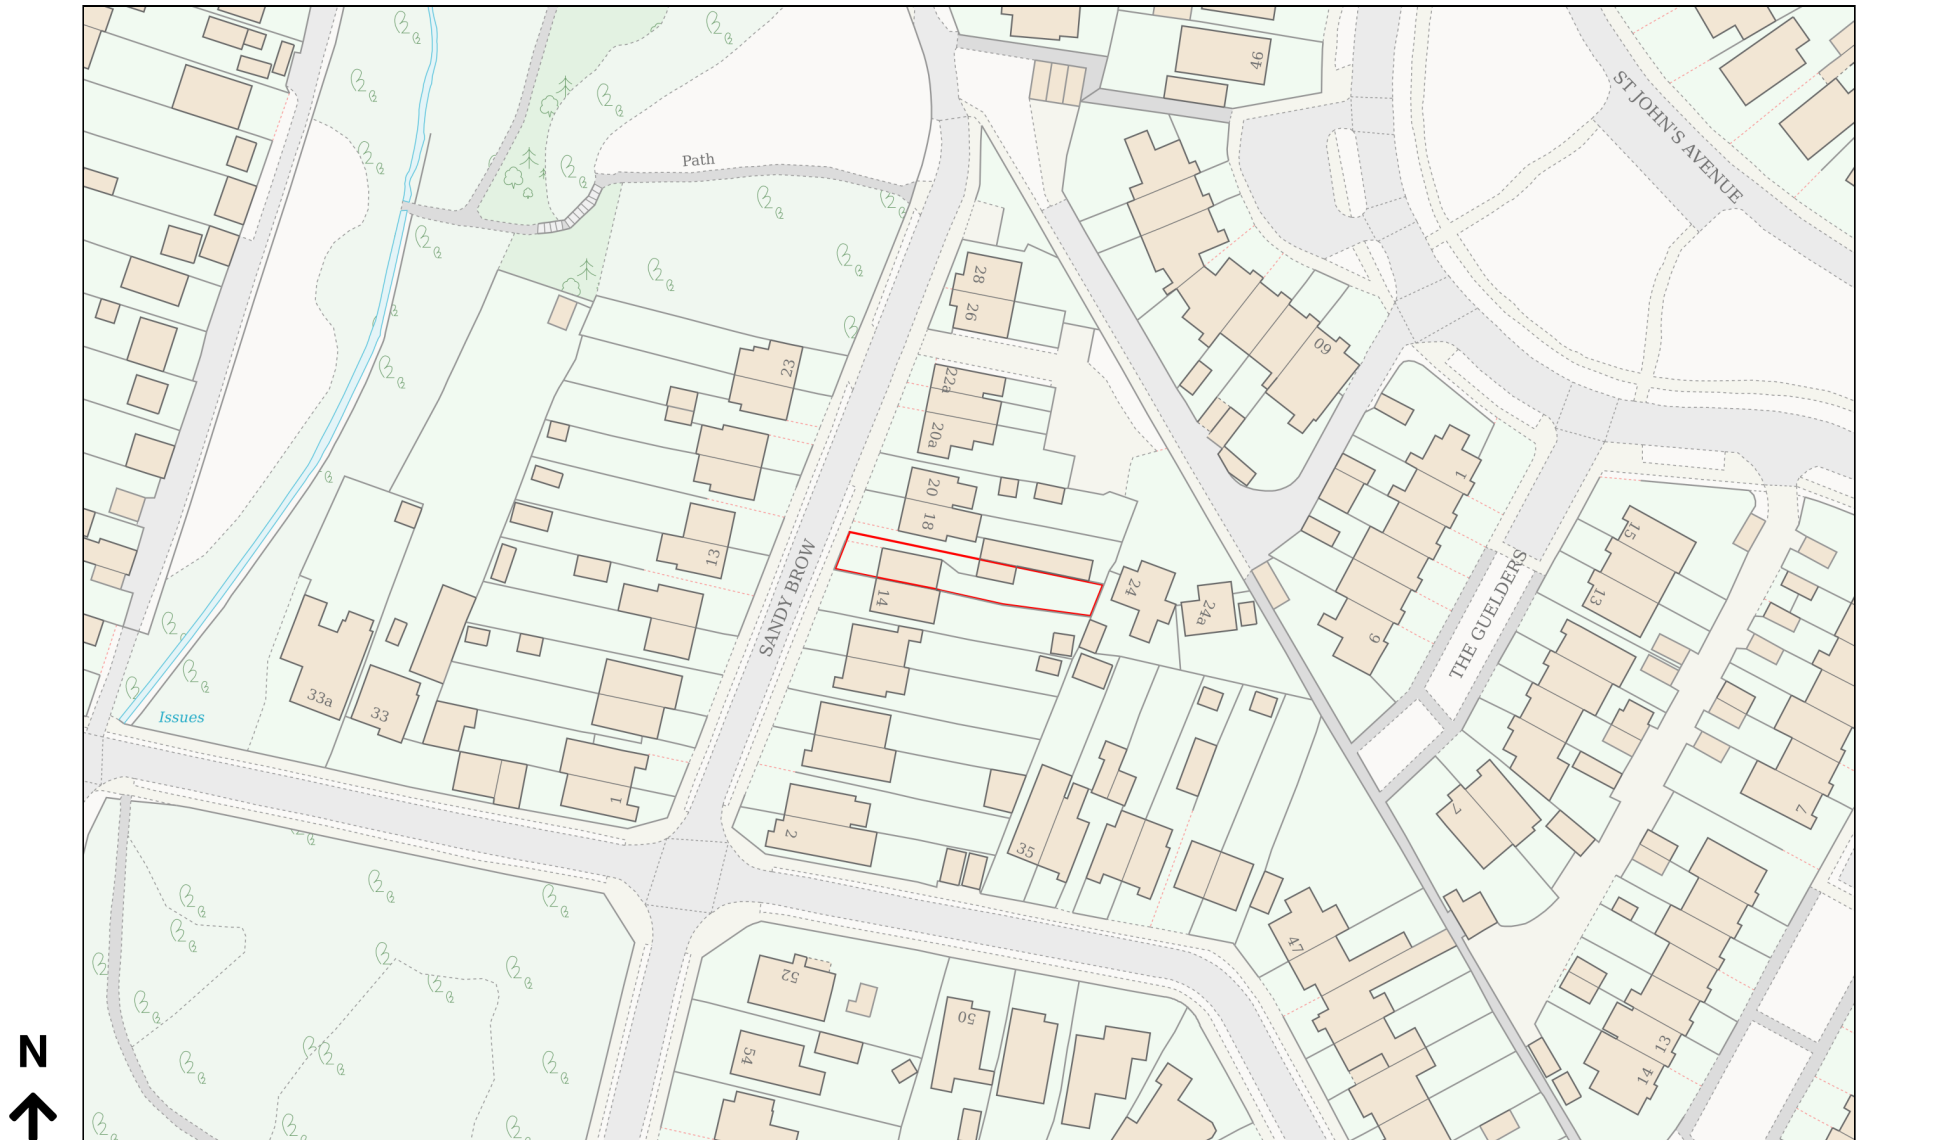

Planning Portal Reference: PP-14156387v1

0 50
Metres