


Hazard Warning Schedule	
HAZARD	COMMENTS / ACTION

© MAC Consulting Ltd - Disclaimer:

This drawing is copyright of MAC Consulting Ltd, and shall not be reproduced nor used for any other purpose without written permission. This drawing must be read in conjunction with all other related drawings and documentation. It is the contractors responsibility to ensure full compliance with the Building Regulations. Do not scale from this drawing, use figured dimensions only. It is the contractors responsibility to check and verify all dimensions on site. Any discrepancies to be reported immediately.
IF IN DOUBT ASK.
Materials not in conformity with relevant British or European Standards/Codes of practice or materials known to be deleterious to health & safety must not be used or specified on this project.

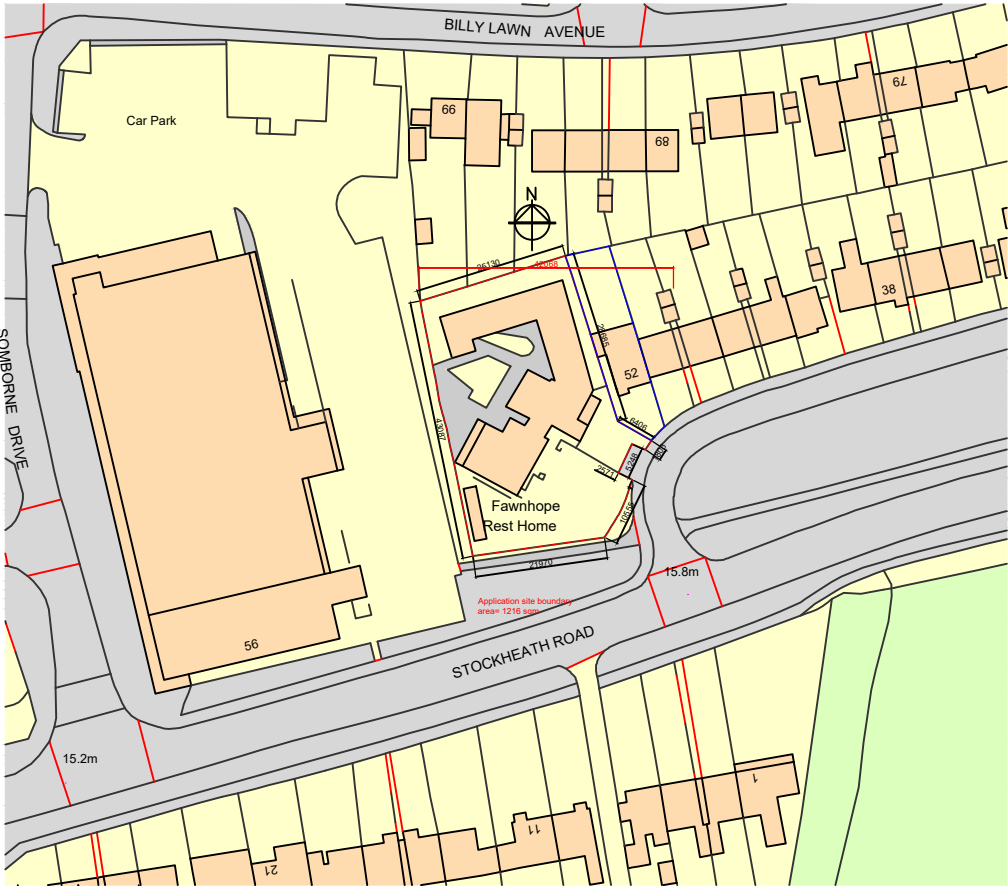

Ordnance Survey, (c) Crown Copyright 2024. All rights reserved. Licence number 100022432

- adjacent ownership boundary
- site application boundary =1216 sqm

LOCATION PLAN

SCALE 1:1250



0m 12.5 25 37.5 50 62.5 75 87.5 100 112.5 125



1:1250

No.	Date	Description	Drwn/Chkd By
CLIENT			

Havant Borough Council

PROJECT

54 Stockheath Road

TITLE

Location plan

DRAWING STATUS

PLANNING

DRAWN	SS	CHECKED	PB
-------	----	---------	----

SCALE 1:1250

DATE 9.09.2025



Project	Orig.	Volume	Level	Type	Role	Number	Revision
58015-	MAC					PL-000	