Mitigation Proposal for loss of Habitat Planning App No. APP/24/01027

Application Location: SW & BGS Field H60J - Secondary Support Area

Mitigation Proposals:

To plant an area of 1000sqm of winter wheat annually to provide feeding habitat for Brent Geese during the winter months for the length of time that the proposed structures (polytunnel and storage container) are in situ.

Structures have been located adjacent to the neighbouring property, high hedges and the public footpath where there is already significant disturbance to Brent Geese.

Provide screening for structures with native hedging and shrubs.

Construction will be undertaken outside the winter months.

There will be no artificial lighting as part of the proposals.

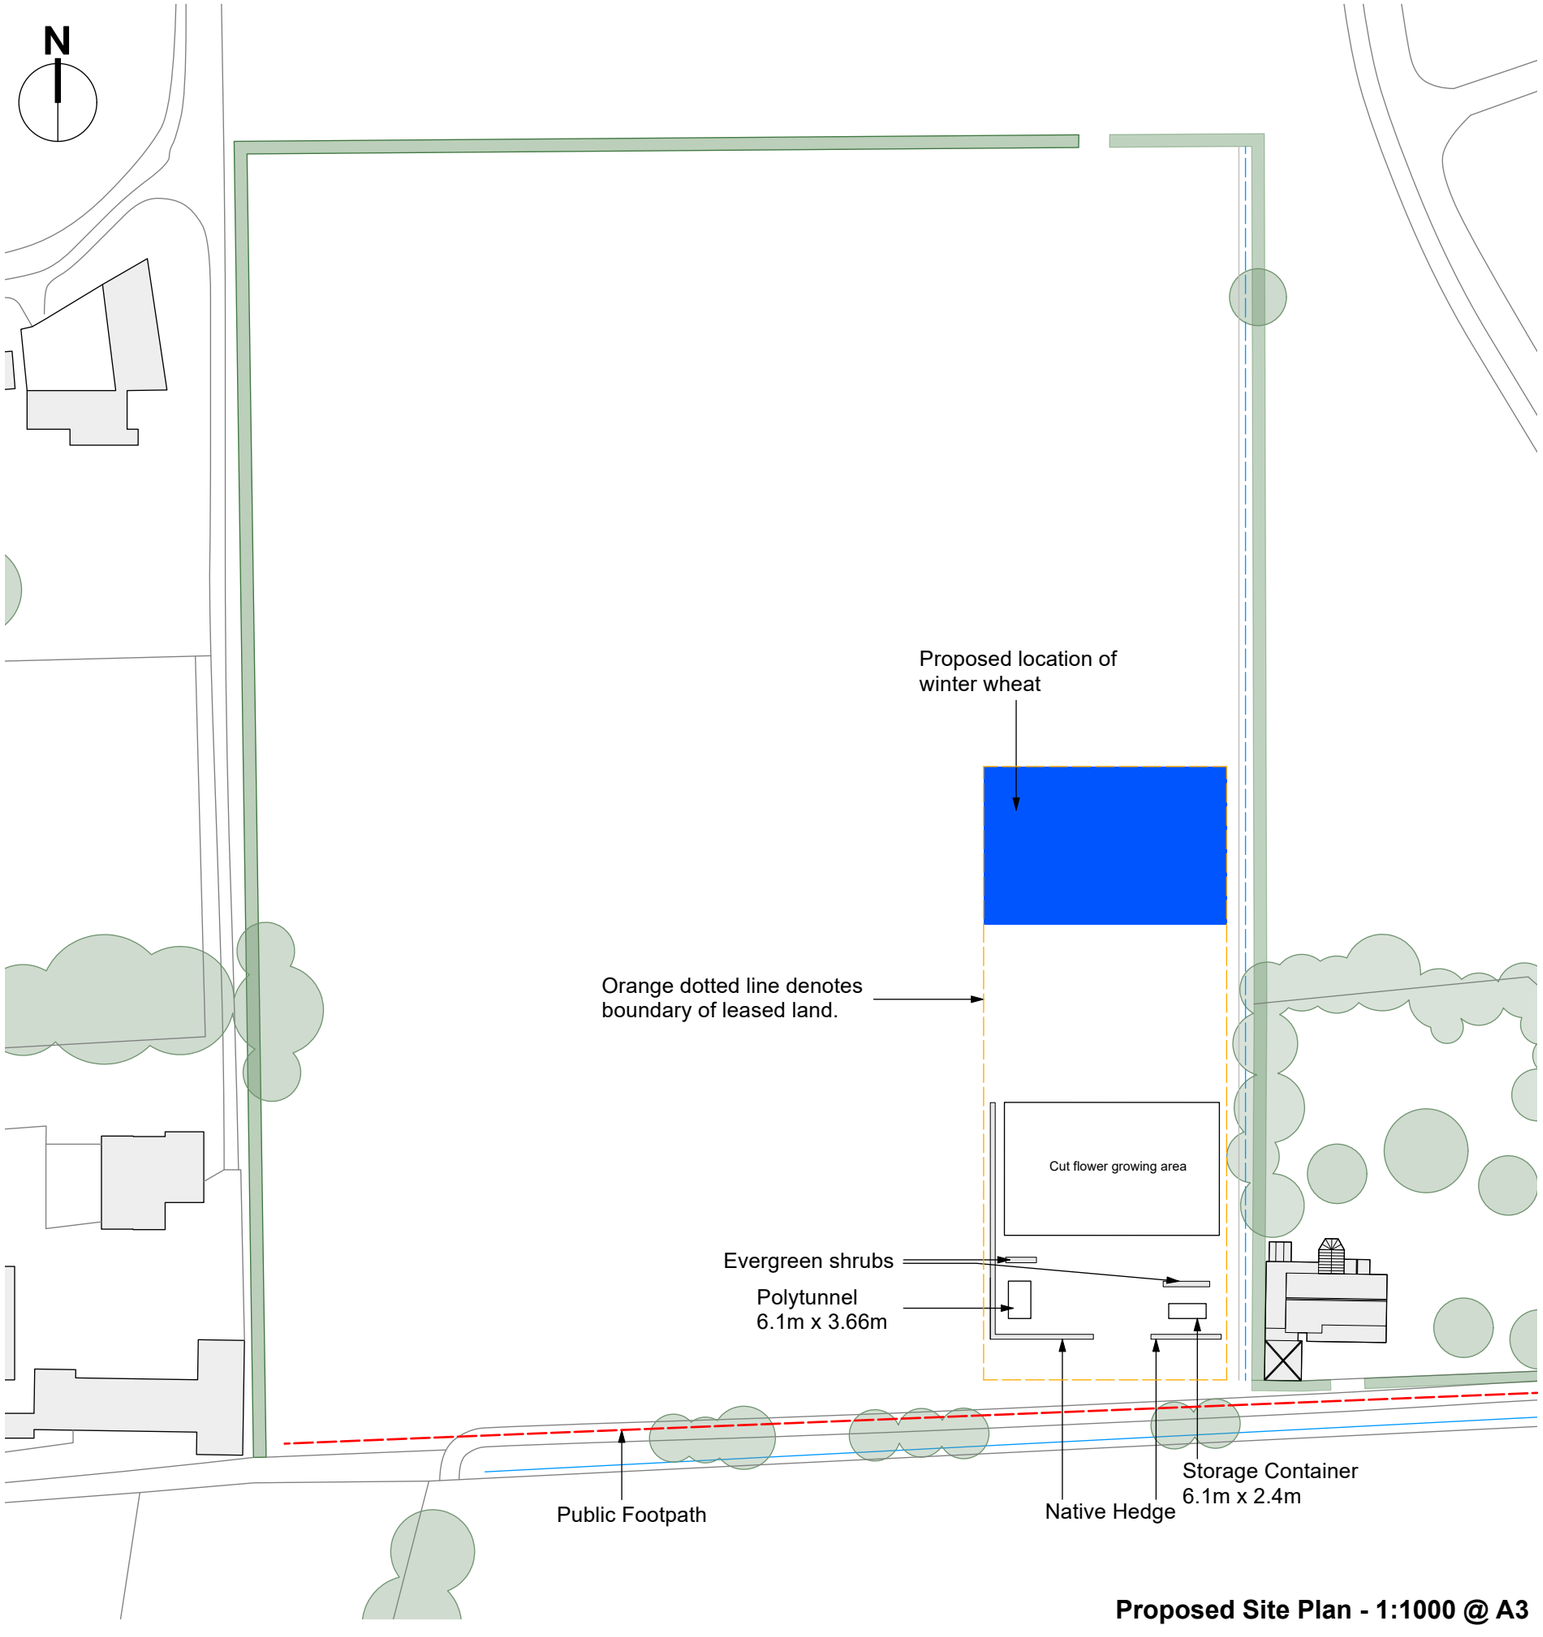

Proposed Site Plan - 1:1000 @ A3

0 5 10 15 20 25 M