




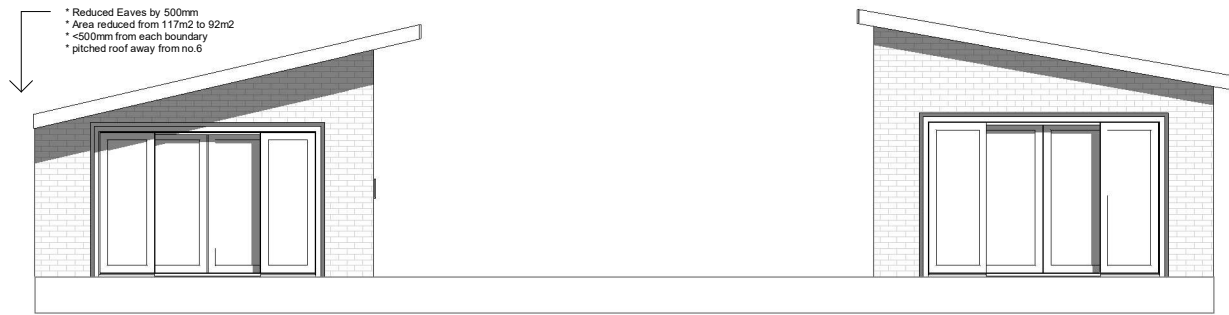


Proposed Elevation FRONT - South

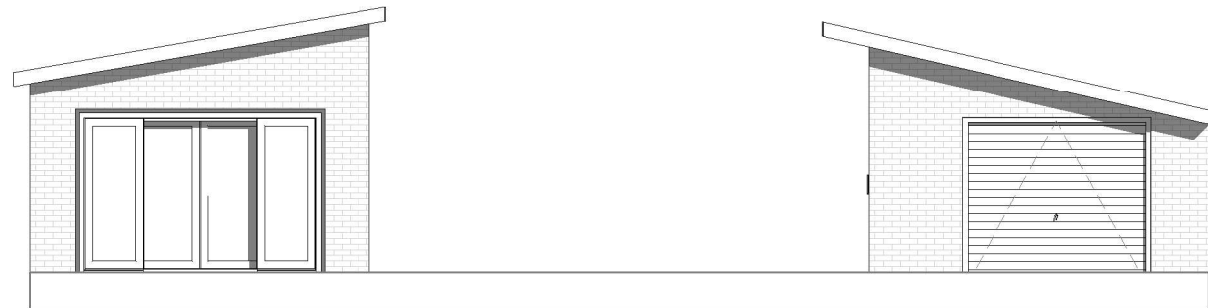

Proposed Elevation REAR - North

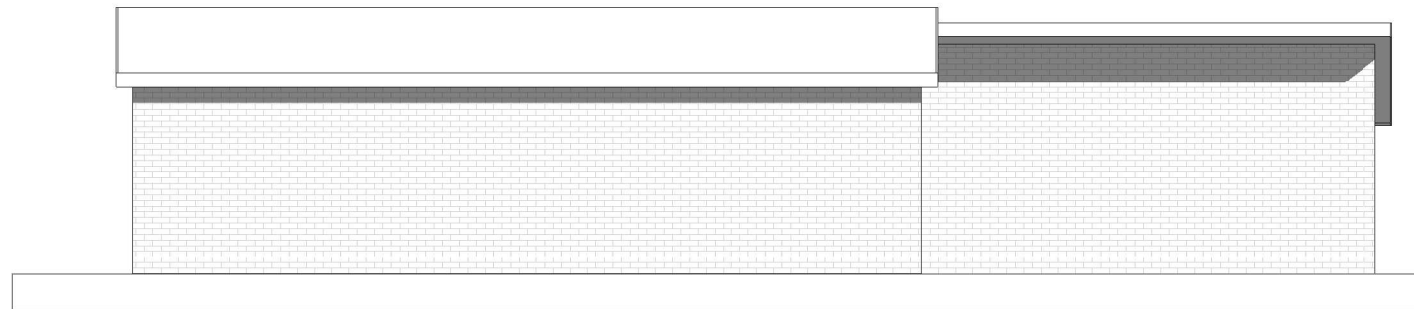

Proposed Elevation SIDE -East

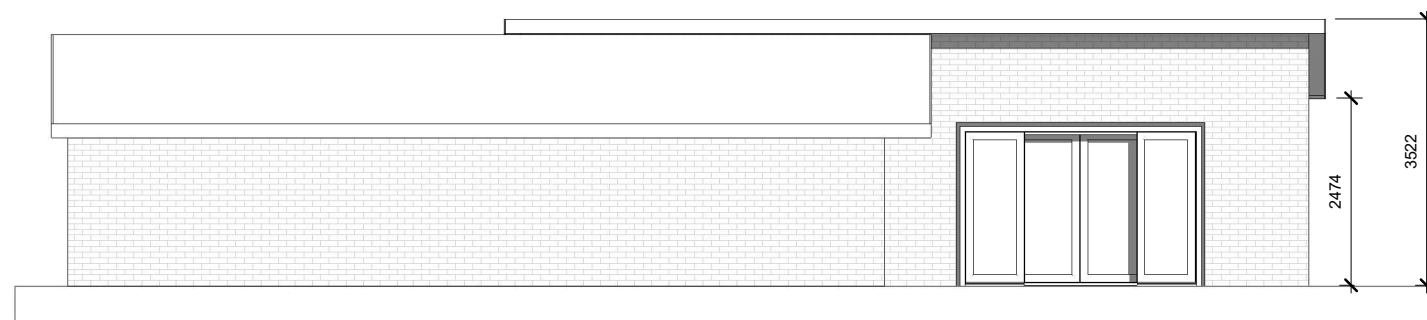

Proposed Elevation SIDE - West



1:500		50
1:200		20
1:100		10
1:50		5

All measurement to be checked on site prior to any commenment

Parkers Design Limited - The Studio @ 90, PO9 2PR

www.pexd.co.uk - info@parkersdesign.com - 07776 008822

PROJECT	8 Fourth Avenue PO9 2QX		CLIENT		Morrison	
	SHEET		Date	Issue Date	Scale (@ A3)	1 : 100
			Drawn by	SW	DRAWING NUMBER	REV
			Checked by	SR	P 5	