



Family Car
Overall Length
Overall Width
Overall Body Height
Min Body Ground Clearance
Track Width
Lock to lock time
Kerb to Kerb Turning Radius

4.890m
1.940m
1.544m
0.329m
1.940m
4.00s
5.900m

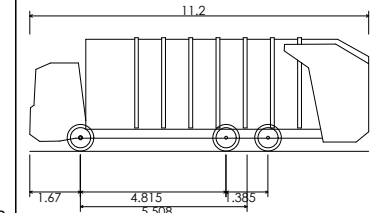

Phoenix 2 Duo (P2-15W with Elite 6x4 chassis)
Overall Length
Overall Width
Overall Body Height
Min Body Ground Clearance
Track Width
Lock to lock time
Kerb to Kerb Turning Radius

11.200m
2.530m
3.751m
0.304m
2.500m
4.00s
9.500m

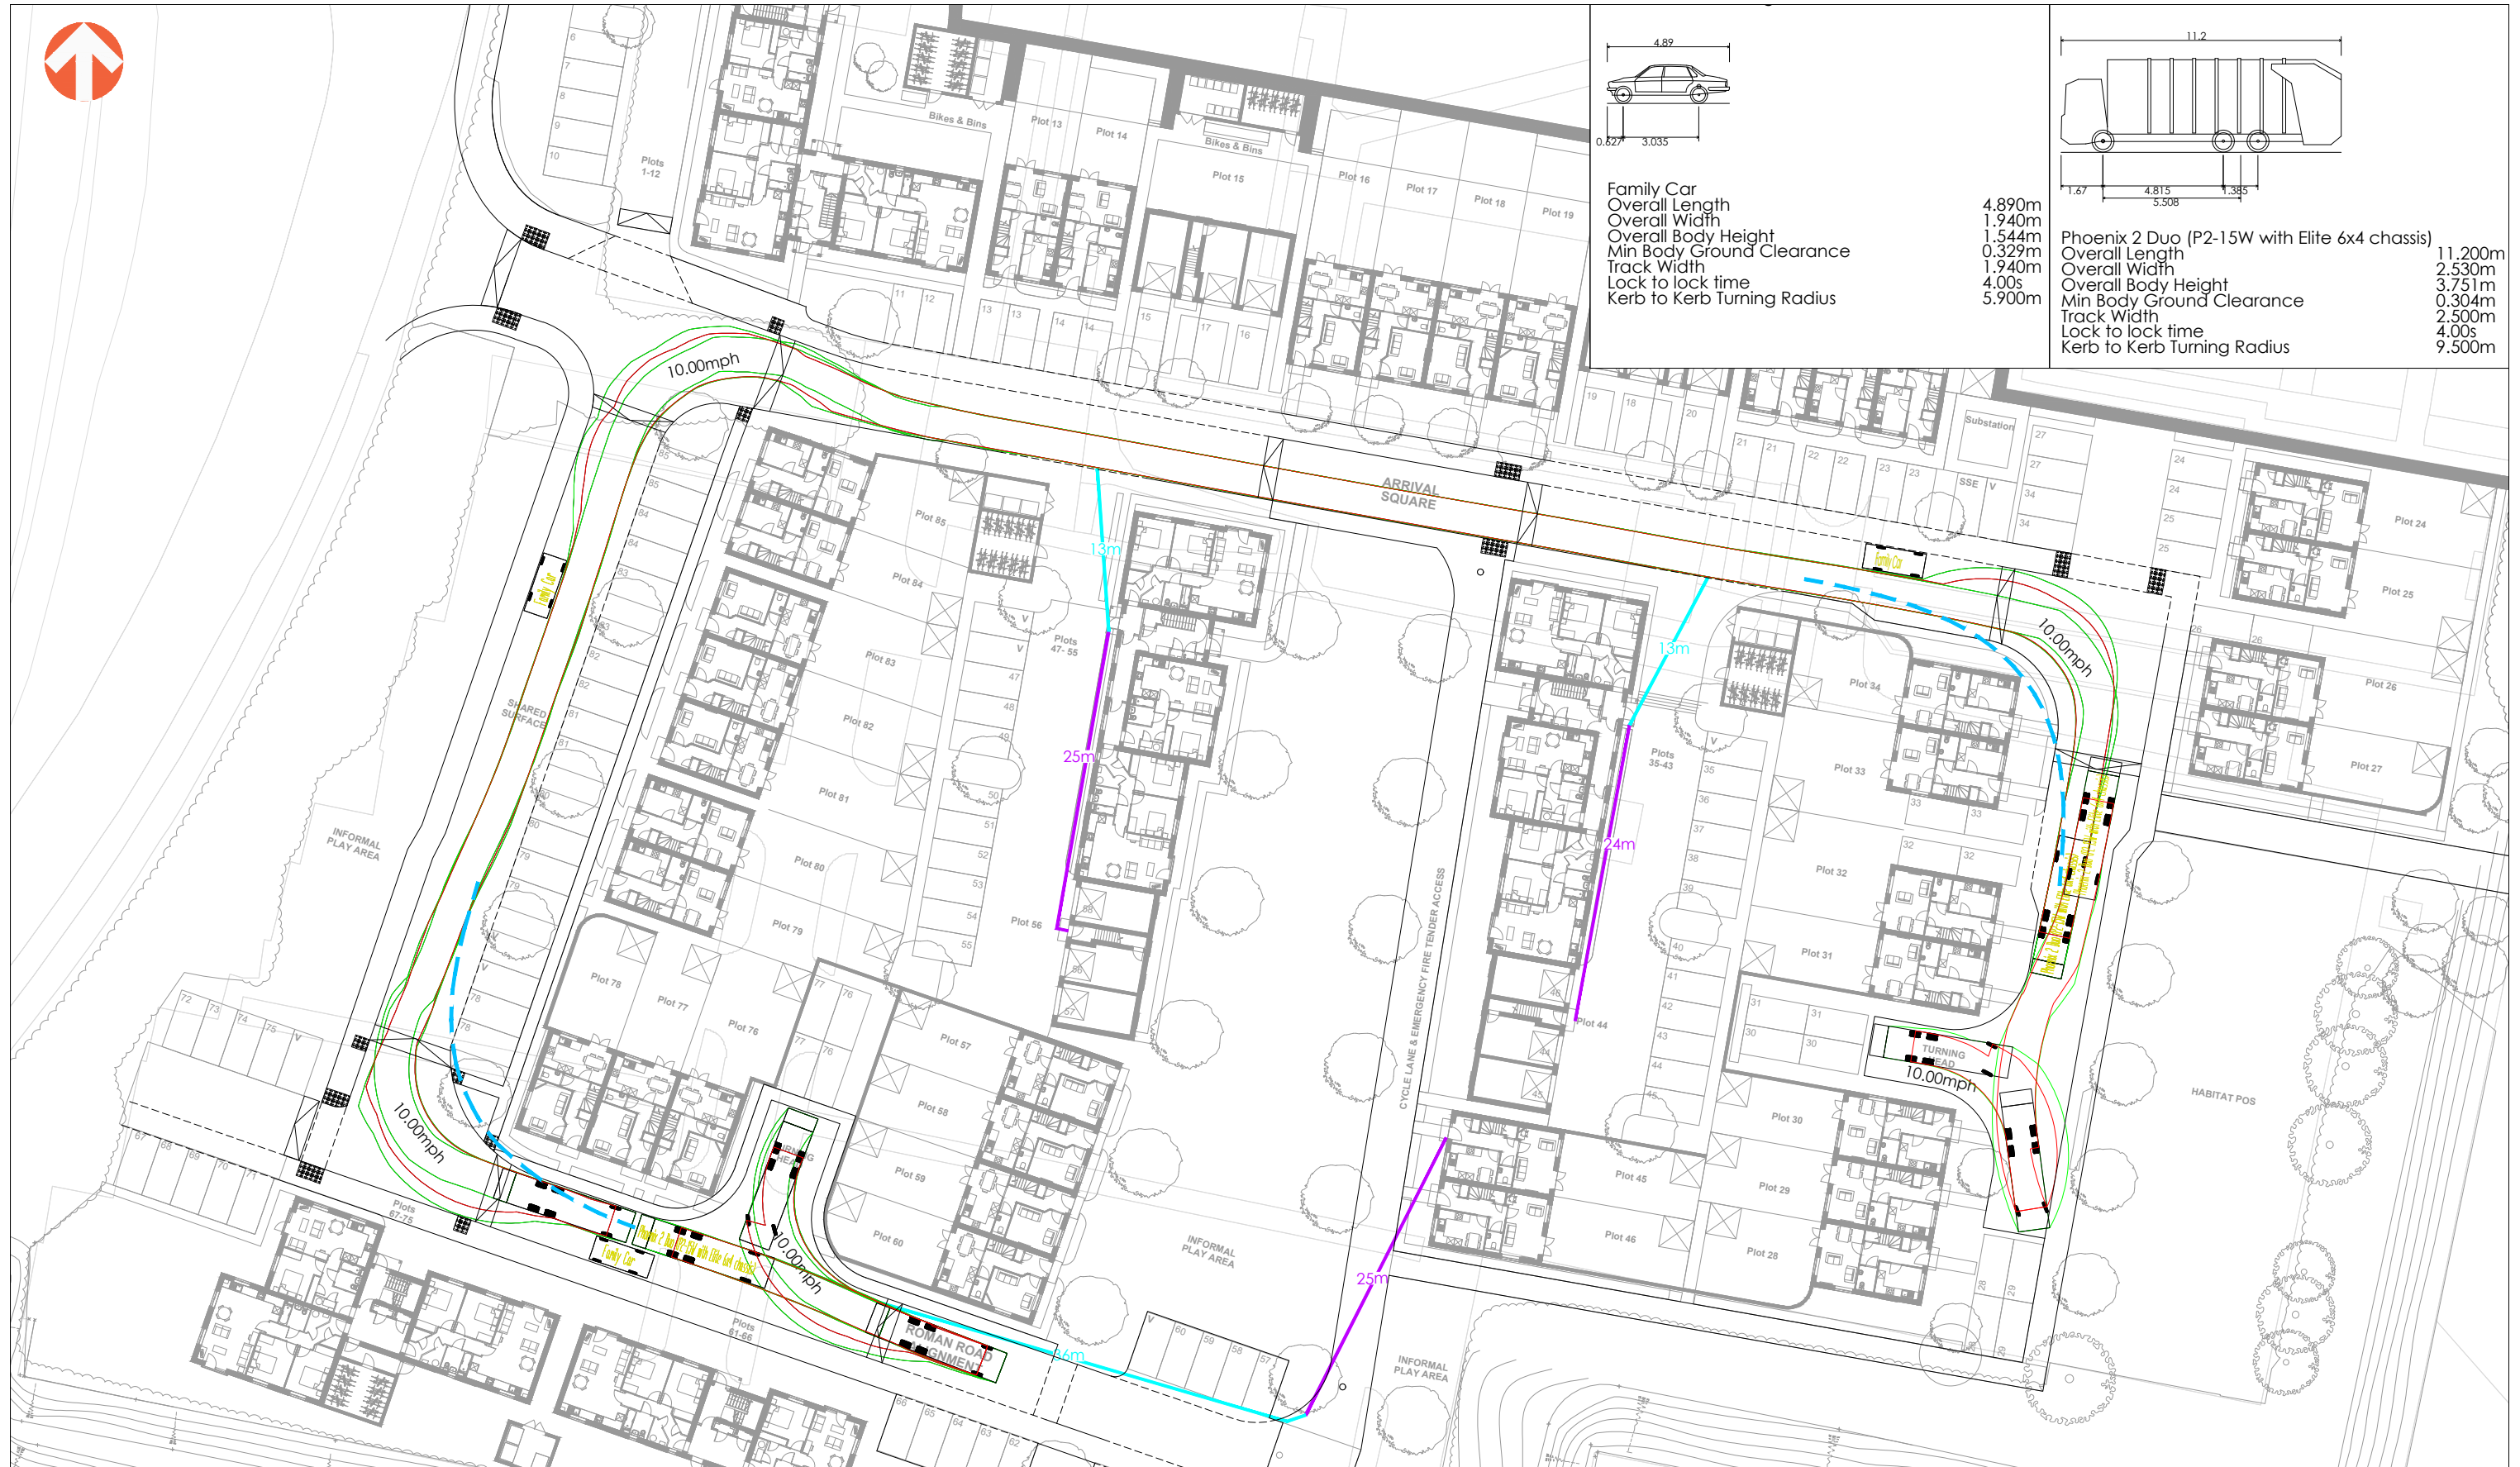

Key

- 15m Operative refuse collection route (max. 15m)
- 25m Resident refuse drop-off route (max. 25m)
- Forward Visibility

K	22.07.2025	PLAN UPDATED TO SUIT LATEST HIGHWAY AND LAYOUT	CJB	SPB	AJW
J	29.05.2025	REFUSE TRACK UPDATED TO SUIT COMMENTS FROM HCC	TJS	SPB	AJW
I	07.05.2025	BACKGROUND INFORMATION UPDATED	CJB	SPB	AJW
H	25.04.2025	TRACKS UPDATED TO TO SHOW REFUSE VEHICLES PASSING CARS AND TO SHOW THE AMOUNT OF OVERHAND ON THE FOOTPATH	CJB	SPB	AJW
G	03.03.2025	PLAN UPDATED TO SUIT LATEST LAYOUT	BOP	SPB	AJW
F	17.02.2025	PROPOSED CYCLE LINK ADDED TO PLAN	JWG	SPB	AJW
E	13.02.2025	PLAN UPDATED TO SUIT LATEST LAYOUT	JWG	SPB	AJW

D	31.01.2025	PLAN UPDATED TO SUIT HCC COMMENTS	CJB	SPB	AJW
C	03.01.2024	UPDATED TO SUIT LATEST LAYOUT	AC	AJW	AJW
B	23.06.2023	REVISED LAYOUT ADDED	MR	AJW	AJW
A	14.02.2023	INITIAL ISSUE	CAM	CG	CM
REV	DATE	DESCRIPTION	BY	CHK	APD
CLIENT: PLACES FOR PEOPLE					
DRAWING STATUS: FOR INFORMATION ONLY					

PROJECT: SOUTH DOWNS COLLEGE		
TITLE: SWEEP PATH ANALYSIS - REFUSE VEHICLE		
PROJECT No: 1017	DRAWING No: 01-ATR-105	REV: K
SCALE @ A0 1:500 25 metres		



Awcock Ward Partnership, Ada House, Pynes Hill, Exeter, EX2 5TU
Tel: 01392 409007 Web: www.awpexeter.com