



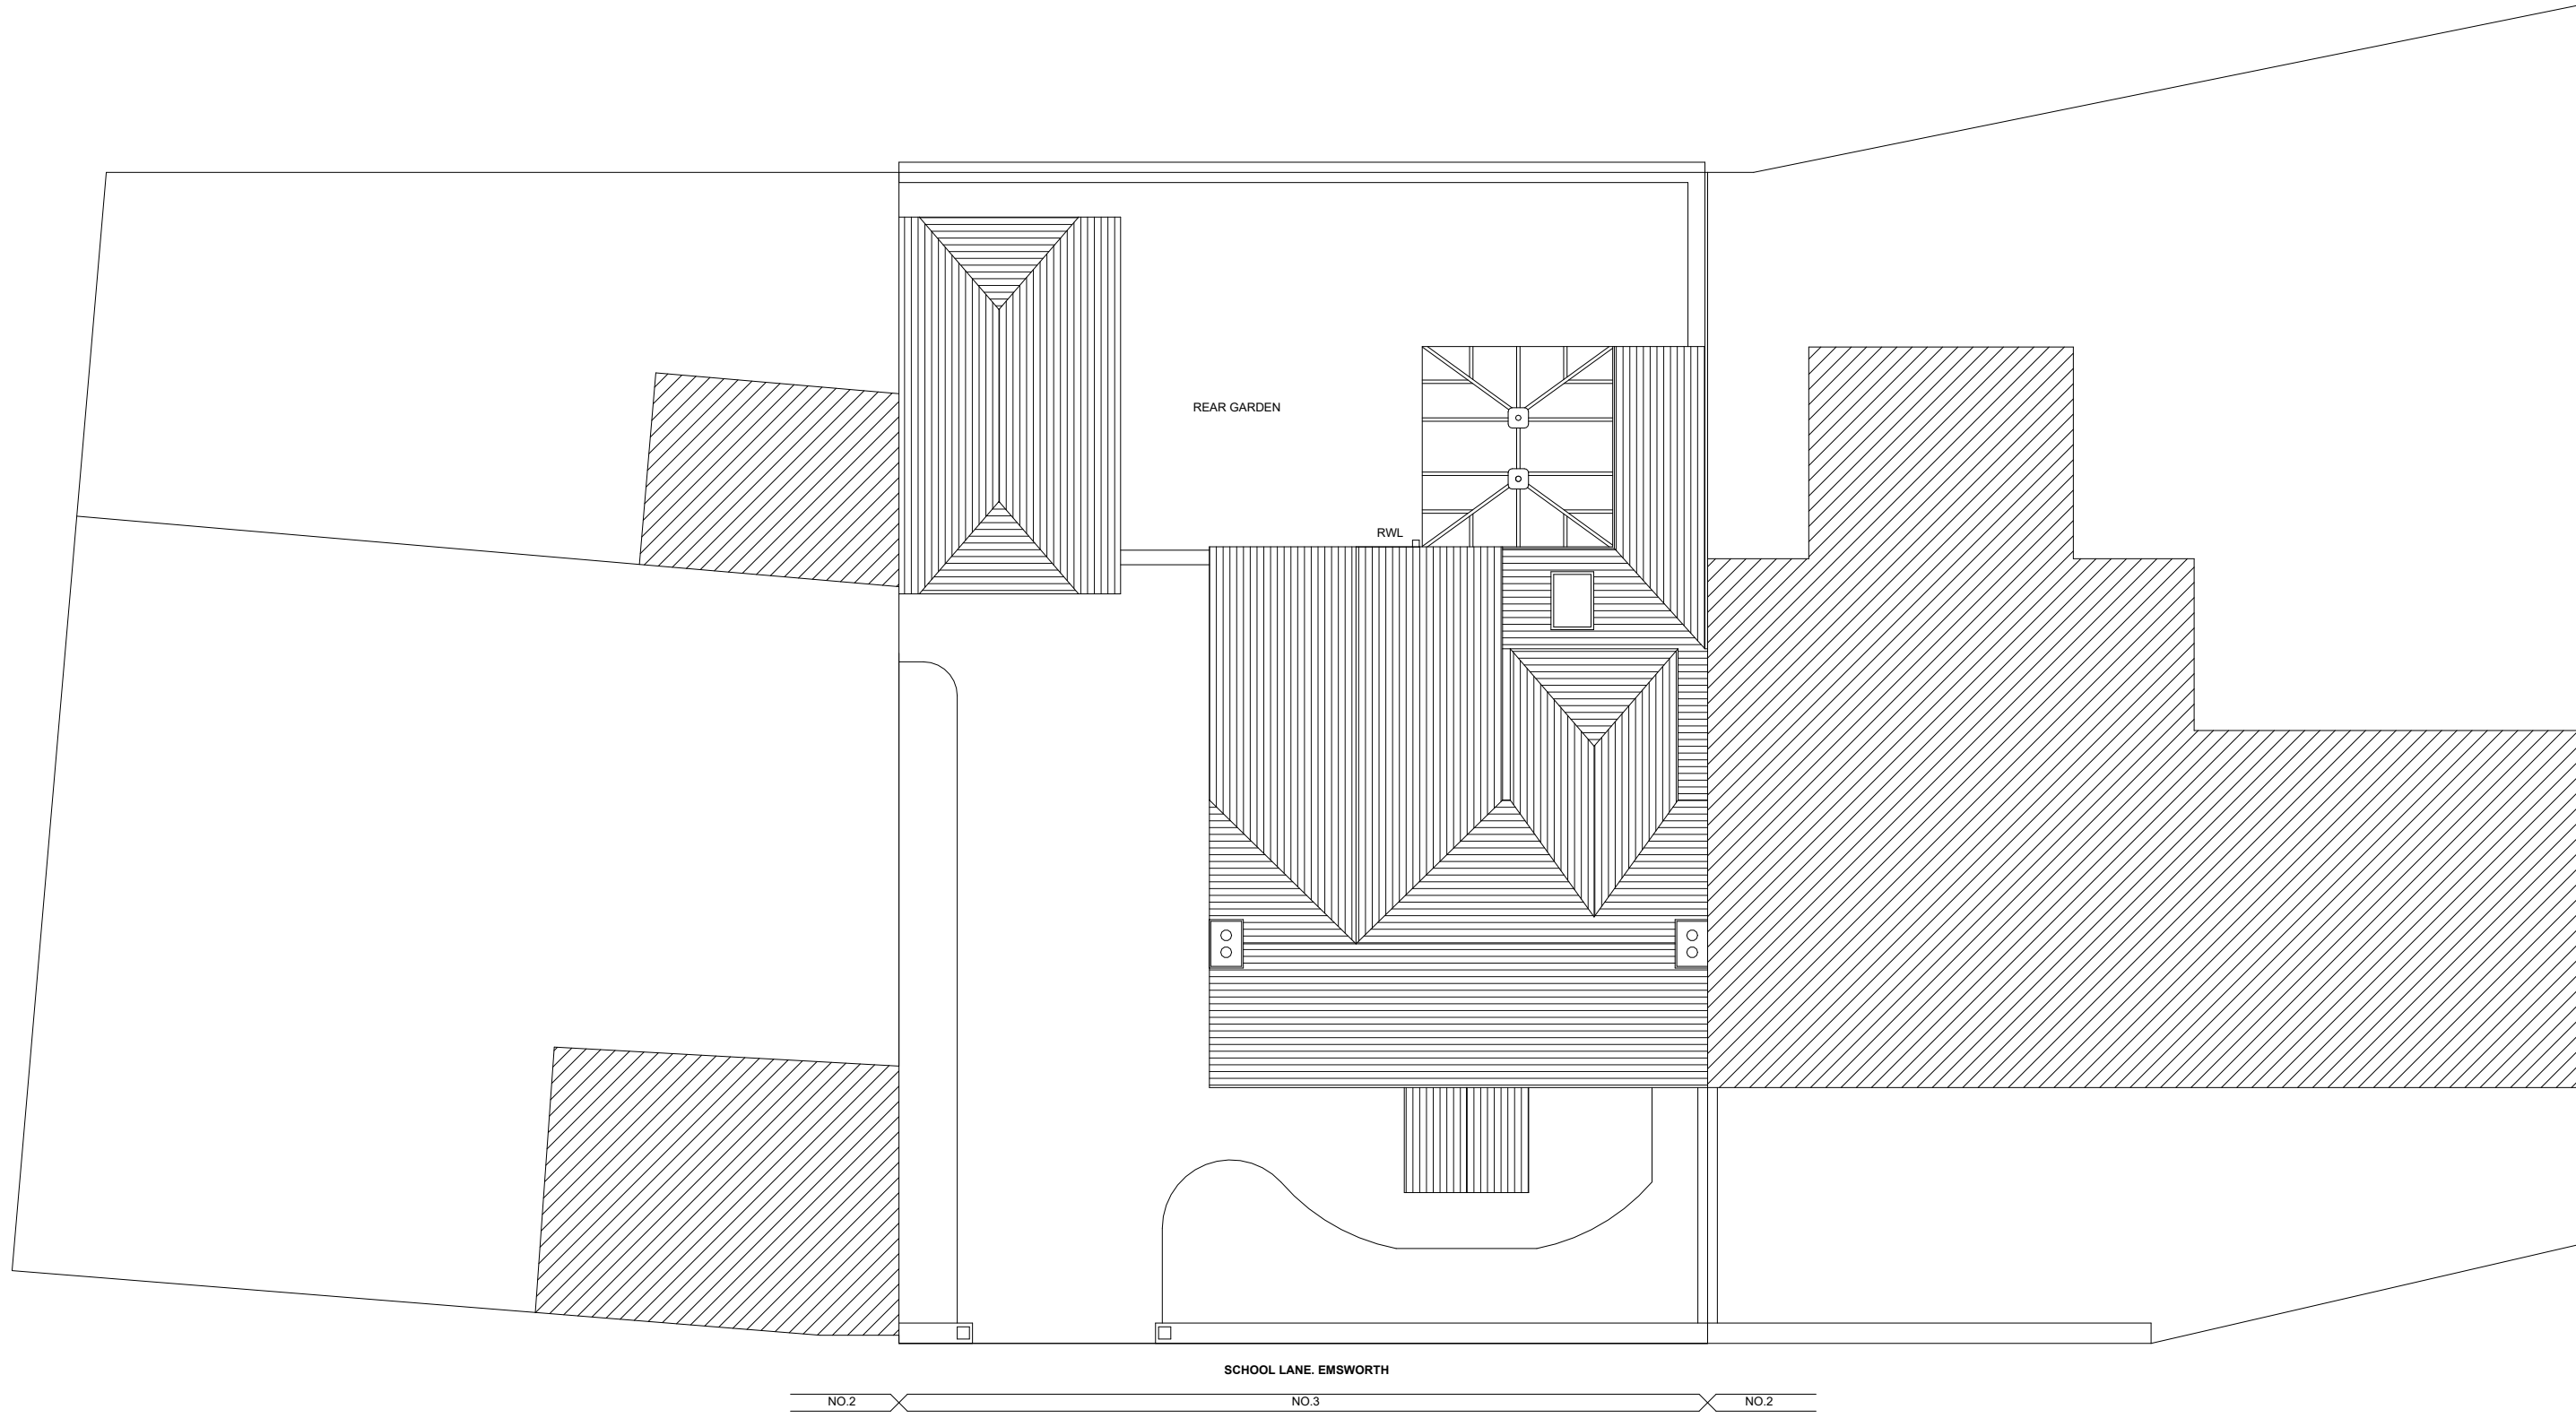


1 EXISTING BLOCK PLAN
1 : 100

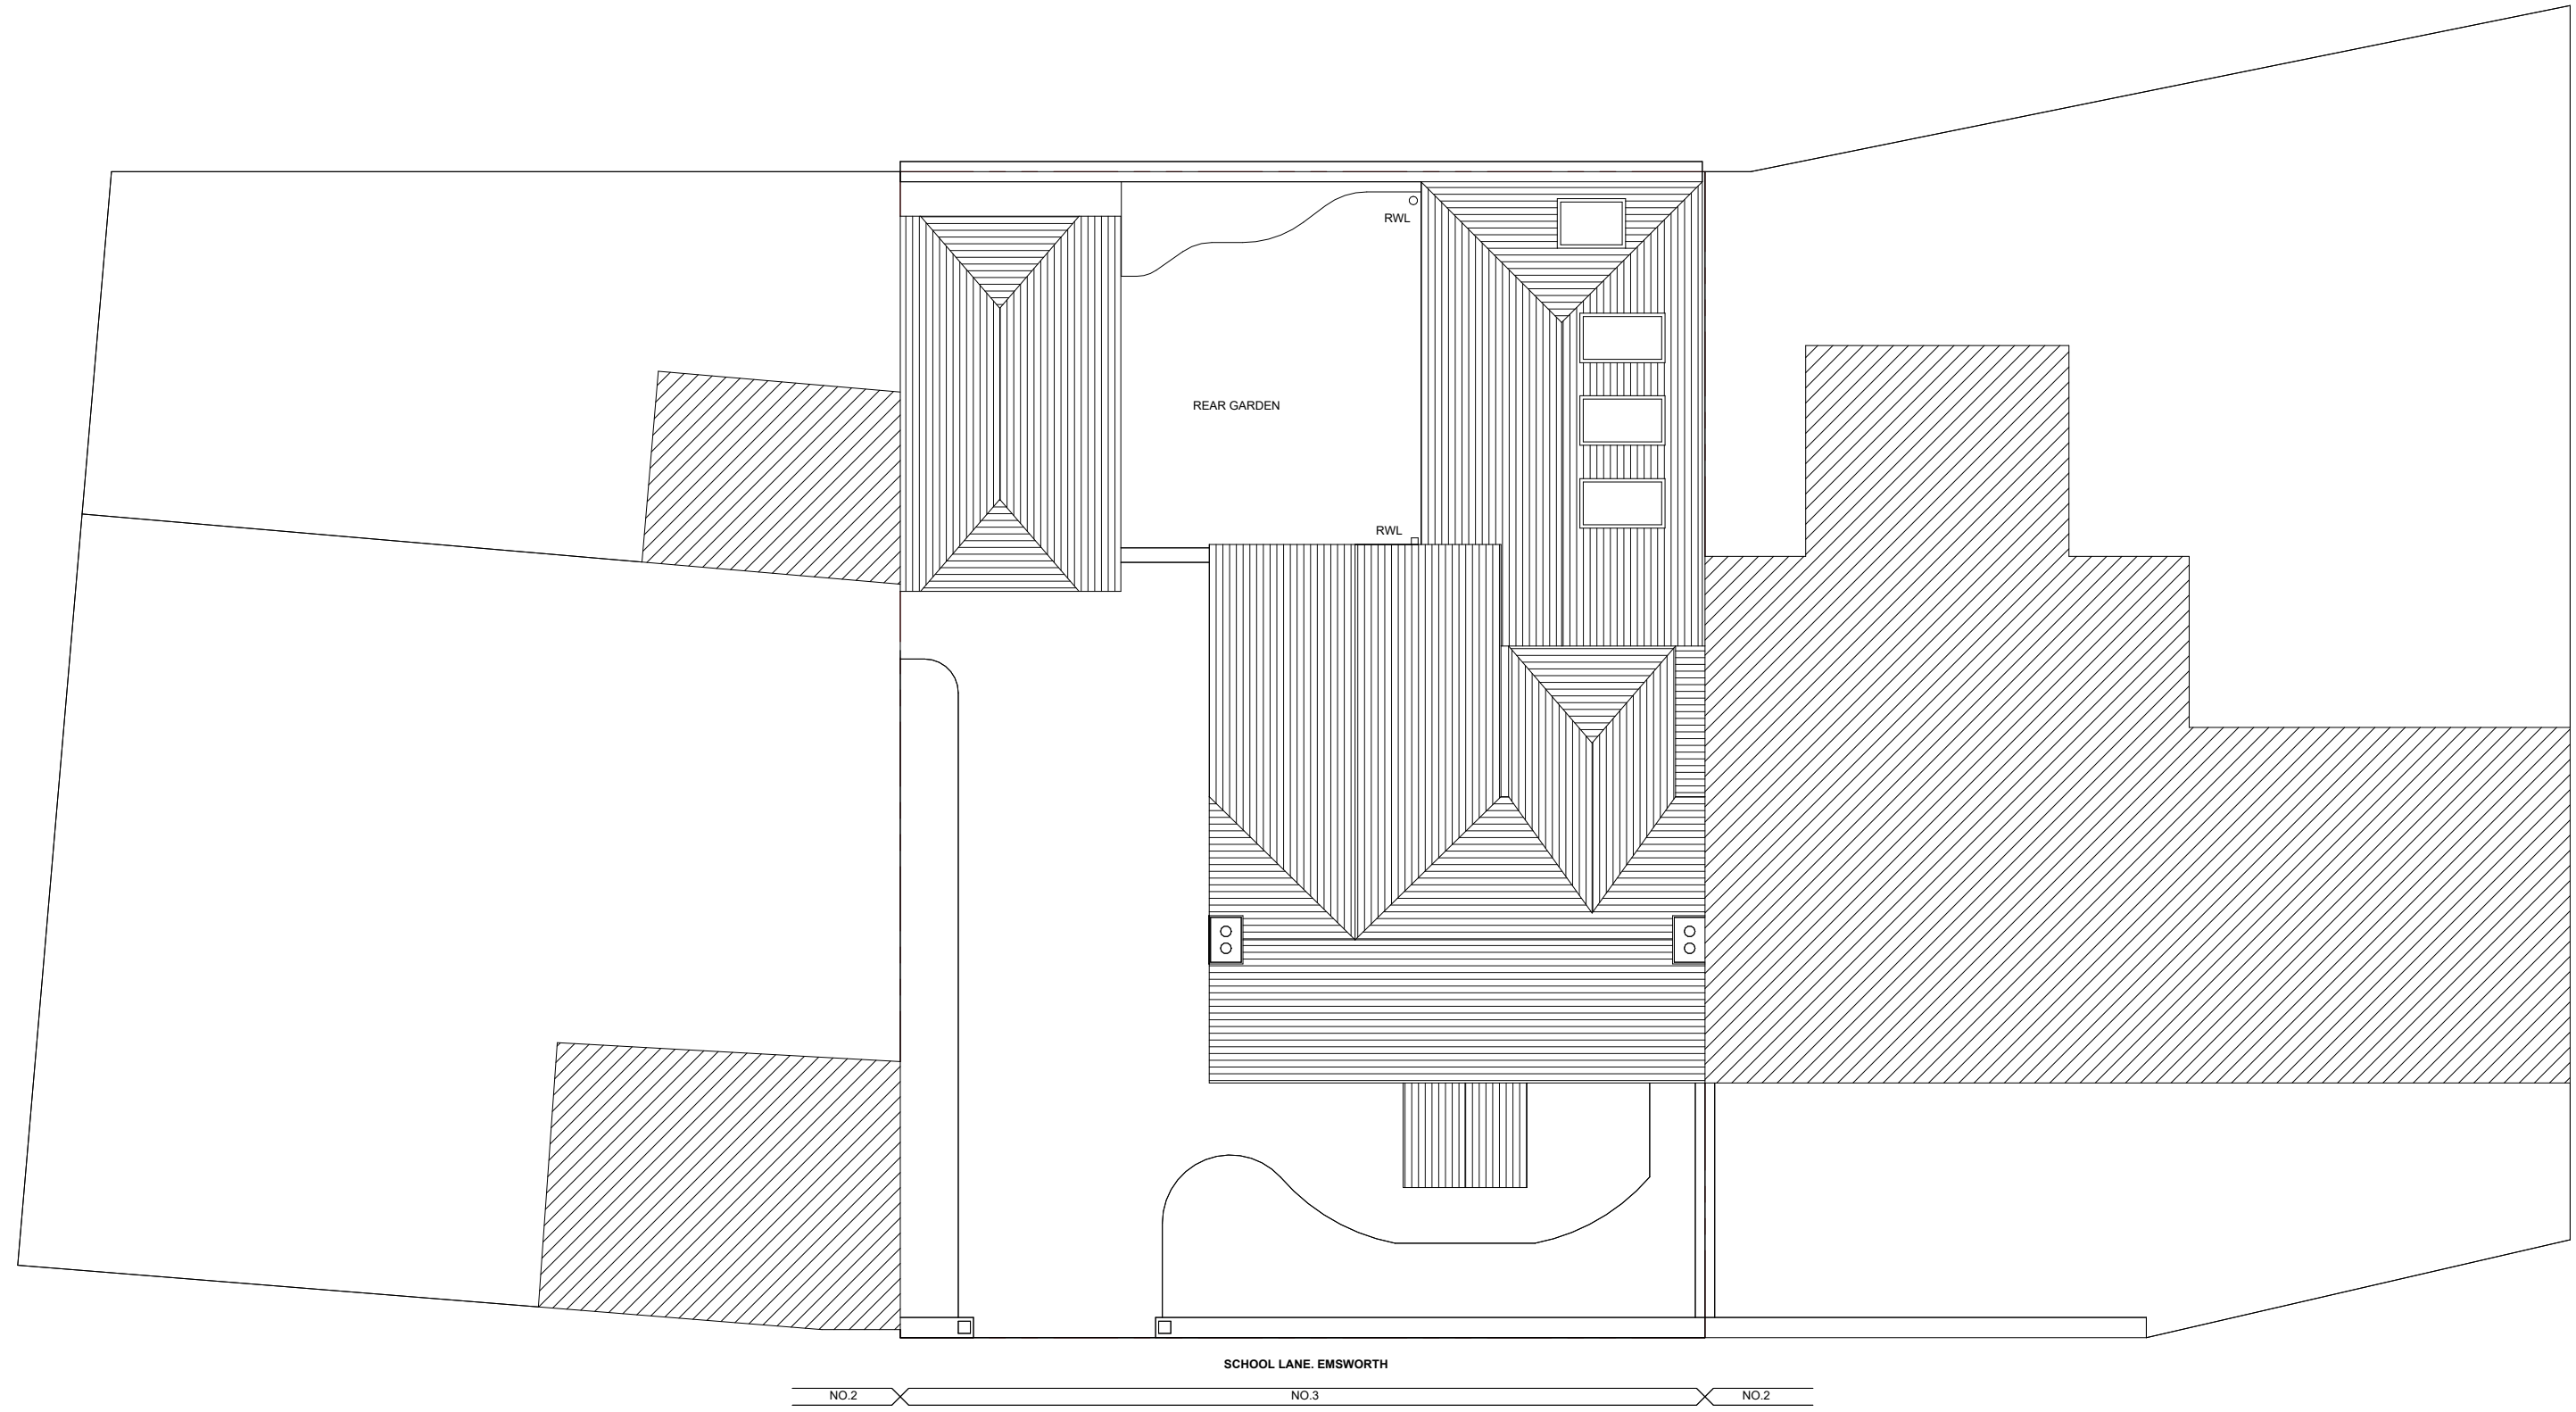

2 PROPOSED BLOCK PLAN
1 : 100

BLOCK PLAN LEGEND

--- PROPERTY LINE

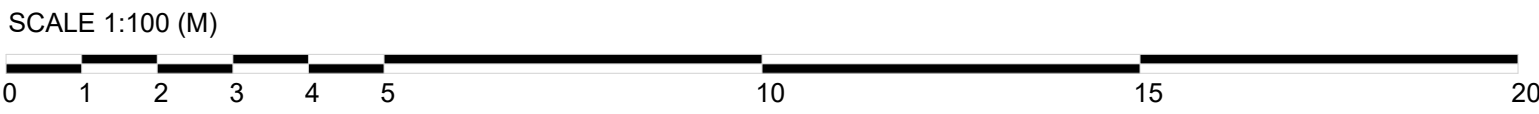

A04 BLOCK PLANS

3 SCHOOL LANE

Emsworth
PO10 7ED
Project Number 2407

SCALE @ A1 1 : 100 1/2 SCALE @ A3
CREATION DATE 2025.06.12
PRINTED DATE 07/08/2025 09:06:37

COPYRIGHT OF THIS DRAWING IS THE PROPERTY OF MACRO MICRO ARCHITECTS LTD. IT MUST NOT BE REPRODUCED OR AMENDED NOR USED IN THE EXECUTION OF ANY WORKS WHETHER IN CONJUNCTION WITH THE PROPOSED WORKS FOR WHICH IT IS PREPARED OR OTHERWISE WITHOUT THE EXPRESS CONSENT IN WRITING OF MACRO MICRO ARCHITECTS LTD.
FOR INFORMATION ONLY. DO NOT SCALE

Rev 1
Description ISSUED FOR PLANNING

Date 06.08.2025
Author SE
Checker SE

Macro Micro Architects Ltd

Missionworks
London W6 0PB
T +44 (0) 7583 200 519