

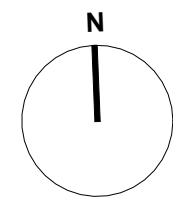


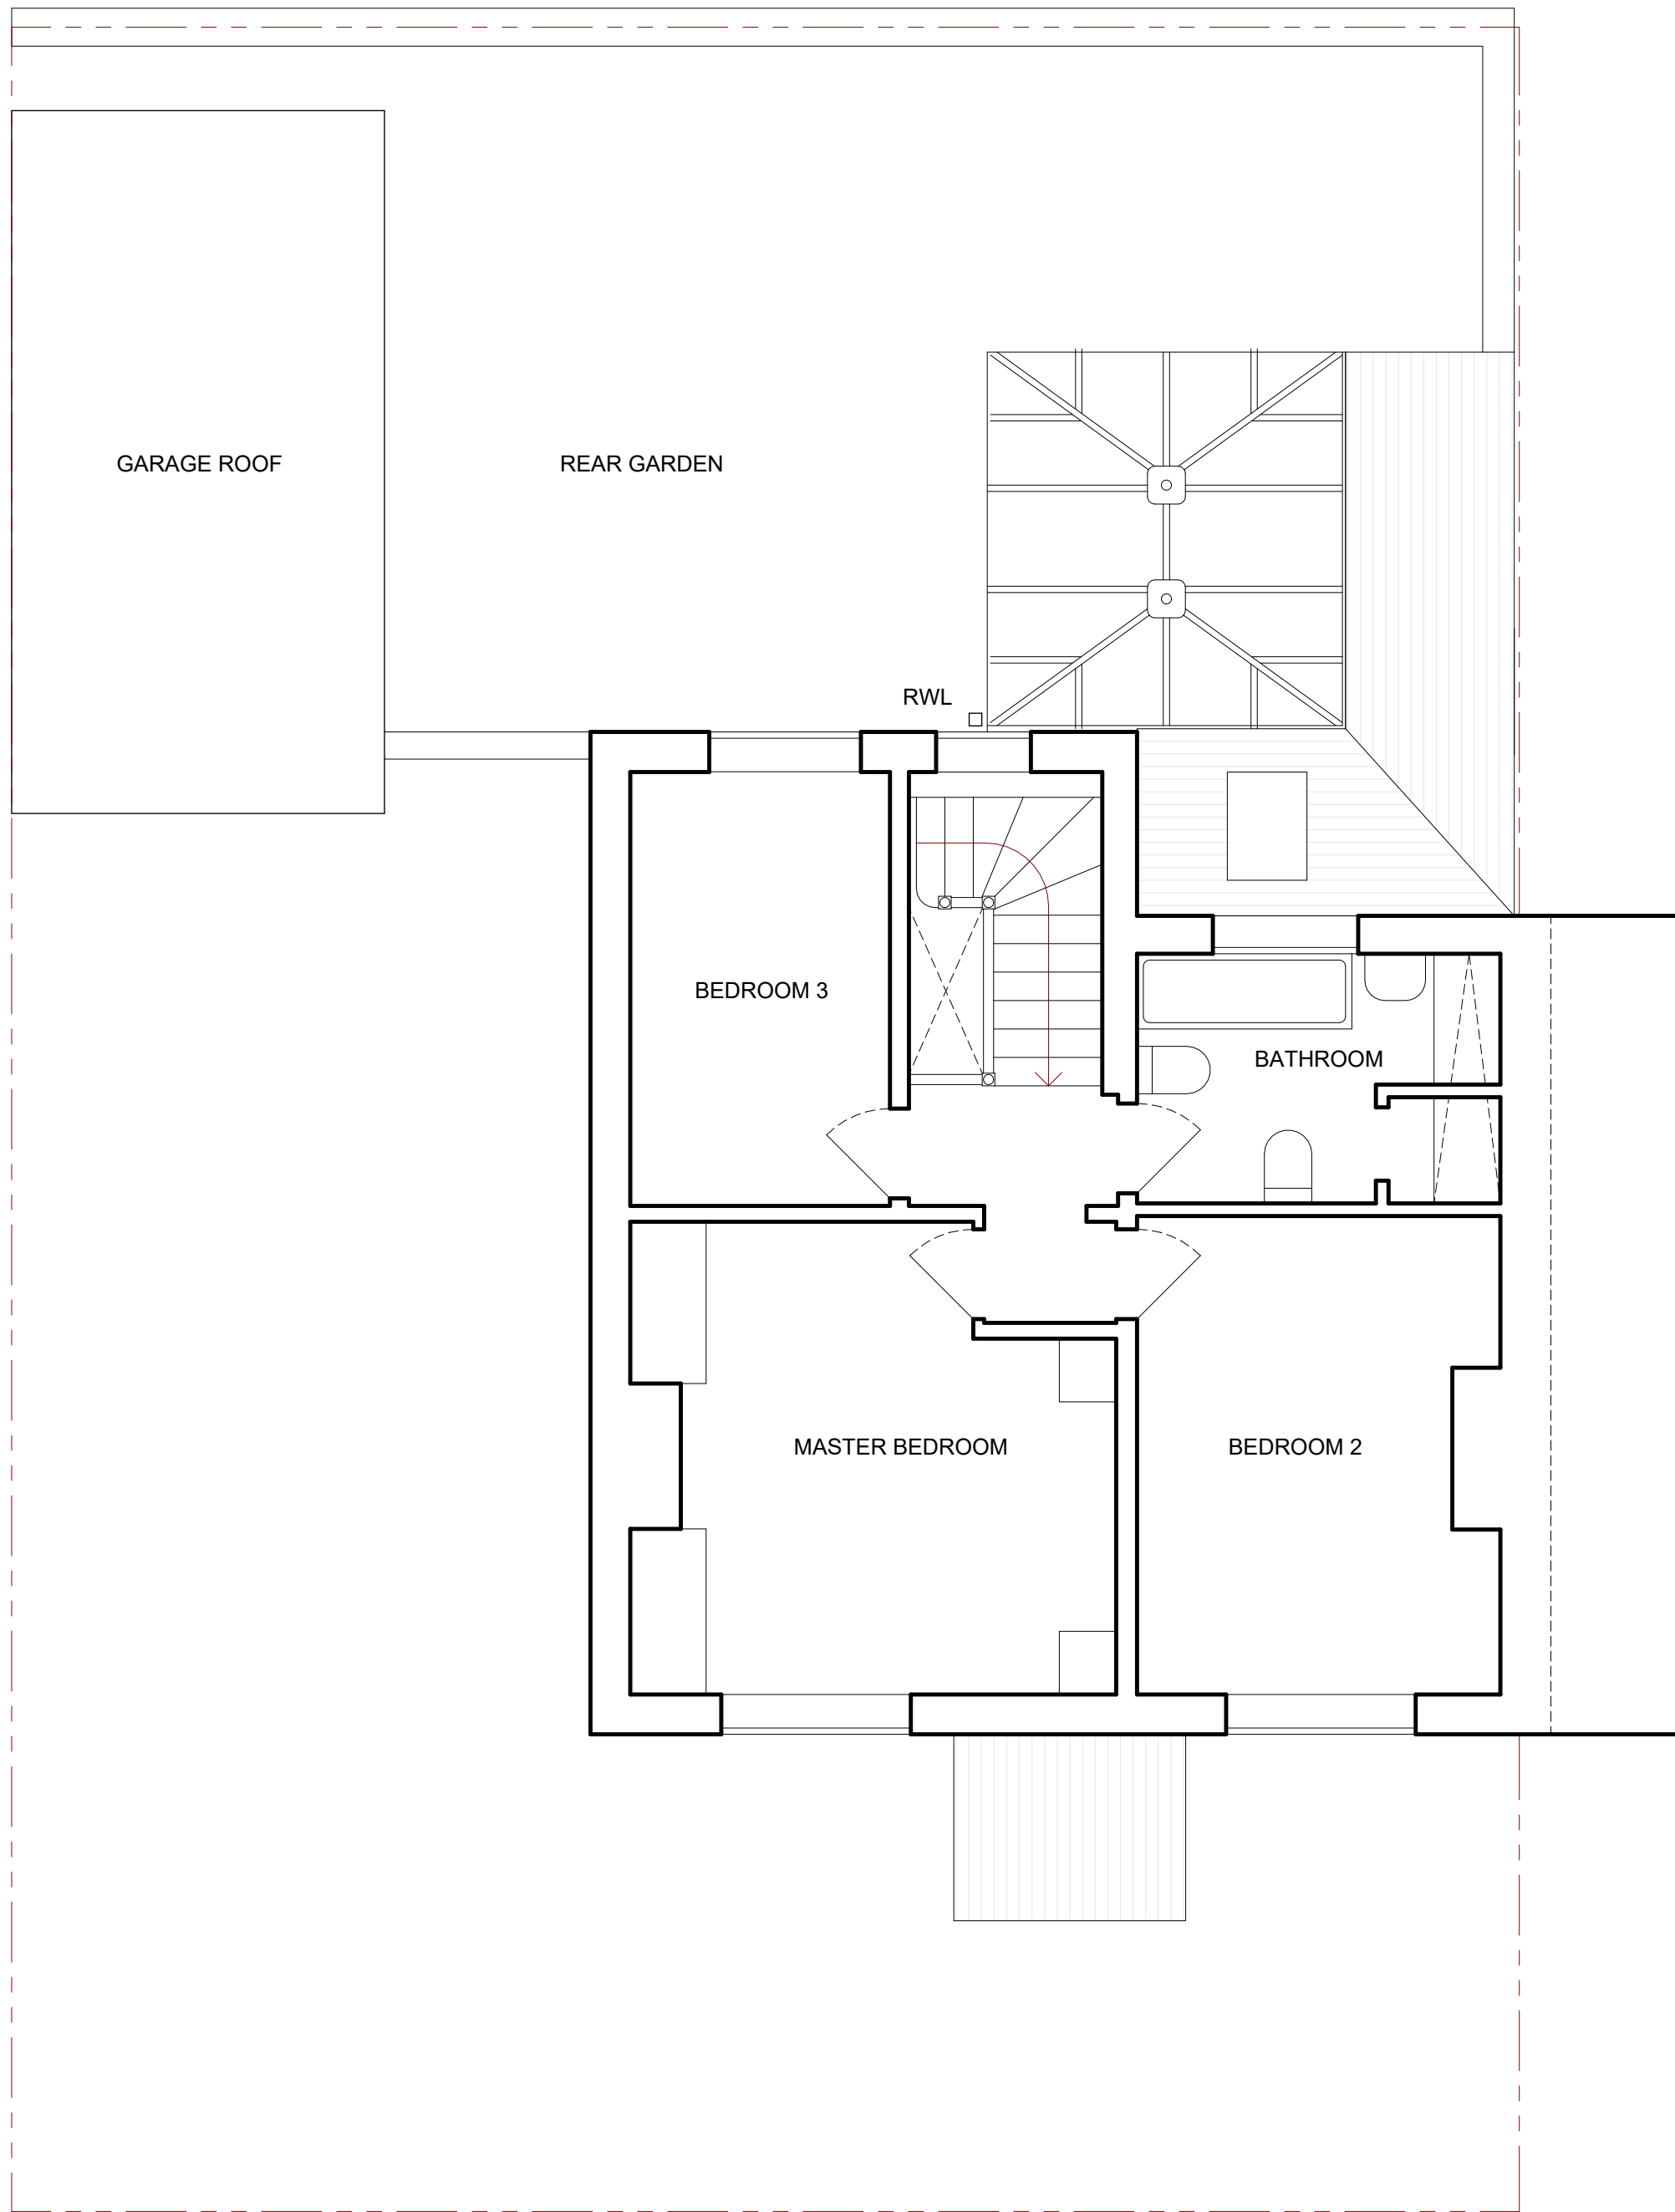


2 FIRST FLOOR
A22 1 : 50

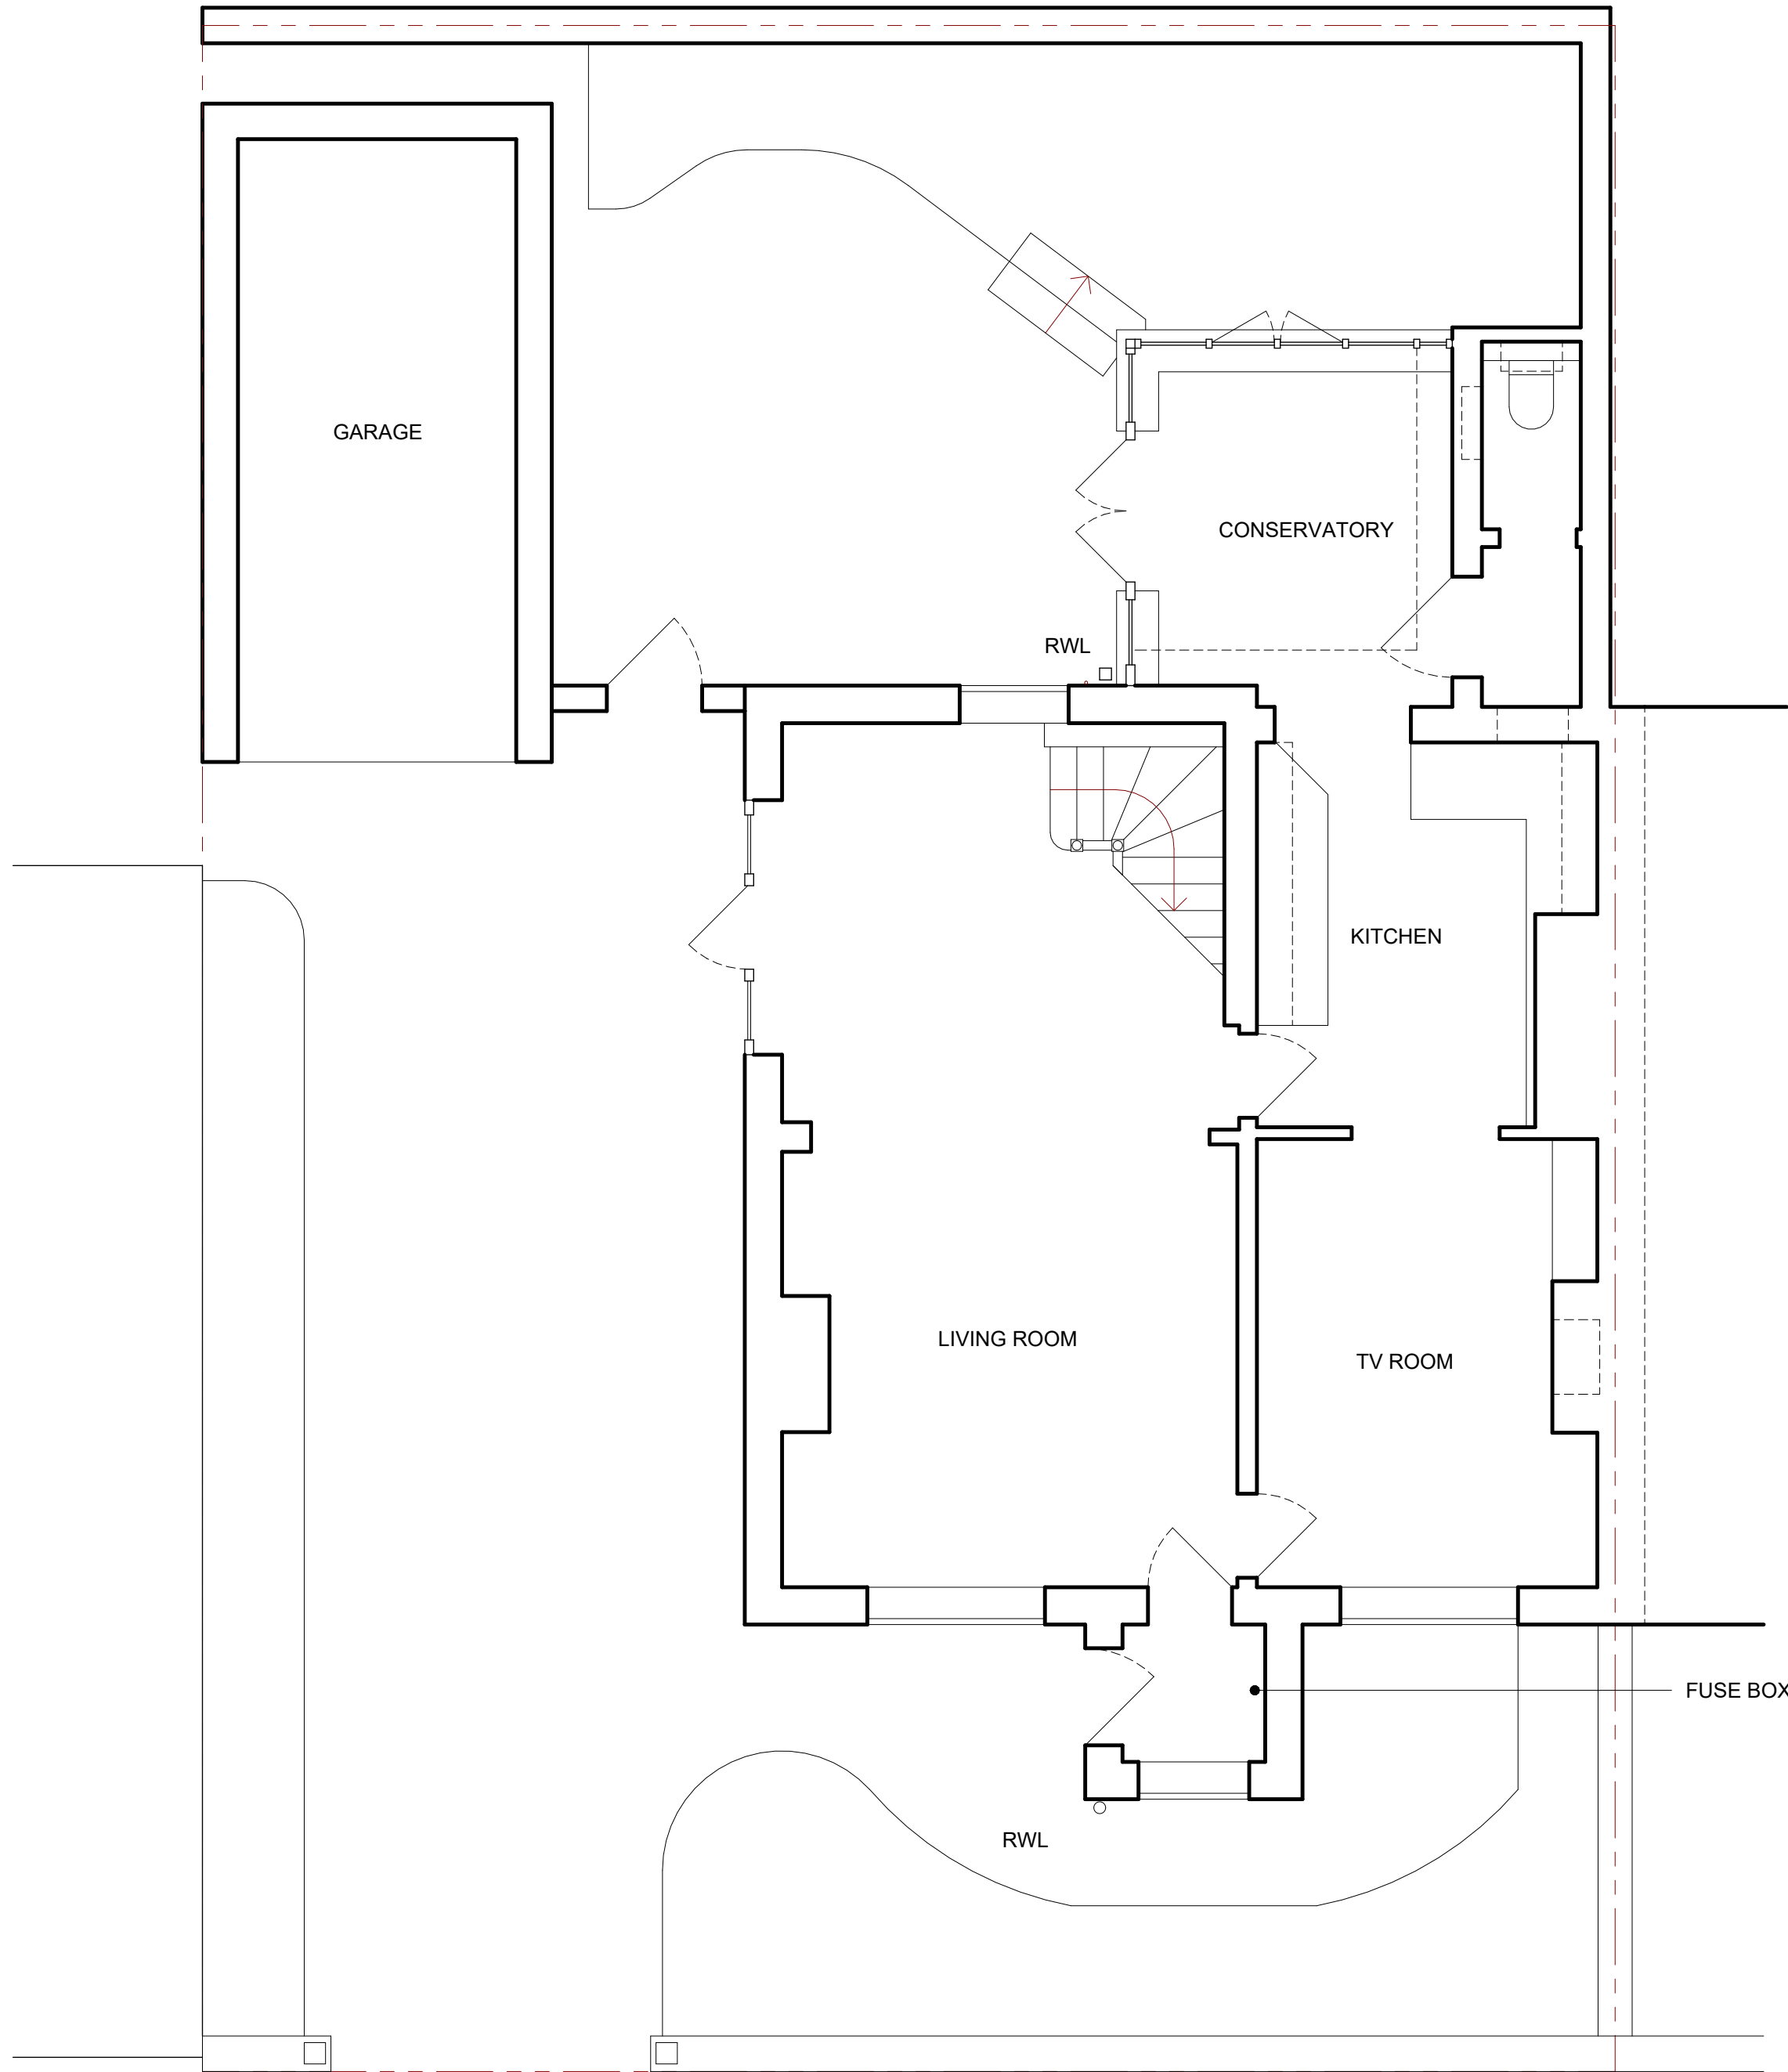

1 GROUND FLOOR
A22 1 : 50

KEYNOTE LEDGEND

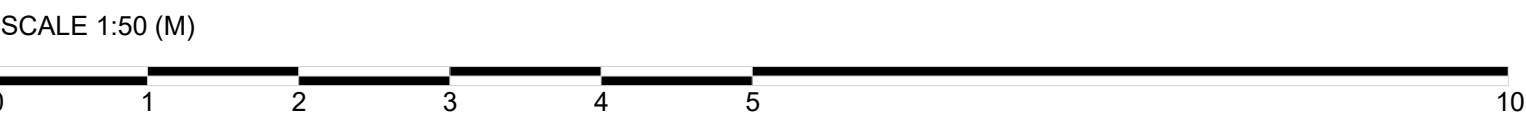

A01 EXISTING PLANS

3 SCHOOL LANE

Emsworth
PO10 7ED
Project Number 2407

SCALE @ A1 1 : 50 1/2 SCALE @ A3

CREATION DATE 2025.06.12

PRINTED DATE 06/08/2025 23:06:19

COPYRIGHT OF THIS DRAWING IS THE PROPERTY OF MACRO MICRO ARCHITECTS LTD. IT MUST NOT BE REPRODUCED OR AMENDED NOR USED IN THE EXECUTION OF ANY WORKS WHETHER IN CONJUNCTION WITH THE PROPOSED WORKS FOR WHICH IT IS PREPARED OR OTHERWISE WITHOUT THE EXPRESS CONSENT IN WRITING OF MACRO MICRO ARCHITECTS LTD. FOR INFORMATION ONLY. DO NOT SCALE

Rev	Description
1	ISSUED FOR PLANNING

Date	Author	Checker
06.08.2025	SE	SE

Macro Micro Architects Ltd

Missionworks
London W6 0PB
T +44 (0) 7583 200 519