


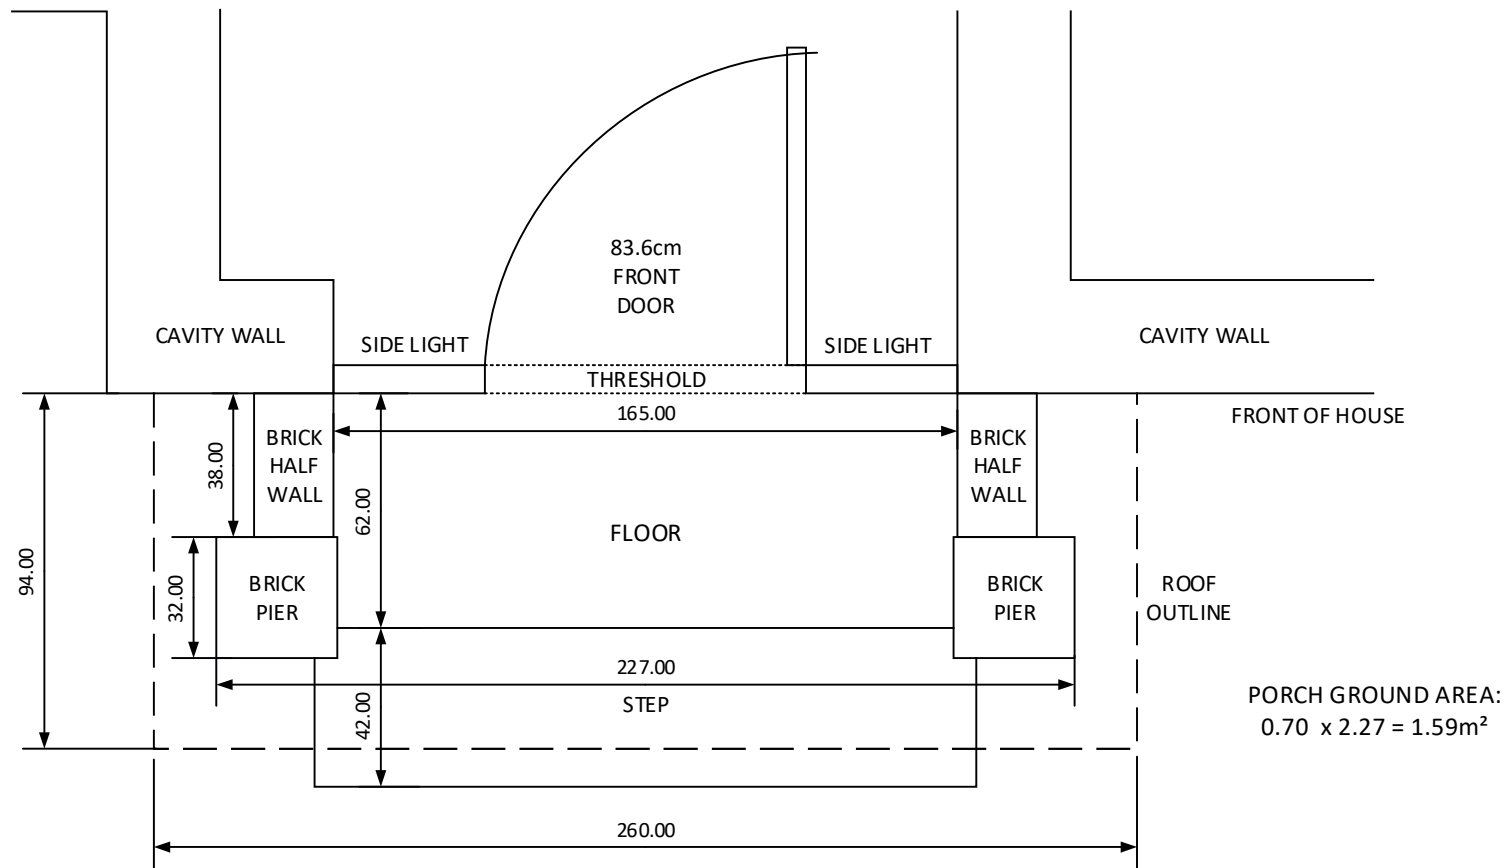

EXISTING FRONT PORCH  
PLAN VIEW

DIMENSIONS IN CM

SCALE 1:20

14 BRENT COURT  
EMSWORTH  
HAMPSHIRE PO10 7JA