


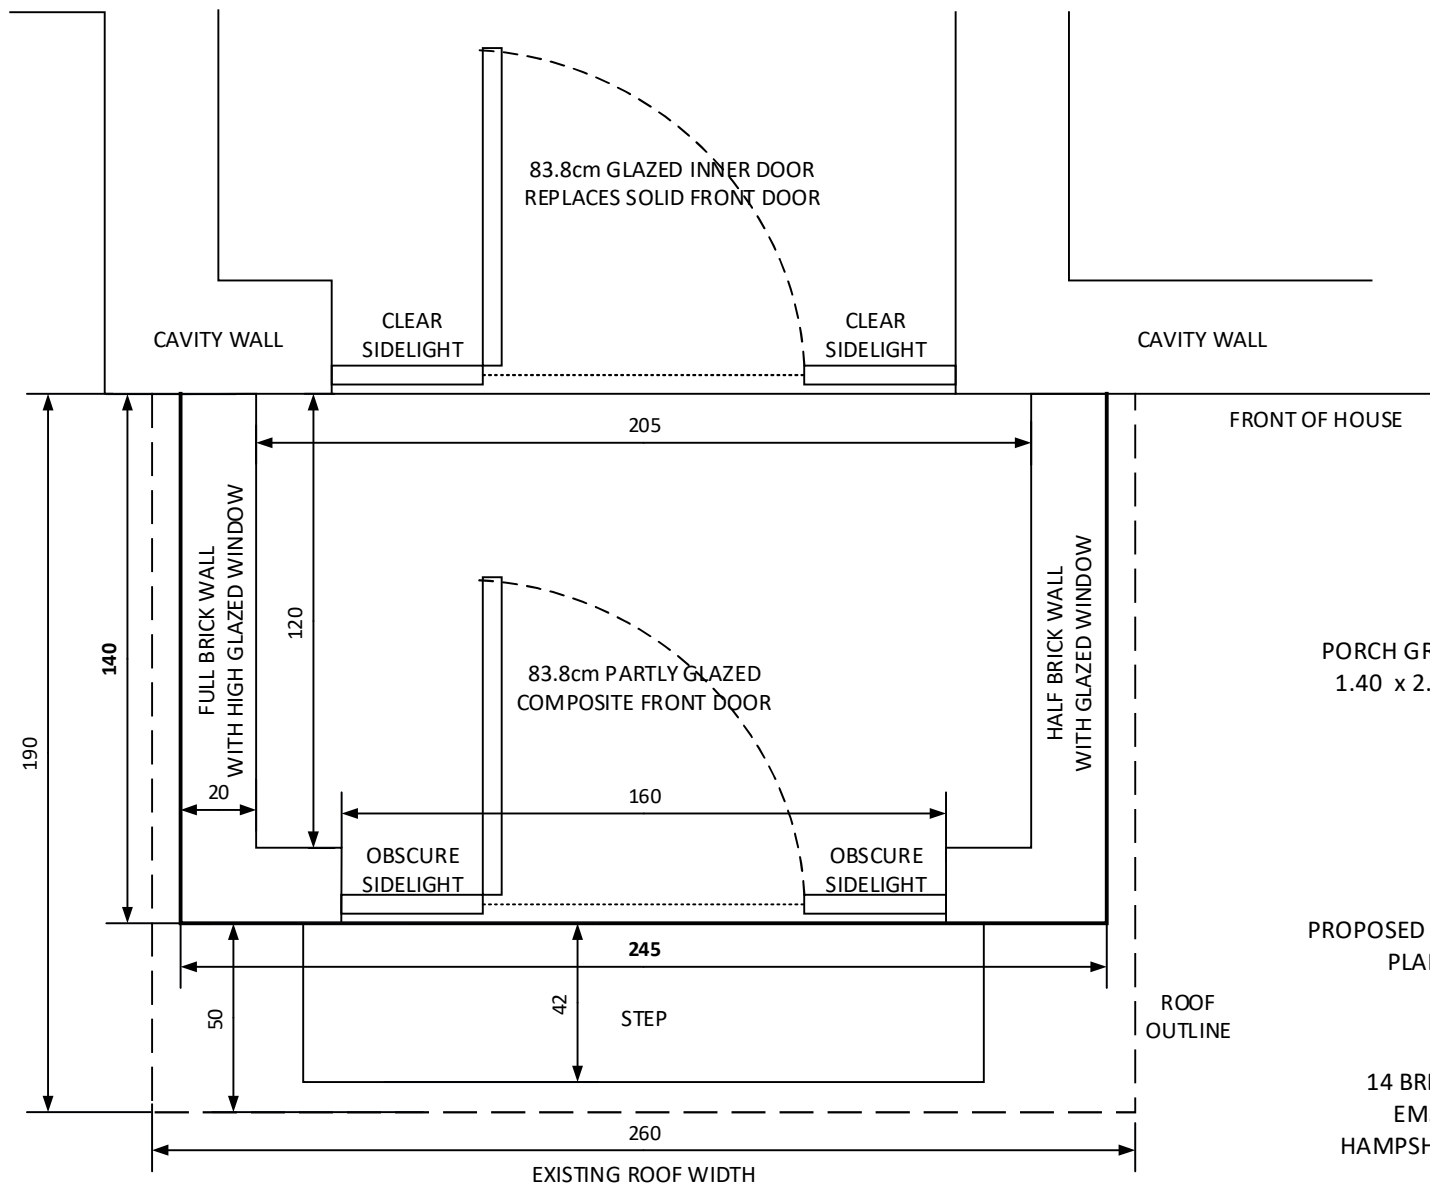

PORCH GROUND AREA:
 $1.40 \times 2.45 = 3.43\text{m}^2$

PROPOSED FRONT PORCH
PLAN VIEW

14 BRENT COURT
EMSWORTH
HAMPSHIRE PO10 7JA

SCALE 1:20

DIMENSIONS IN CM