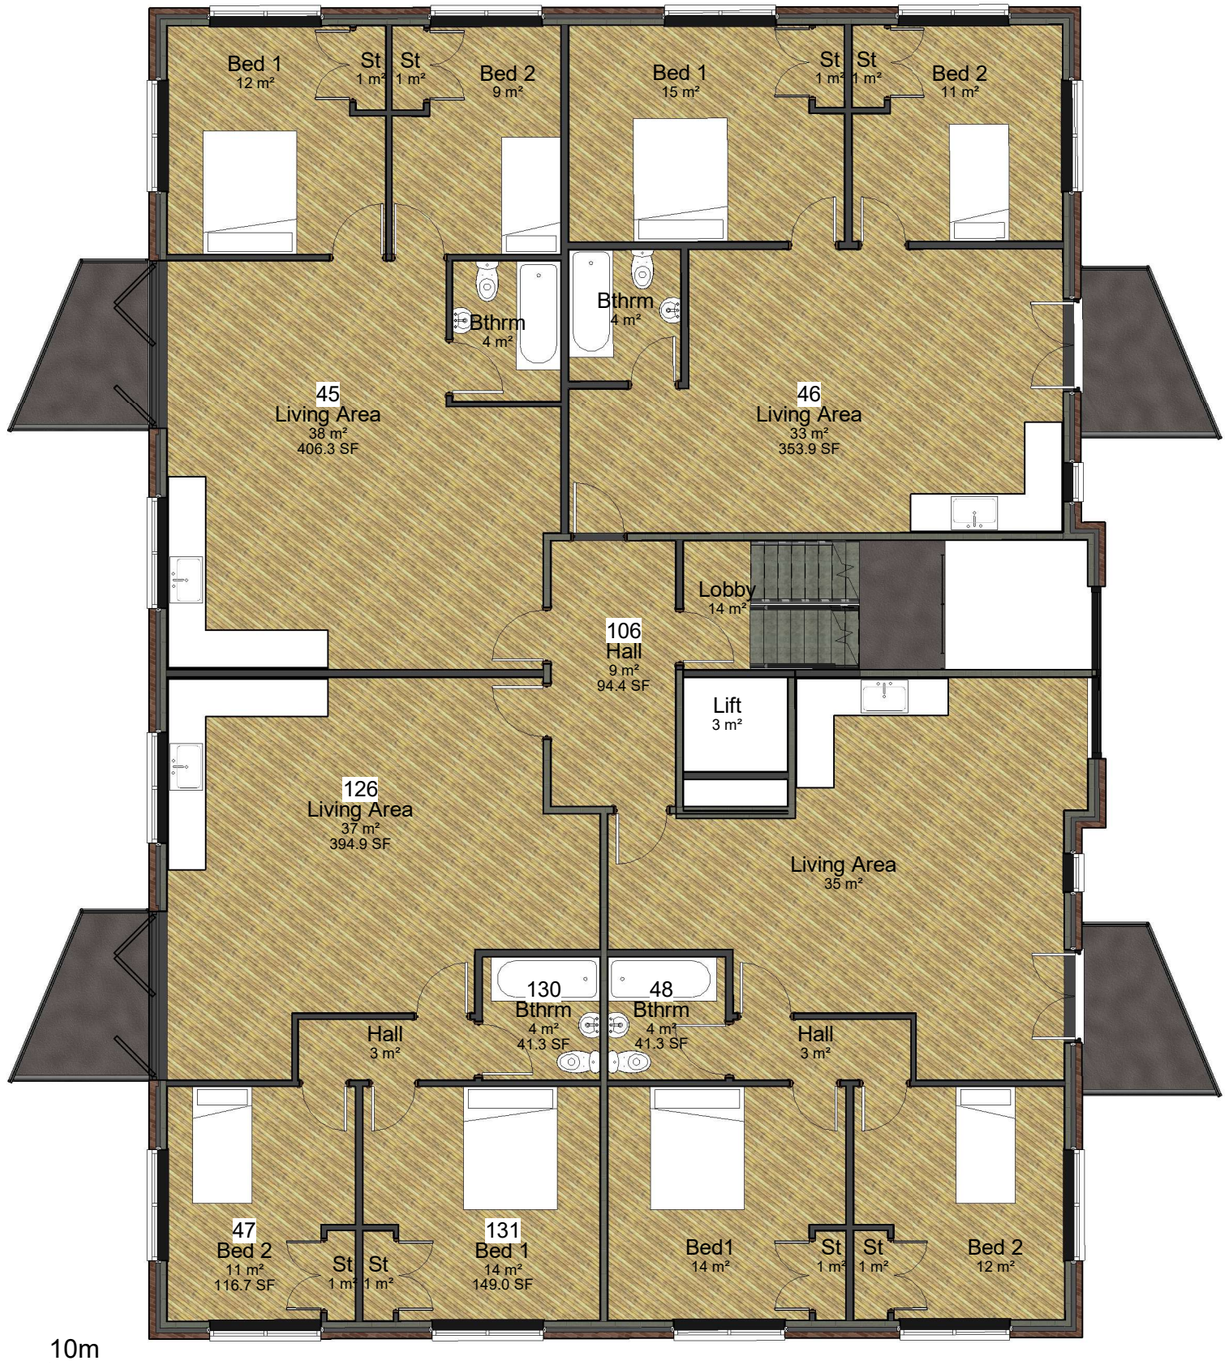

0m 2m 4m 6m 8m 10m

VISUAL SCALE 1:100 @ A3

2 X2 Bay FF Plan

1 : 100

IJ Murray Associates Ltd

www.ijma.co.uk

CHARTERED PRACTICE

I J Murray Associates Ltd
200 Seafront
Hayling Island
Hampshire
PO11 9HR
Phone 07779 246915
e-mail ian@ijma.co.uk

These drawings are the property of IJ Murray Associates Ltd and should not be reproduced or used in any way without the permission of a Director of IJ Murray Associates Ltd

These drawings are for planning and, if specified, building regulation purposes only and are not for construction. All dimensions should be checked on site before work commences

Mr Marshall Hill Hayling Fair Development HI

V6

X2 Bay First Floor Plan

Project number	Project Number	A109	
Date	Issue Date		
Drawn by	Author		
Paper size	A3 (Print 100% no borders)	Scale	1 : 100

18/09/2025 15:22:03