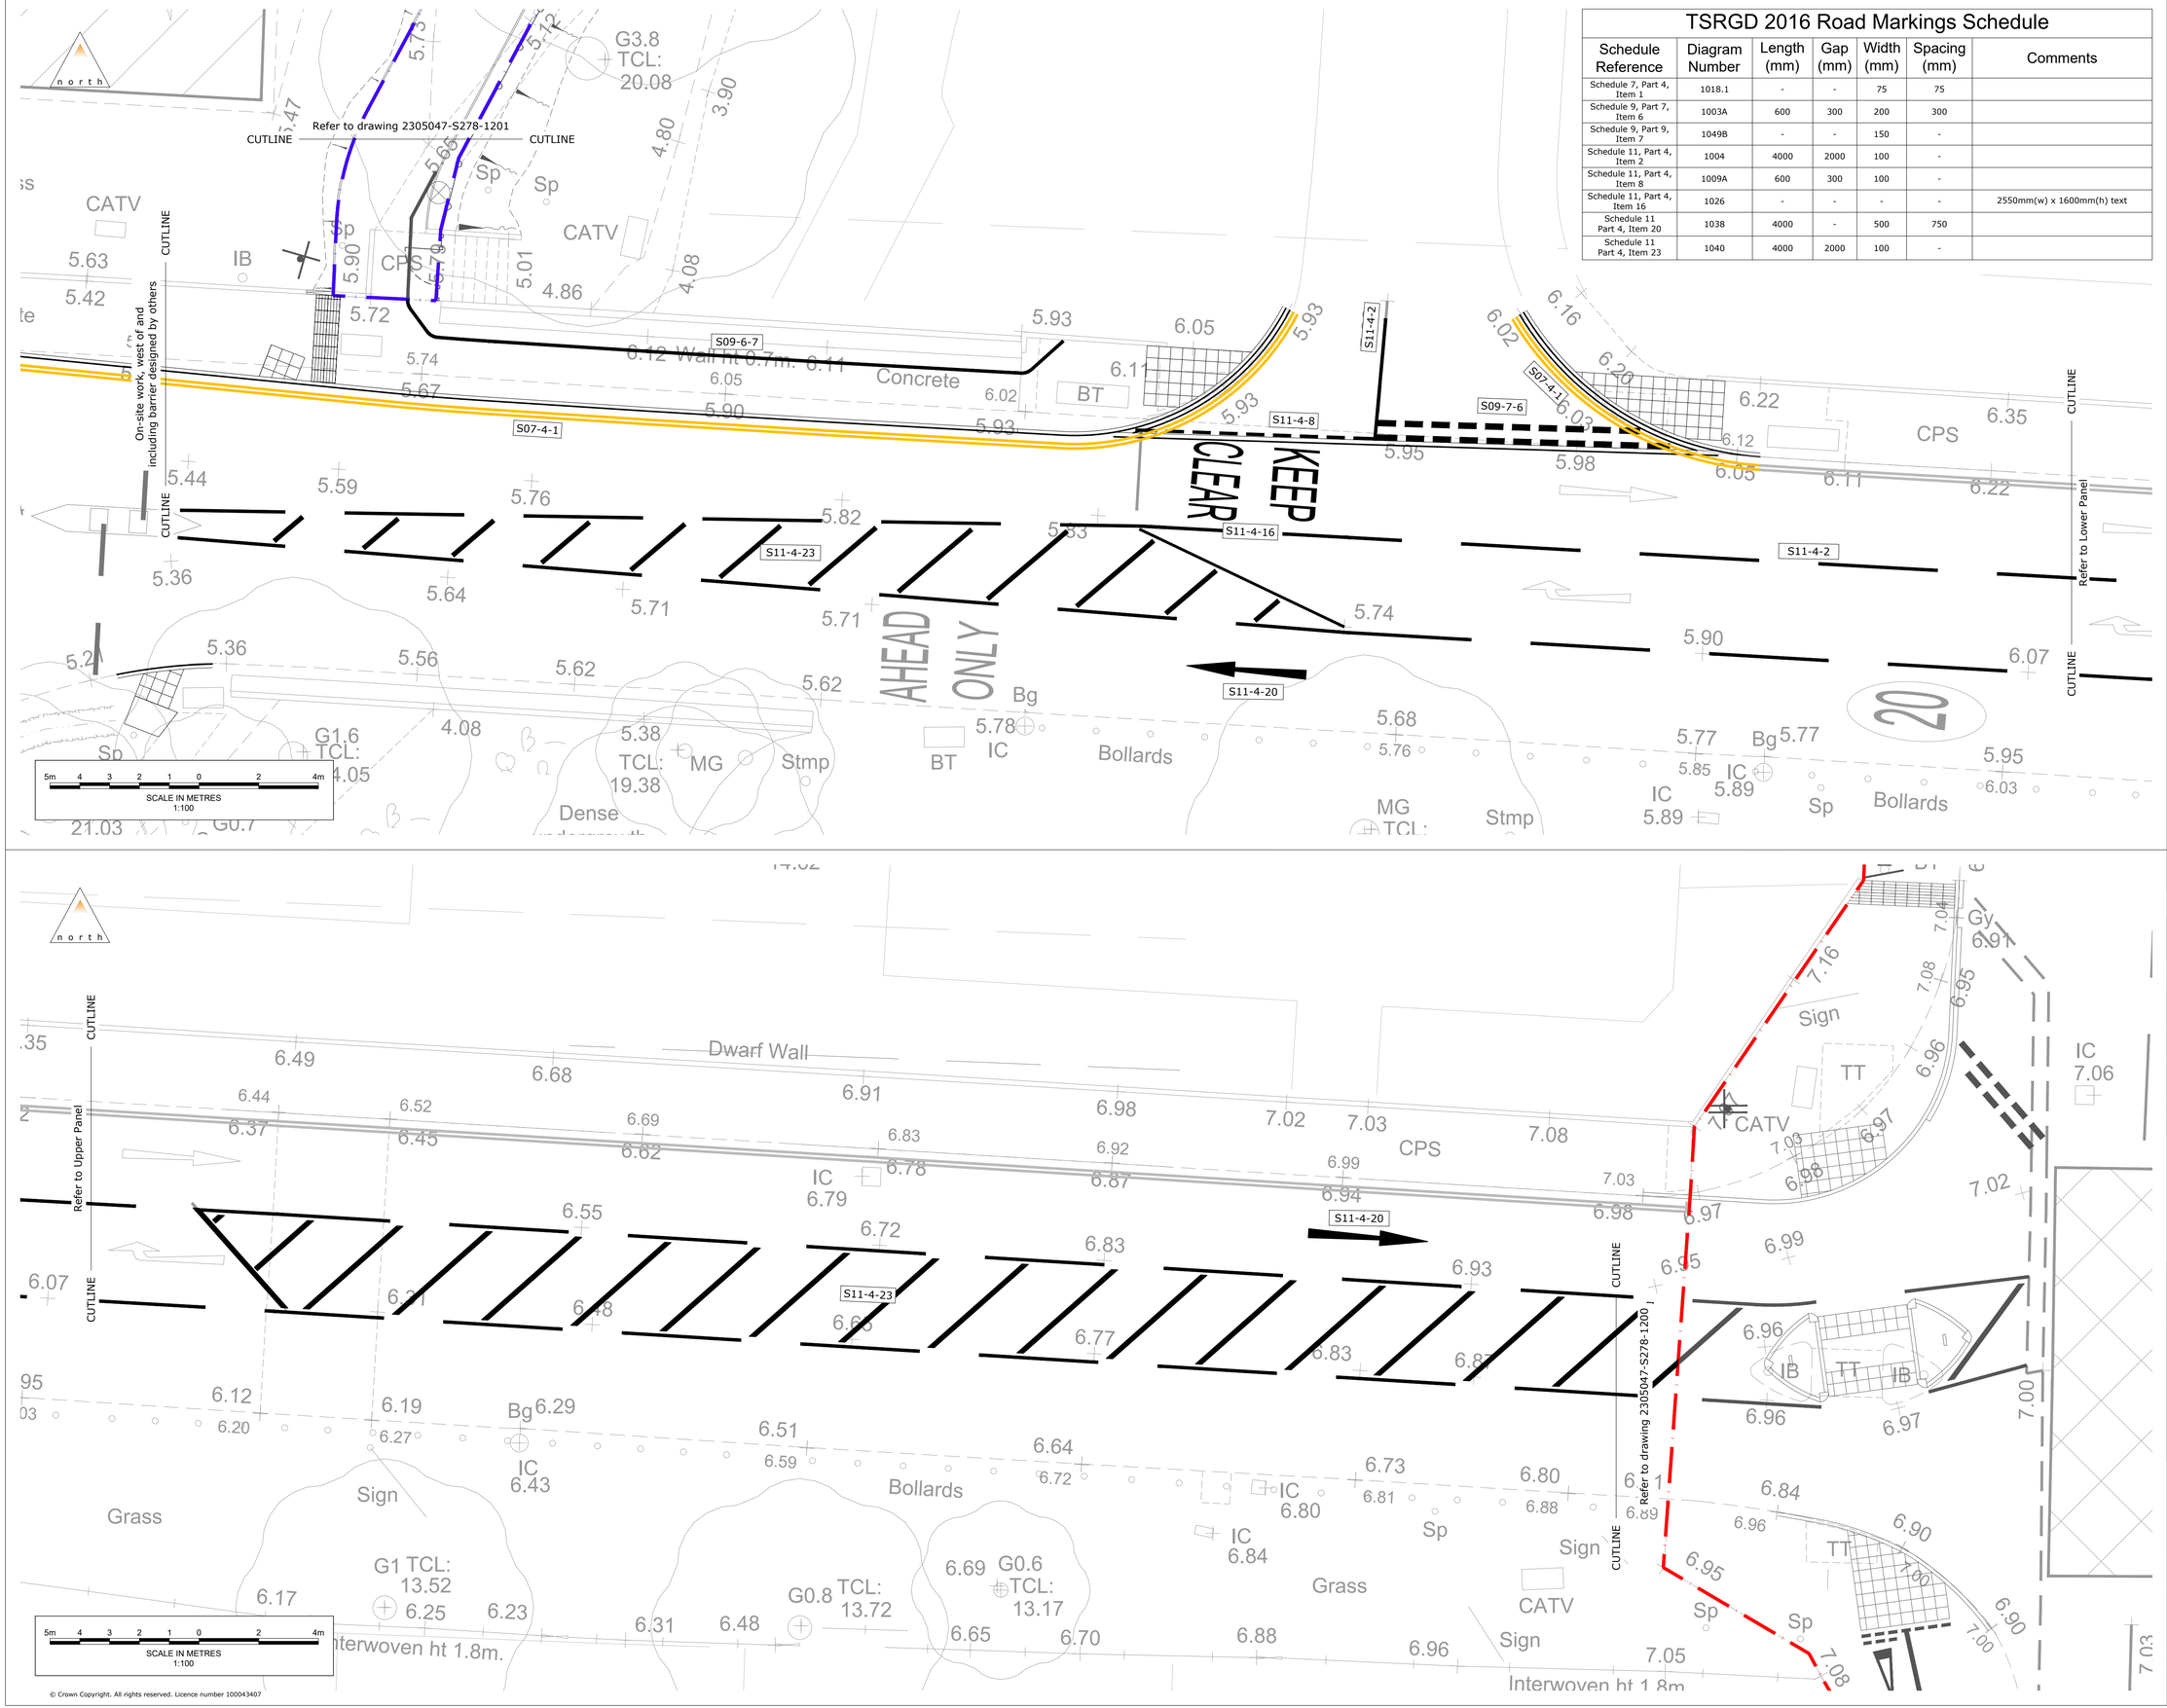


© Crown Copyright. All rights reserved. Licence number 100043407

TSRGD 2016 Road Markings Schedule

Schedule Reference	Diagram Number	Length (mm)	Gap (mm)	Width (mm)	Spacing (mm)	Comments
Schedule 7, Part 4, Item 1	1018.1	-	-	75	75	
Schedule 9, Part 7, Item 6	1003A	600	300	200	300	
Schedule 9, Part 9, Item 7	1049B	-	-	150	-	
Schedule 11, Part 4, Item 2	1004	4000	2000	100	-	
Schedule 11, Part 4, Item 8	1009A	600	300	100	-	
Schedule 11, Part 4, Item 16	1026	-	-	-	-	2550mm(w) x 1600mm(h) text
Schedule 11 Part 4, Item 20	1038	4000	-	500	750	
Schedule 11 Part 4, Item 23	1040	4000	2000	100	-	

Notes


1. Do not scale
2. All levels and dimensions are to be checked on site before any work commences. All dimensions are in metres unless stated otherwise.
3. This drawing has been based upon survey information supplied by Greenhatch Group Ltd and Motion cannot guarantee the accuracy of the data provided.
4. Any discrepancies should be reported to the engineer immediately, so that clarification can be sought prior to the commencement of works.
5. This drawing should be read in conjunction with all other relevant engineering details, drawings and specification.
6. All works to be in accordance with the Specification for Highway Works.
7. All works are to be carried out in accordance with Highway Design Guide and Design Manual for Roads and Bridges (DMRB).
8. Refer to Statutory Undertakers records for details of apparatus present within the construction areas. Chambers are to be adjusted where required to match new levels. The main contractor is to coordinate all diversionary works.
9. On completion the contractor is required to carry out an as-built survey of the completed highway works.

Legend

Existing Highway Boundary

Proposed Hampshire Limit of Adoption

Location Plan at 1:2000

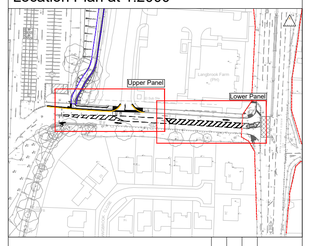

		LL	ST	SC	16/06/2025
B	For Construction	ST	AU	SC	02/04/2025
A	First Issue	Drn	Chk	App	Date

Revision Notes:

Drawing Status:

FOR CONSTRUCTION

motion

Guildford - Reading - London

www.motion.co.uk

Client:

xlb

Project:

Langstone Park, Havant

Title:

Private Works
Road Signs and Markings

Scale: 1:100	Size: A1	Project No: 2305047

Drawing:	Revision:
2305047-1200	B

C:\Users\lovett\Motion\Staff\Xe - 1xlhav-2305047\Drawings\2305047-1200 [Road Signs And Markings].dwg