




| Hampshire County Council Standard Detail Schedule |          |                                                                |                                                                 |
|---------------------------------------------------|----------|----------------------------------------------------------------|-----------------------------------------------------------------|
| Drawing Number                                    | Revision | Drawing Title                                                  | Comments                                                        |
| HCC11/C/010                                       | B        | Precast concrete kerbs                                         | Kerb Type PC1 and PC4 to be laid to drawing specification       |
| HCC11/C/045                                       | C        | Footways Types 1A, 1B, 2 and 3                                 | Footway Types 1A to be built according to drawing specification |
| HCC11/C/065                                       | B        | Uncontrolled pedestrian crossing installed in existing footway | Pedestrian crossing to be built to drawings specification       |
| HCC11/M/015                                       | B        | Kerb replacement (on existing base)                            |                                                                 |

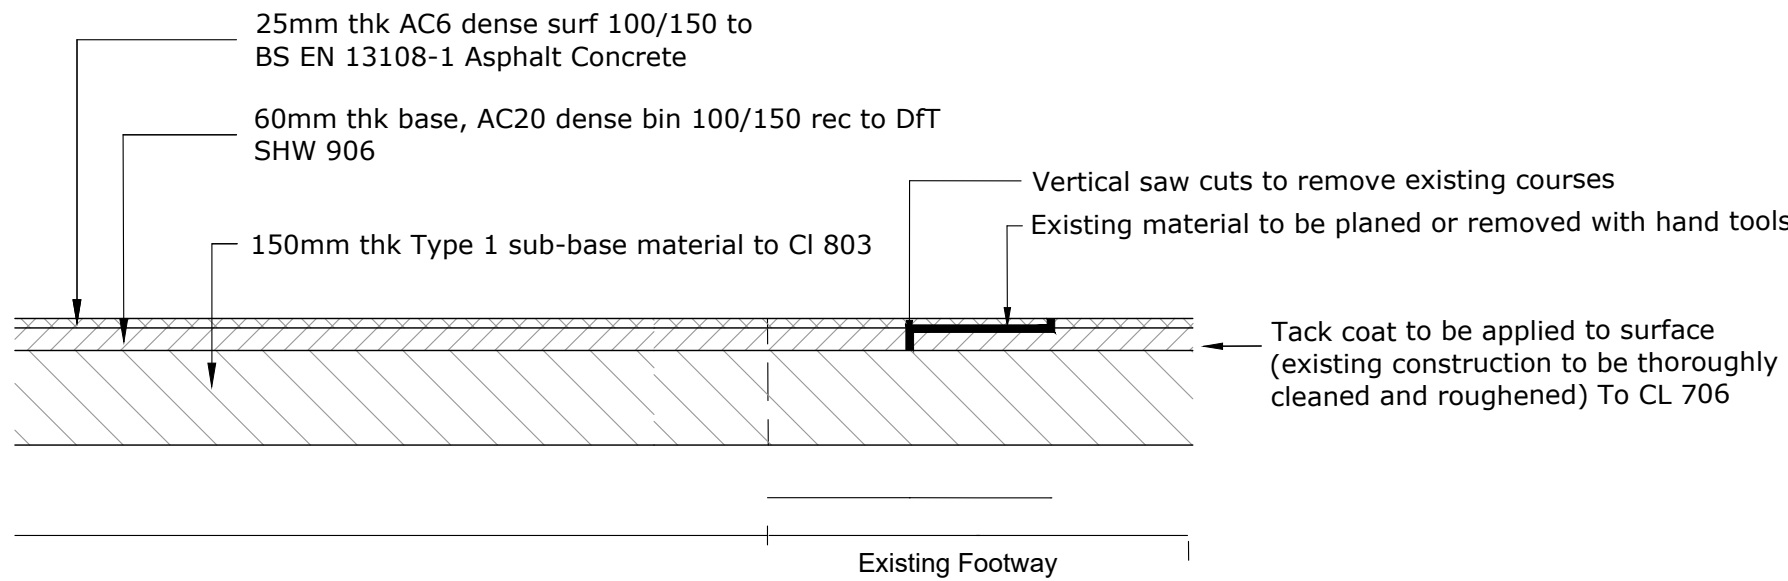


Full Depth Asphalt Footway Construction Detail  
(with Tie-in Joint Detail to Existing Construction)

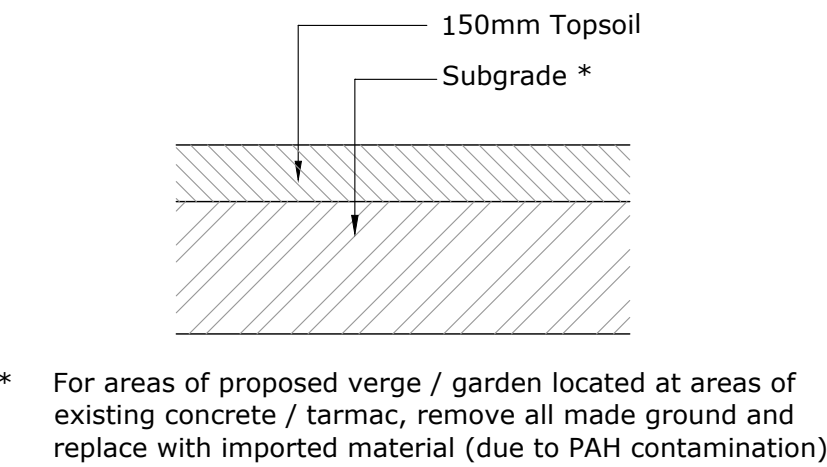


Verge Detail

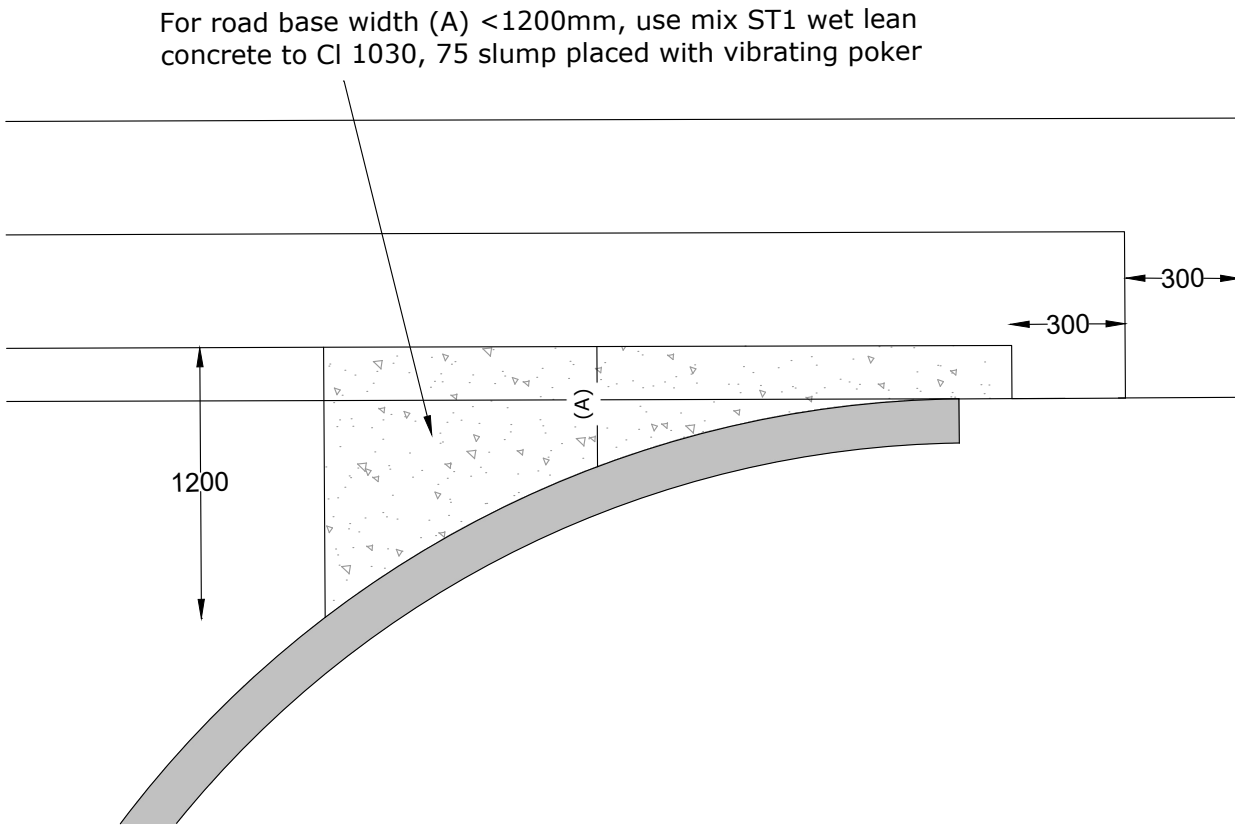

Narrow Carriageway Widening Detail  
MAX WITH 1.2m

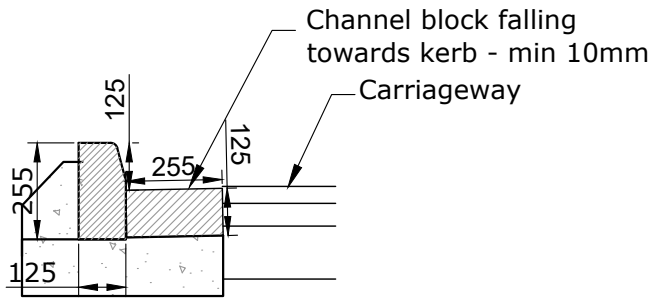

Channel Block Against Kerb

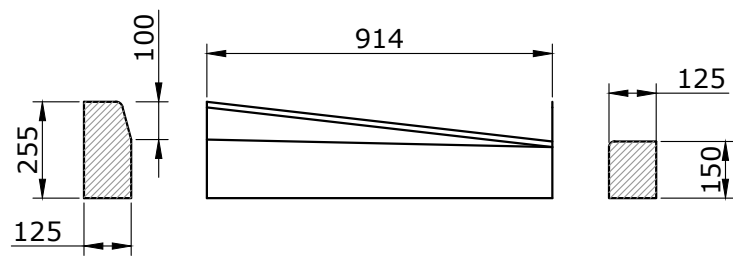

HB2 to BN Transition Kerb Detail

- Notes
- All levels and dimensions are to be checked on site before any work commences. All dimensions are in metres unless stated otherwise.
  - Any discrepancies should be reported to the engineer immediately, so that clarification can be sought prior to the commencement of works.
  - This drawing should be read in conjunction with all other relevant engineering details, drawings and specification.
  - All supply alterations are to be arranged by the main contractor.

|                 |                  |    |     |     |            |
|-----------------|------------------|----|-----|-----|------------|
| B               | For Construction | LL | ST  | SC  | 16/06/2025 |
| A               | First Issue      | ST | AU  | SC  | 02/04/2025 |
| Revision Notes: |                  | Dm | Chk | App | Date       |

Drawing Status:

FOR CONSTRUCTION



Project:  
Langstone Park, Havant

Title:  
Private Works  
Standard Details

|                          |          |                     |           |
|--------------------------|----------|---------------------|-----------|
| Scale: NTS               | Size: A1 | Project No: 2305047 | Revision: |
| Drawing:<br>2305047-0800 |          |                     | B         |