



C:\Users\jlorett\OneDrive\Bartlett - 1\hwy_2305047\Drawings\2305047-S278-0801-005 [Standard Details].dwg


Hampshire County Council Standard Detail Schedule			
Drawing Number	Revision	Drawing Title	Comments
HCC11/C/045	C	Footways Types 1A, 1B, 2 and 3	Footway Types 1A to be built according to drawing specification
HCC11/C/150	B	Timber post and rail fence details	Timber post and 3 rail fence to be built to drawing specification
HCC11/C/155	B	Standard traffic signs and assemblies with single post and foundation details	Foundations to be built to drawing specifications

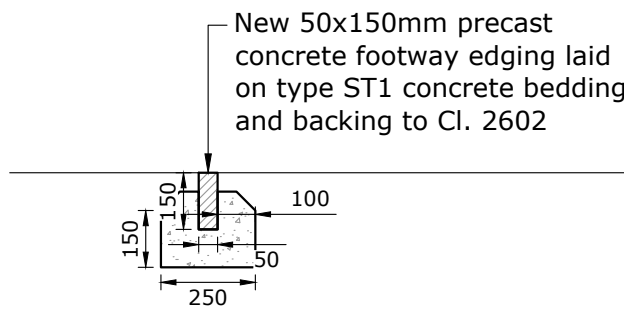

Precast Concrete Footway Edging Detail (EF)

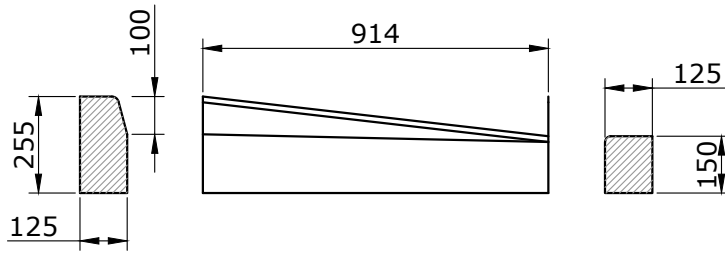

HB2 to BN Transition Kerb Detail

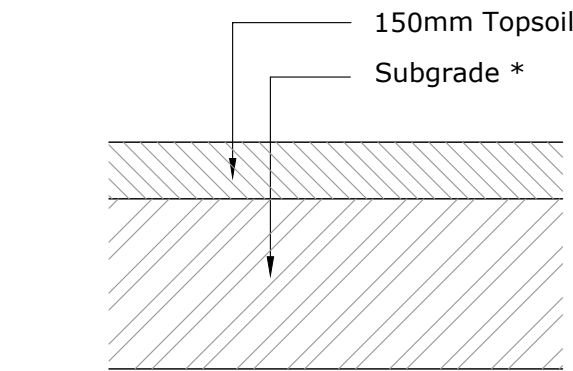

* For areas of proposed verge / garden located at areas of existing concrete / tarmac, remove all made ground and replace with imported material (due to PAH contamination)

Verge / Private Garden Detail

Notes

1. All levels and dimensions are to be checked on site before any work commences. All dimensions are in metres unless stated otherwise.
2. Any discrepancies should be reported to the engineer immediately, so that clarification can be sought prior to the commencement of works.
3. This drawing should be read in conjunction with all other relevant engineering details, drawings and specification.
4. All works to be in accordance with the Specification for Highway Works and HCC Standard Details.
5. All works are to be carried out in accordance with Hampshire County Council Highway Design Guide and Design Manual for Roads and Bridges (DMRB).
6. On completion the contractor is required to carry out an as-built survey of the completed highway works.

P05	For Construction	LL	ST	SC	13/06/2025
P04	Standard detail revision updated	ST	AU	SC	02/04/2025
P03	Note added for post and rail fence	ST	AU	SC	26/11/2024
P02	For Approval	ST	AU	SC	11/10/2024
P01	First Issue	ST	AU	SC	17/09/2024
Rev.	Description	Drm	Chk	App	Date

Drawing Status:

FOR CONSTRUCTION



Client:



Project:

Langstone Park, Havant

Title:

Section 278 Highway Works
Footpath 51 Works
Construction Details

Scale: NTS (@ A1)

Drawing:
2305047-S278-0801

Revision:
P05