


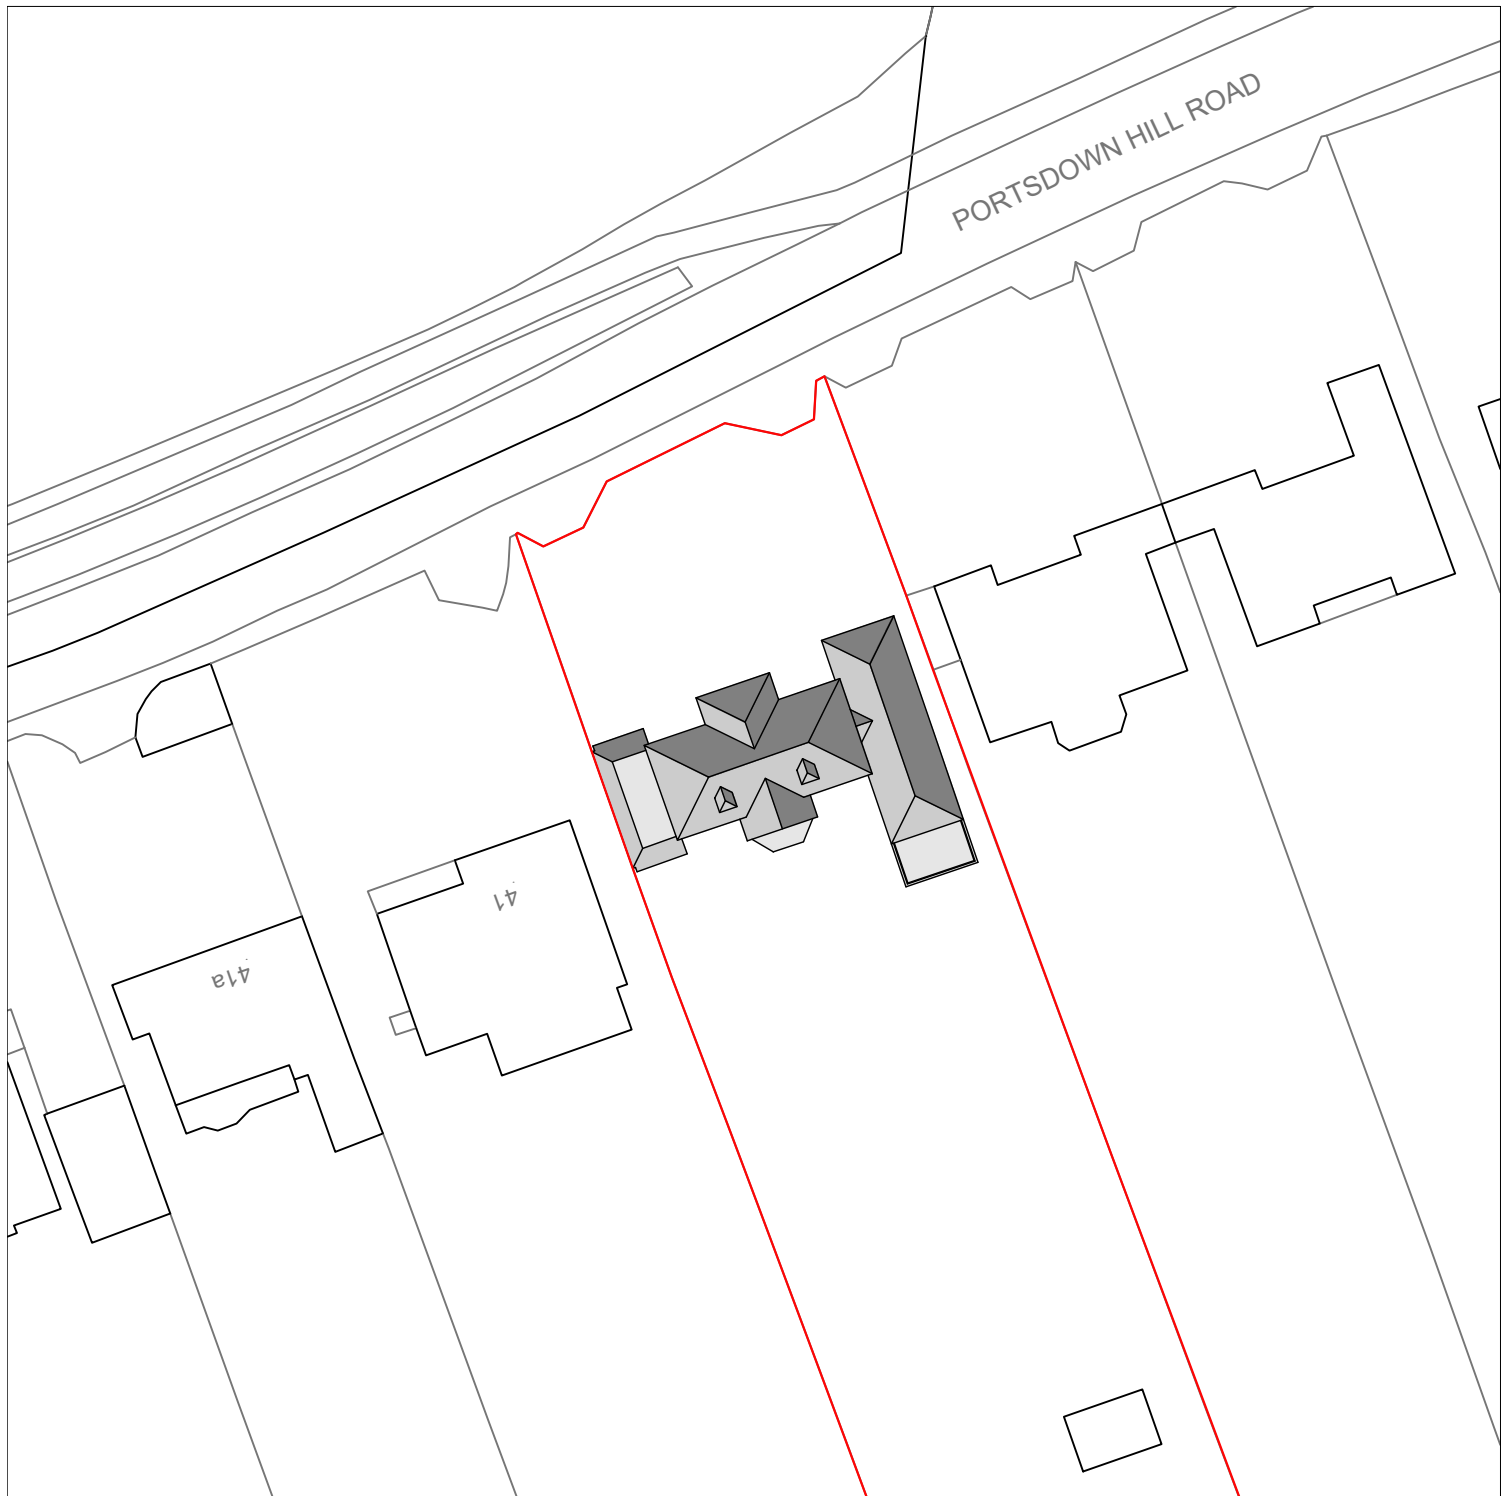

Client

Mr Gardener

Project

Hill House, 39 Portsdown Hill Road,
Havant, PO9 3JU

Drawing Title

Block Plan

OS Licence No.

AC0000806982

Scale

1:500 @ A4

Rev

-

Scale Bar

1:500



North Point

