This drawing is the copyright of Tomes Architects and may not be copied, altered, or reproduced in any way, or be passed to a third party without our written authority

All dimensions are to be checked on site before commencing work. Any discrepancies should be reported to the project manager immediately.

Cycle store to be a fully enclosed, weather proof structure. Access to be by double robust doors fitted with a lock to BS 8621.
Cycles to be supported off proprietary semi-vertical stands bolted to base.
Stands to have robust security anchor points for each cycle.
Suitable lighting to be installed.

1:50 Scale Bar (Metres)

0 1 2 3 4 5

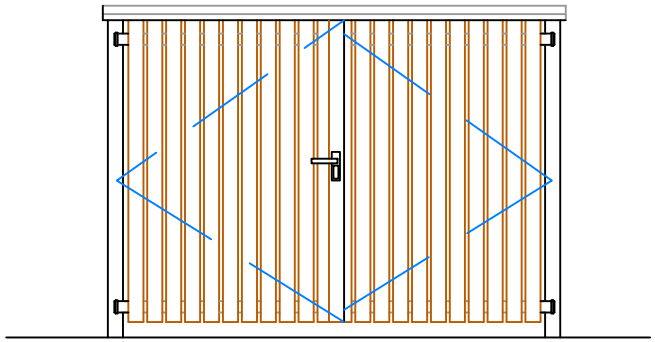

Front Elevation

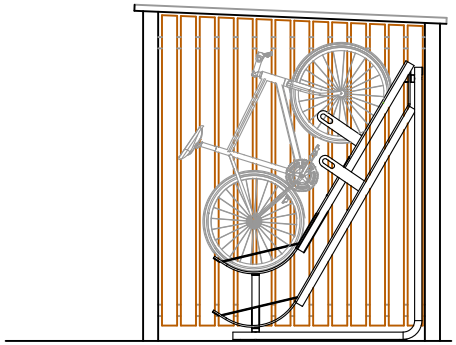

Section

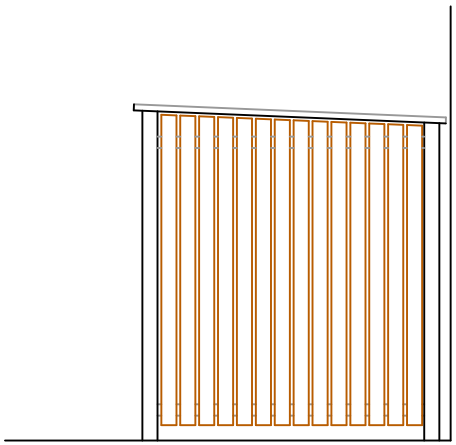

Side Elevation

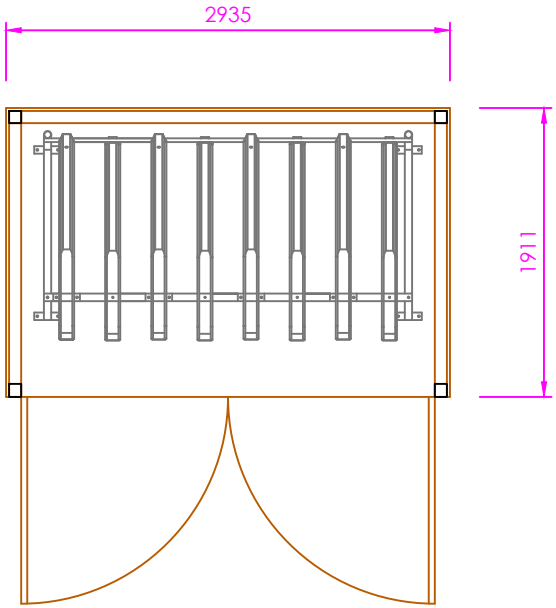

8 Bike Storage Layout

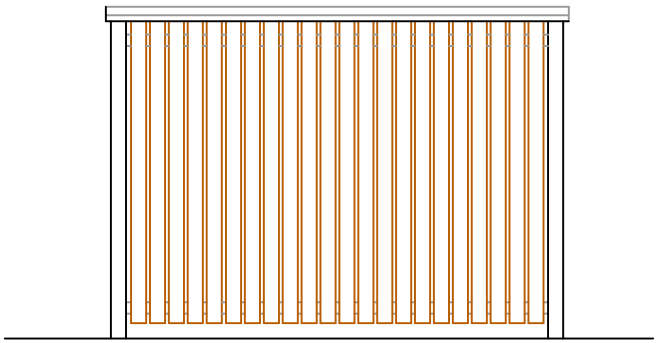

Rear Elevation

Typical Installation

tomesarchitects
architecture + project management
rennie lodge, 7 oakhurst drive, waterlooville, po7 7pn
tel: 023 9309 2307 email: info@tomesarchitects.co.uk

project: Aura Gas, New Road Bedhampton	date: 08 Aug 2025
drawing: Bike Storage	scale: 1:50 @A4
drawing no.: **C3405-16**	revision: