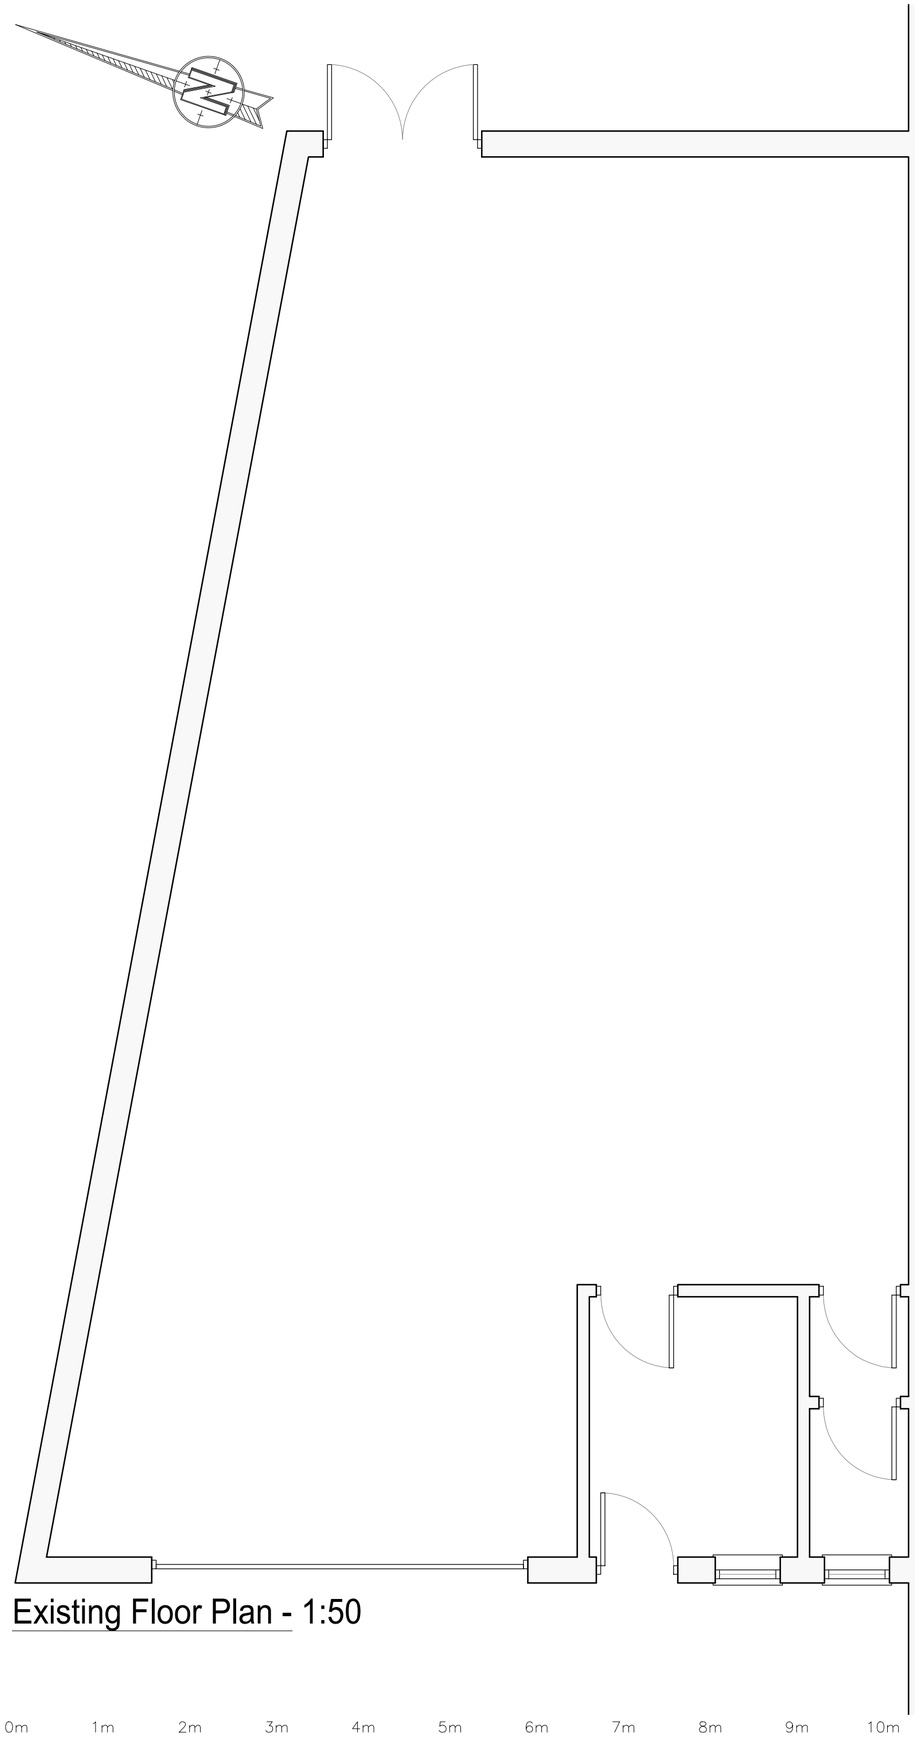

Existing Floor Plan - 1:50

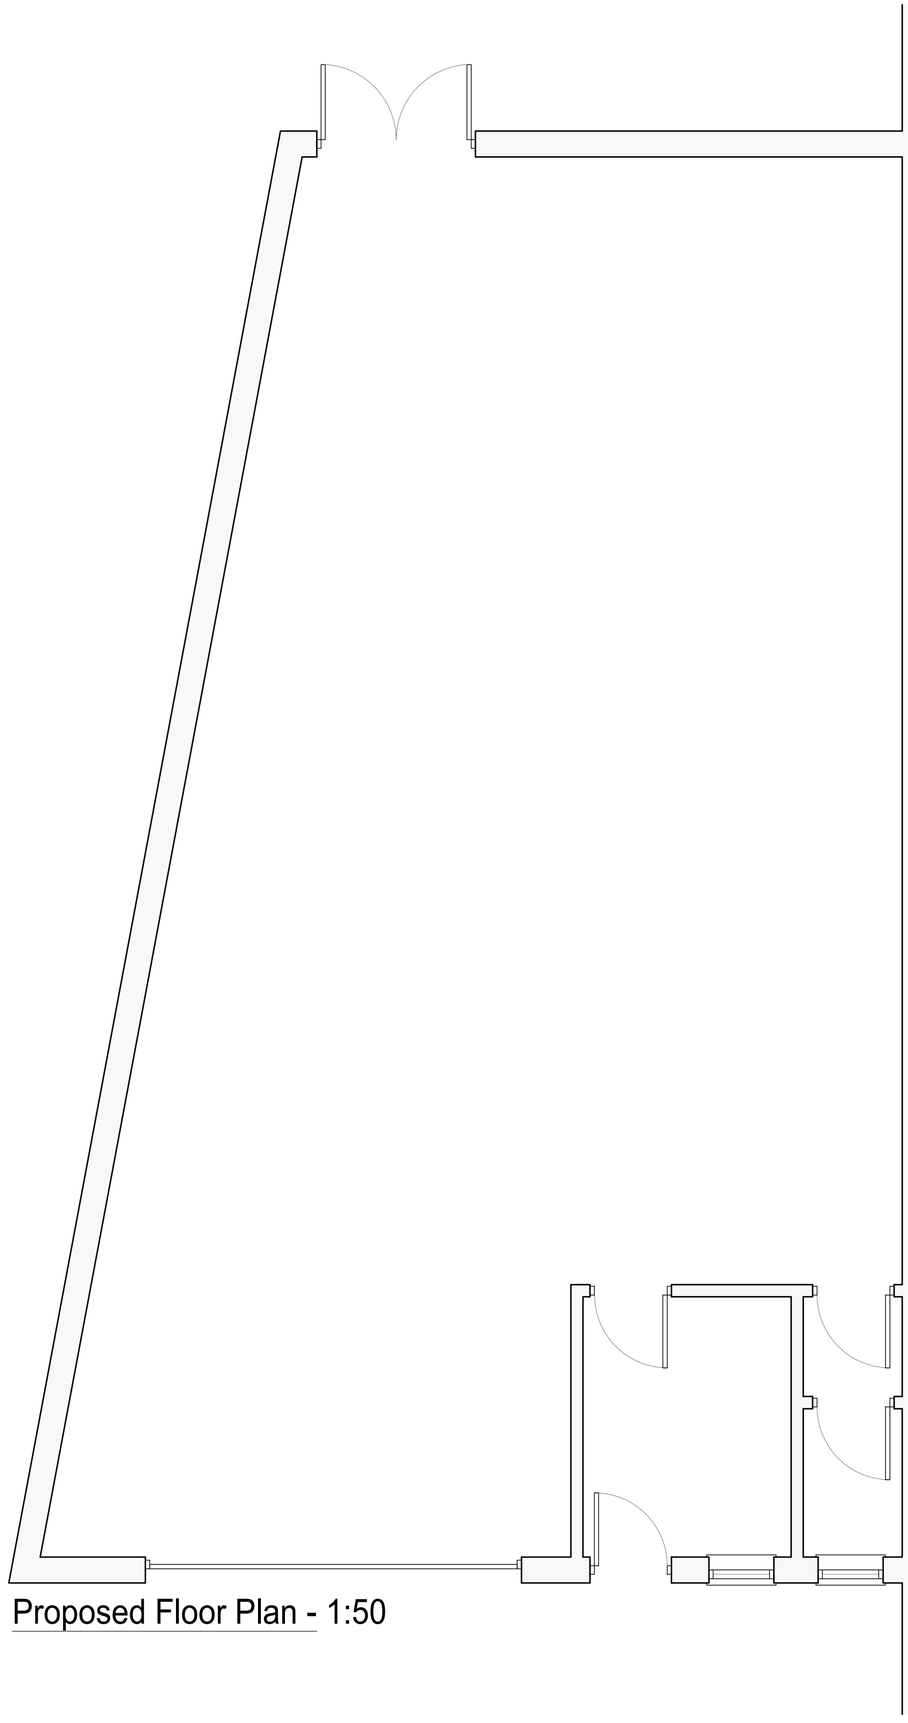

Proposed Floor Plan - 1:50

0m 1m 2m 3m 4m 5m 6m 7m 8m 9m 10m

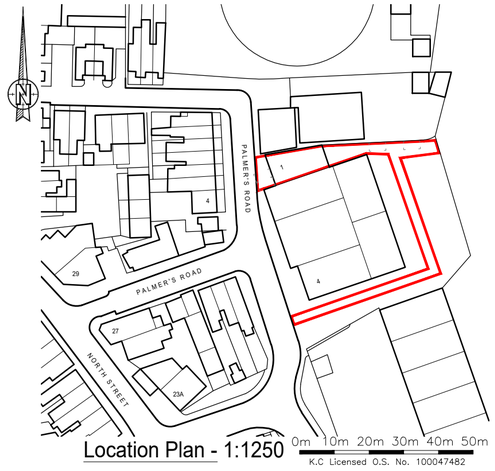

Location Plan - 1:1250

K.C Licensed O.S. No. 100047482

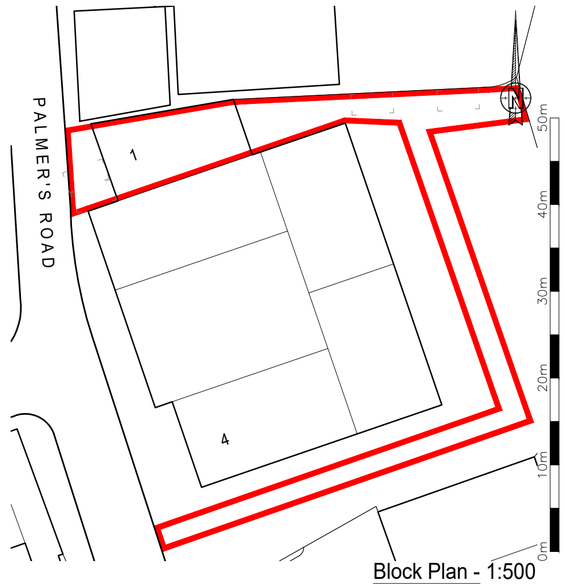

Block Plan - 1:500

Rev	Revision	By	Date

KNIGHT Consulting
ARCHITECTURE - SURVEYING - PLANNING
First Floor Unit 7
The Quarterdeck
Port Solent
PO6 4TP
T: 01489 660194
admin@knight-consulting.co.uk
www.knight-consulting.co.uk

Client

MARY PUPPINS PET PANTRY

Project

1 INDUSTRIAL ESTATE
PALMERS ROAD
EMSWORTH
PO10 7DH

Drawing

EXISTING AND PROPOSED PLANS

Scale	Date
1:50@A2	SEPT 2025

Project no.	Sequential	Bldg/Floor	Detail	Rev
KC	01	A	EX/PRO	.