



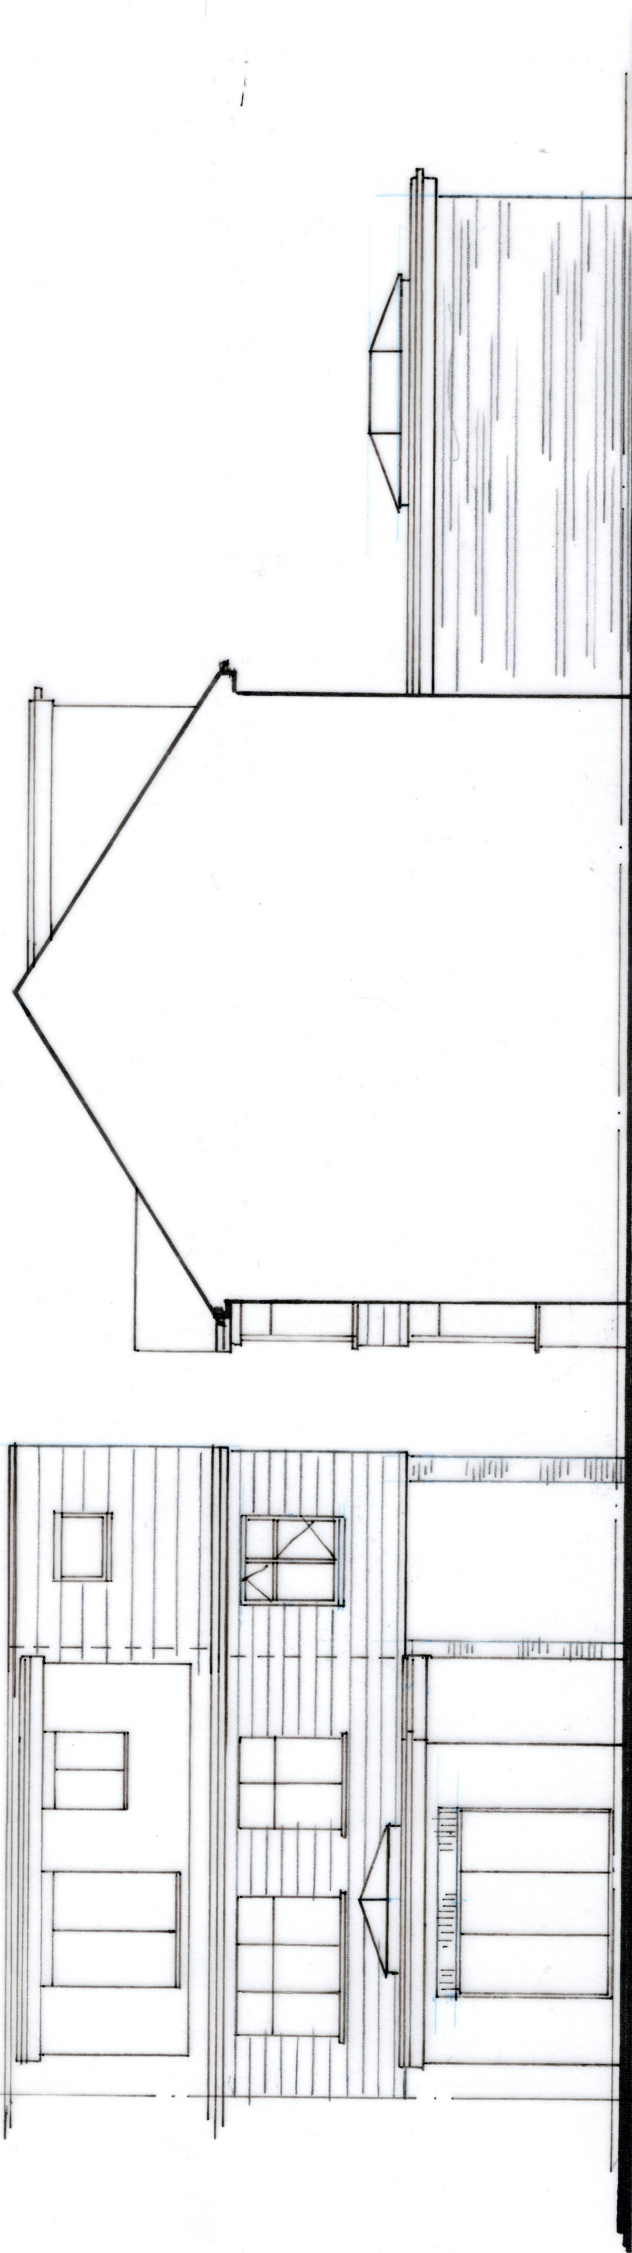

REAR

SIDE

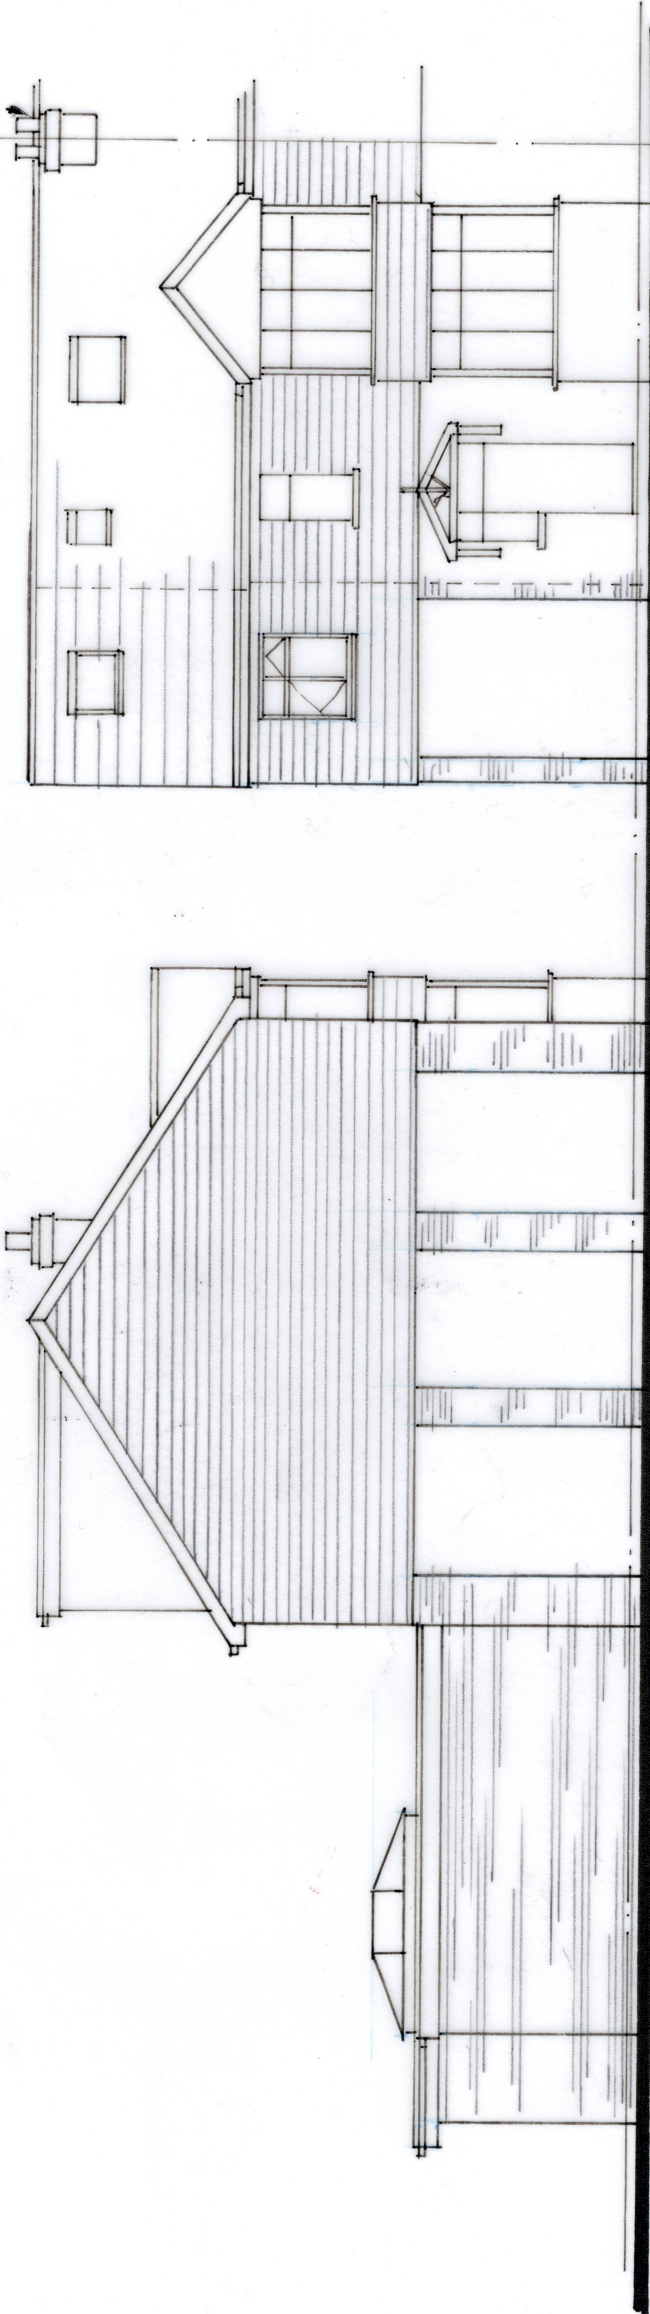

SIDE

FRONT

<div>DEREK TREAGUS ASSOCIATES</div> <div>ARCHITECTURAL SERVICES</div> <div>Tel: 07956 624094</div> <div>Email: derek.treagus@gmail.com</div>					
Project	REAR & FF EXTENSION AT 5 ST JOHNS AVENUE, WATERLOOVILLE, HAMPSHIRE.				
Client	Mr & Mrs A Oakey				
Subject	Planning Drawing Proposed Elevations				
Date:	June 2025	Scale: 1: 100			
Rev:		Drg. No. 25/467/04			
<div><div>• Copyright reserved.</div><div>• All dimensions are to be site confirmed and should not be scaled unless for Planning purposes.</div><div>• Verify all queries with the office.</div></div>					